


DRIFTWOOD CAFE 44 MAIN ROAD, EMSWORTH

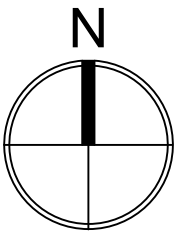

NOTES:

Dimensions to be checked on site before commencing work. Any discrepancies shall be reported to the architect immediately.

Do not scale from these drawings except for planning purposes.

Use figured dimensions only.

Where applicable this drawing is to be read in conjunction with other consultants' drawings.

All drawings to be read in conjunction with specification and all other drawings including structural engineer and mechanical and electrical drawings / specification




BLOCK PLAN

1:500
Ordnance Survey (c) Crown Copyright 2019. All rights reserved.
Licence number 100022432



SITE LOCATION PLAN


1:1250
Ordnance Survey (c) Crown Copyright 2019. All rights reserved.
Licence number 100022432

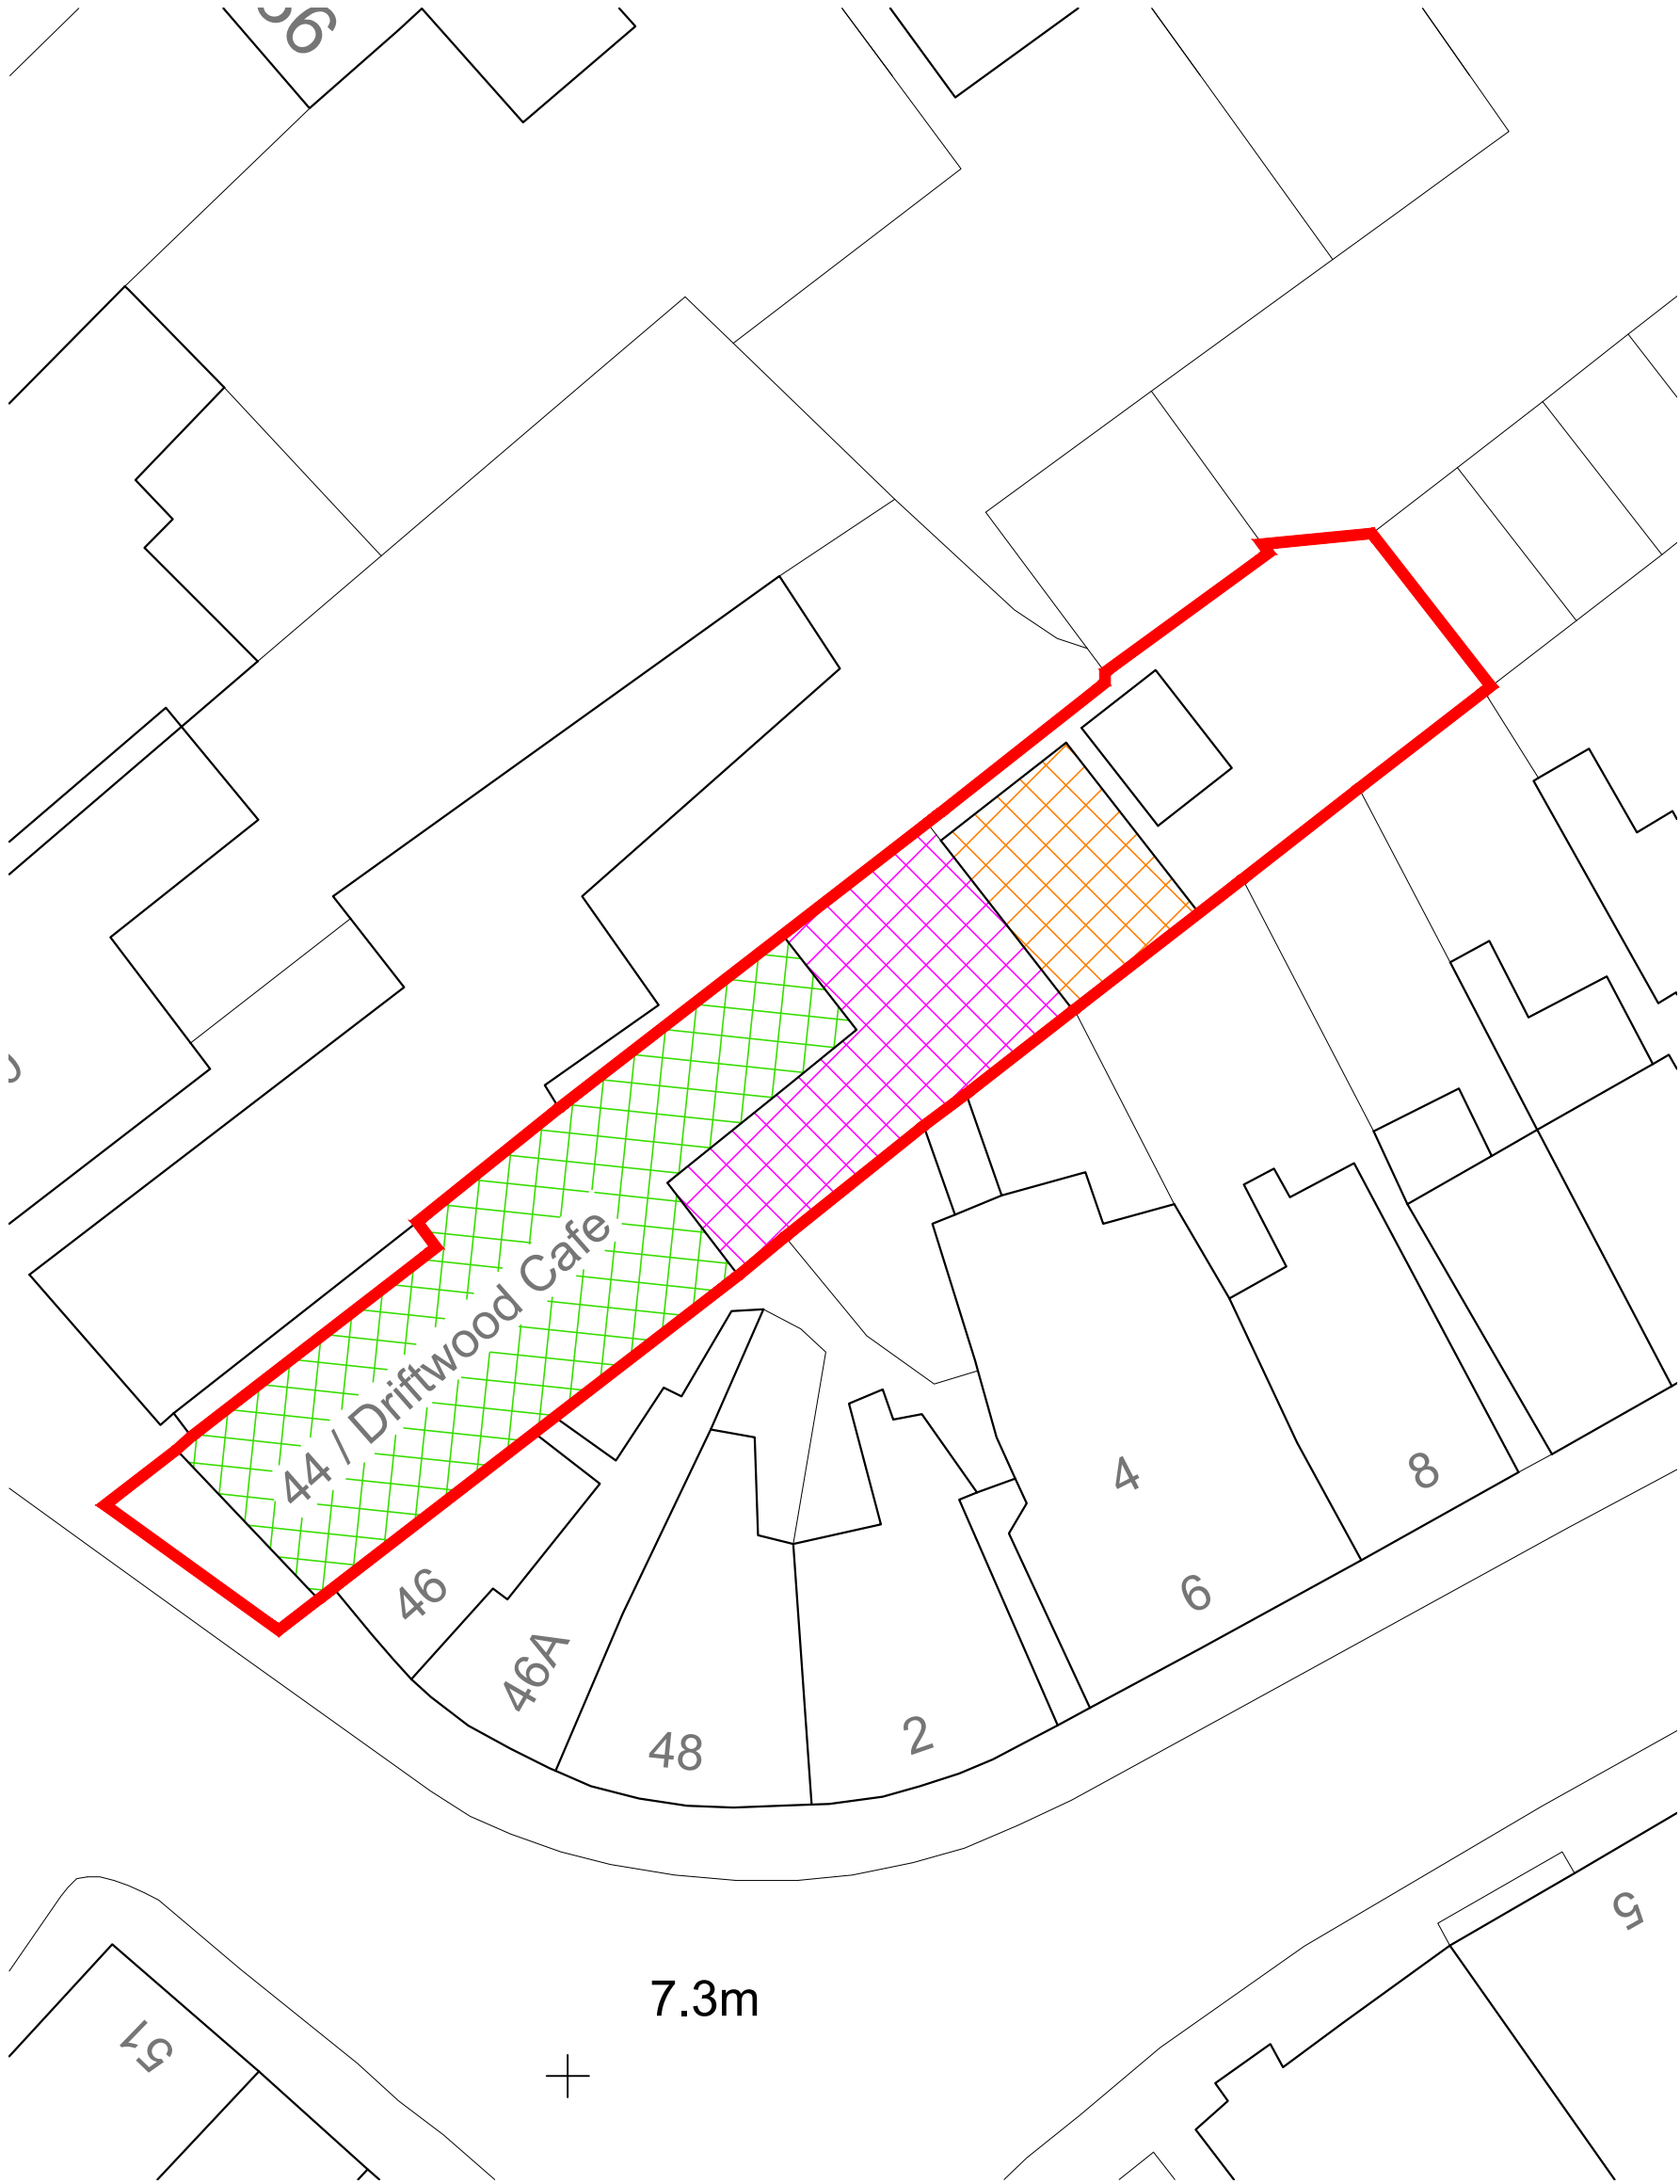


SITE PLAN

1:200
Ordnance Survey (c) Crown Copyright 2019. All rights reserved.
Licence number 100022432


EXISTING TIMINGS

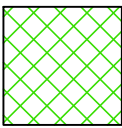

CAFE [INSIDE]
Licensed until 11pm.

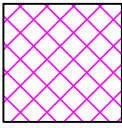


OUTSIDE SEATING AREA
Licensed until 11pm.

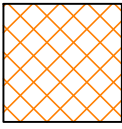


POD
Planning approval [APP/18/00721]
currently restricts use between
09:00 and 18:00 hours daily.


PROPOSED TIMINGS

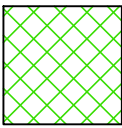

CAFE [INSIDE]
To be open until 10pm.

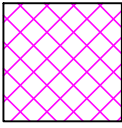

OUTSIDE SEATING AREA
To be open until 10pm.

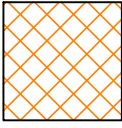

POD
To extend opening hours until 10pm
to coincide with cafe & outside
seating area.

REV	DATE	AMENDMENT	DRAWN

hd
architects

Helyer Davies Architects Ltd
1 The Old Flour Mill,
Emsworth, PO10 7BT
01243 370 715

www.hdarchitects.co.uk mail@hdarchitects.co.uk

PROJECT

Driftwood Cafe
44 Highstreet
Emsworth
PO10 7AW

DRAWING

Site Location Plan
Block Plan
Site Plan

SCALE

as noted @ A2

DATE August 2020

DRAWN TW

DRAWING NUMBER
20082-01

REVISION
*