


Three new 2.4 x 4.8m car spaces
 Permeable surface of loose gravel with two rows of granite setts at boundary
 or
 Permeable paving to manufacturers specification


As there are no existing on site parking provisions a dropped kerb will be required

● Pedestrian access between cars

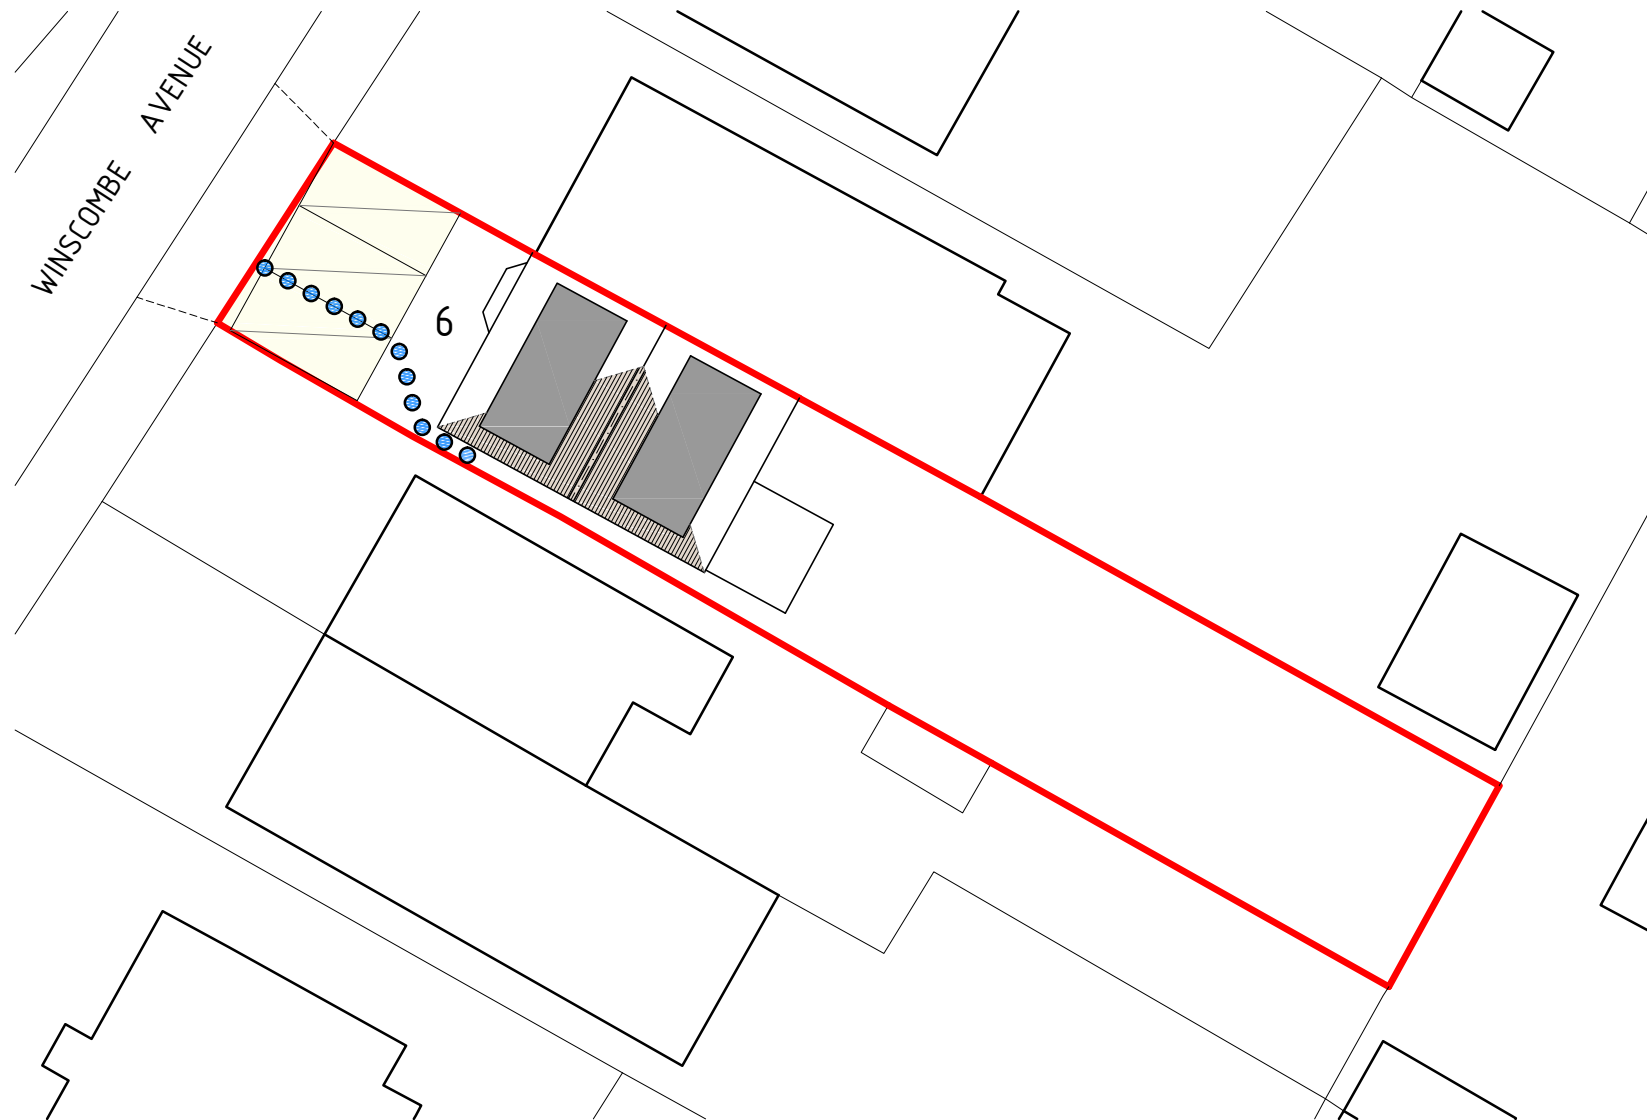

BLOCK / SITE PLAN
 SHOWING ROOF LAYOUT PLAN

0m 20m
 Scale 1 : 250

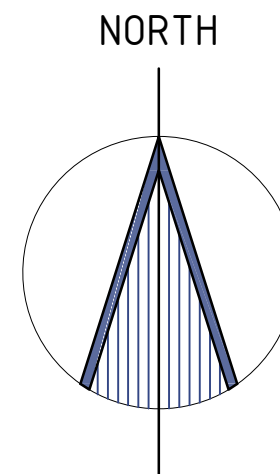

Ordnance Survey, © Crown Copyright 2018. All rights reserved. Licence number 100022432



LOCATION PLAN

0m 100m
 Scale 1 : 1250

REVISION A: Car parking provisions added 17/09/2020

Project no: 200801

Date: 01/09/2020

Drawing no: 01a

Scale: 1/250 & 1/1250

GORDON@GDBTECHNICALARCHITECTURE.CO.UK
 07875 108380

GDB TECHNICAL ARCHITECTURE

PROPOSED LOFT CONVERSION WITH HIP ROOF EXTENDED TO GABLE END
 AND ALTERATIONS TO:
 6 WINSCOMBE AVENUE, WATERLOOVILLE, HAMPSHIRE PO8 8DX