

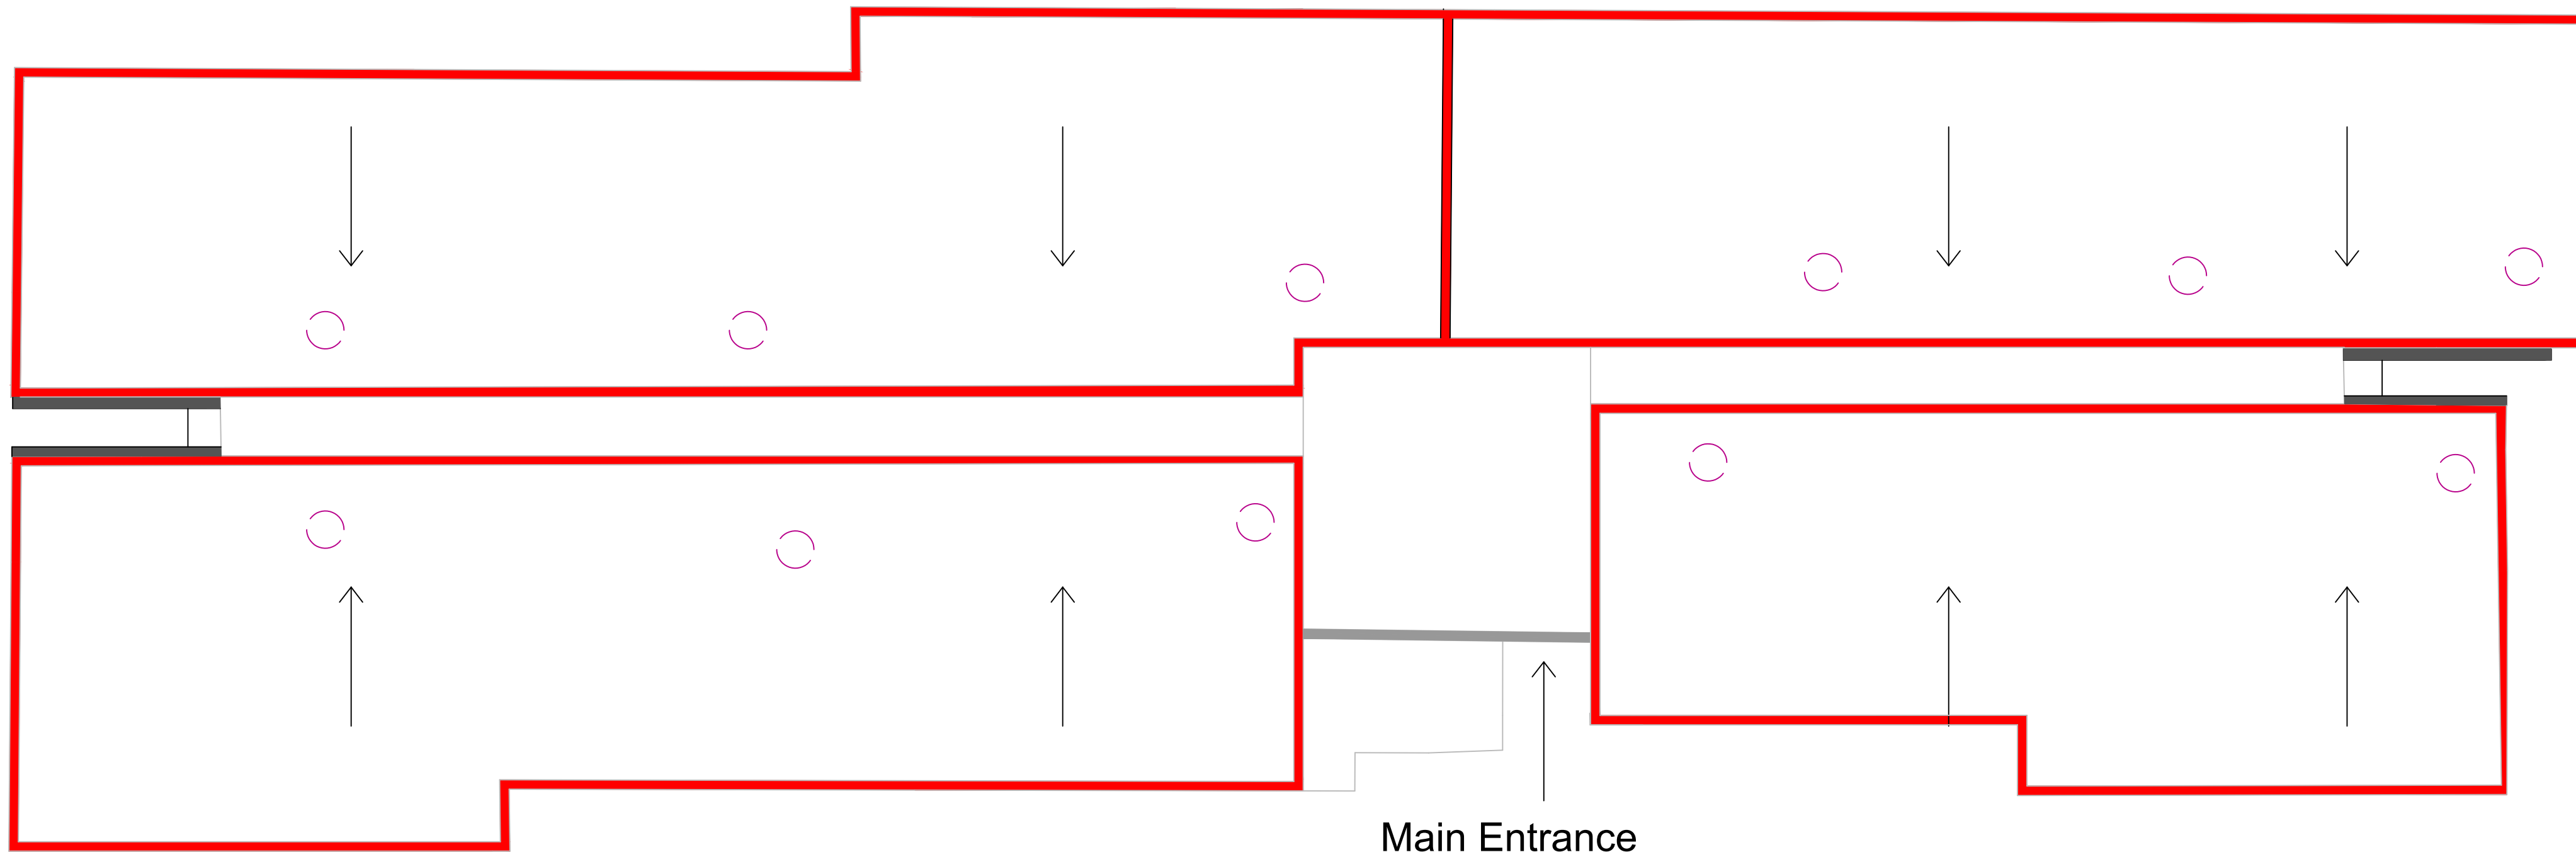


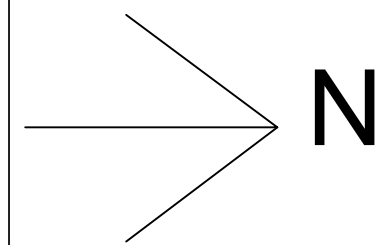

Main Entrance

EXISTING ROOF

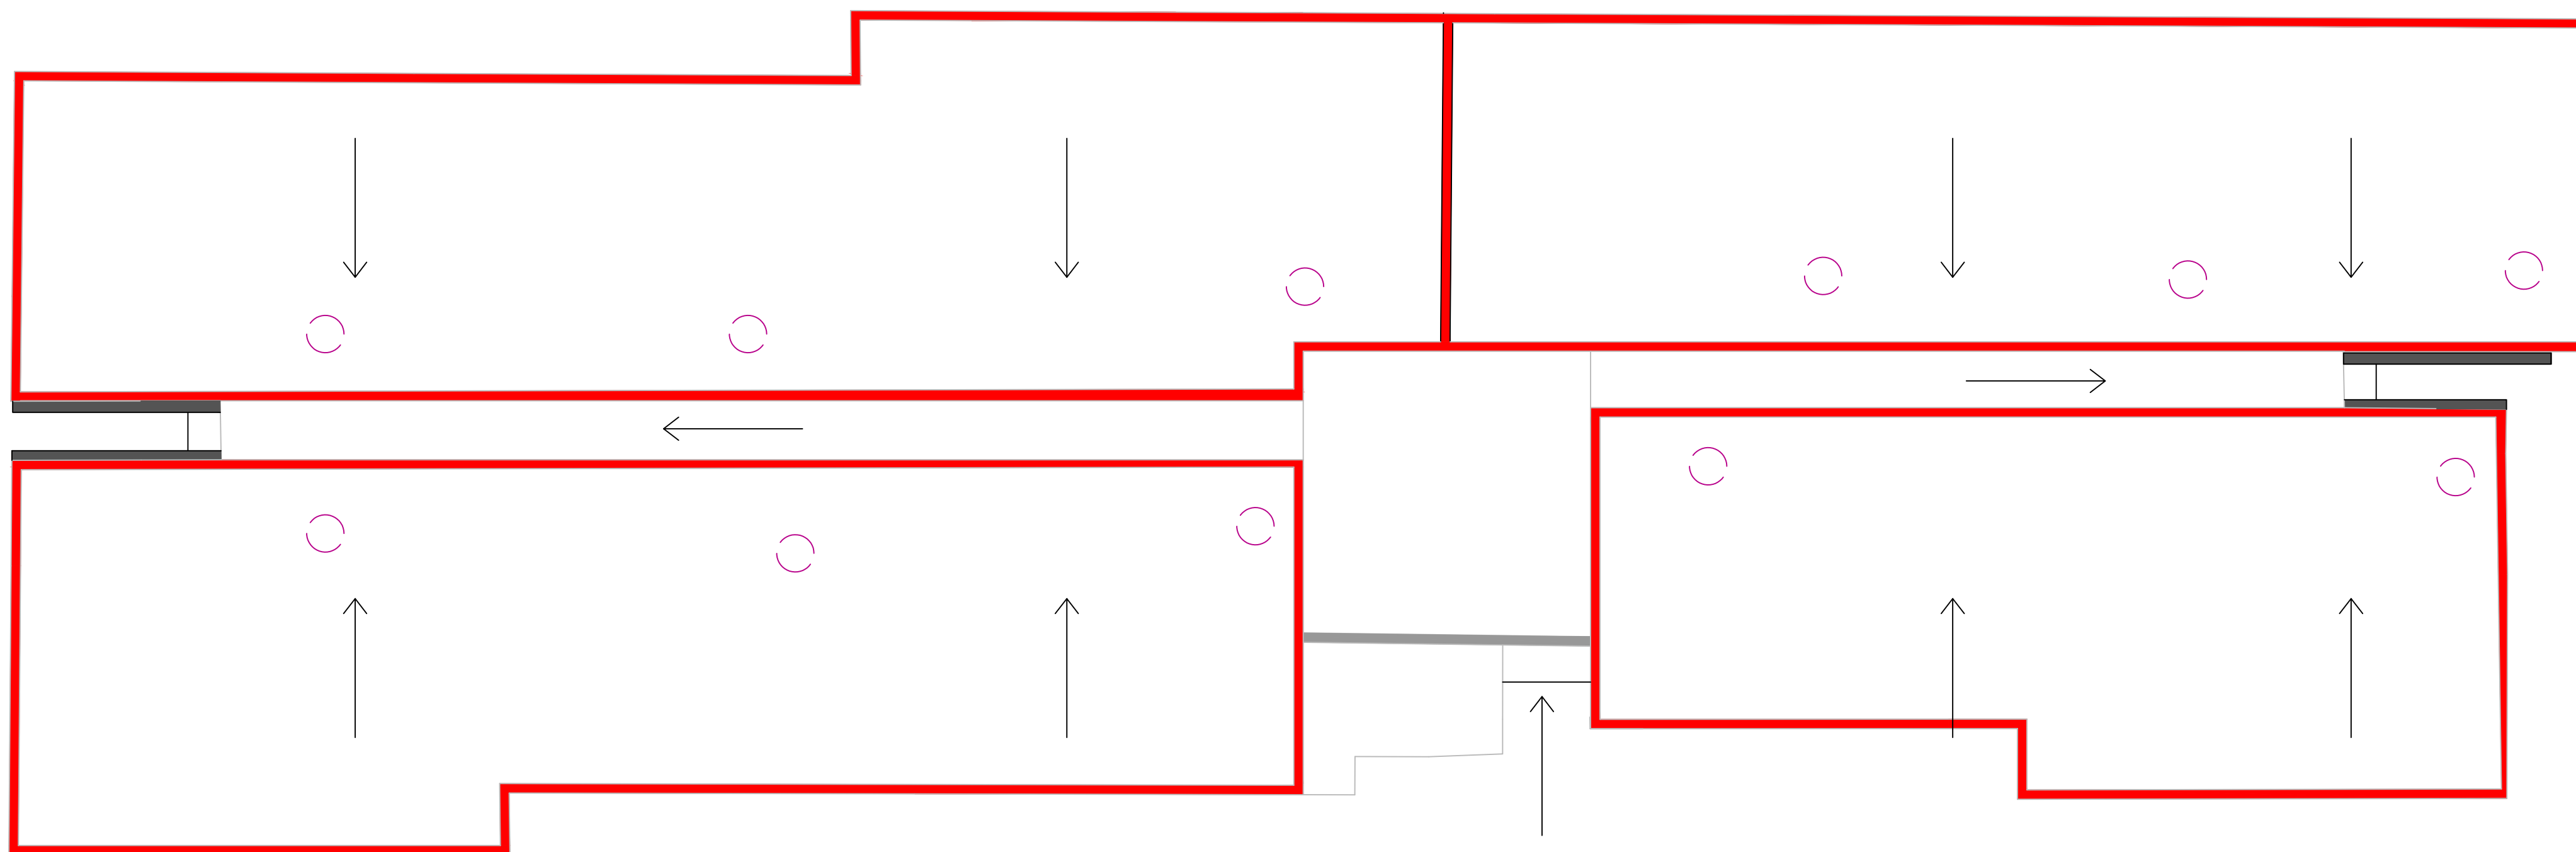

Main Entrance

PROPOSED ROOF

PROJECT TITLE:
11-32 MAGPIE WALK
WECOCK FARM, WATERLOOVILLE

DRAWING TITLE:
11-32 Planning Application
Roof Plan

SEPT-2020 Drawn by: HB
01/09/2020 DWG No. 23
REV No. B

A1 - 1:100
OS Licence No.: 100019671
REVISIONS: 0