



NOTE
SCALE FROM THE DRAWING EXCEPT FOR PLANNING PURPOSES.
ALL DIMENSIONS TO BE CHECKED ON SITE PRIOR TO COMMENCEMENT OF WORK. ALL DIMENSIONS RELATING TO SUBCONTRACTORS OR SUPPLIERS WORK MUST BE CHECKED AND AGREED BETWEEN THE GENERAL CONTRACTOR, THE SUB-CONTRACTOR(S) AND /OR SUPPLIERS(S). ALL DIMENSIONS ARE IN MILLIMETRES. ALL WORKS OR MATERIALS INDICATED ON THE DRAWING ARE TO BE TO THE LATEST BRITISH STANDARDS UNLESS OTHERWISE STATED. THE DRAWING IS THE PROPERTY OF BAQUS GROUP PLC. IT IS TO BE USED ONLY FOR THE PROJECT AND FOR THE SPECIFIC PURPOSES INDICATED. THE DRAWING IS TO BE READ IN CONJUNCTION WITH ALL RELEVANT DRAWINGS AND SPECIFICATIONS OF OTHER CONSULTANTS. ANY DISCREPANCIES TO BE BROUGHT TO THE ATTENTION OF BAQUS GROUP PLC. # R1001811 A01.


APPR DATE STATUS

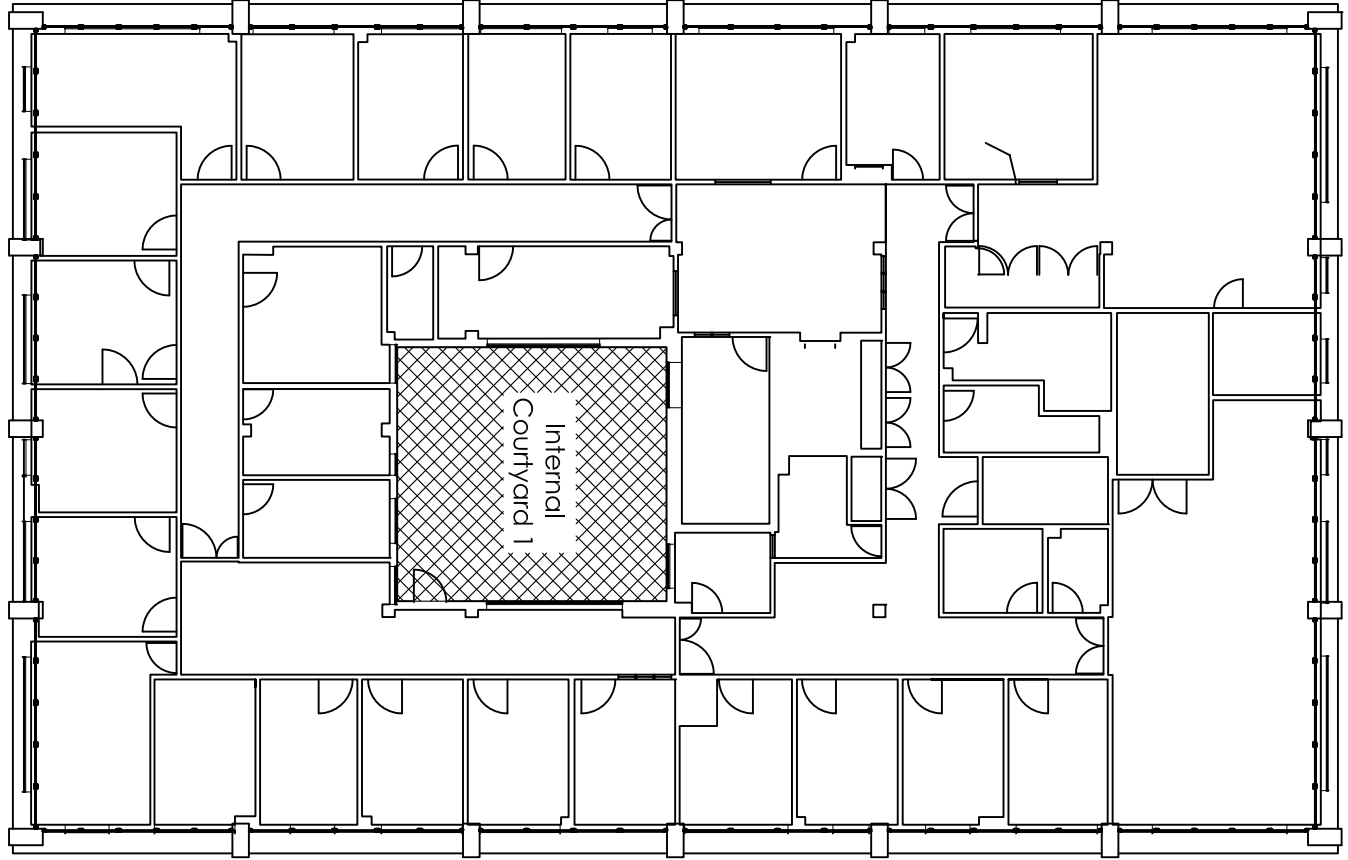

FIRST FLOOR


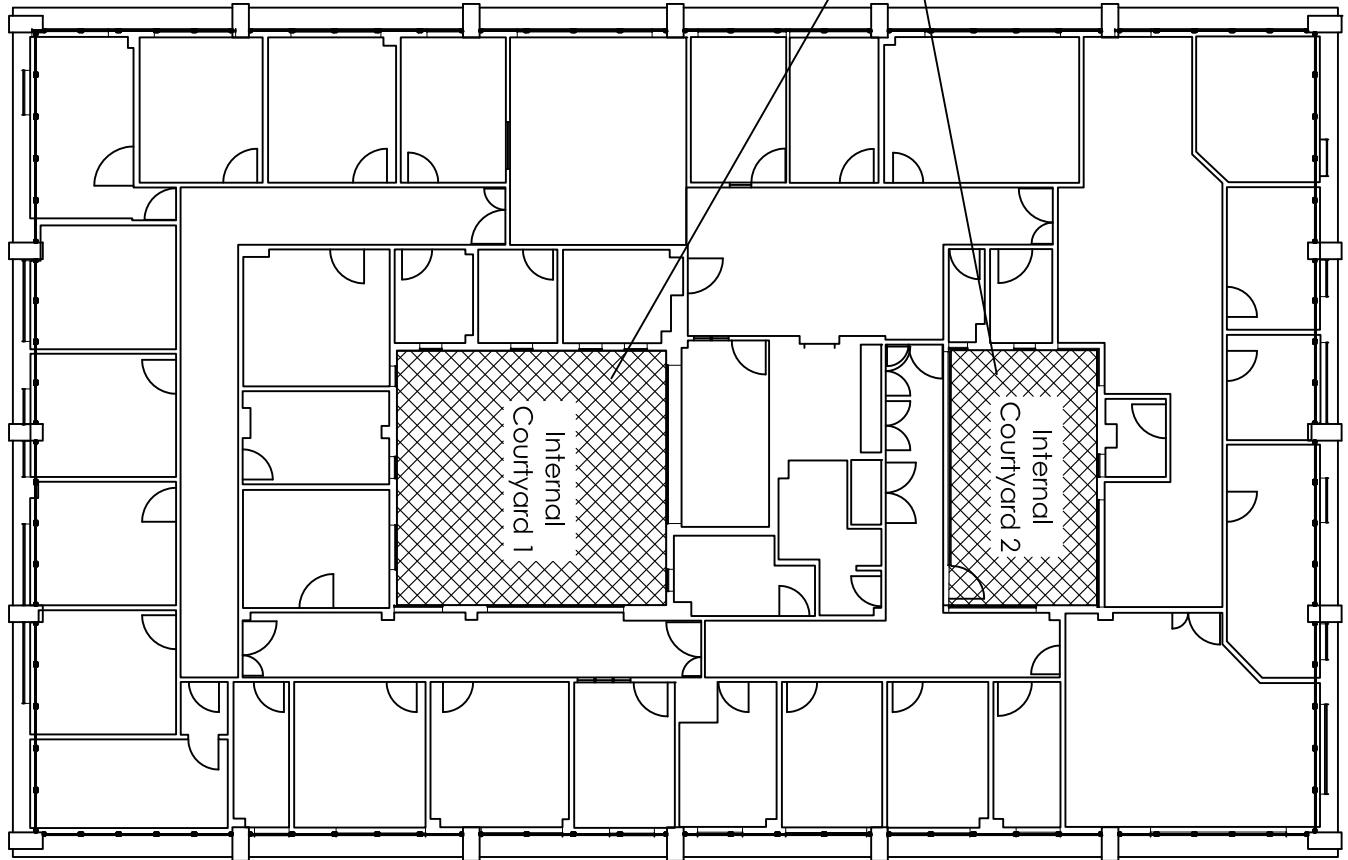


SECOND FLOOR

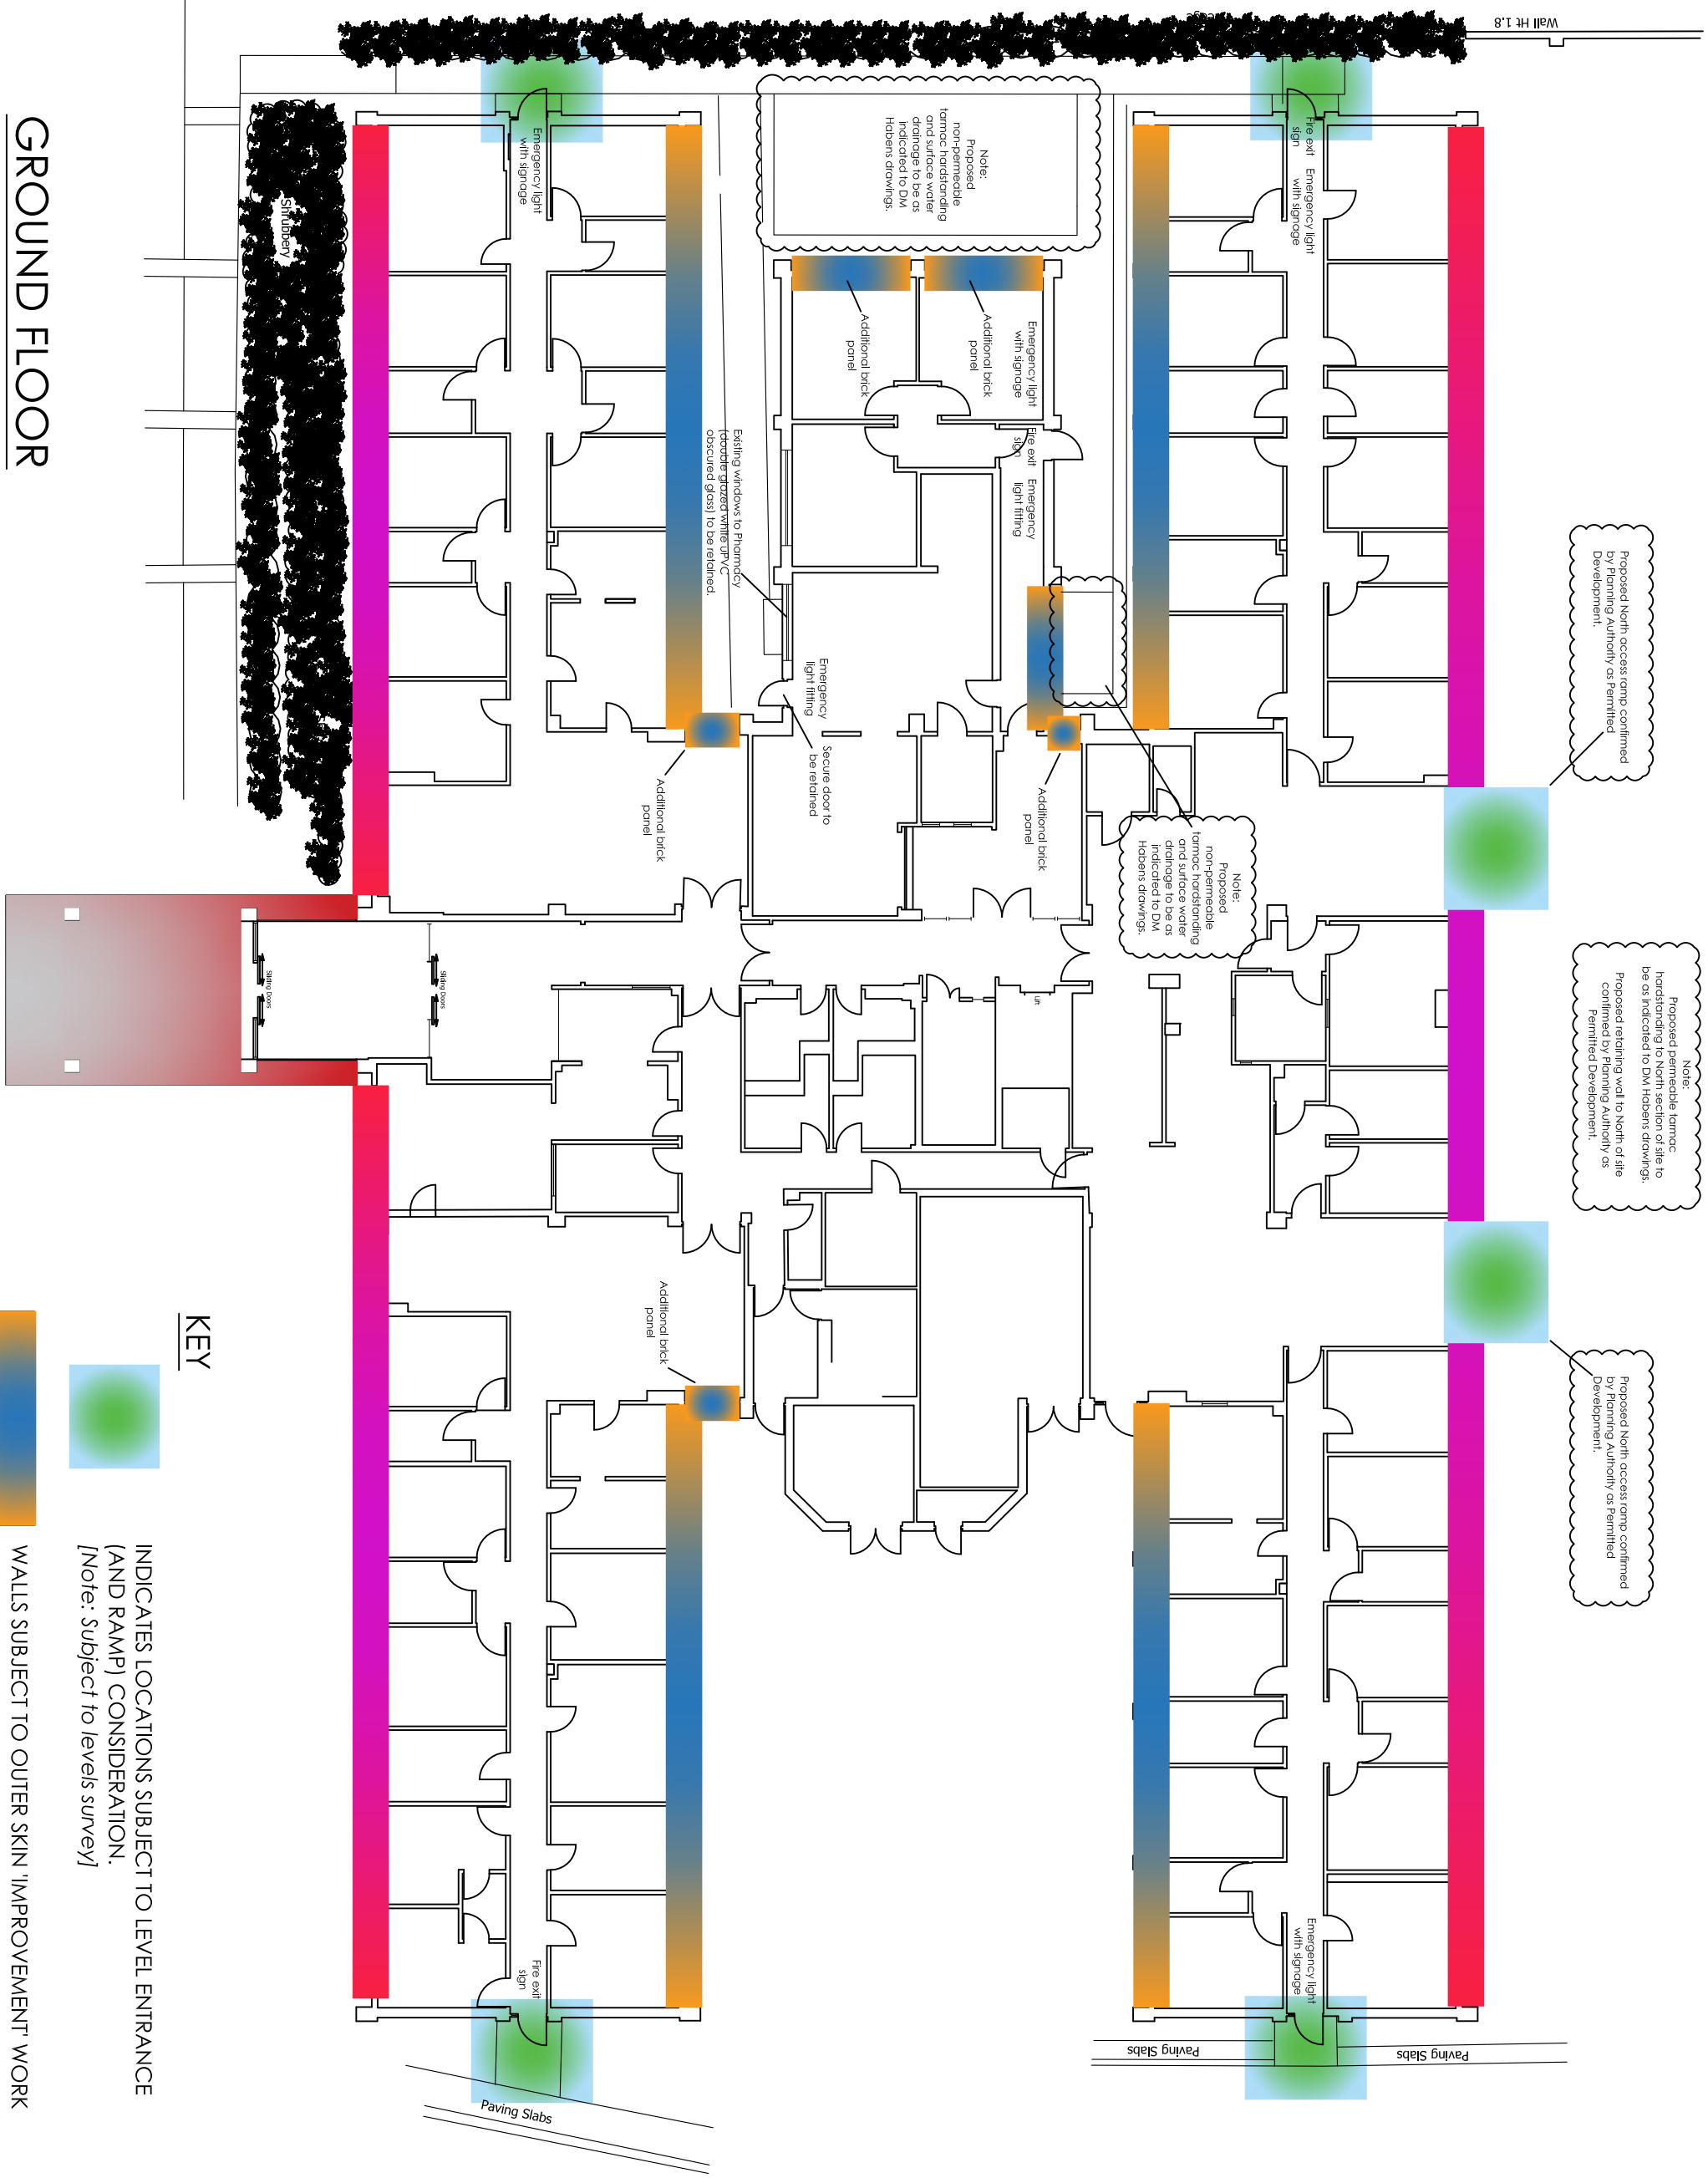

GROUND FLOOR

- KEY**
- INDICATES LOCATIONS SUBJECT TO LEVEL ENTRANCE (AND RAMP) CONSIDERATION. [Note: Subject to levels survey]
 - WALLS SUBJECT TO OUTER SKIN 'IMPROVEMENT' WORK
 - INDICATES LOCATIONS OF INTERNAL COURTYARDS SUBJECT TO FASCIA CLADDING AND WINDOW / DOOR REPLACEMENT WORKS.
 - INDICATES LOCATION OF ENTRANCE CANOPY SUBJECT TO NEW SOFFIT CLADDING. [Note: window / door heads also subject to recadding]
 - WINDOWS SUBJECT TO SOLID / LOWER PANEL (UPVC).

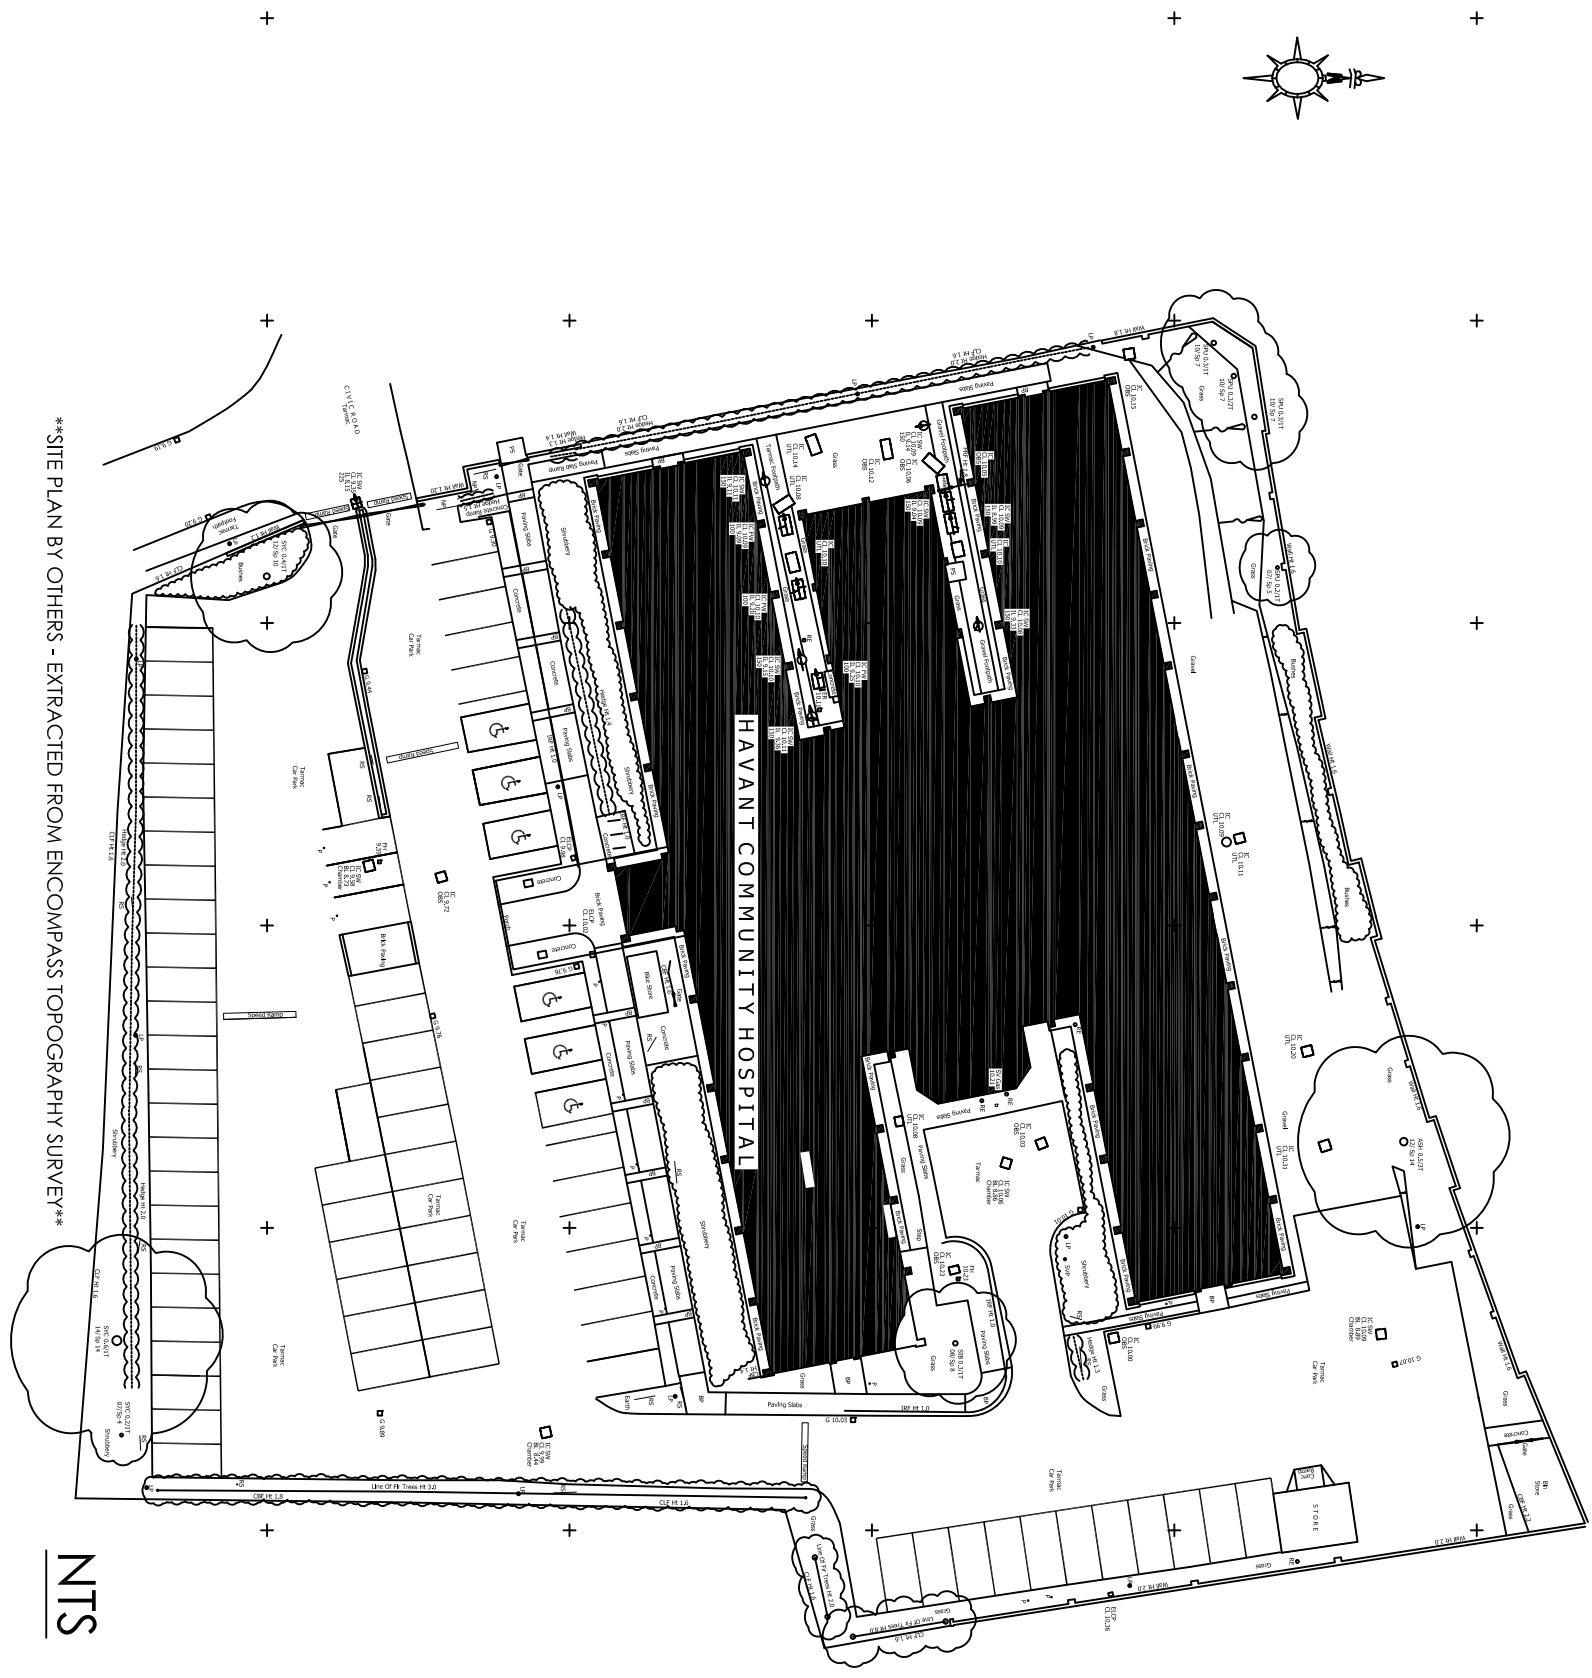 

NTS

PROJECT		HAVANT HEALTH CENTRE	
DRAWING		Replacement Windows & External Doors	
Site and floor Plans			
Date	Nov. 19	Drawn by	PB
Scale	1: 200 @ A1	Iss. Appr. by	AF
Drawing No	001 E	File Location	006636/H/Baqus Proposals

Construction & Property Consultancy

MIDLAND HOUSE, 1 MARKET AVENUE,
CHICHESTER, WEST SUSSEX PO19 1JU
TEL: 01243 792220 FAX: 01243 792016
e-mail: enquiries@baqus.co.uk
www.baqus.co.uk