



EXISTING ROOF PLAN

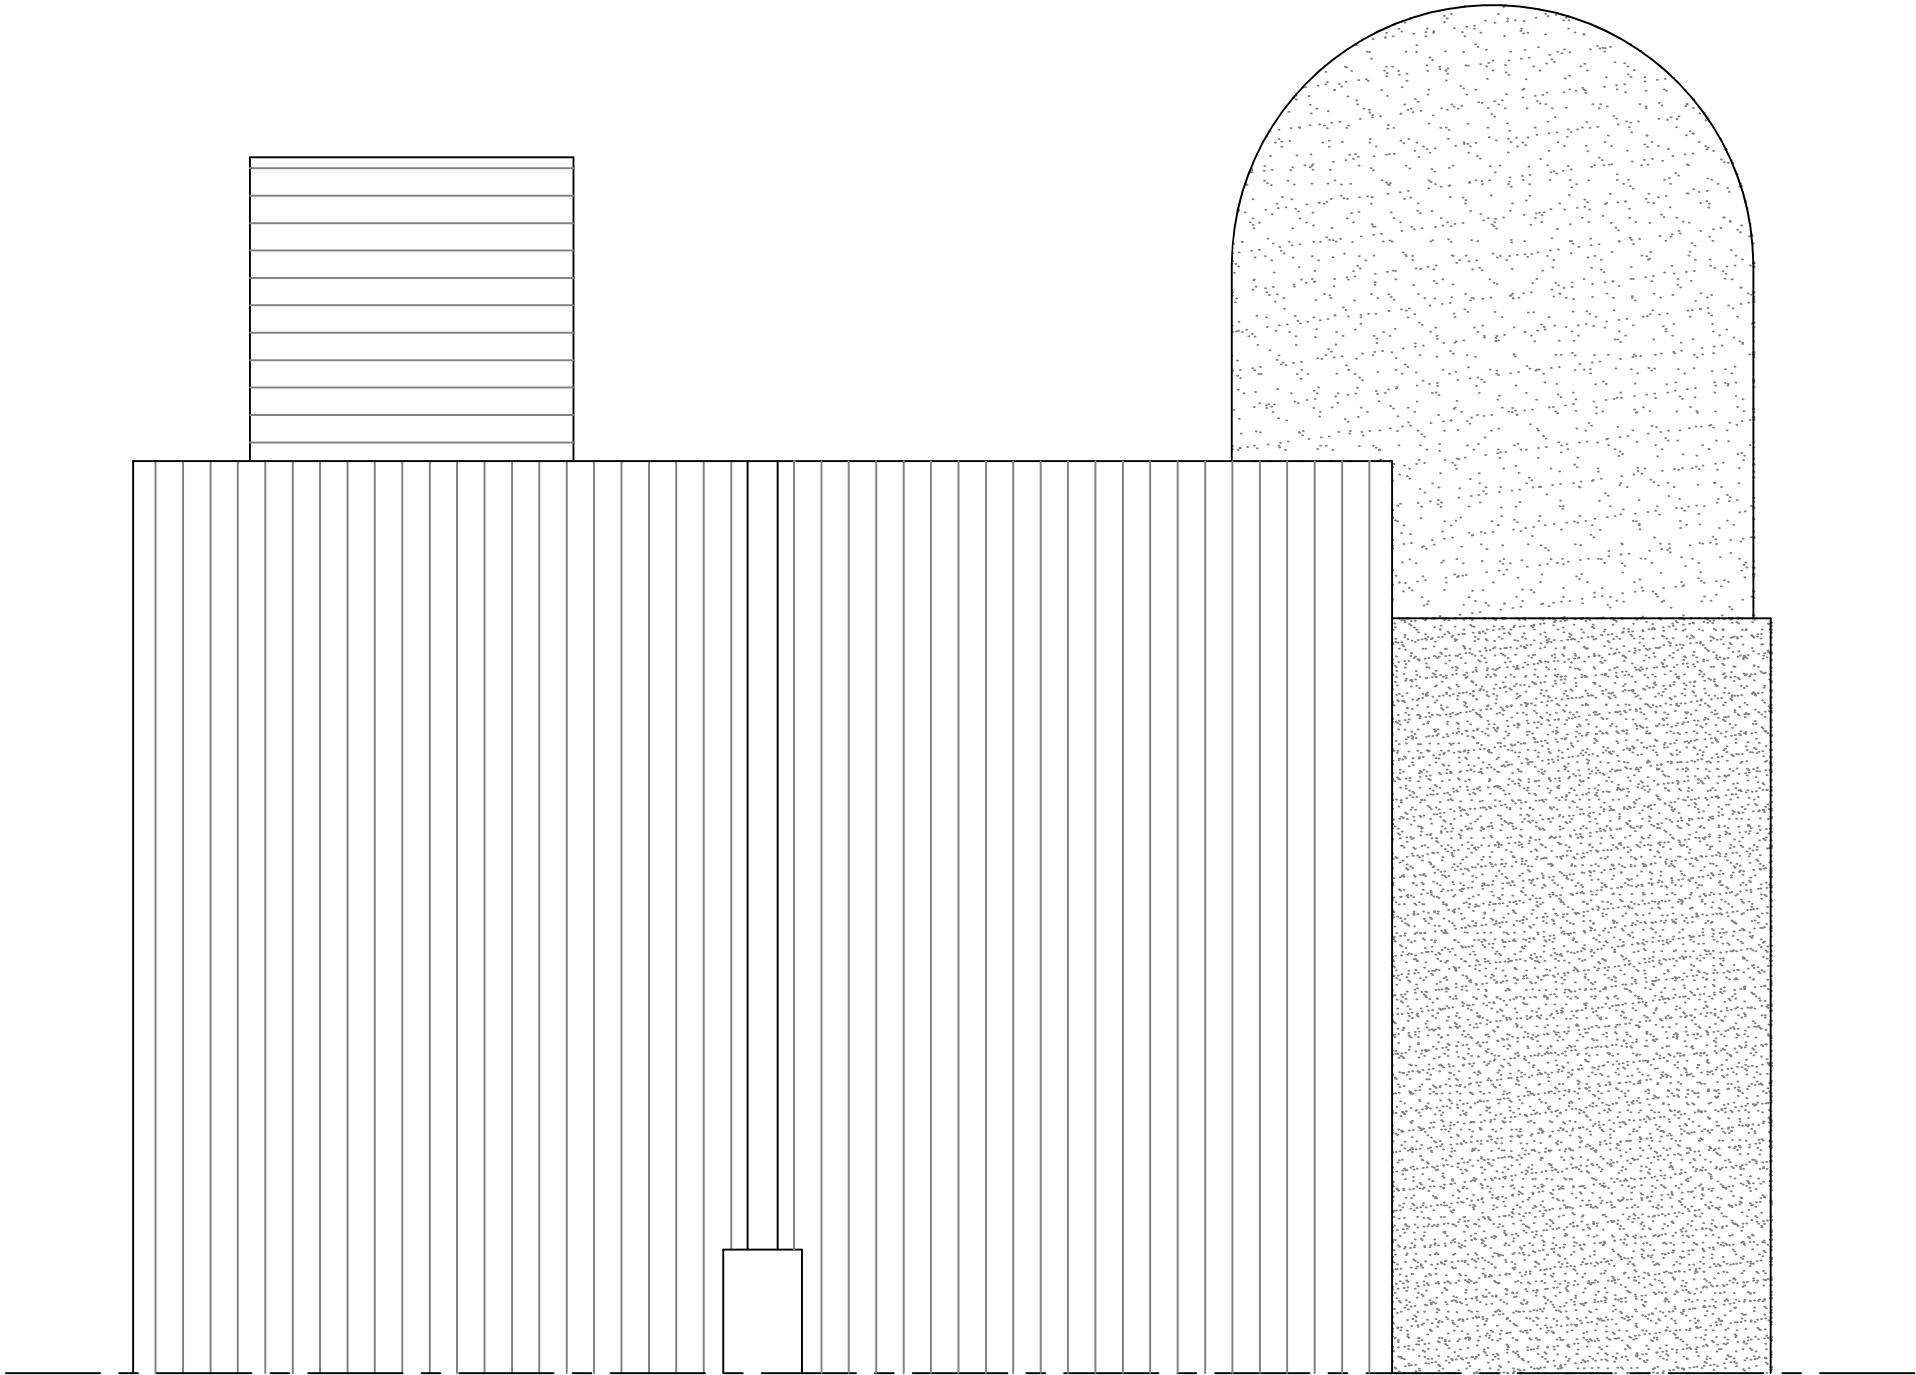

Copyright is reserved by GBS Designs and is issued on the condition that it is not copied or disclosed by or to any unauthorised persons without prior consent in writing from GBS Designs.

All dimensions to be checked on site
All structural elements to be specified by a suitably qualified structural engineer.

REV	DESCRIPTION	DRAWN	DATE
-	Initial design	JLR	09.12.19

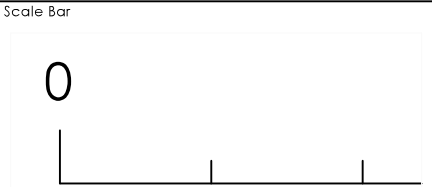

Drawing Ref 16 ELDER 04	
Scale at A1 N/A	Scale at A3 1:50
Date 09 DEC 2019	
Drawn by JLR/GBS	

Drawing Title
16 Elderberry Way,
Waterlooville,
Hampshire,
PO8 9BJ.



CAD - ARCHITECTURE - DESIGN

6 Shillinglee Waterlooville
Hampshire PO7 5RW

Tel 023 9225 8315
www.gbs-designs.co.uk