




PROPOSED SOUTH ELEVATION

Scale 1:50 @ A1

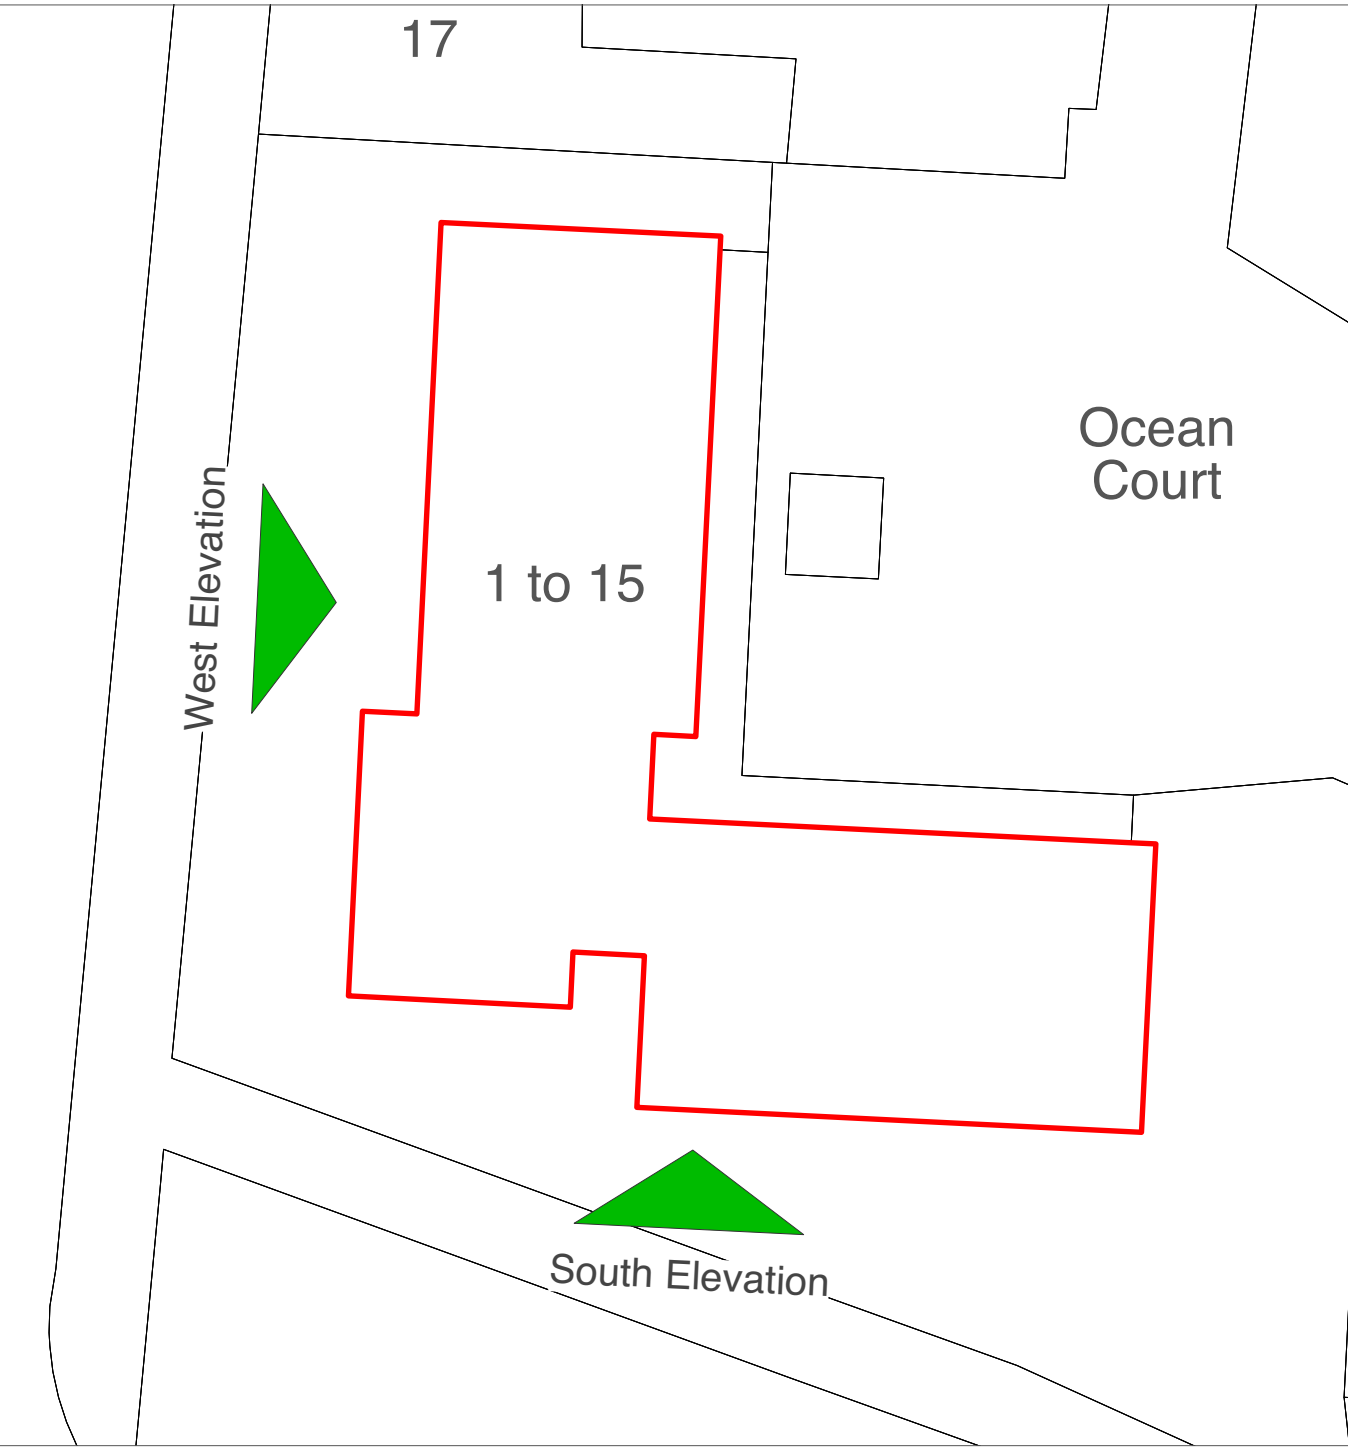

KEY PLAN

Scale 1:200 @ A1



PROPOSED WEST ELEVATION

Scale 1:50 @ A1

PROPOSED SOUTH AND WEST ELEVATIONS



Scale 1:50 @ A1

NOTE:
Alitherem 600 Smart System to be used for new windows, spandral panels and curtainwalling. RAL Colour: 5014 Pigeon Blue to be used on all.



Scale 1:200 @ A1



PLANNING

Chartered Architects
Chartered Building Surveyors
Interior Designers
CDM Services

3 GP Centre, Yeoman Road,
Ringwood, Hampshire, BH24 3FF

+44 (0)1425 472 833
www.kendallkingscott.co.uk

Only to be used on the site for which designed. The electronic transmission of designs/information contained in this drawing is carried out entirely at the User's risk and Kendall Kingscott Ltd. will have no liability for any errors or inaccuracies arising therefrom. The production of amended or updated information from the said designs/information by the User is entirely the responsibility of the User and Kendall Kingscott Ltd. shall have no responsibility in respect thereof whatsoever.

Project
Ocean Court
Window Replacement

Client
The Guinness Partnership

Scale
1:50

Paper Size
A1

Filename
200552.vwx

© Copyright

P1 30/06/20 MC AS First Issue.

Rev Date By Ap Note

Drawing Title
Proposed South and West Elevations

Project Number
200552-1500

Drawing Number
P1

Date
29/05/20

Drawn
EN

Checked
AS

Status
PLANNING