




GENERAL NOTES

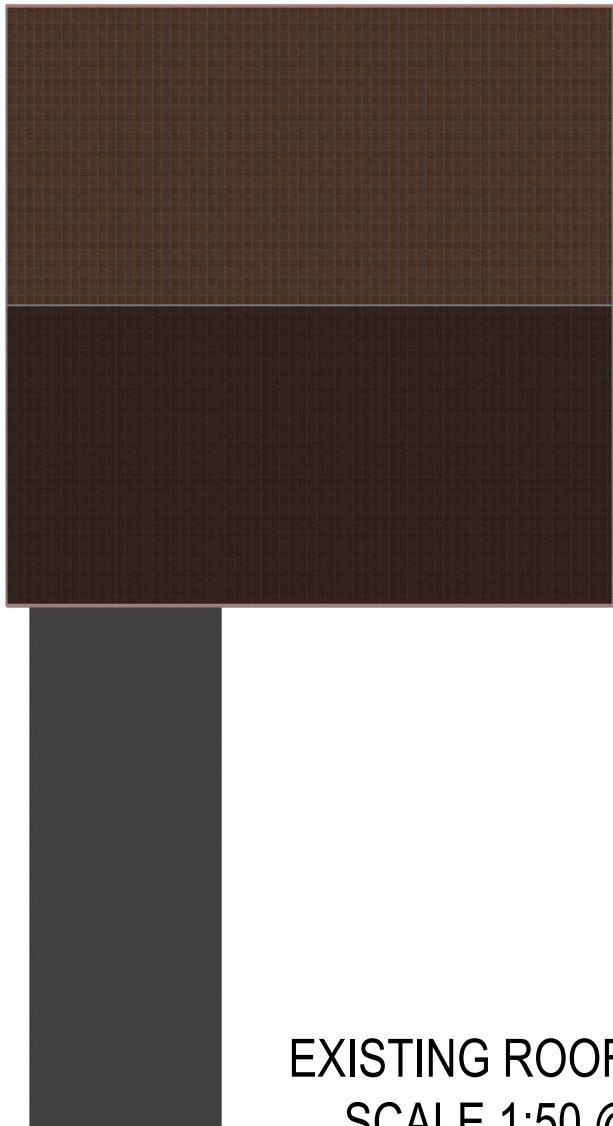


EXISTING ROOF PLAN
SCALE 1:50 @ A1

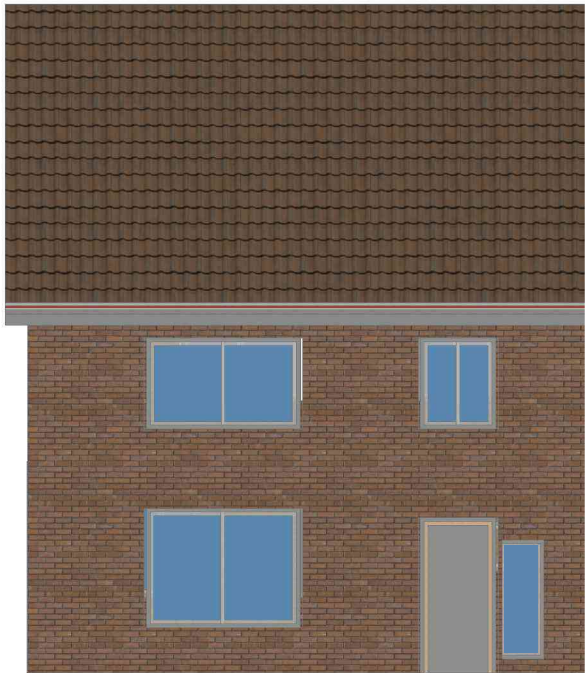


EXISTING FRONT ELEVATION
(SOUTHERLY)
SCALE 1:50 @ A1

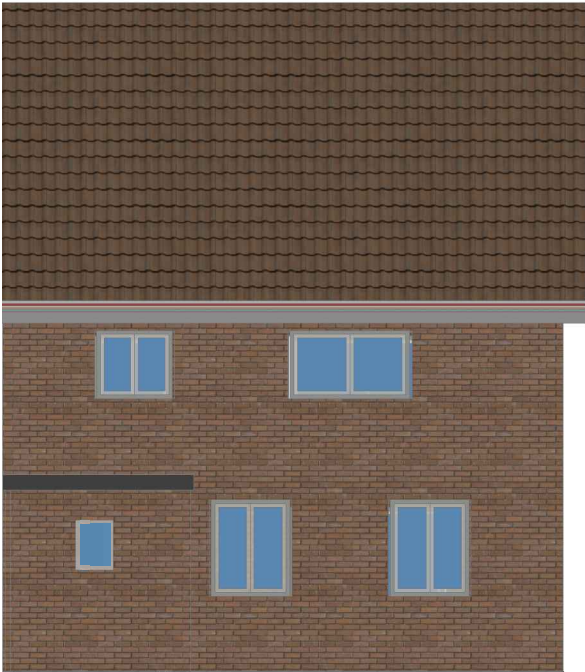

EXISTING REAR ELEVATION
(NORTHERLY)
SCALE 1:50 @ A1

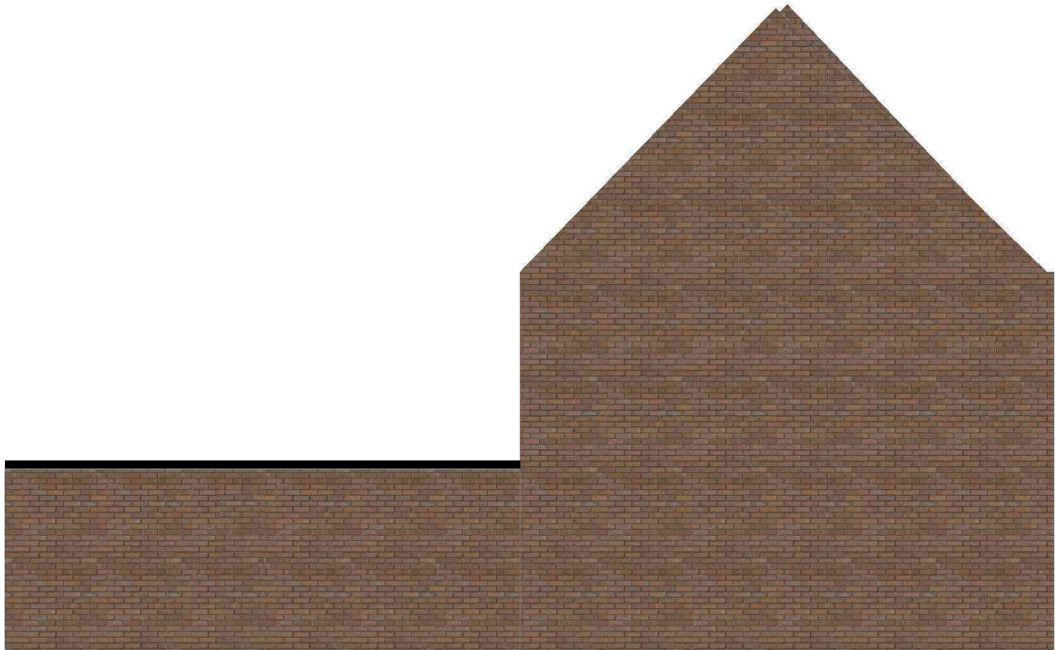

EXISTING SIDE ELEVATION
(WESTERLEY)
SCALE 1:50 @ A1

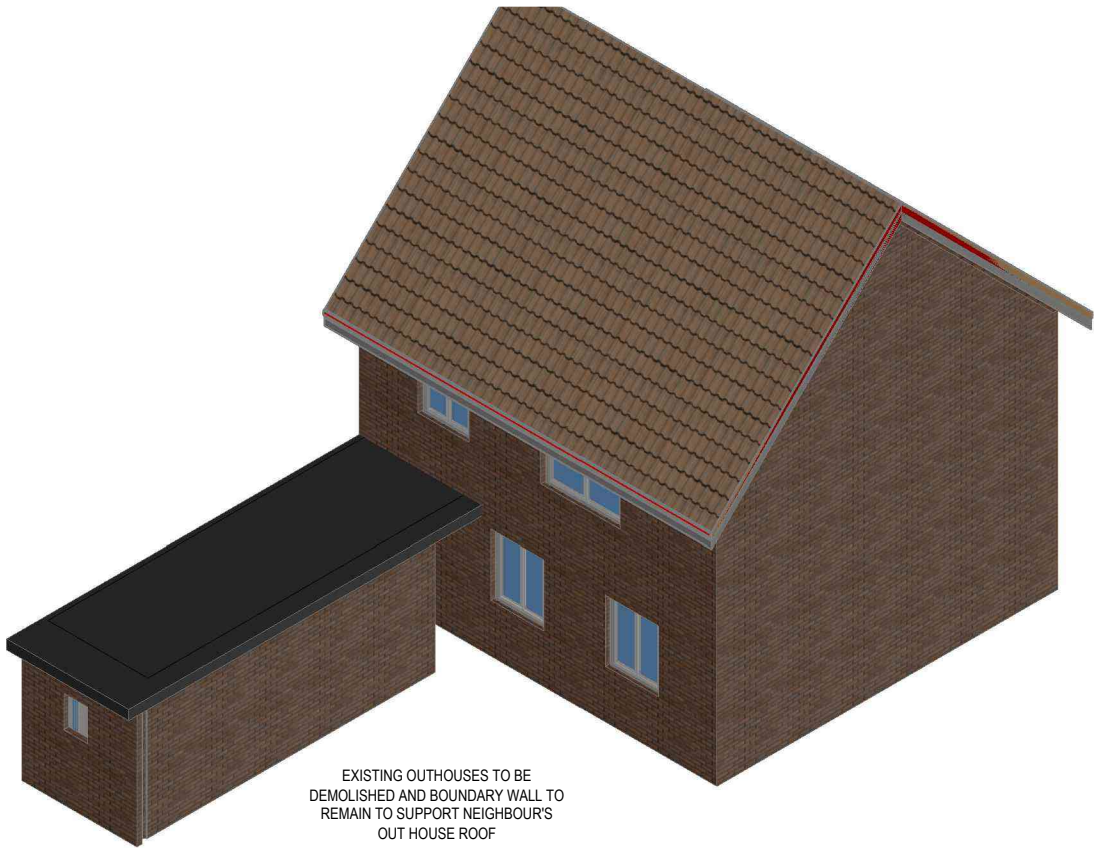

EXISTING OUTHOUSES TO BE
DEMOLISHED AND BOUNDARY WALL TO
REMAIN TO SUPPORT NEIGHBOUR'S
OUT HOUSE ROOF

EXISTING 3D VIEW
(NORTH WESTERLEY)
NOT TO SCALE

01	FIRST ISSUE	MD	MRD
Rev.	Amendment	Dm	Chkd
Drg. Status	PLANNING		

Client **MR & MRS BESSEY**

Project **5 TICHBORNE GROVE
HAVANT
PO9 4QG**

Title **EXISTING ELEVATIONS
& PLANS**

Scales	AS SHOWN @ A1		
Project Number	Drg No.	Rev.	
0000	003	01	