



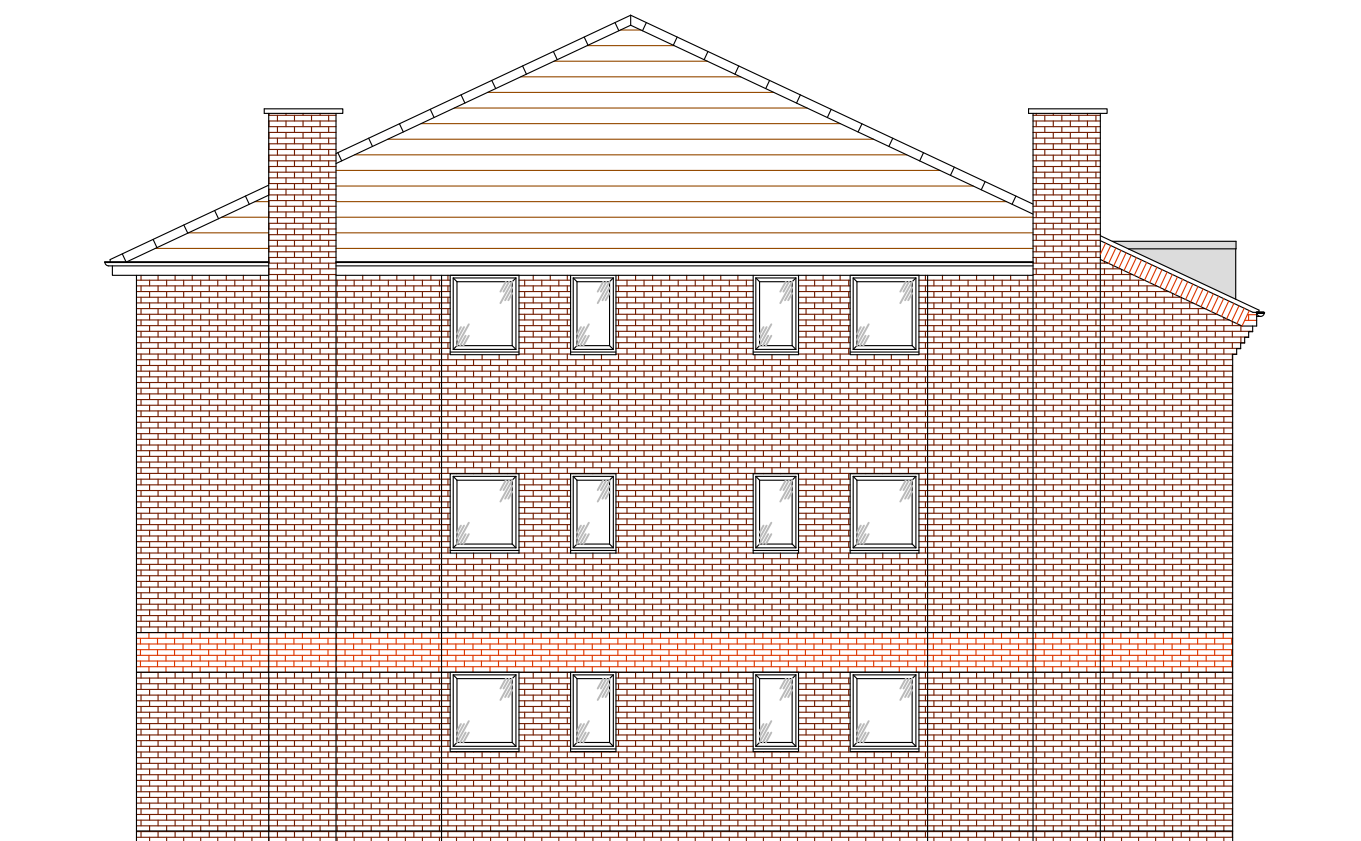


North Elevation (1:100)

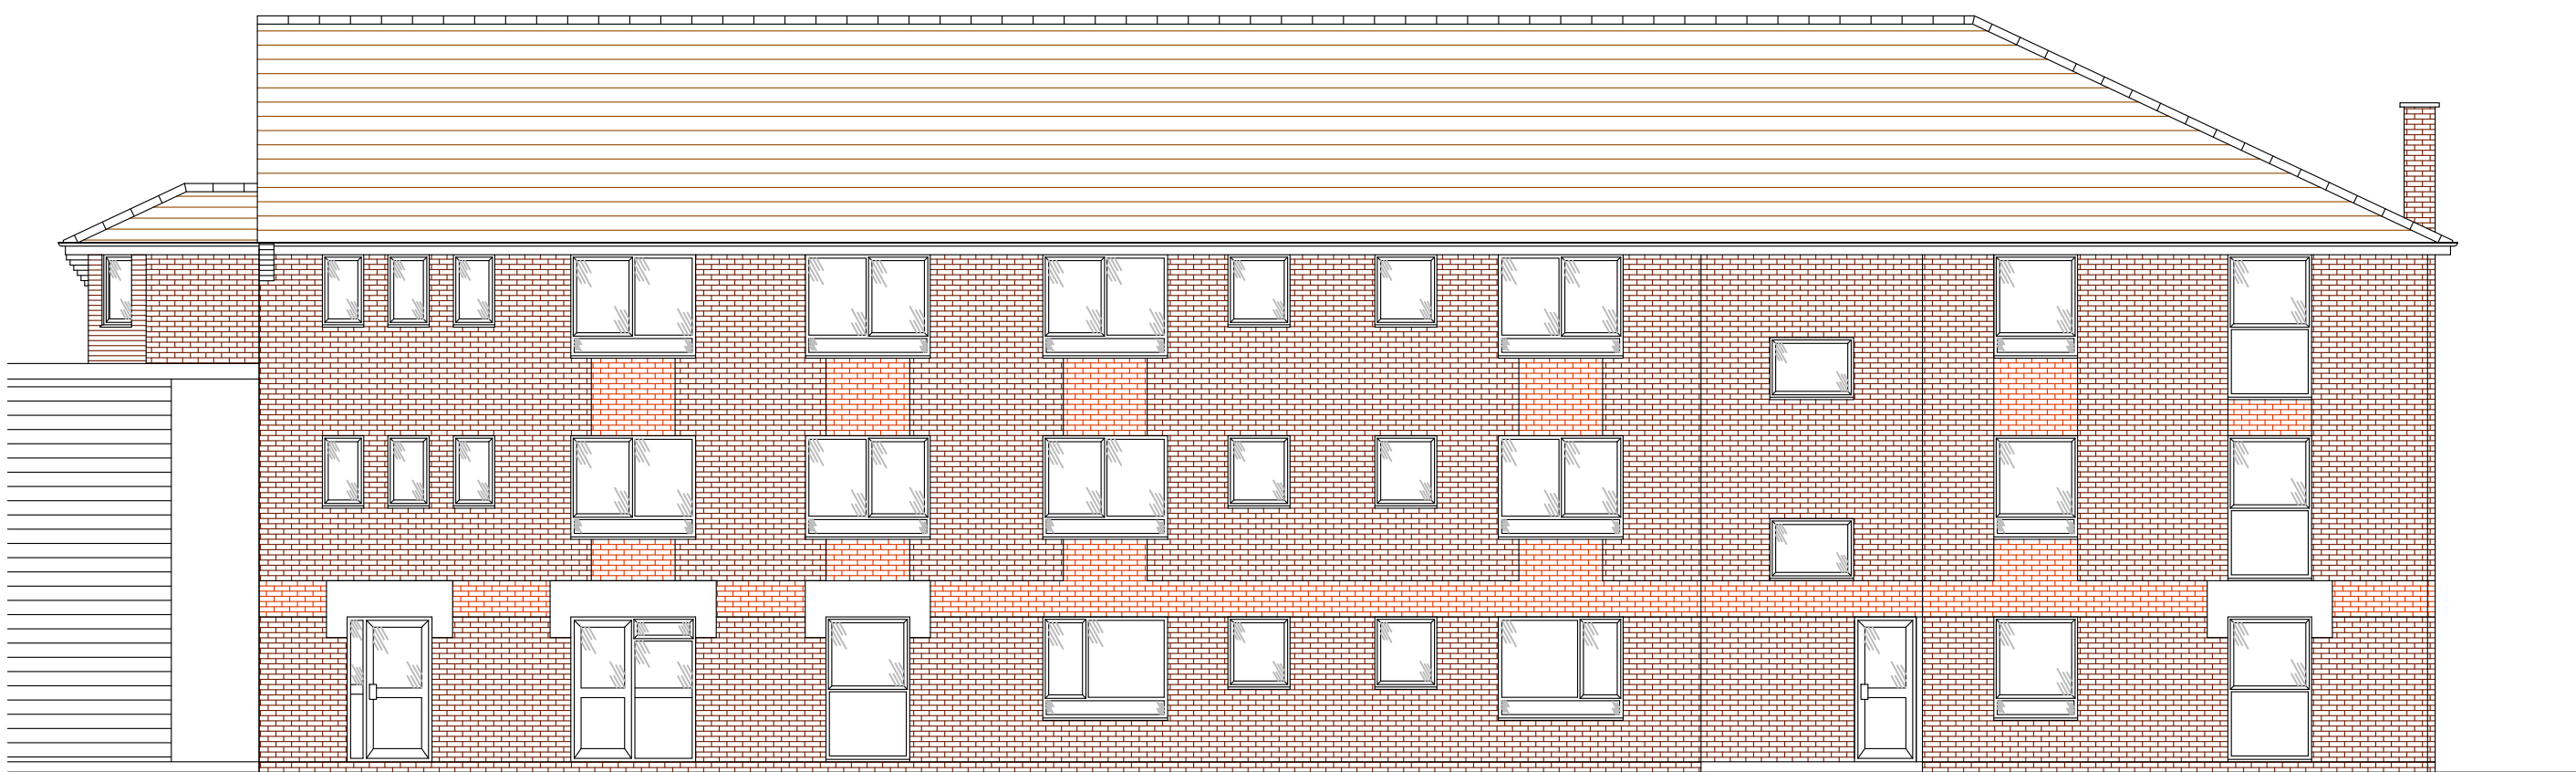


West Elevation (1:100)



East Elevation (1:100)

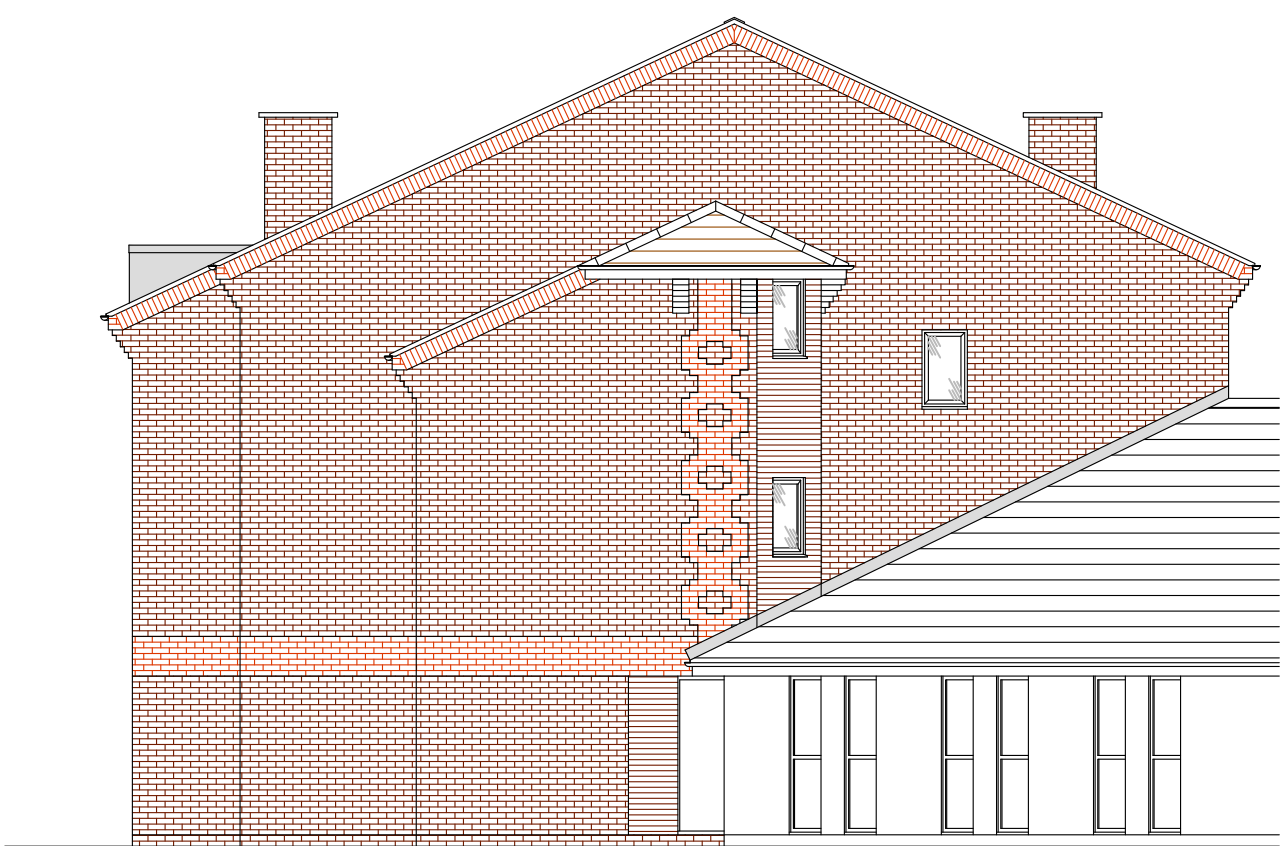

South Elevation (1:100)

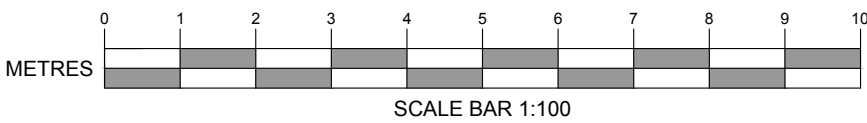

All dimensions to be checked on site and any discrepancy notified to The Martin Ralph Group. Written dimensions are to be used in preference to scaled dimensions.

This drawing is the property of The Martin Ralph Group and must not be reproduced, in part or whole, or deviated from, without their permission.

It is essential that prior to commencement and during construction works, the contractor reviews the drawings and specification and discusses with the practice any inconsistencies, anomalies, non-industry standard features or other concerns.

For both pricing and construction purposes Structural, Mechanical and Electrical Engineers designs, calculations and sizes etc are to take preference over the layout drawings. Any discrepancies are to be brought to the immediate attention of The Martin Ralph Group.

AMENDMENTS	DATE
CLIENT Andy Miles Martin Ralph	
PROJECT B H H	
DRAWING TITLE EXISTING ELEVATIONS	
DATE 12.01.2019	
SCALE 1:100 @ A1	
DRAWING No. 18/221/02	REVISION
THE MARTIN RALPH GROUP  RICS CHARTERED SURVEYORS ARCHITECTS & ENGINEERS	
11 Dragon House Hussar Court Brambles Business Park Portsmouth T. 023 9225 7711 www.martinralph.co.uk info@martinralph.co.uk	