



This drawing may be scaled with reference to the scale bar for planning application purposes only. Do not scale for any other purpose, use only annotated dimensions. All dimensions are to be checked by parties using the drawing, and any errors or omissions are to be reported to James Potter Associates Ltd.

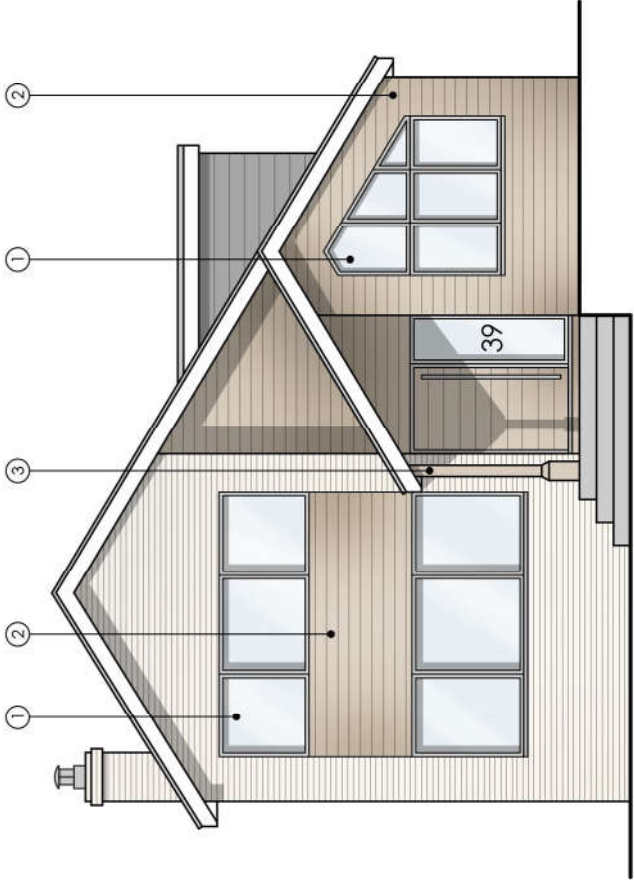


PROPOSED SOUTH ELEVATION

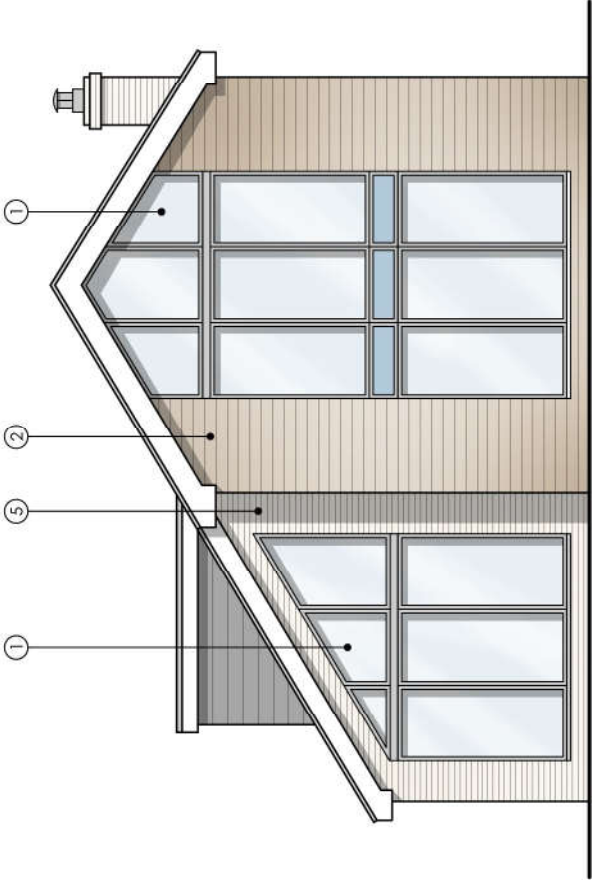


MATERIALS KEY

- 1. ALUMINIUM GLAZING SYSTEM
- 2. HORIZONTAL TIMBER CLADDING
- 3. TIMBER COLUMN
- 4. ROOF TILES TO MATCH EXISTING
- 5. BRICK TO MATCH EXISTING
- 6. HUNG TILES TO MATCH EXISTING
- 7. ROOFLIGHTS

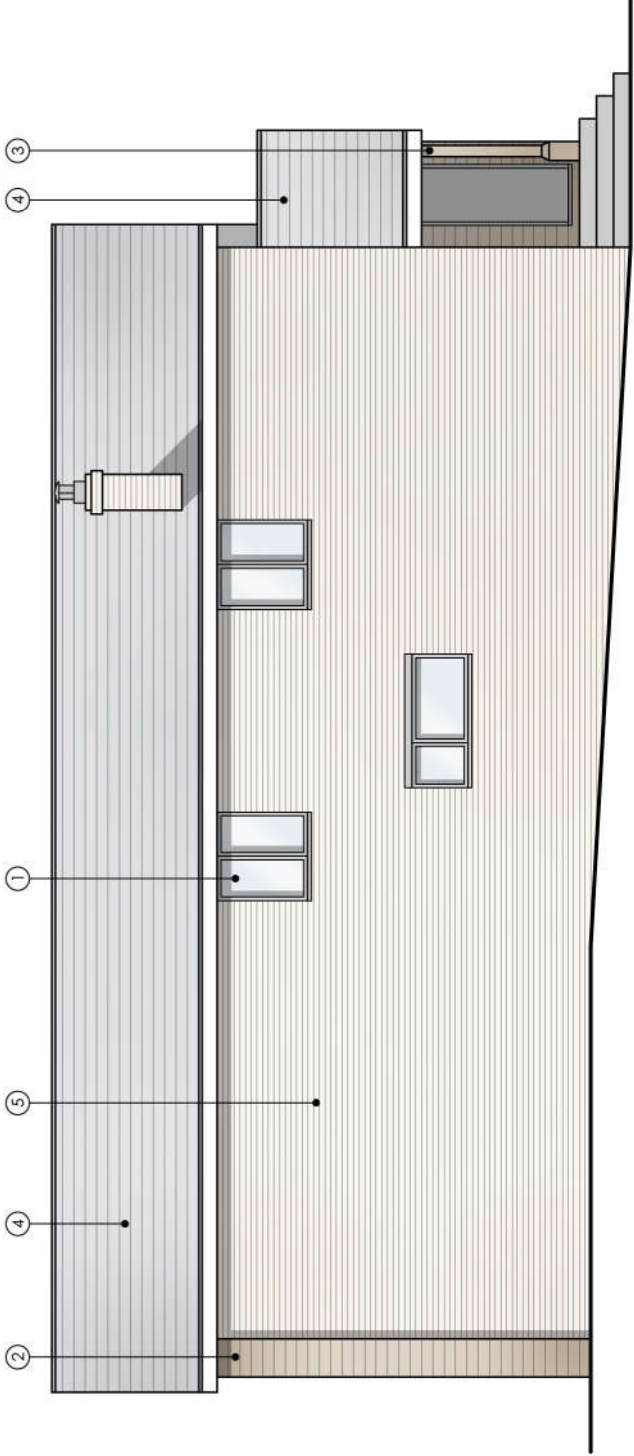

PROPOSED WEST ELEVATION

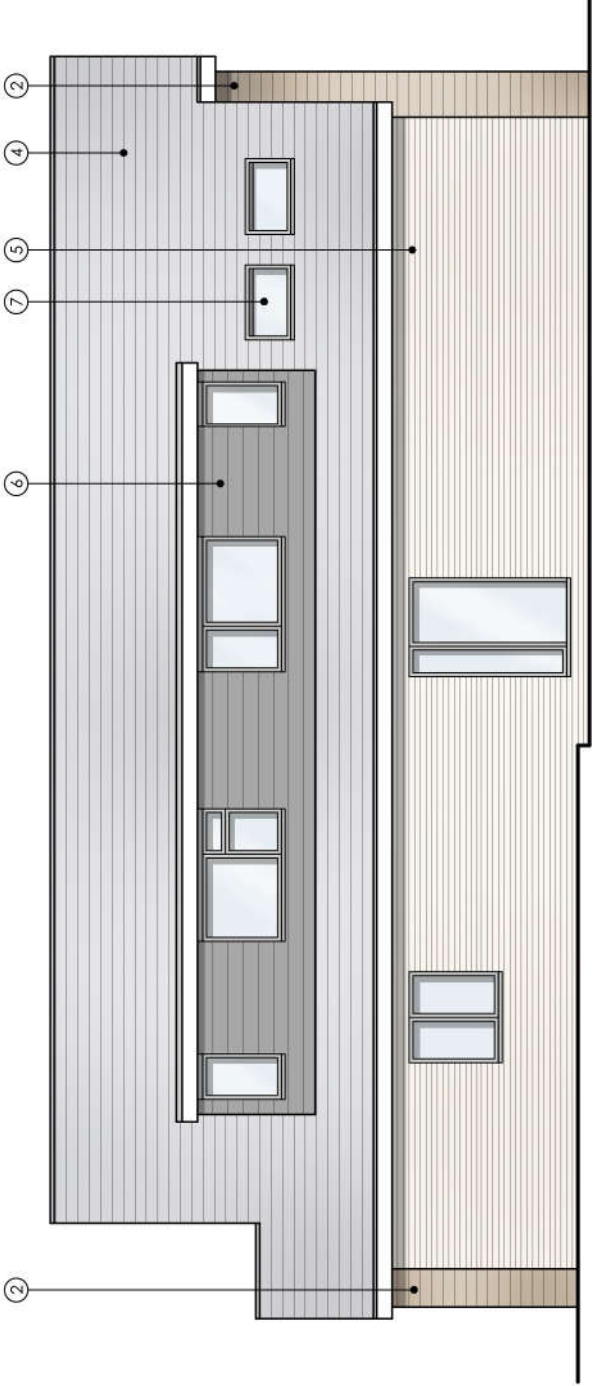

PROPOSED WEST ELEVATION

Project	TWO STOREY REAR EXTENSION & PORCH 39 HULBERT ROAD WATERLOOVILLE PO7 7NX			Drawing	PROPOSED ELEVATIONS
Client	MR & MRS CASWELL			Job-Dwg Number	19078-PL-005
Status	PLANNING			Rev.	-
Scale	1:100	Sheet Size	A3	JPA JAMES POTTER ASSOCIATES www.jpca.design JPA - PORTSMOUTH 117 Highland Road, Southsea, Portsmouth, PO4 9DD t. +44(0)2394 002 897	
Author	RH	Checked	JP		