




0 1 2 3 4 5 scale 1:50 m.
0 2 4 6 8 10 scale 1:100 m.

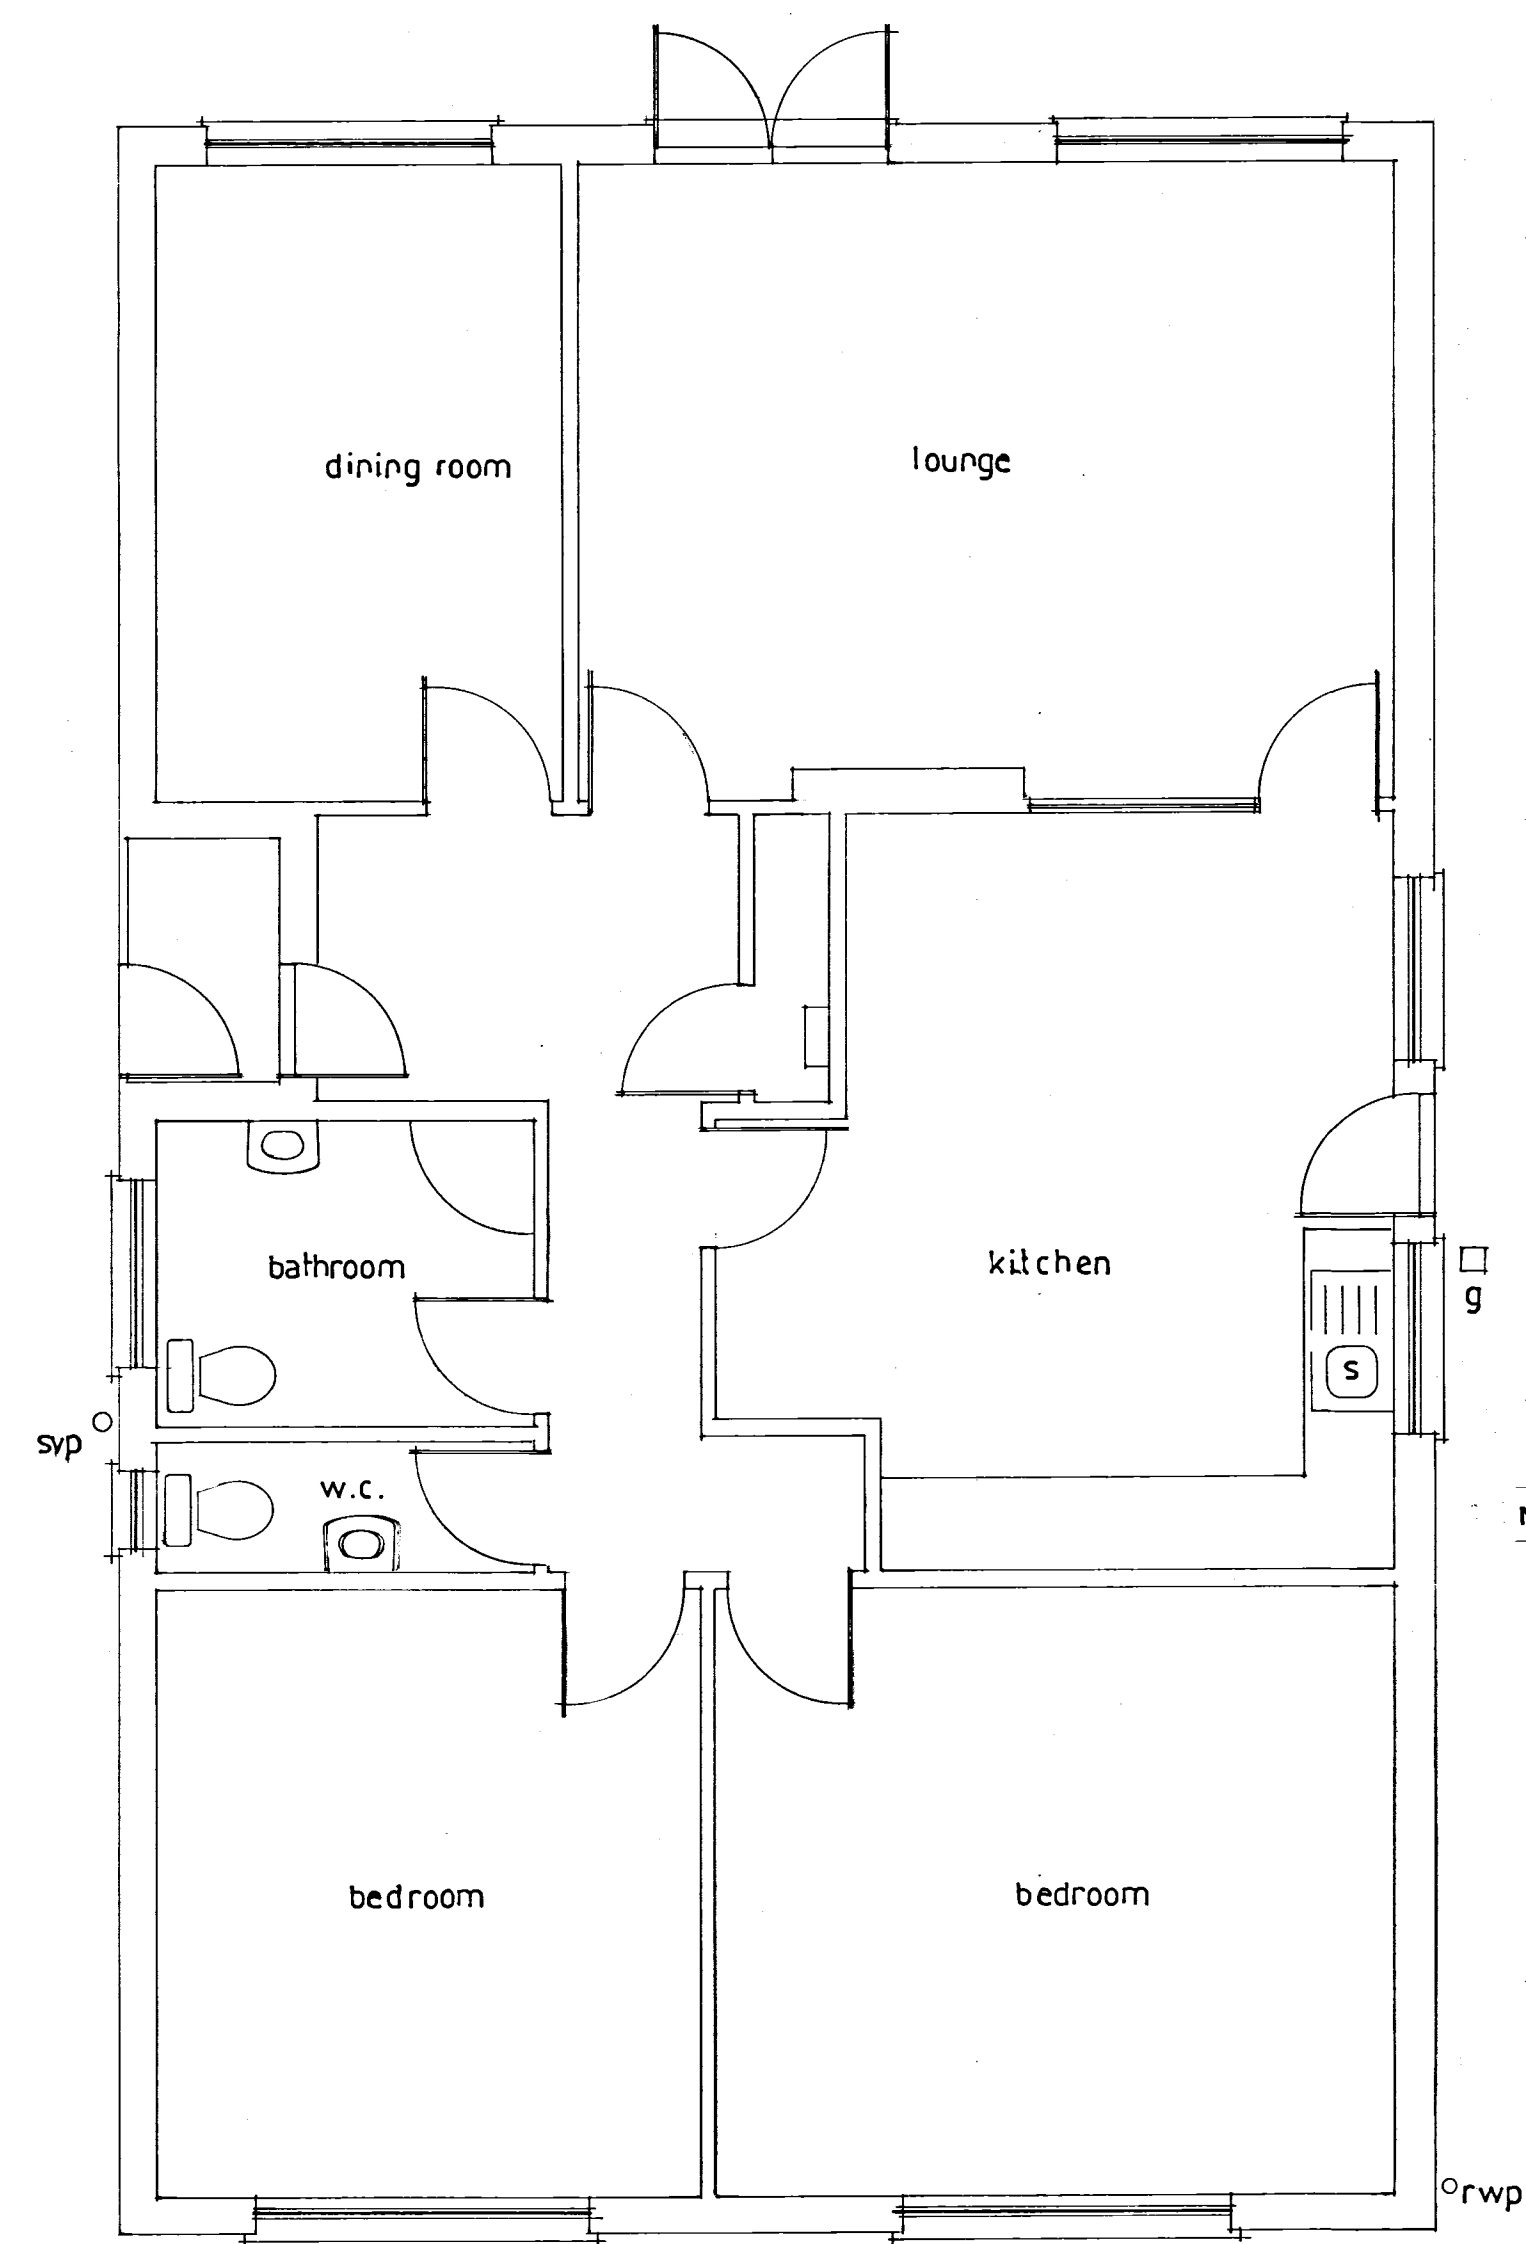


Existing Ground Floor

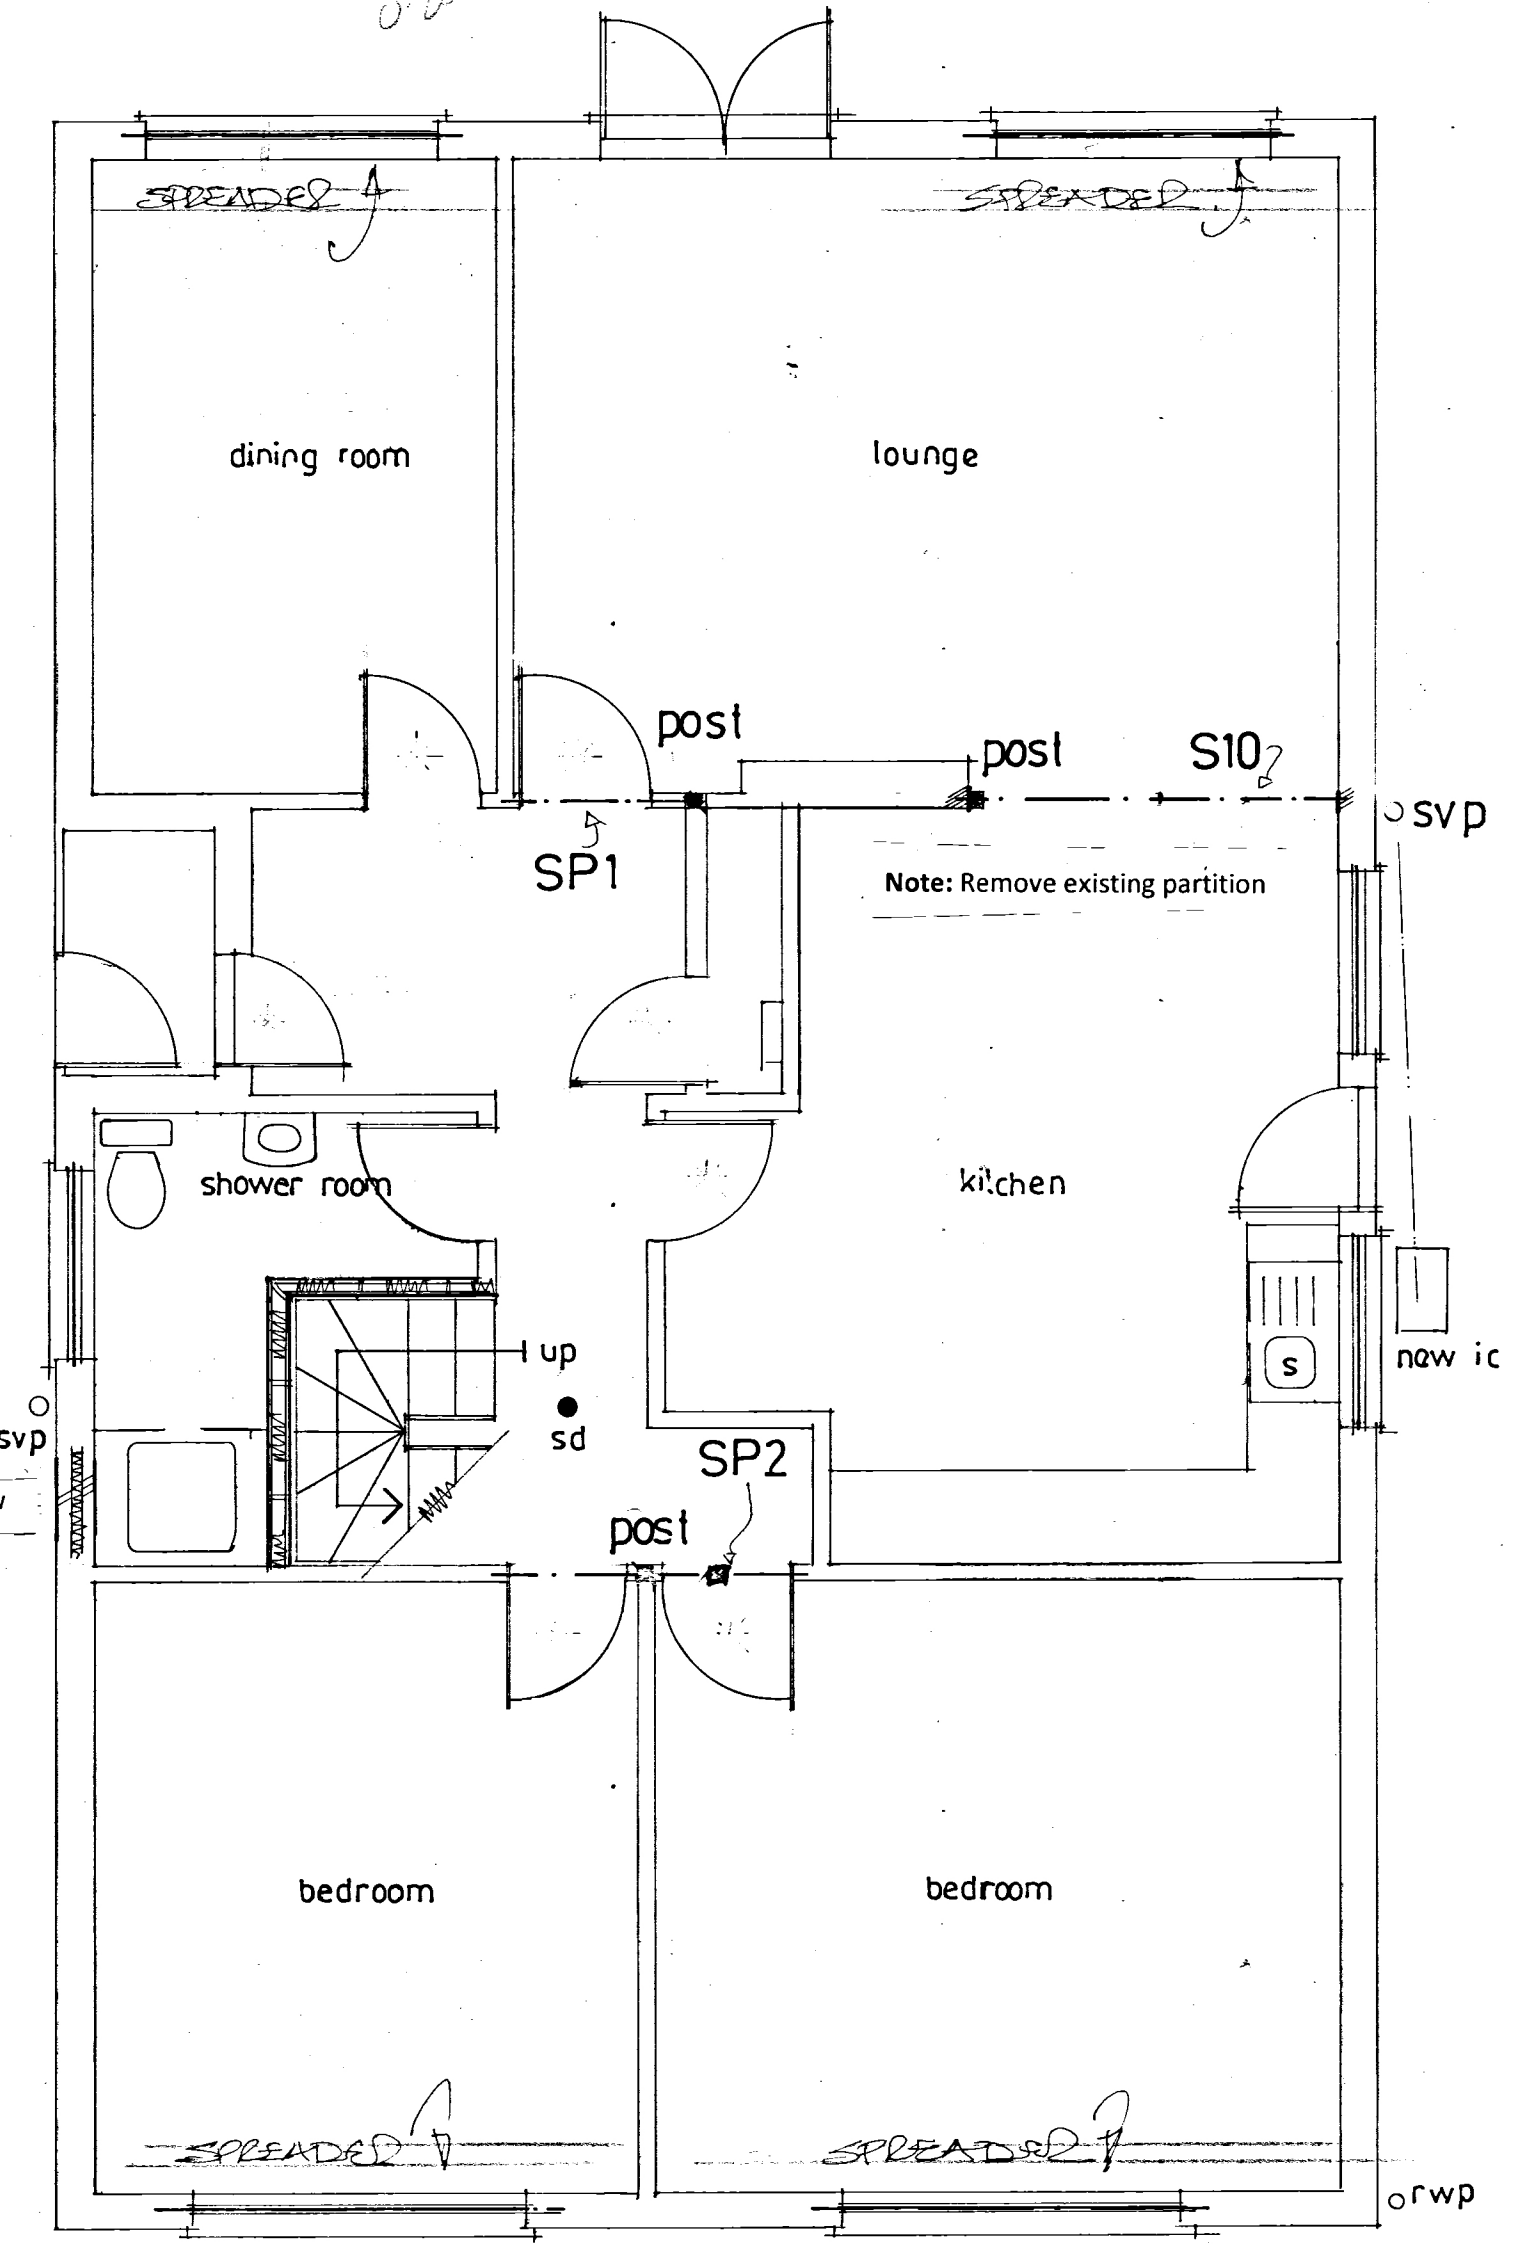

Proposed Ground Floor

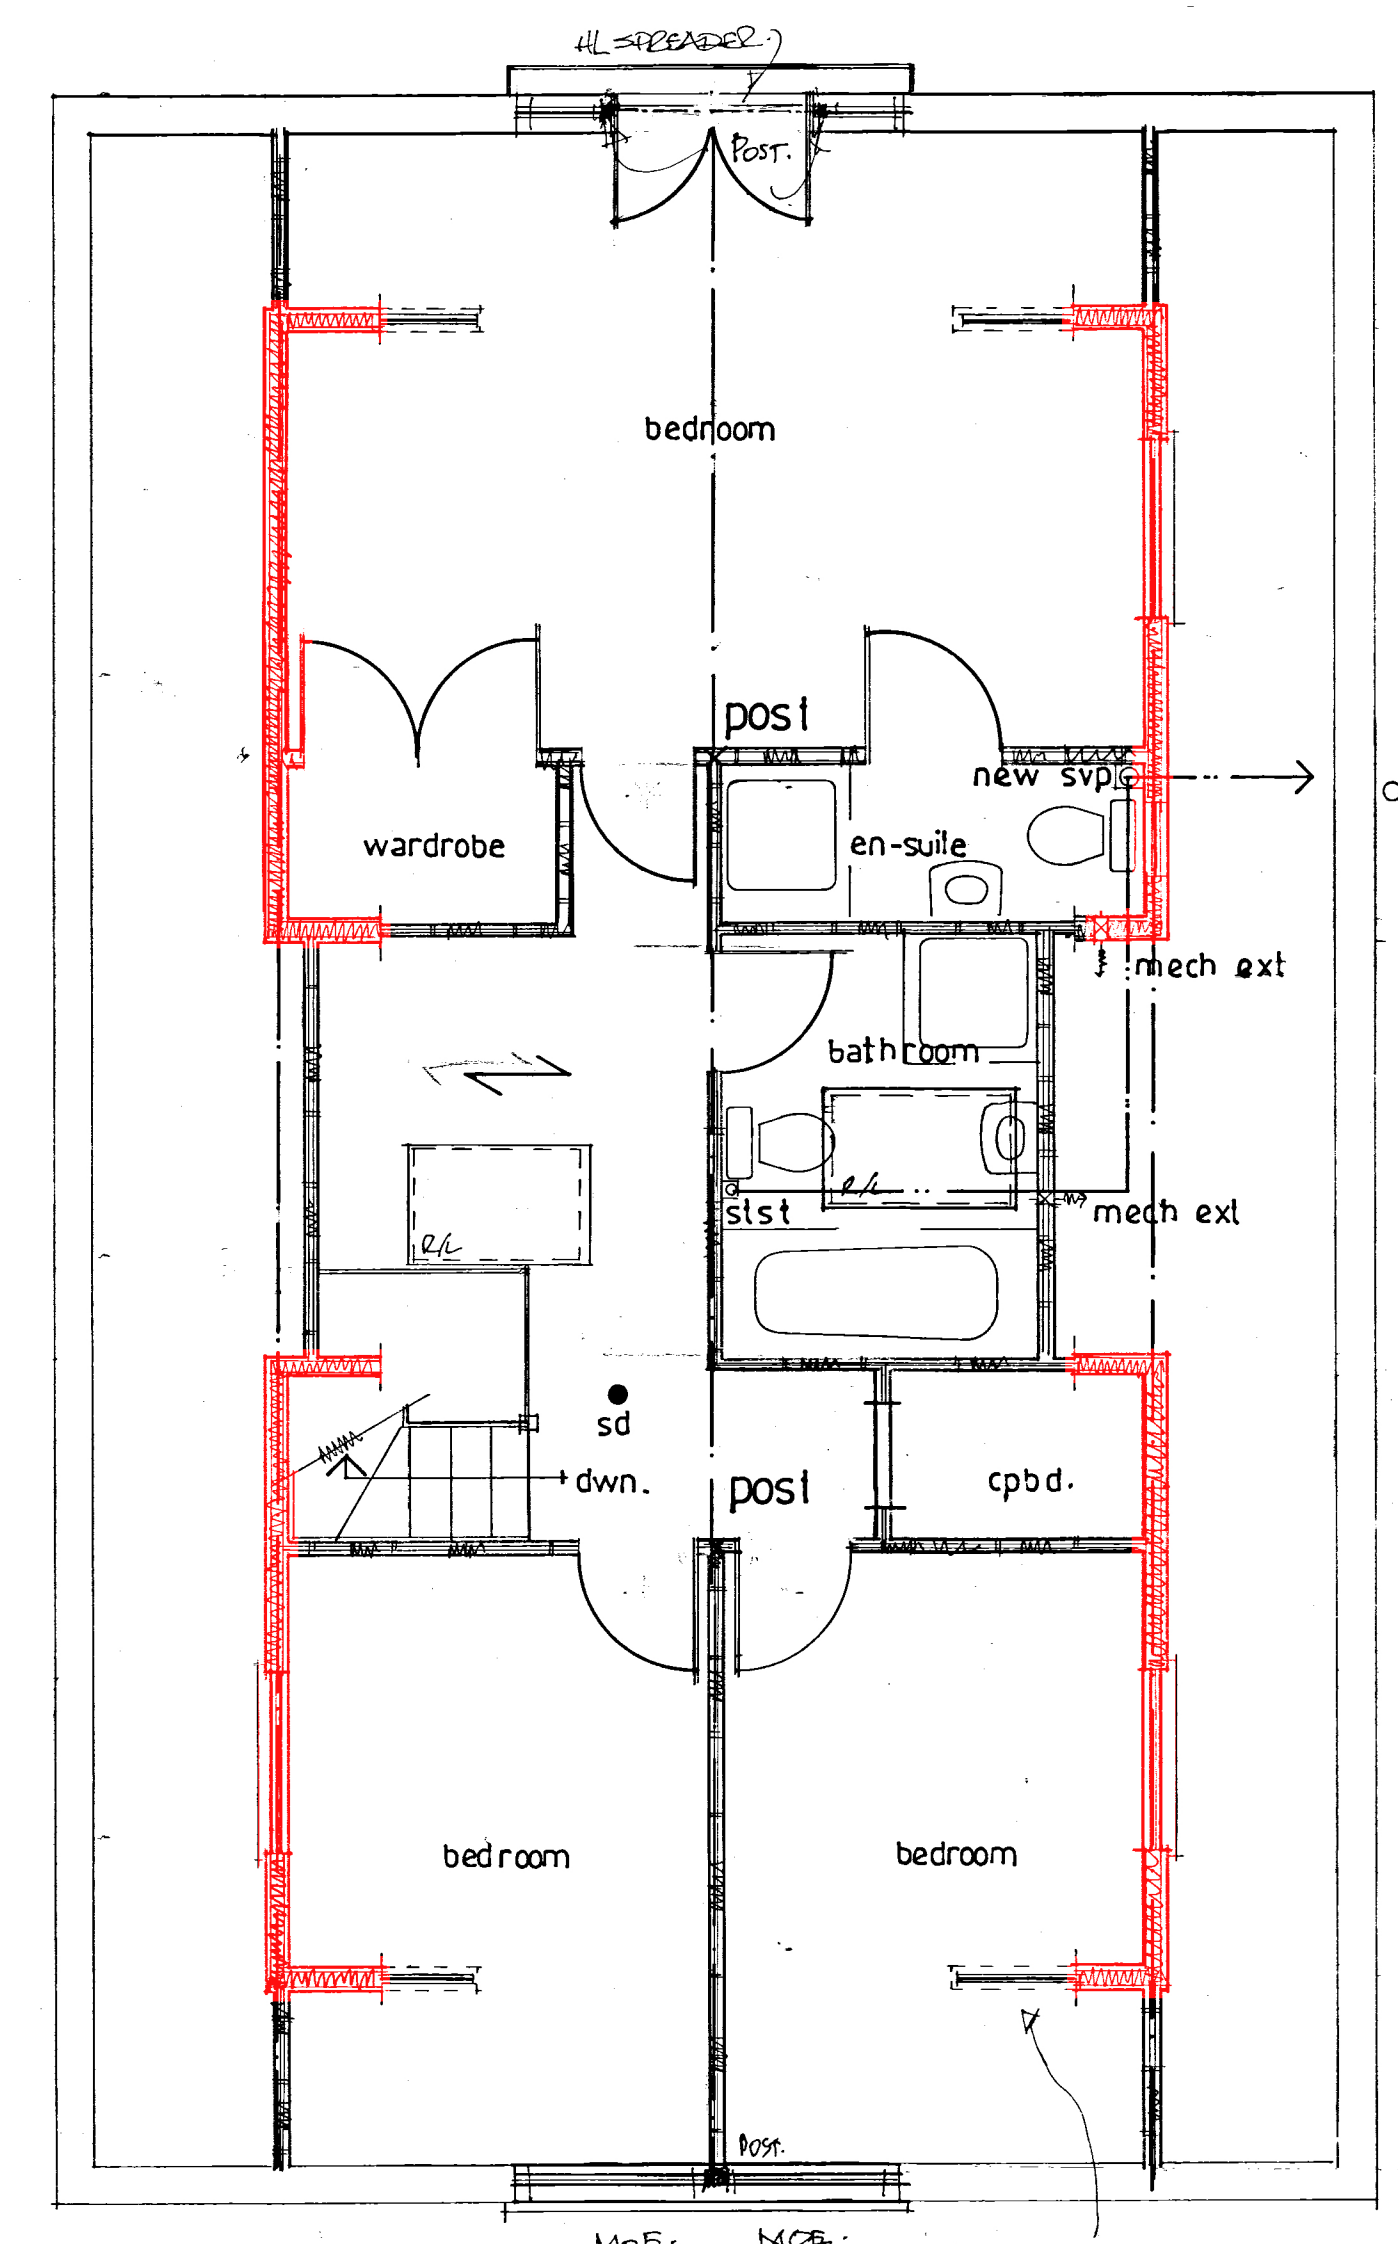

Proposed Roofspace

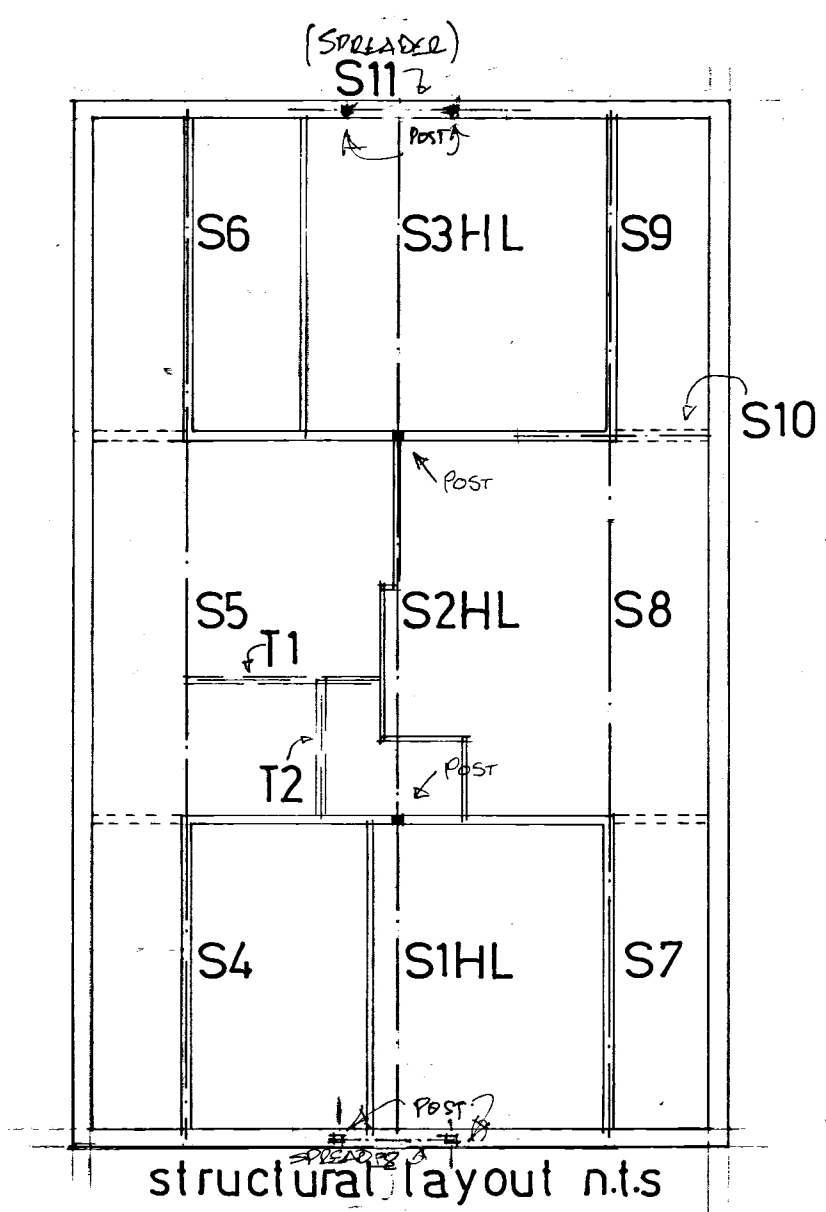

structural layout n.t.s
a
STEEL SPREADER UNDER SH11
TO BE 152x89x16 OB WITH
200x60x6x16 PLATE WELDED
TO BOTTOM FLANGE TO SUPPORT
SMALL STACK OF BRK
OVER

E-JUL-18 STRUCTURAL INTERESTIONS
D. APR 18 PLANNING APPROVE
C. MAR 18 KINDS ADDITIONS

Date	Revision
8 FEB 2018	STRUCTURAL CALC.
A JAN 2018	CLIENT AMENDMENTS


© copyright

THORNS YOUNG ARCHITECTURAL


THORNS-YOUNG LTD
CHARTERED BUILDING CONSULTANTS
Website: www.thornsyounyoung.co.uk

Fareham 21 Middle Road Park Gate SO31 7GH Tel: (01329) 888 322	Portsmouth 232 London Road North End PO2 8JQ Tel: (02392) 672 883
---	--


Existing Elevations

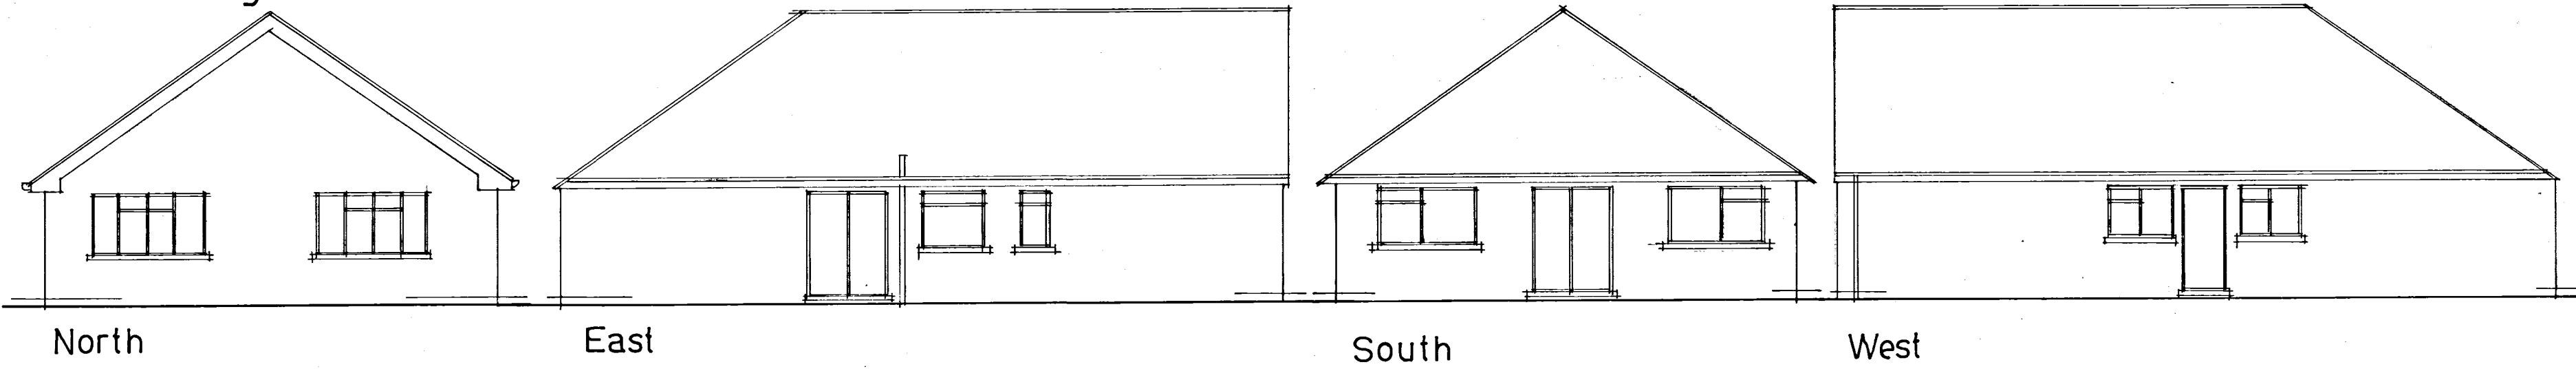

Proposed Elevations

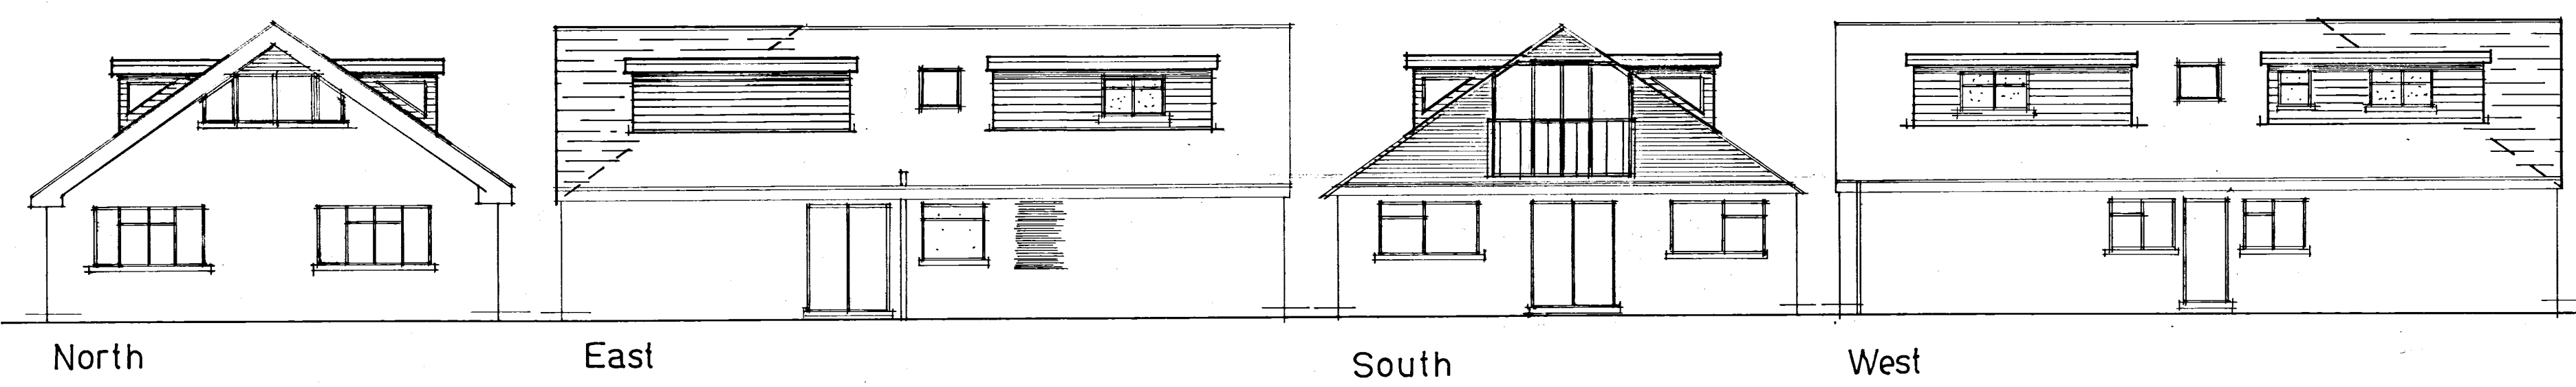

Note: The new wall in the South elevation around the window to be constructed in a tile hanging timber framed construction as detailed in the notes to the drawing (dormer walls)
Note: The existing rafters to be upgraded to 50x150 timbers (each side of the new dormers)

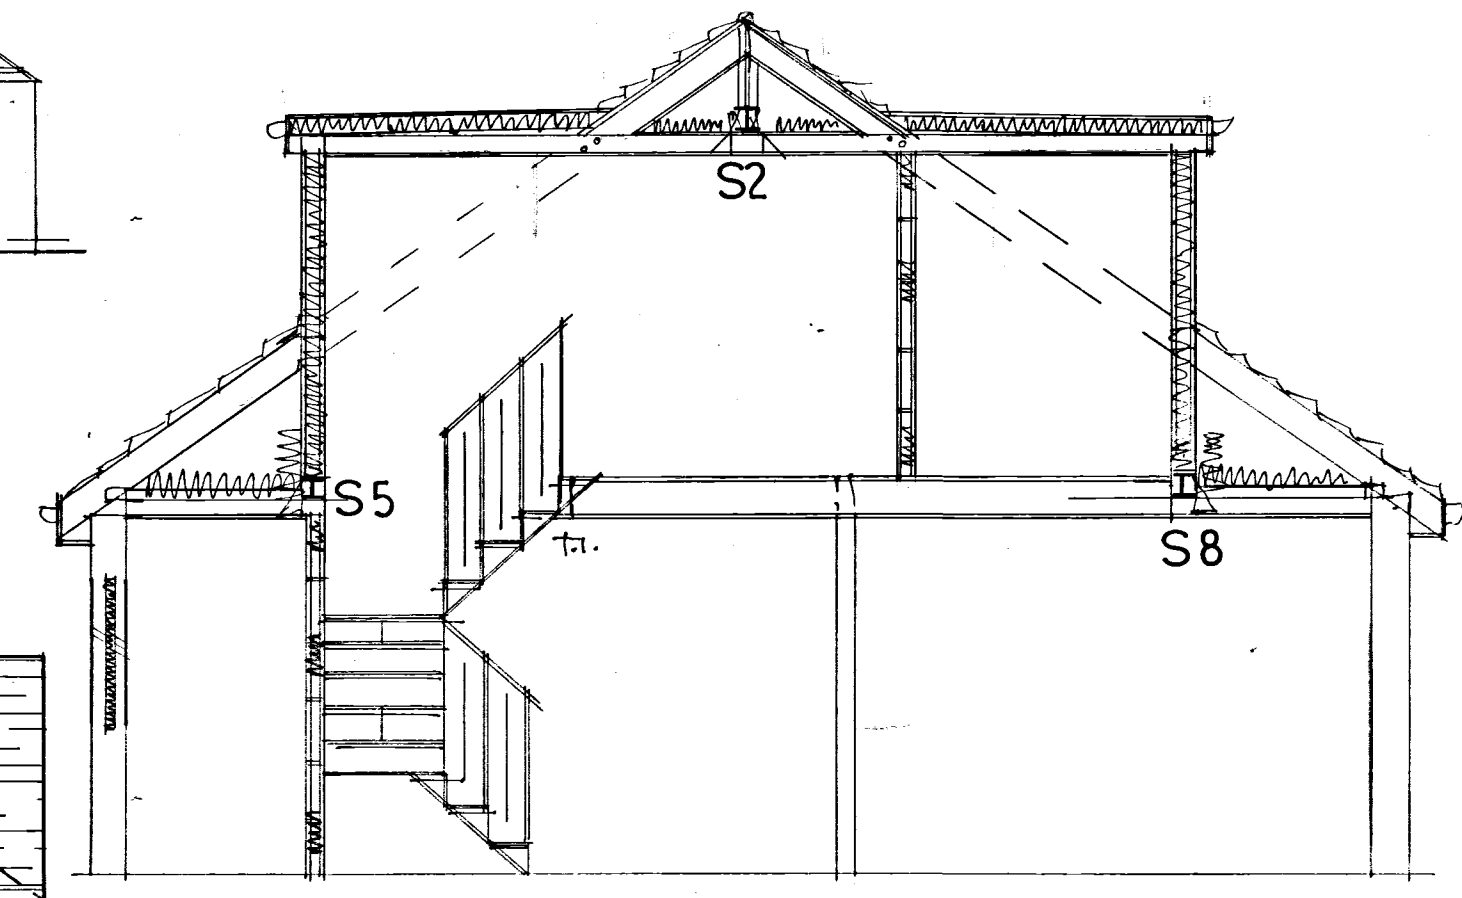

Section a.a.

Note: Find additional notes on separate A4 - 1244.17.2

Client
Mr and Mrs Tidbury

Job Title
25 Cumberland Ave.
Emsworth

Drawing Title
Loft Conversion

Scale 1:50, 1:100 at A1

Date DEC 2017 Drawn by CM

Drg. No. 1244.17