




Front Elevation - Facade Treatment A

Plot Numbers
Plot 3



Front Elevation - Facade Treatment B

Plot Numbers
Plot 6
Plot 8 (Handed)

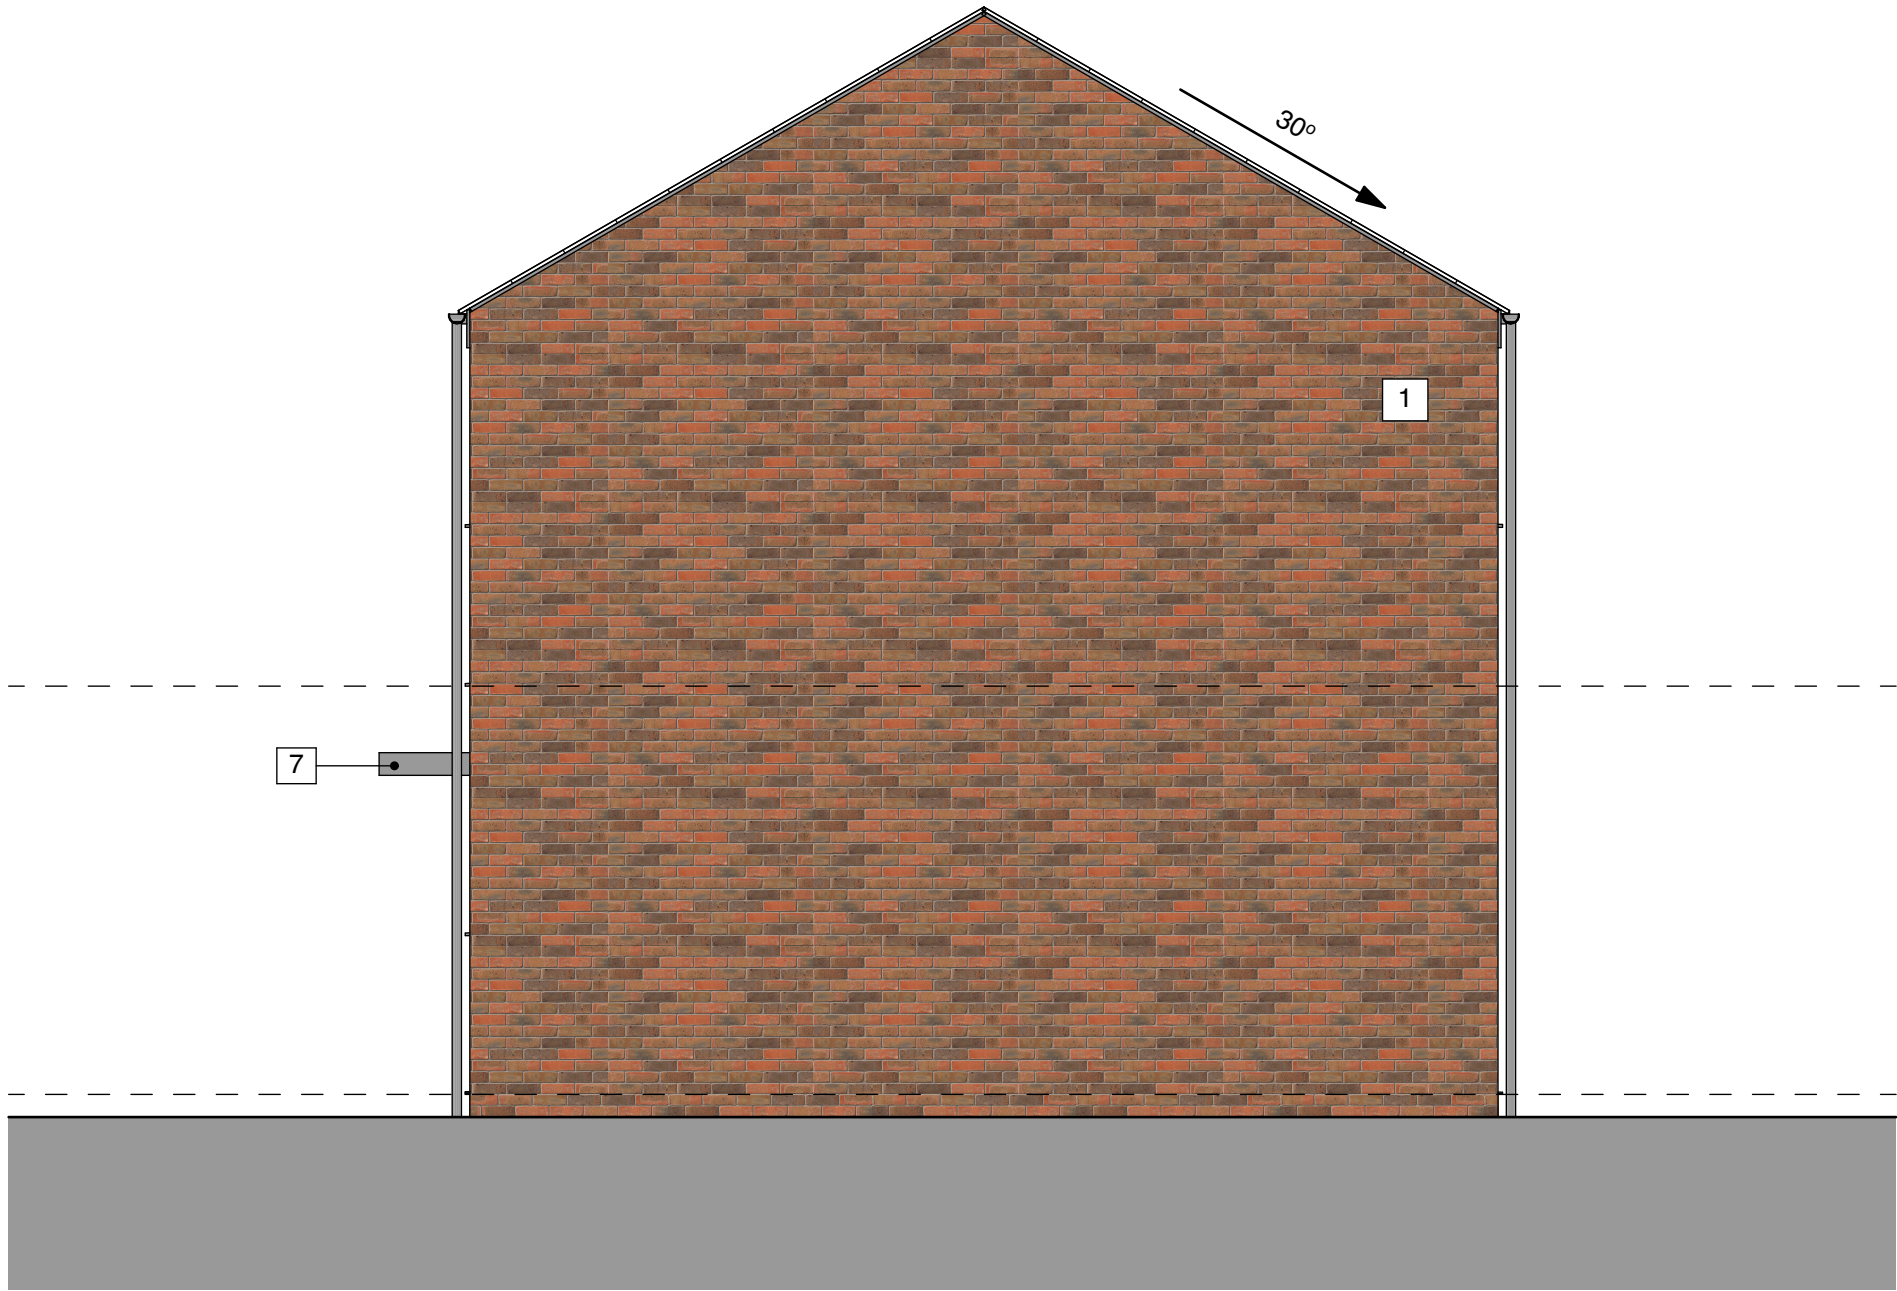

Right Elevation


Plot Numbers
Plot 3
Plot 6

DO NOT SCALE FROM THIS DRAWING
ALL DIMENSIONS TO BE VERIFIED ON SITE
DRAWING TO BE SCALED FOR PLANNING AND
BUILDING REGULATIONS PURPOSES ONLY.

- MATERIALS KEY:
- ①. Facing Brick - Red / Brown Multi
 - ②. Projecting Blue Engineering Brick Feature Courses
 - ③. ~~Cedral Weatherboarding (Refer to plot schedule)~~
- Facade Treatment A: James Hardie Heathered Moss
- Facade Treatment B: James Hardie Boothbay Blue
 - ④. Grey UPVC windows & doors
 - ⑤. Concrete Roof Tiles (Refer to plot schedule)
- Facade Treatment A: Redland Mini Stonewold Farmhouse Red
- Facade Treatment B: Redland Mini Stonewold Grey Slate
 - ⑥. Grey UPVC fascia board and rainwater goods
 - ⑦. Grey canopy
 - ⑧. Metal faced composite door


- All bathrooms, WC's & front doors to have obscured glazing

House Type B - 3 Bed 5 Person				
GIA m²	Ground Floor	First Floor	Second Floor	Total
	48	48	-	96
Plot No.	Orientation	Facade Treatment		Type
03	As Shown	Material A		Detached
06	As Shown	Material B		Detached
08	Handed	Material B		Semi-Det
NOTE A				
Window to Plot 6 & Plot 8 ONLY				

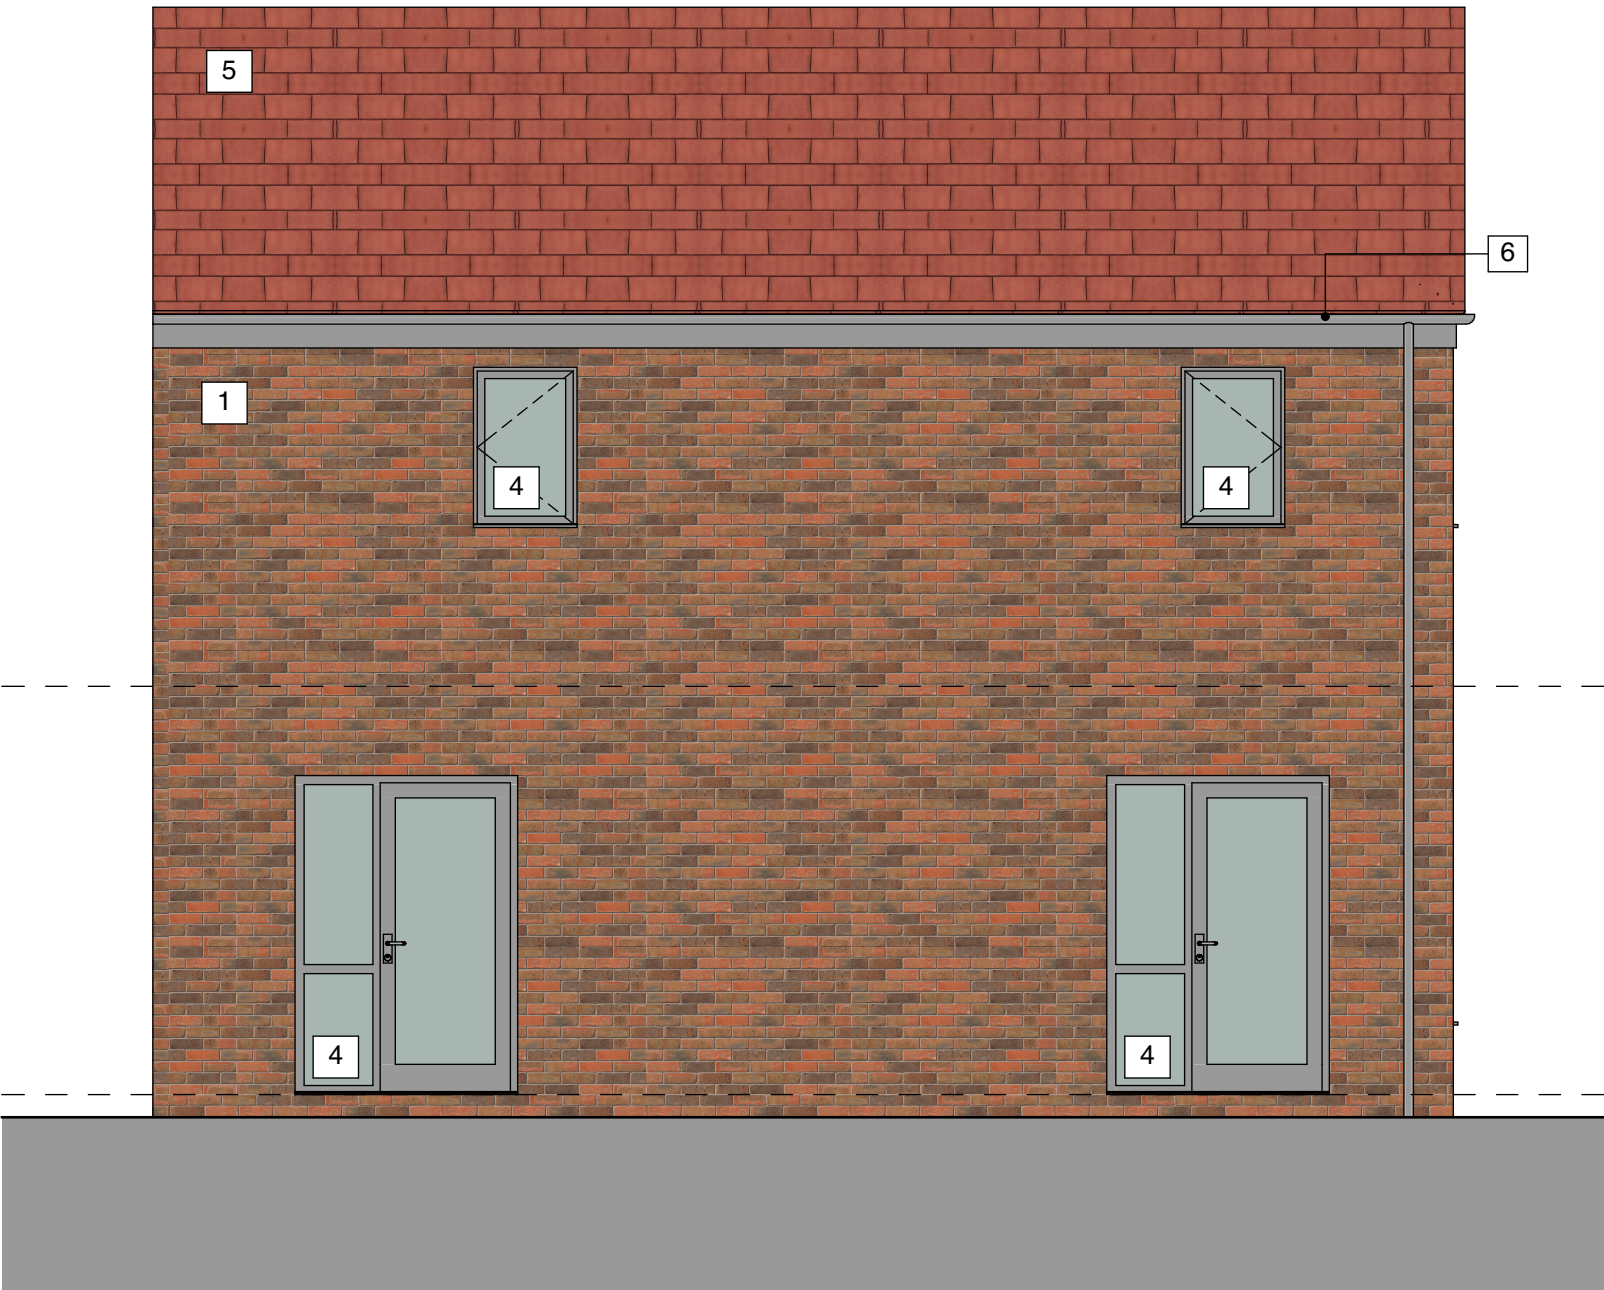


Rear Elevation - Facade Treatment A

Plot Numbers
Plot 3

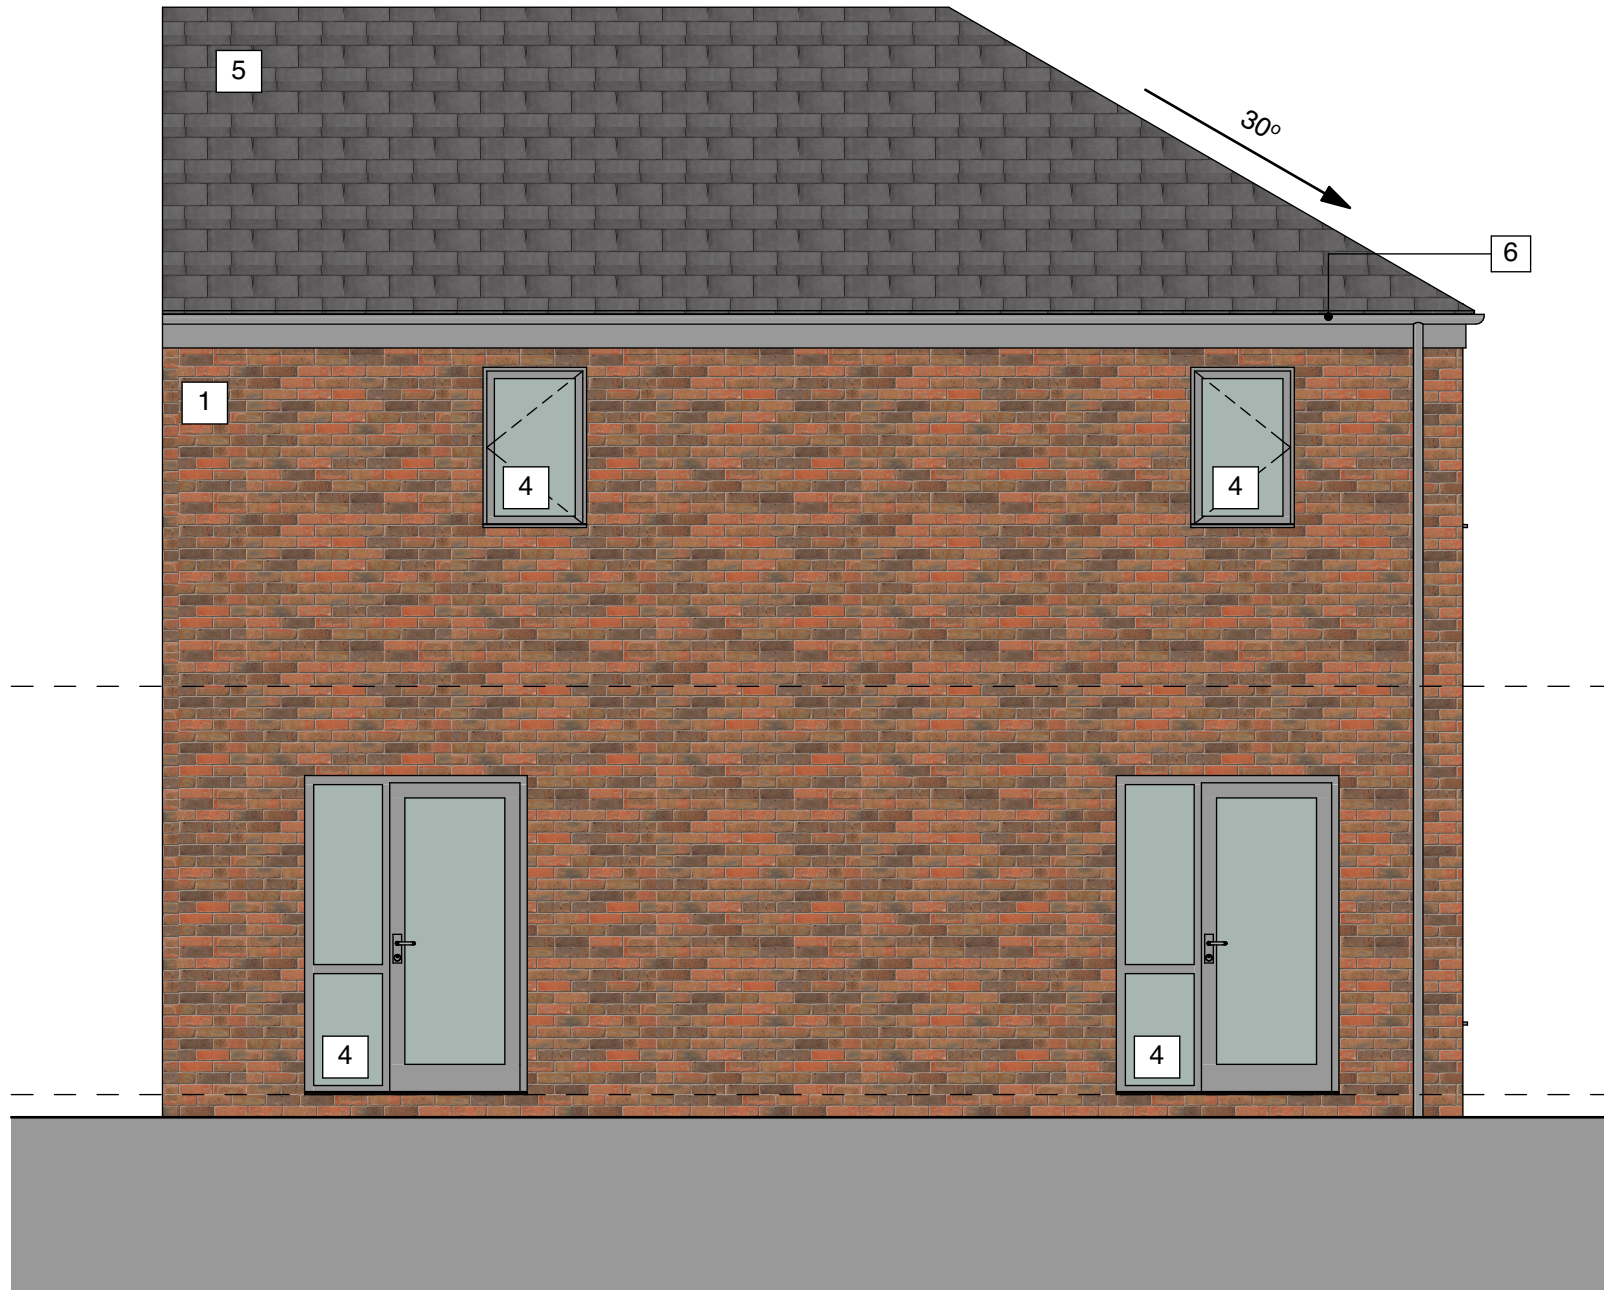


Rear Elevation - Facade Treatment B

Plot Numbers
Plot 6
Plot 8 (Handed)

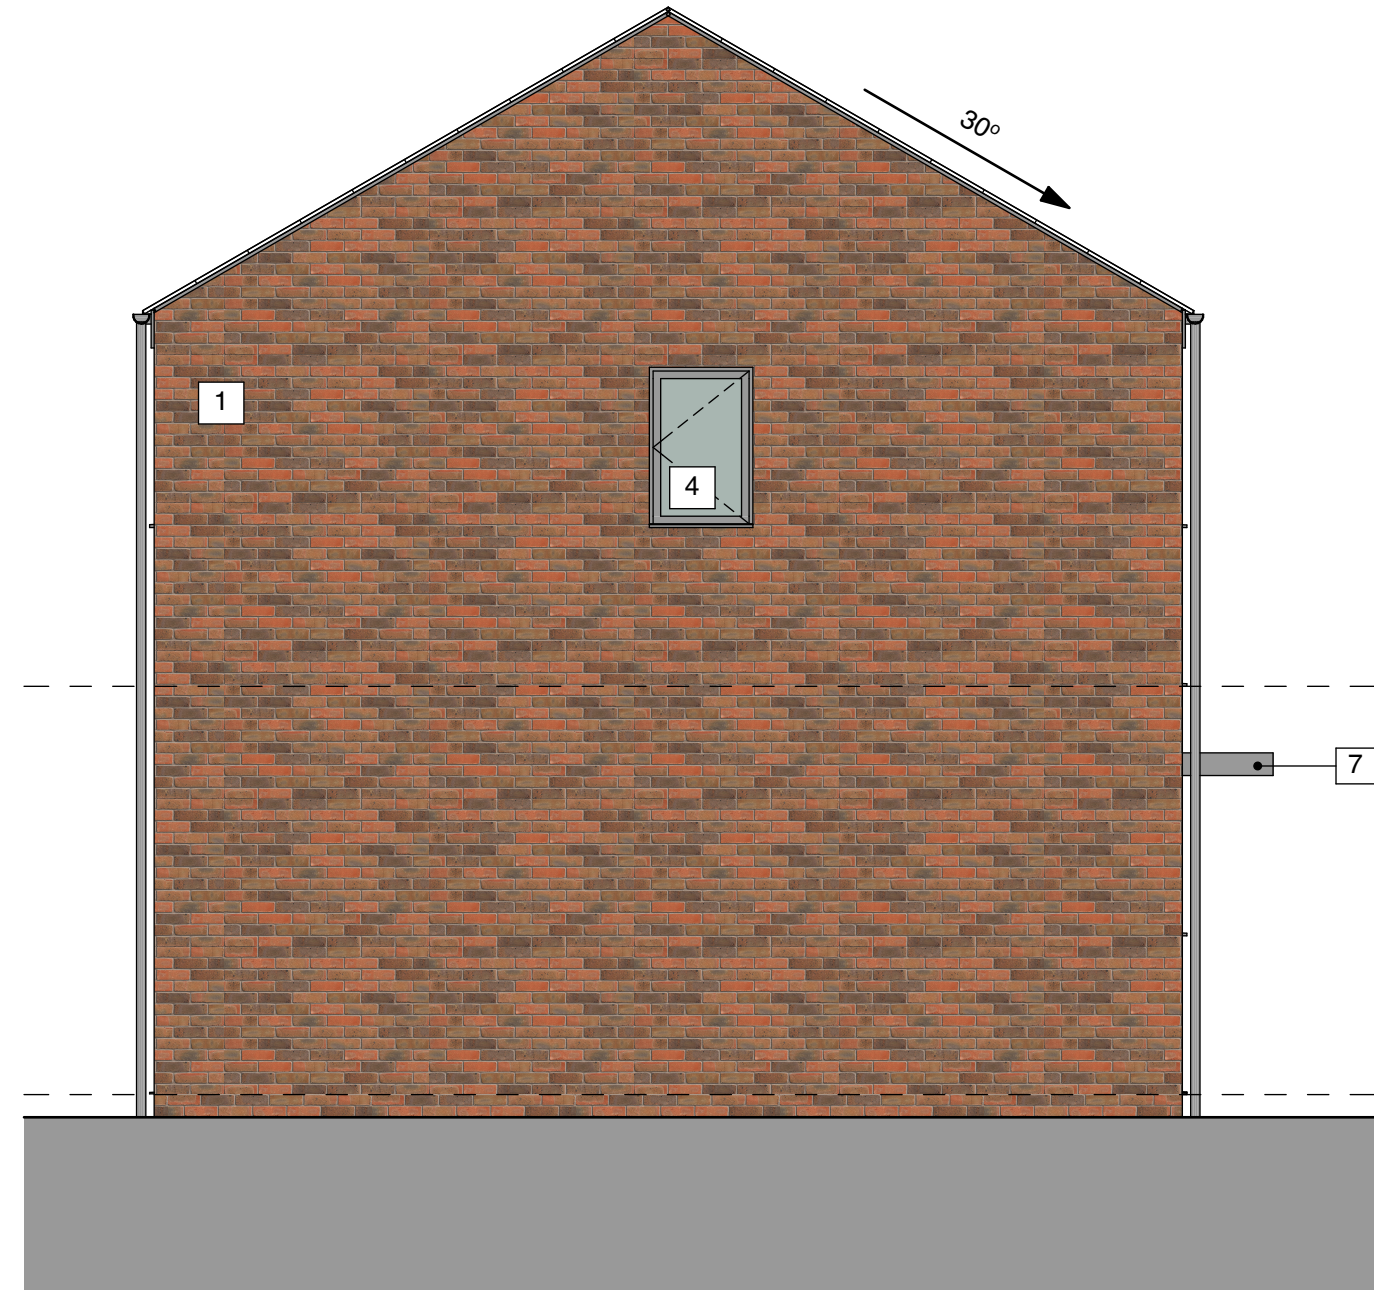

Left Elevation - Facade Treatment A

Plot Numbers
Plot 3

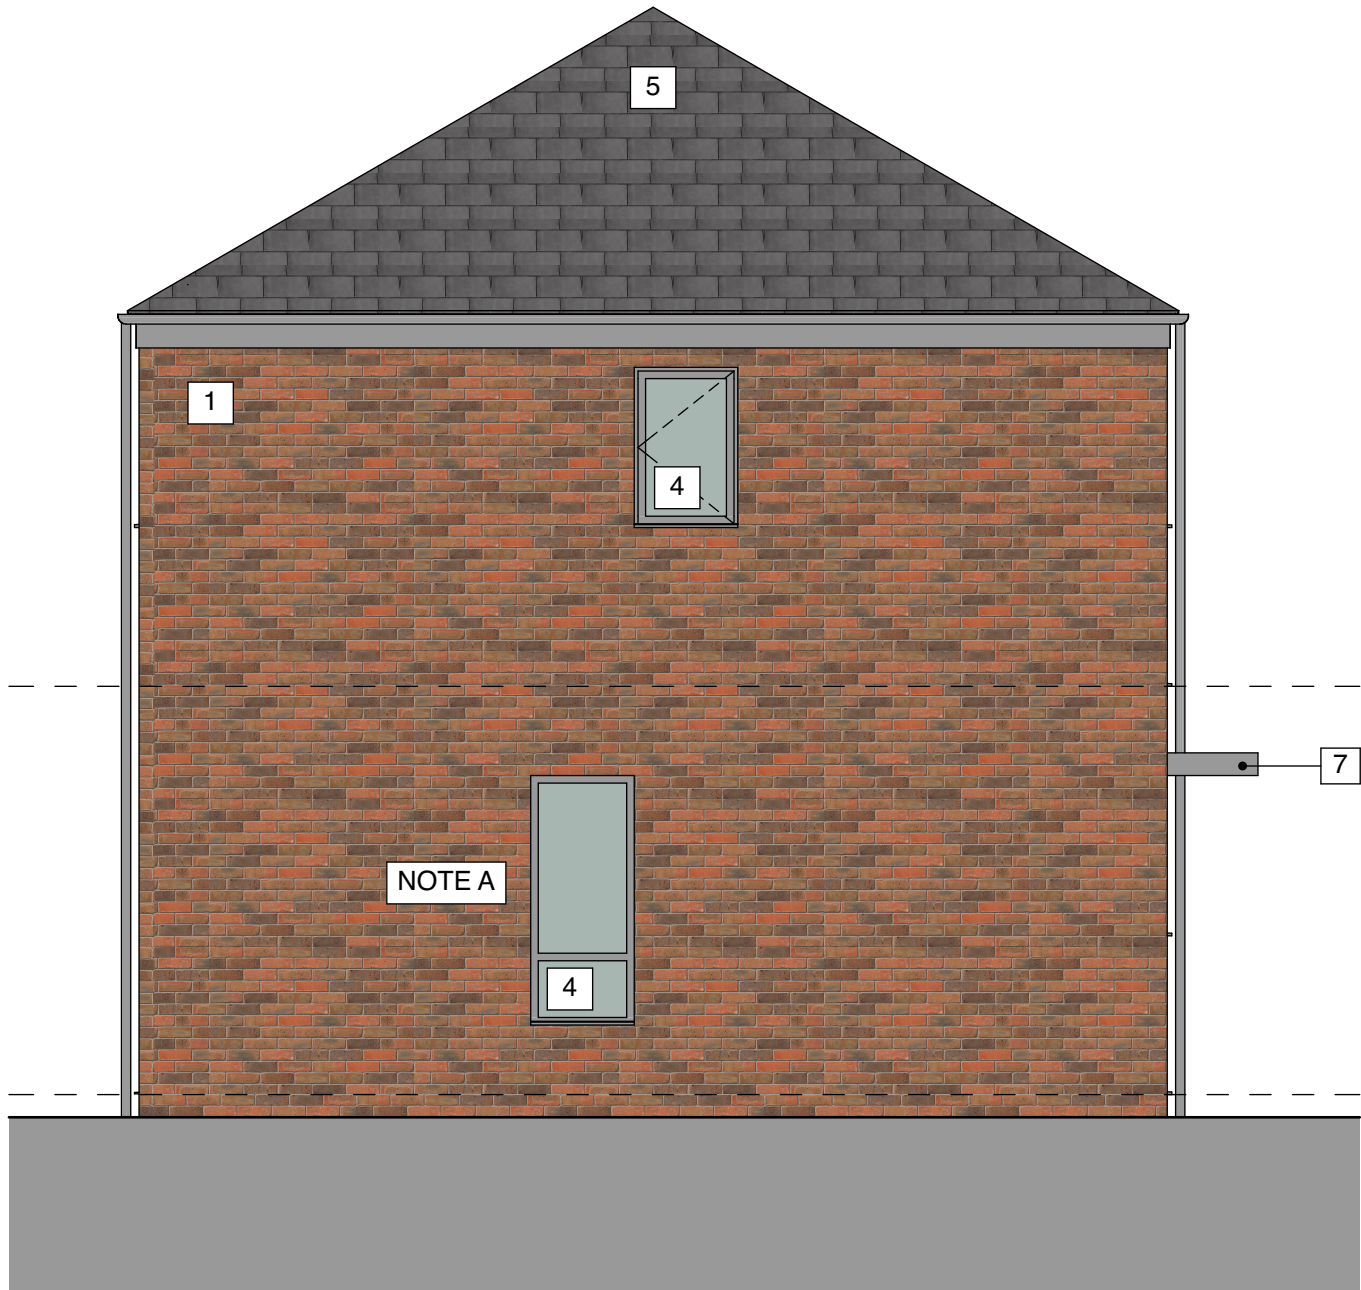

Left Elevation - Facade Treatment B

Plot Numbers
Plot 6
Plot 8 (Handed)



CH ID	Changes in this Revision:
CH46	Feature Courses amended

Planning

EXBURY HOMES LTD

Fairview House
2A Osborne View Road
Hill Head
Fareham
PO14 3JN
T 01329 661840
F 01329 668140

Client Guinness Developments Ltd, 30 Brock Street, Regents Place, London, NW1 3FG			
Project Woodcroft Lane, Waterloooville			
Title House Type B Elevations			
Scale 1:50 @ A1	Date Feb '20	Drawn AST	Checked MW
Project No: 19-01	Drawing No. P-002	Revision P2	