



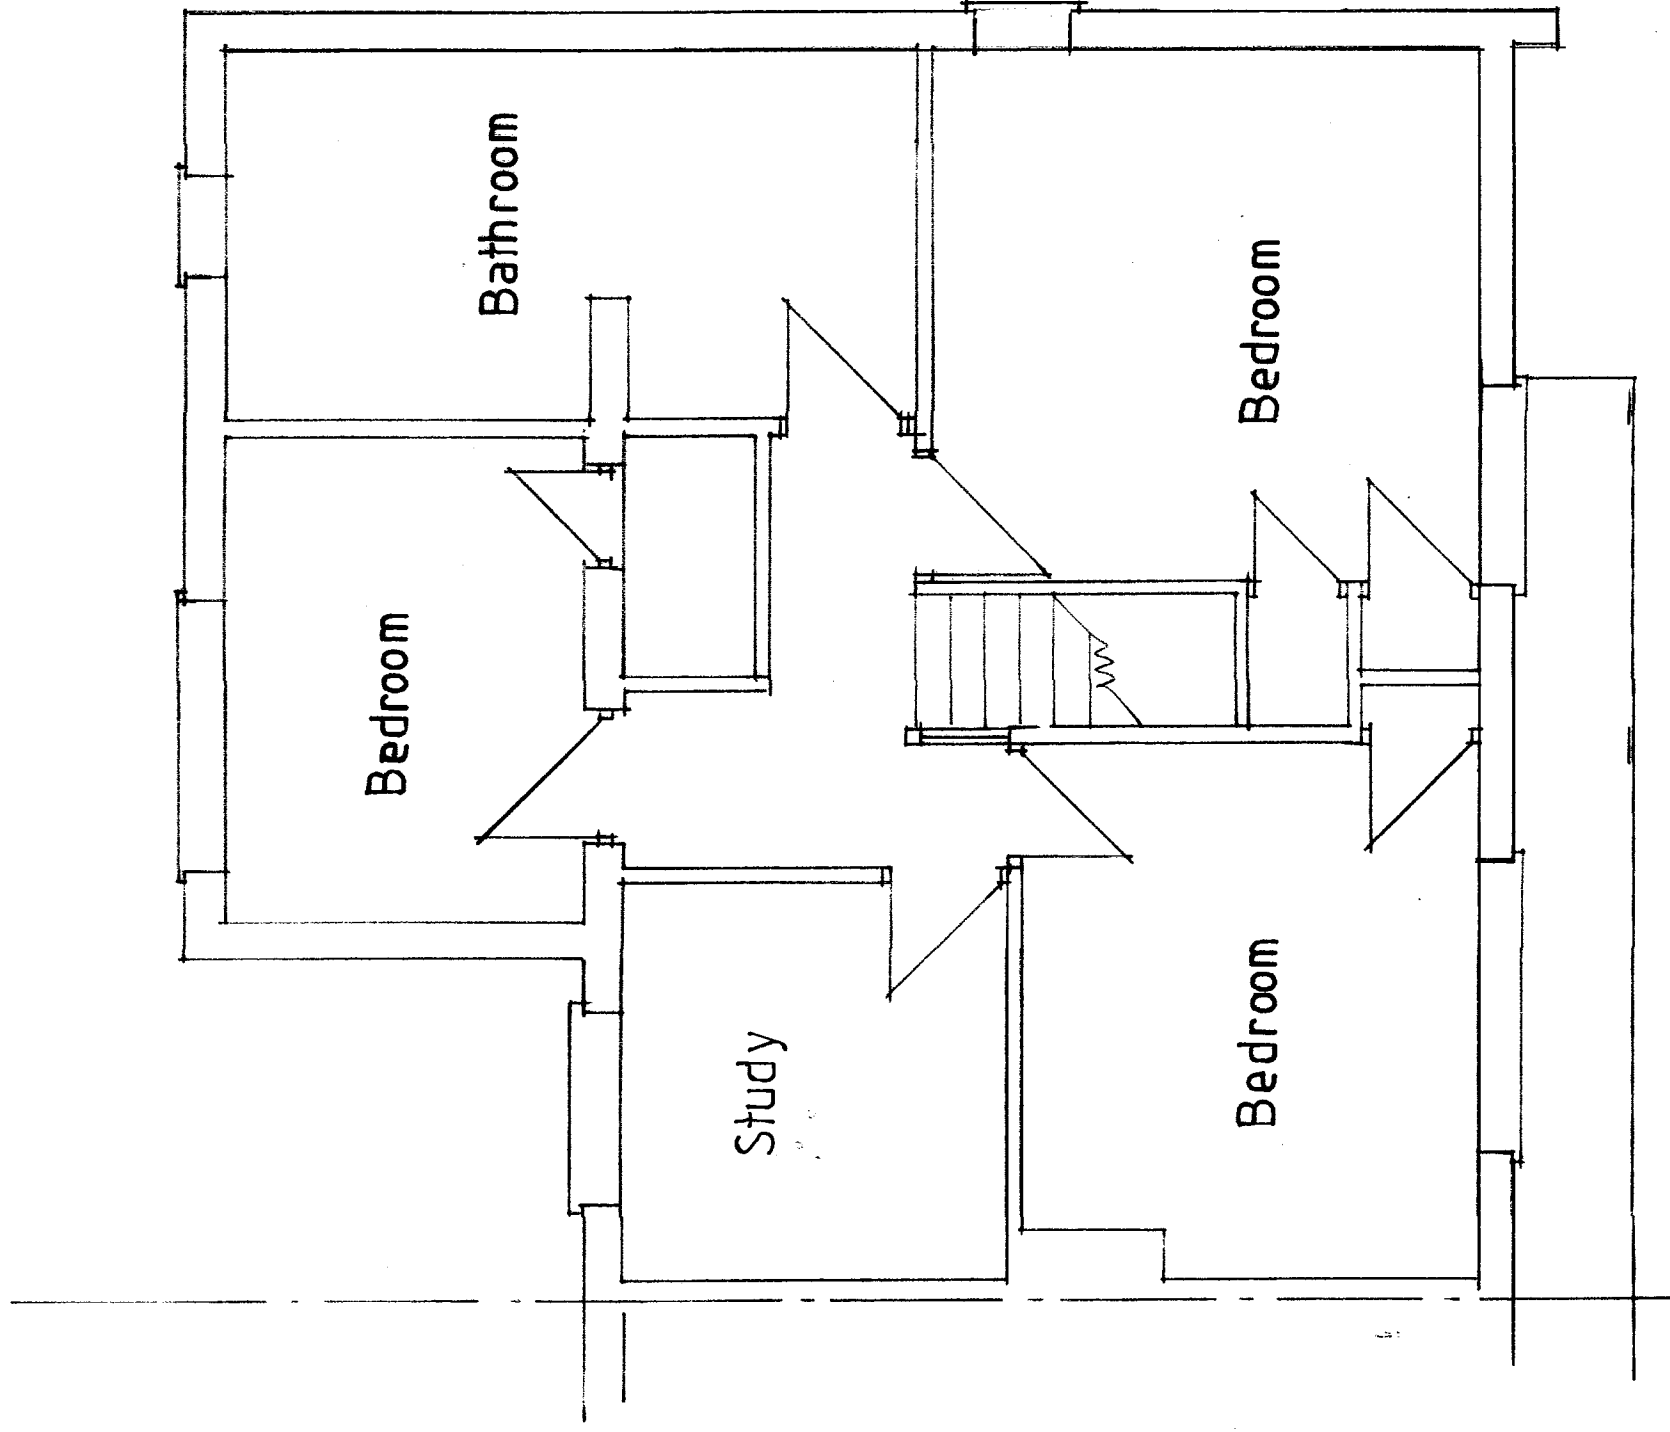

First Floor Plan - existing

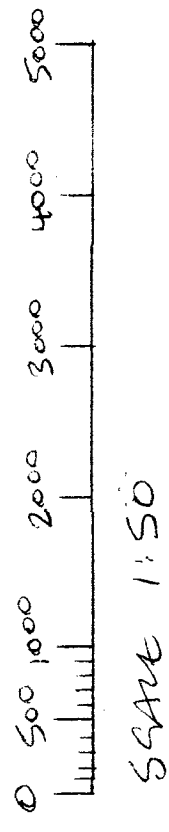

82 Cunningham Road
Waterlooville
SCALE 1:50