




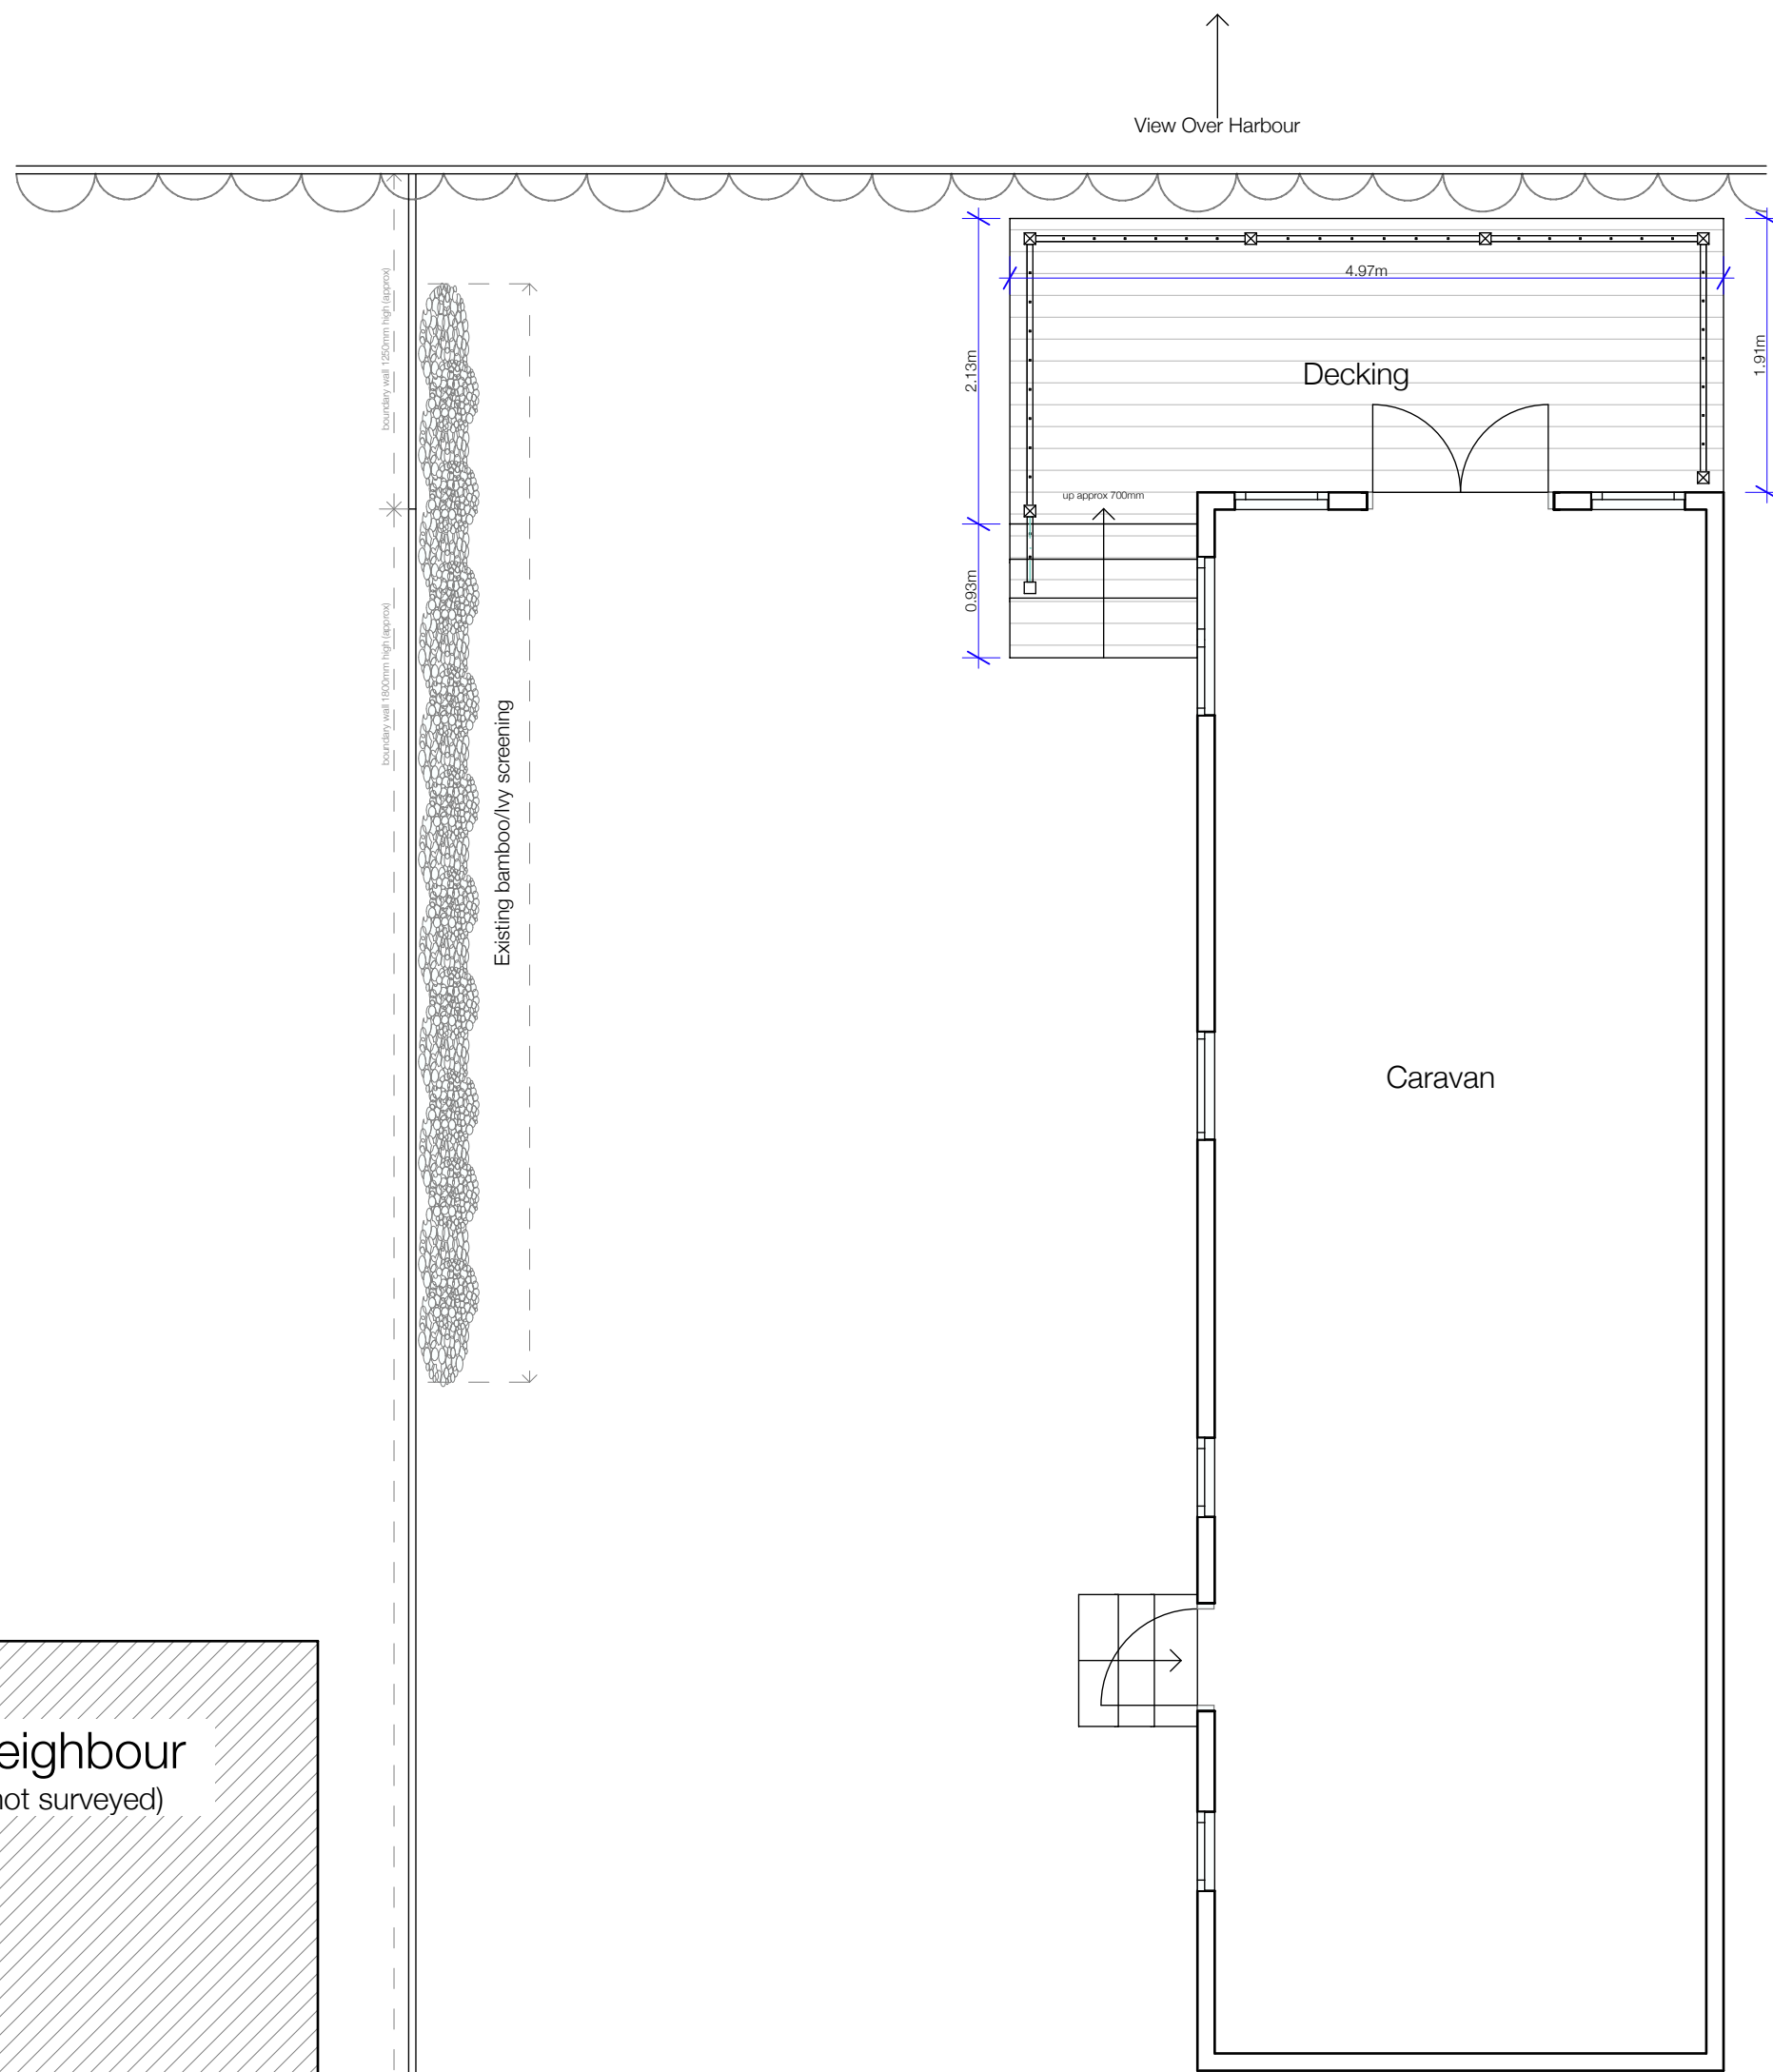


Ground Floor Plan 1:50

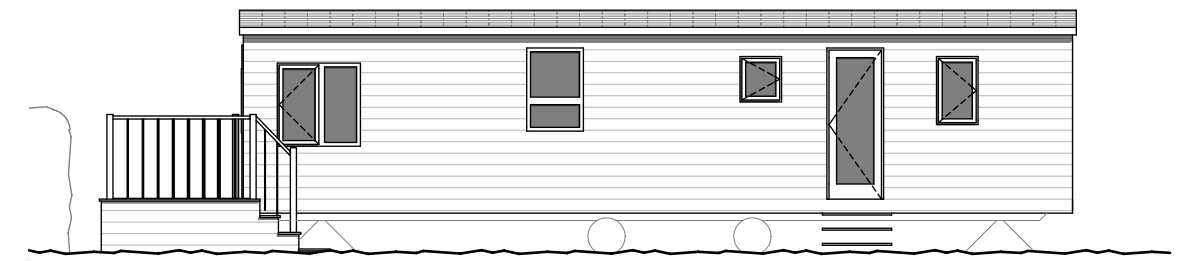


Side (West) elevation 1:100

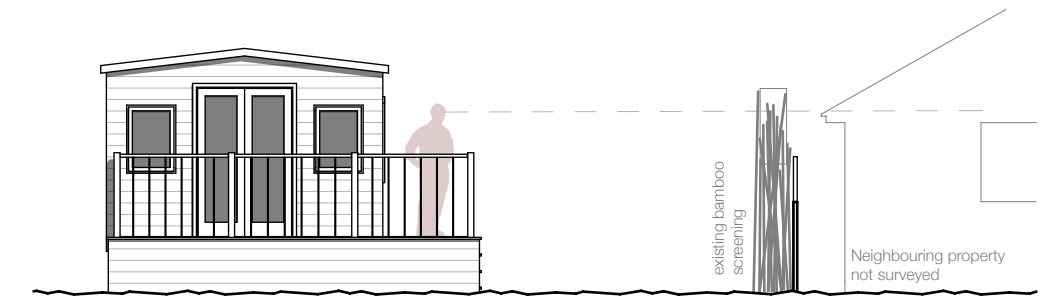

Rear (North) elevation 1:100

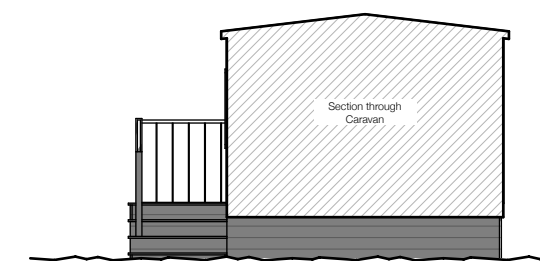

Section Looking (North) Rear 1:100

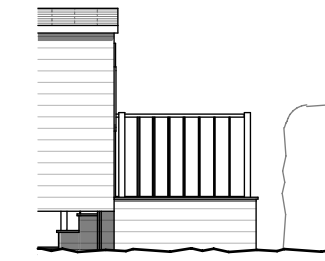

Partial side (East) elevation 1:100



|                                                          |  |                      |
|----------------------------------------------------------|--|----------------------|
| <b>Proposed Drawings</b>                                 |  | Date<br>19/12/2019   |
| The Hollies<br>47 Itchenor Road<br>Hampshire<br>PO11 9SN |  | Rev:<br><b>C</b>     |
|                                                          |  | Scale 1:50, 1:100@A2 |
|                                                          |  | PL/101               |