


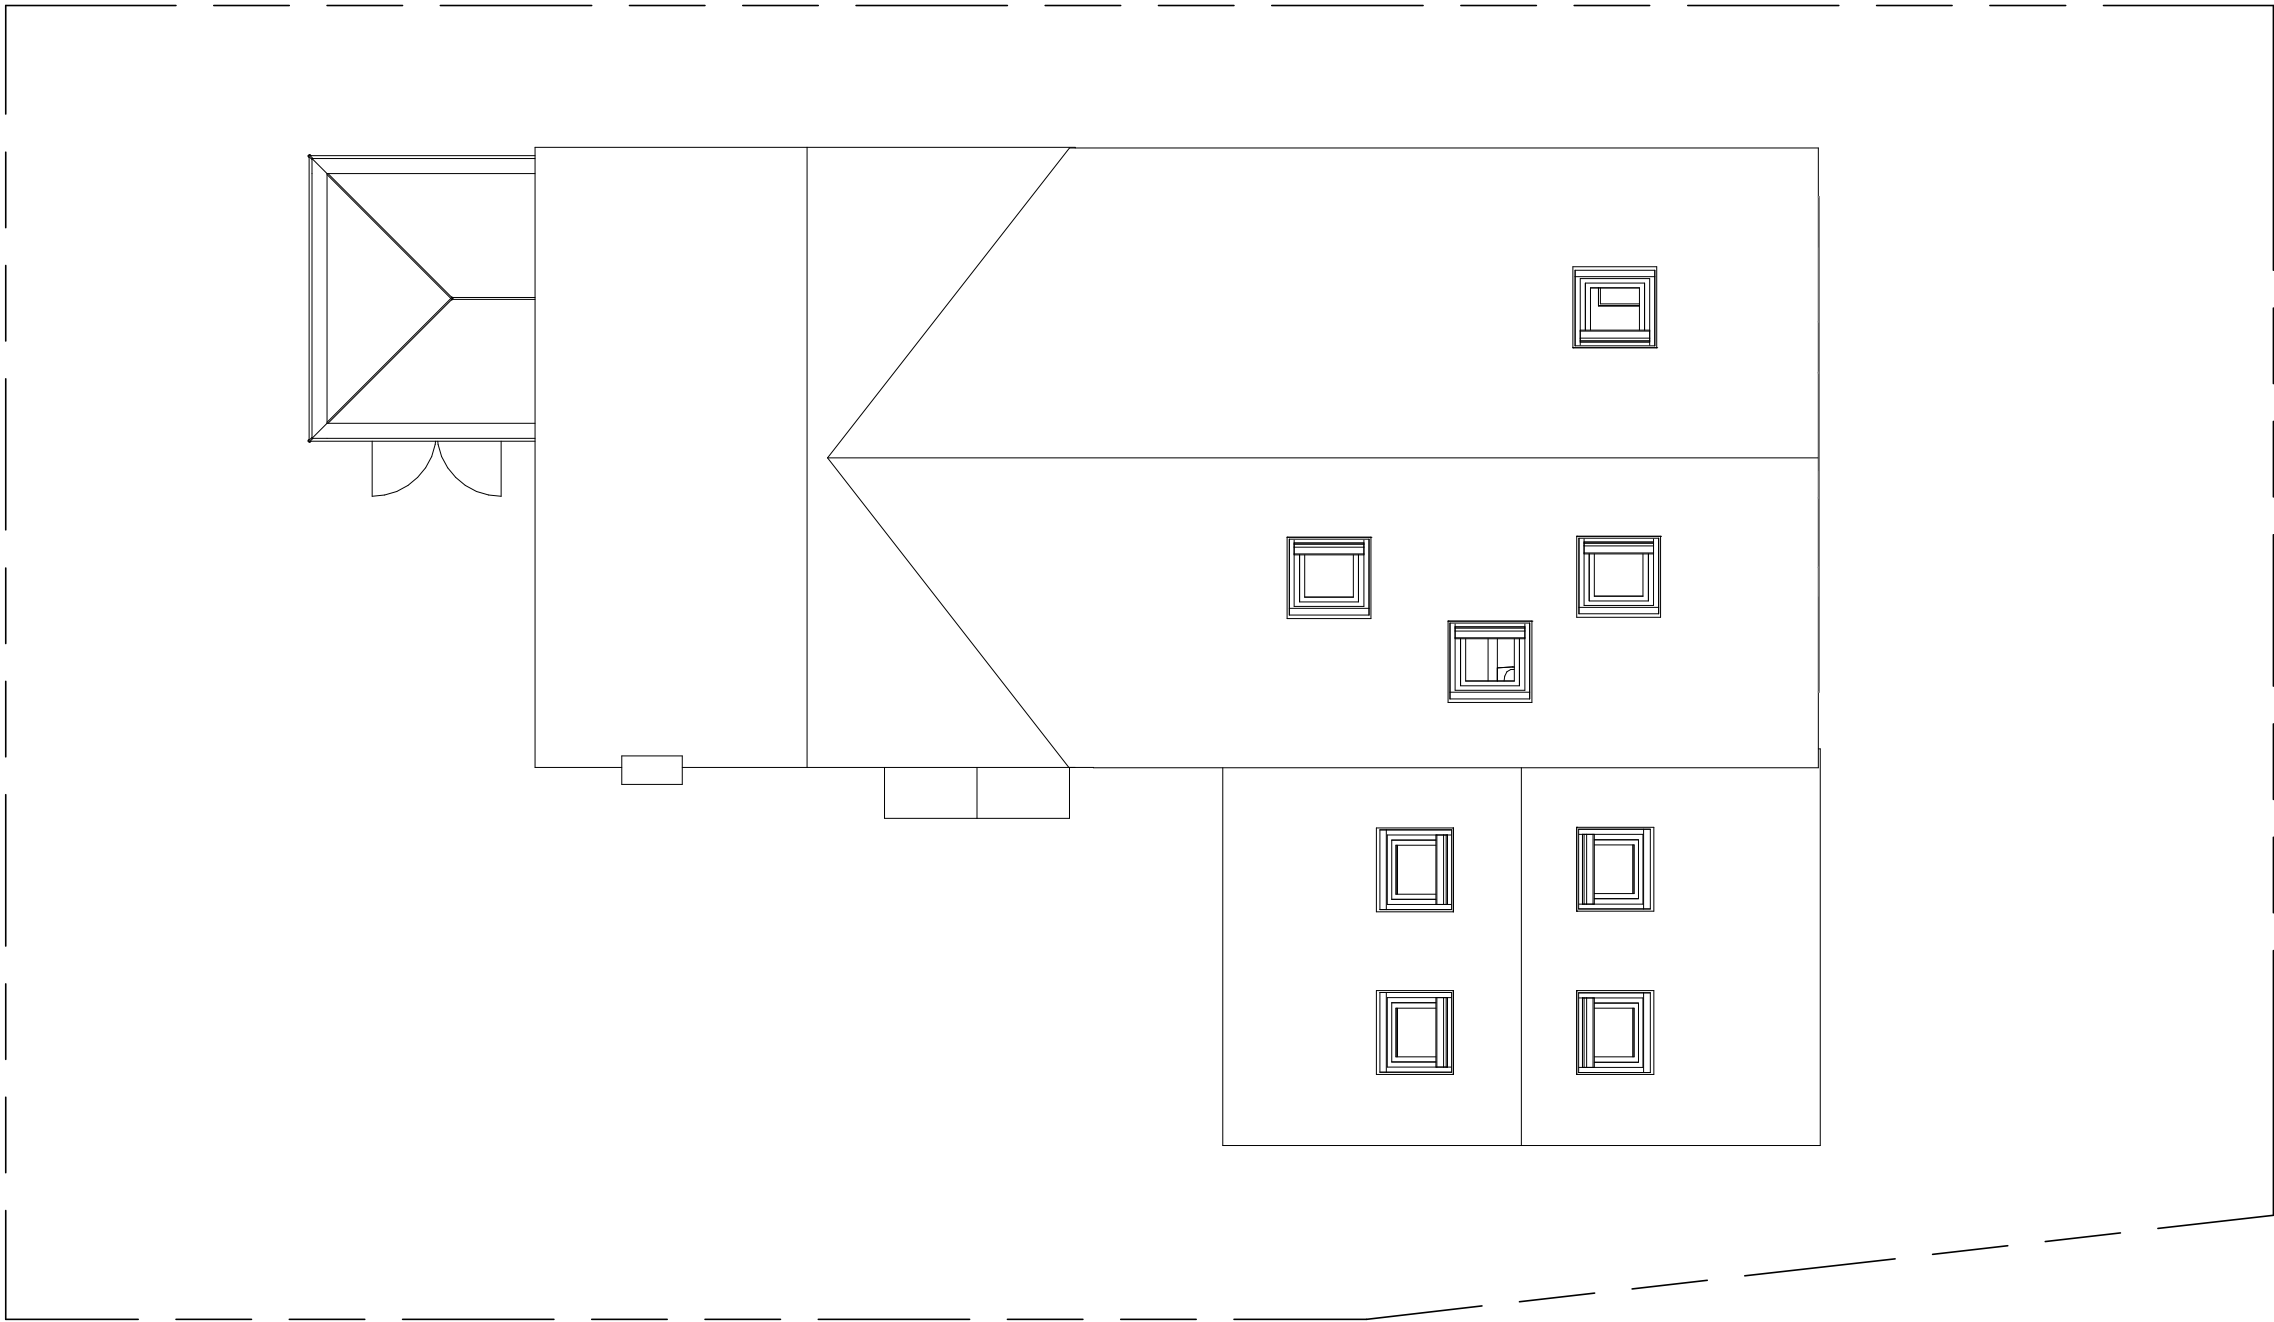

1 Site Proposed
1 : 100

1:500										100
1:200										20
1:100										10
1:50										5

pd

parkers

executive

design

(C) Copyright of Parkers Design (Southern) Limited. Any reproduction of these drawings will require written authority from the copyright owner.

Parkers Design Limited - The Studio @ 90, PO9 2PR

www.pexd.co.uk - info@pexd.co.uk - 07776 008822

PROJECT

110 Southleigh Road PO9 2PS

SHEET

Site Plan Proposed

CLIENT

A Sakutukwa

Date

Issue Date

Scale (@ A3)

1 : 100

Drawn by

SW

DRAWING NUMBER

A105

Checked by

SR

REV