




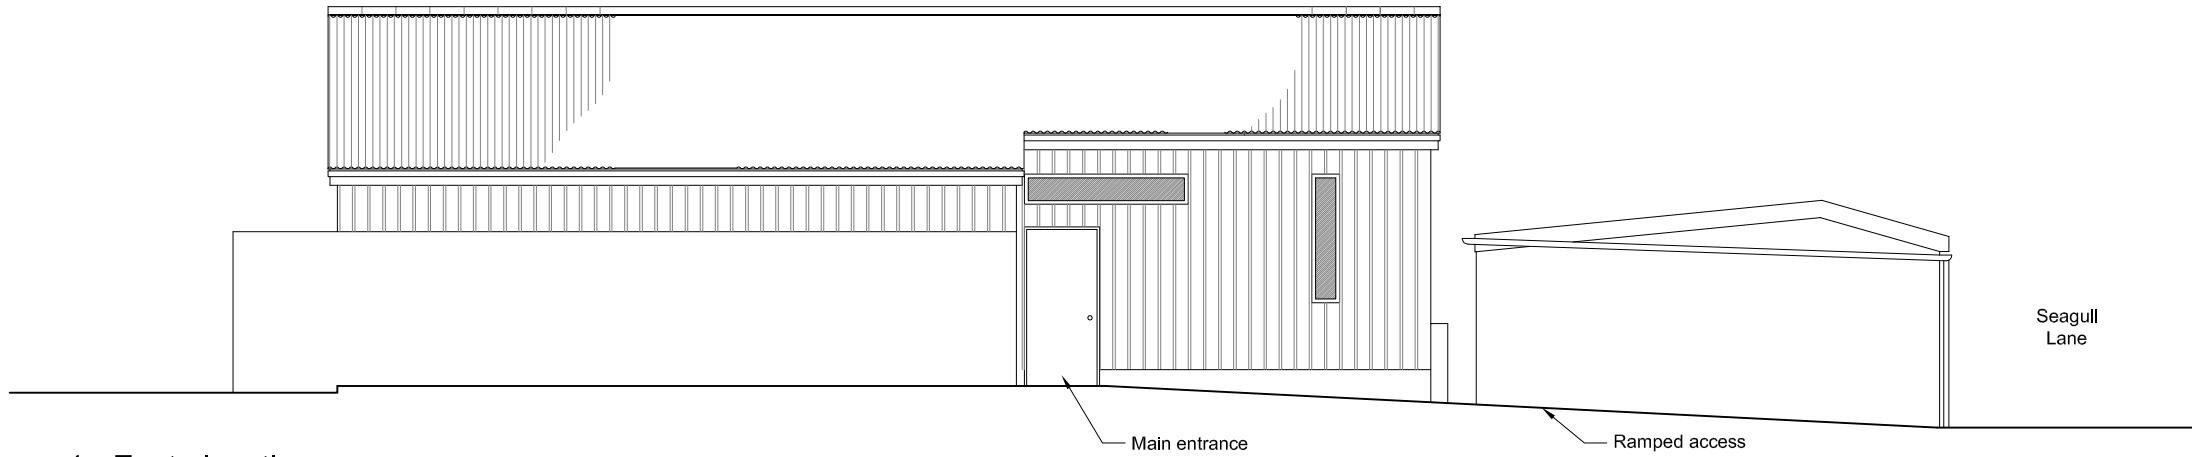

1 - East elevation

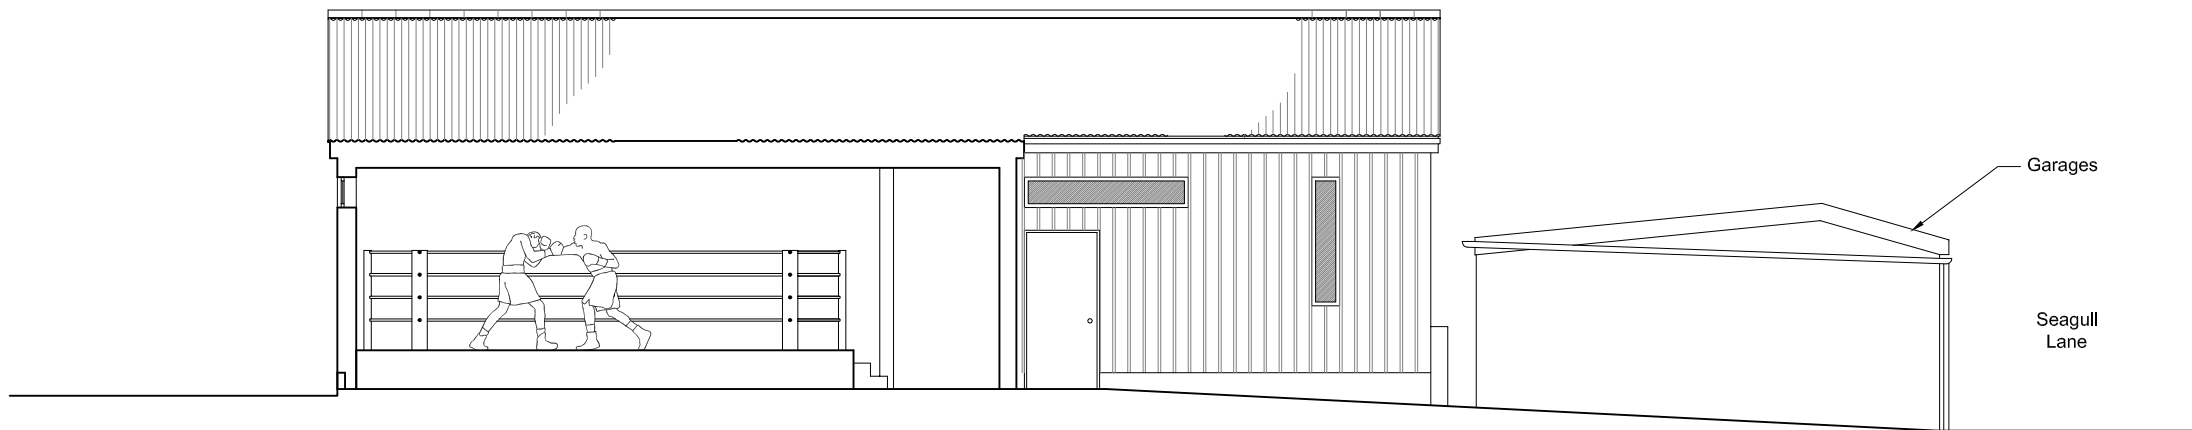

2 - Section BB

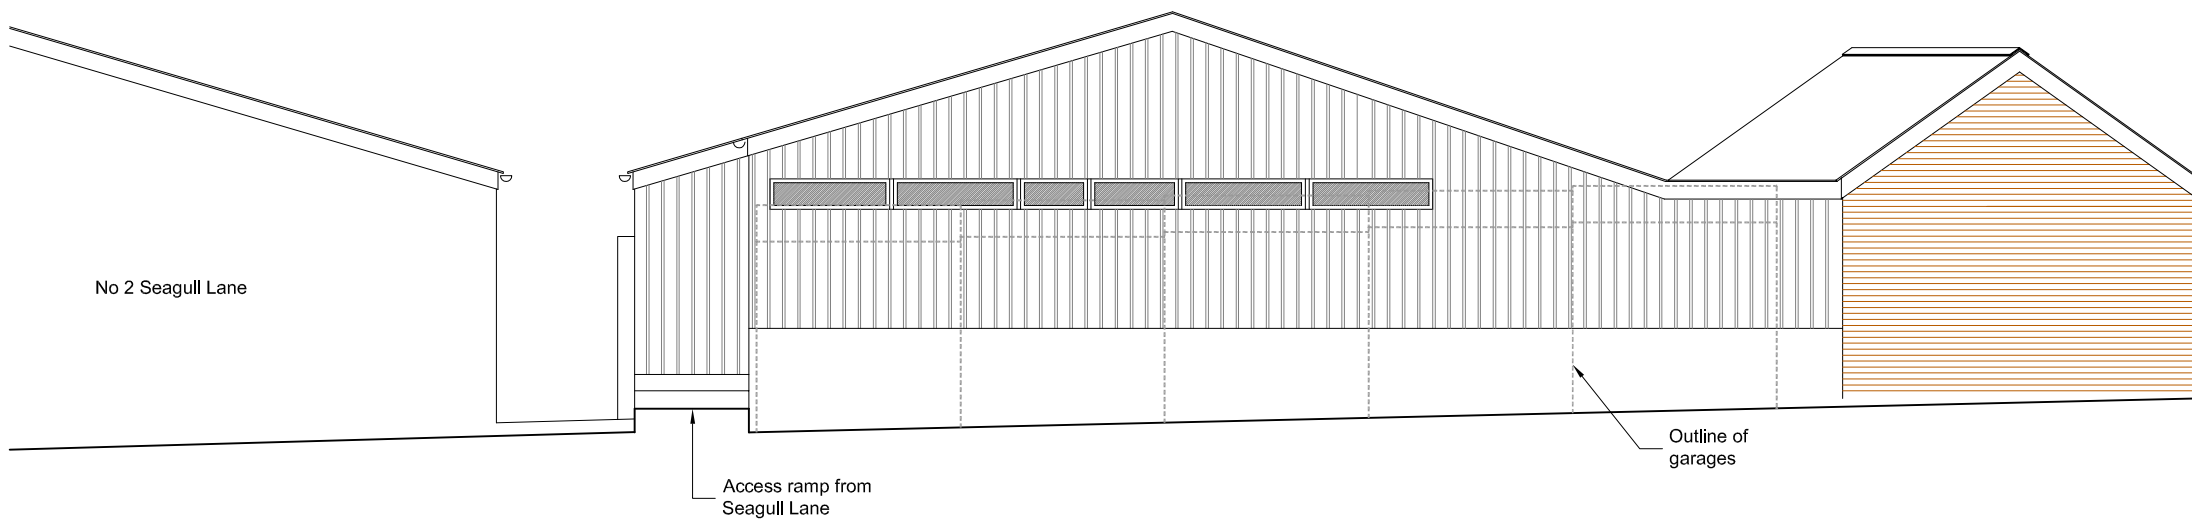

3 - North elevation

ISSUE: PLANNING



JIM GARLAND ARCHITECTS LTD
ONE DOLPHIN QUAY
EMSWORTH PO10 7BU
01243 370502
01243 378127
email: info@garland.org.uk

Client

Richard Oxley

Job Title

Seagull Lane Boxing Club

Drawing Title

Elevations/Sections - proposed

Scale

1:100

Date

02/08/20

Drawn

JAG

Checked

-

Drawing Number

2002/2001

Revision

P1

Sheet Size

A3