




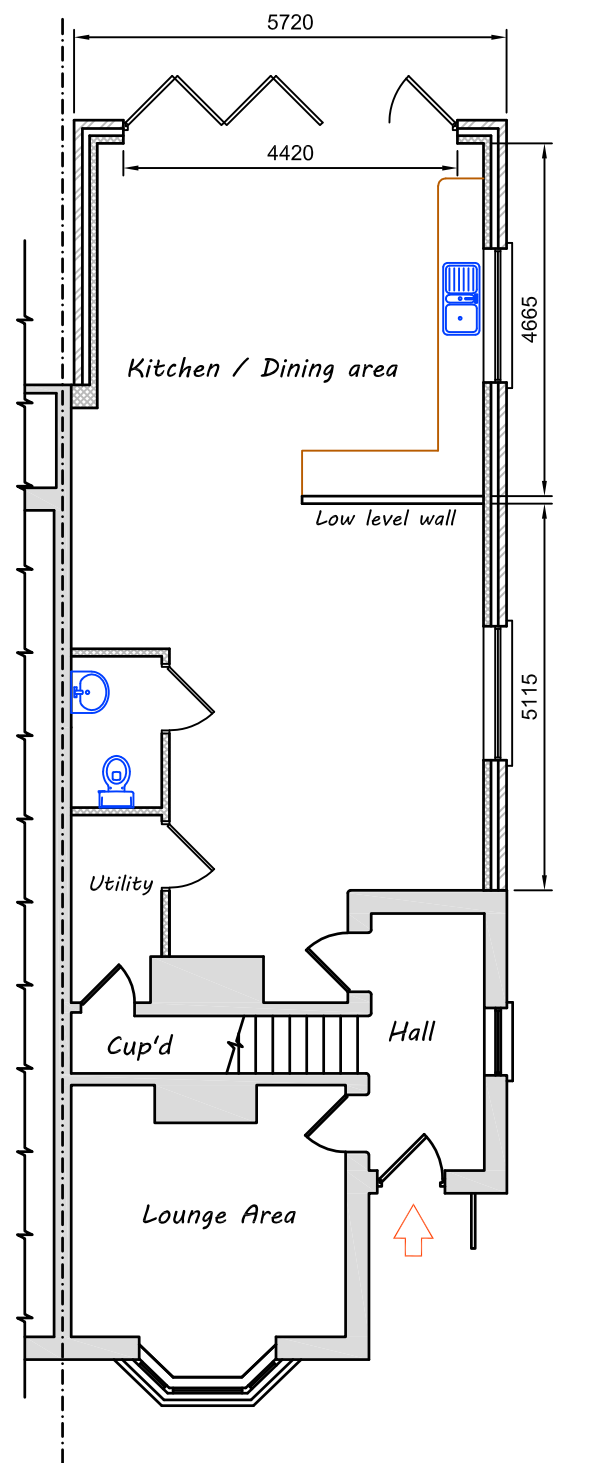


Ground Floor Plan

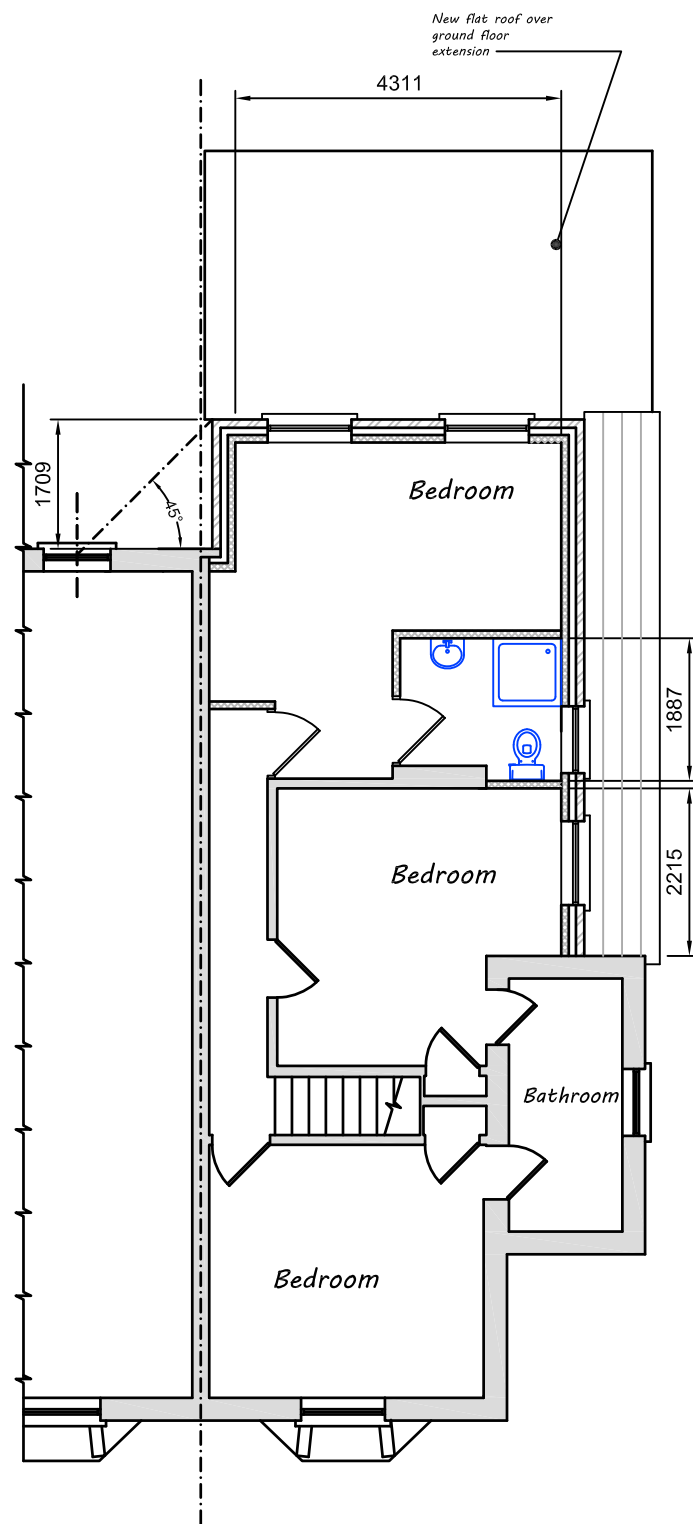

First Floor Plan

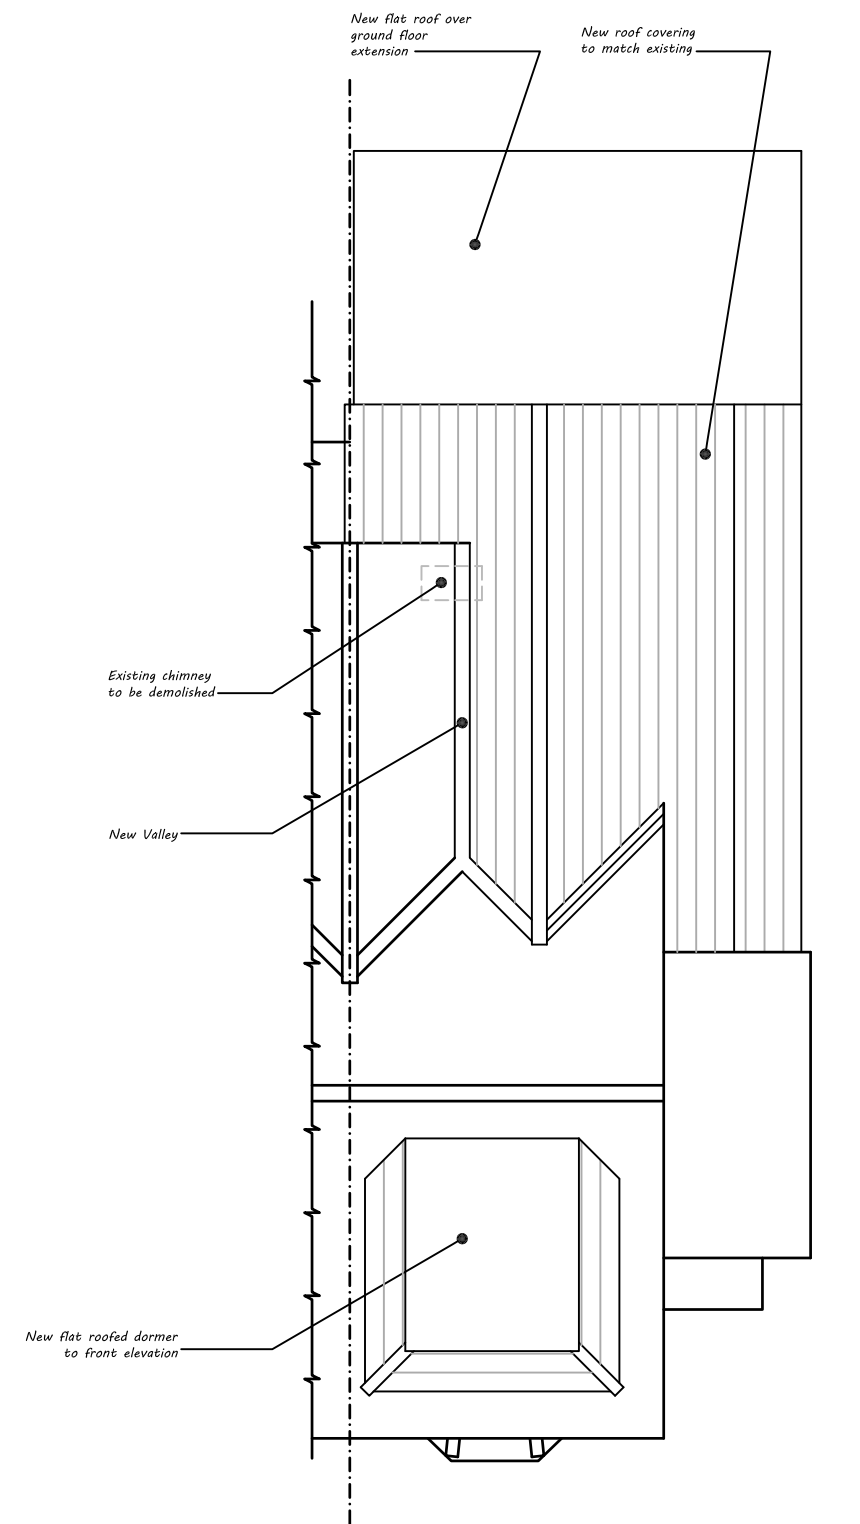

Roof Plan

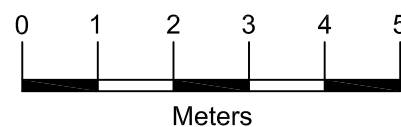

Architectural & Civil Engineering Design
143 Station Road, Liss, Hants. GU33 7AJ
Tel 01730 894988
e-mail:enquiries@acedesigns-ltd.co.uk
www.ace-designs.co.uk

Job Title
**Proposed extension and alterations at
168 London Road, Waterloo**

Drawing Title
Plans as approved

Client
Mr G Cleverley

Scale 1:100 @ A3	Date May 20	Designed n/a
Drawn EV	Checked GG	Approved
Job No 190305	Drawing No 190305 / 12	Rev