


Client Approval					
X	A - Approved				
X	B - Approved with comments				
X	C - Do not use				
Rev.	Revision Note/Purpose of Issue	Drawn By	Date	Chk By	Date

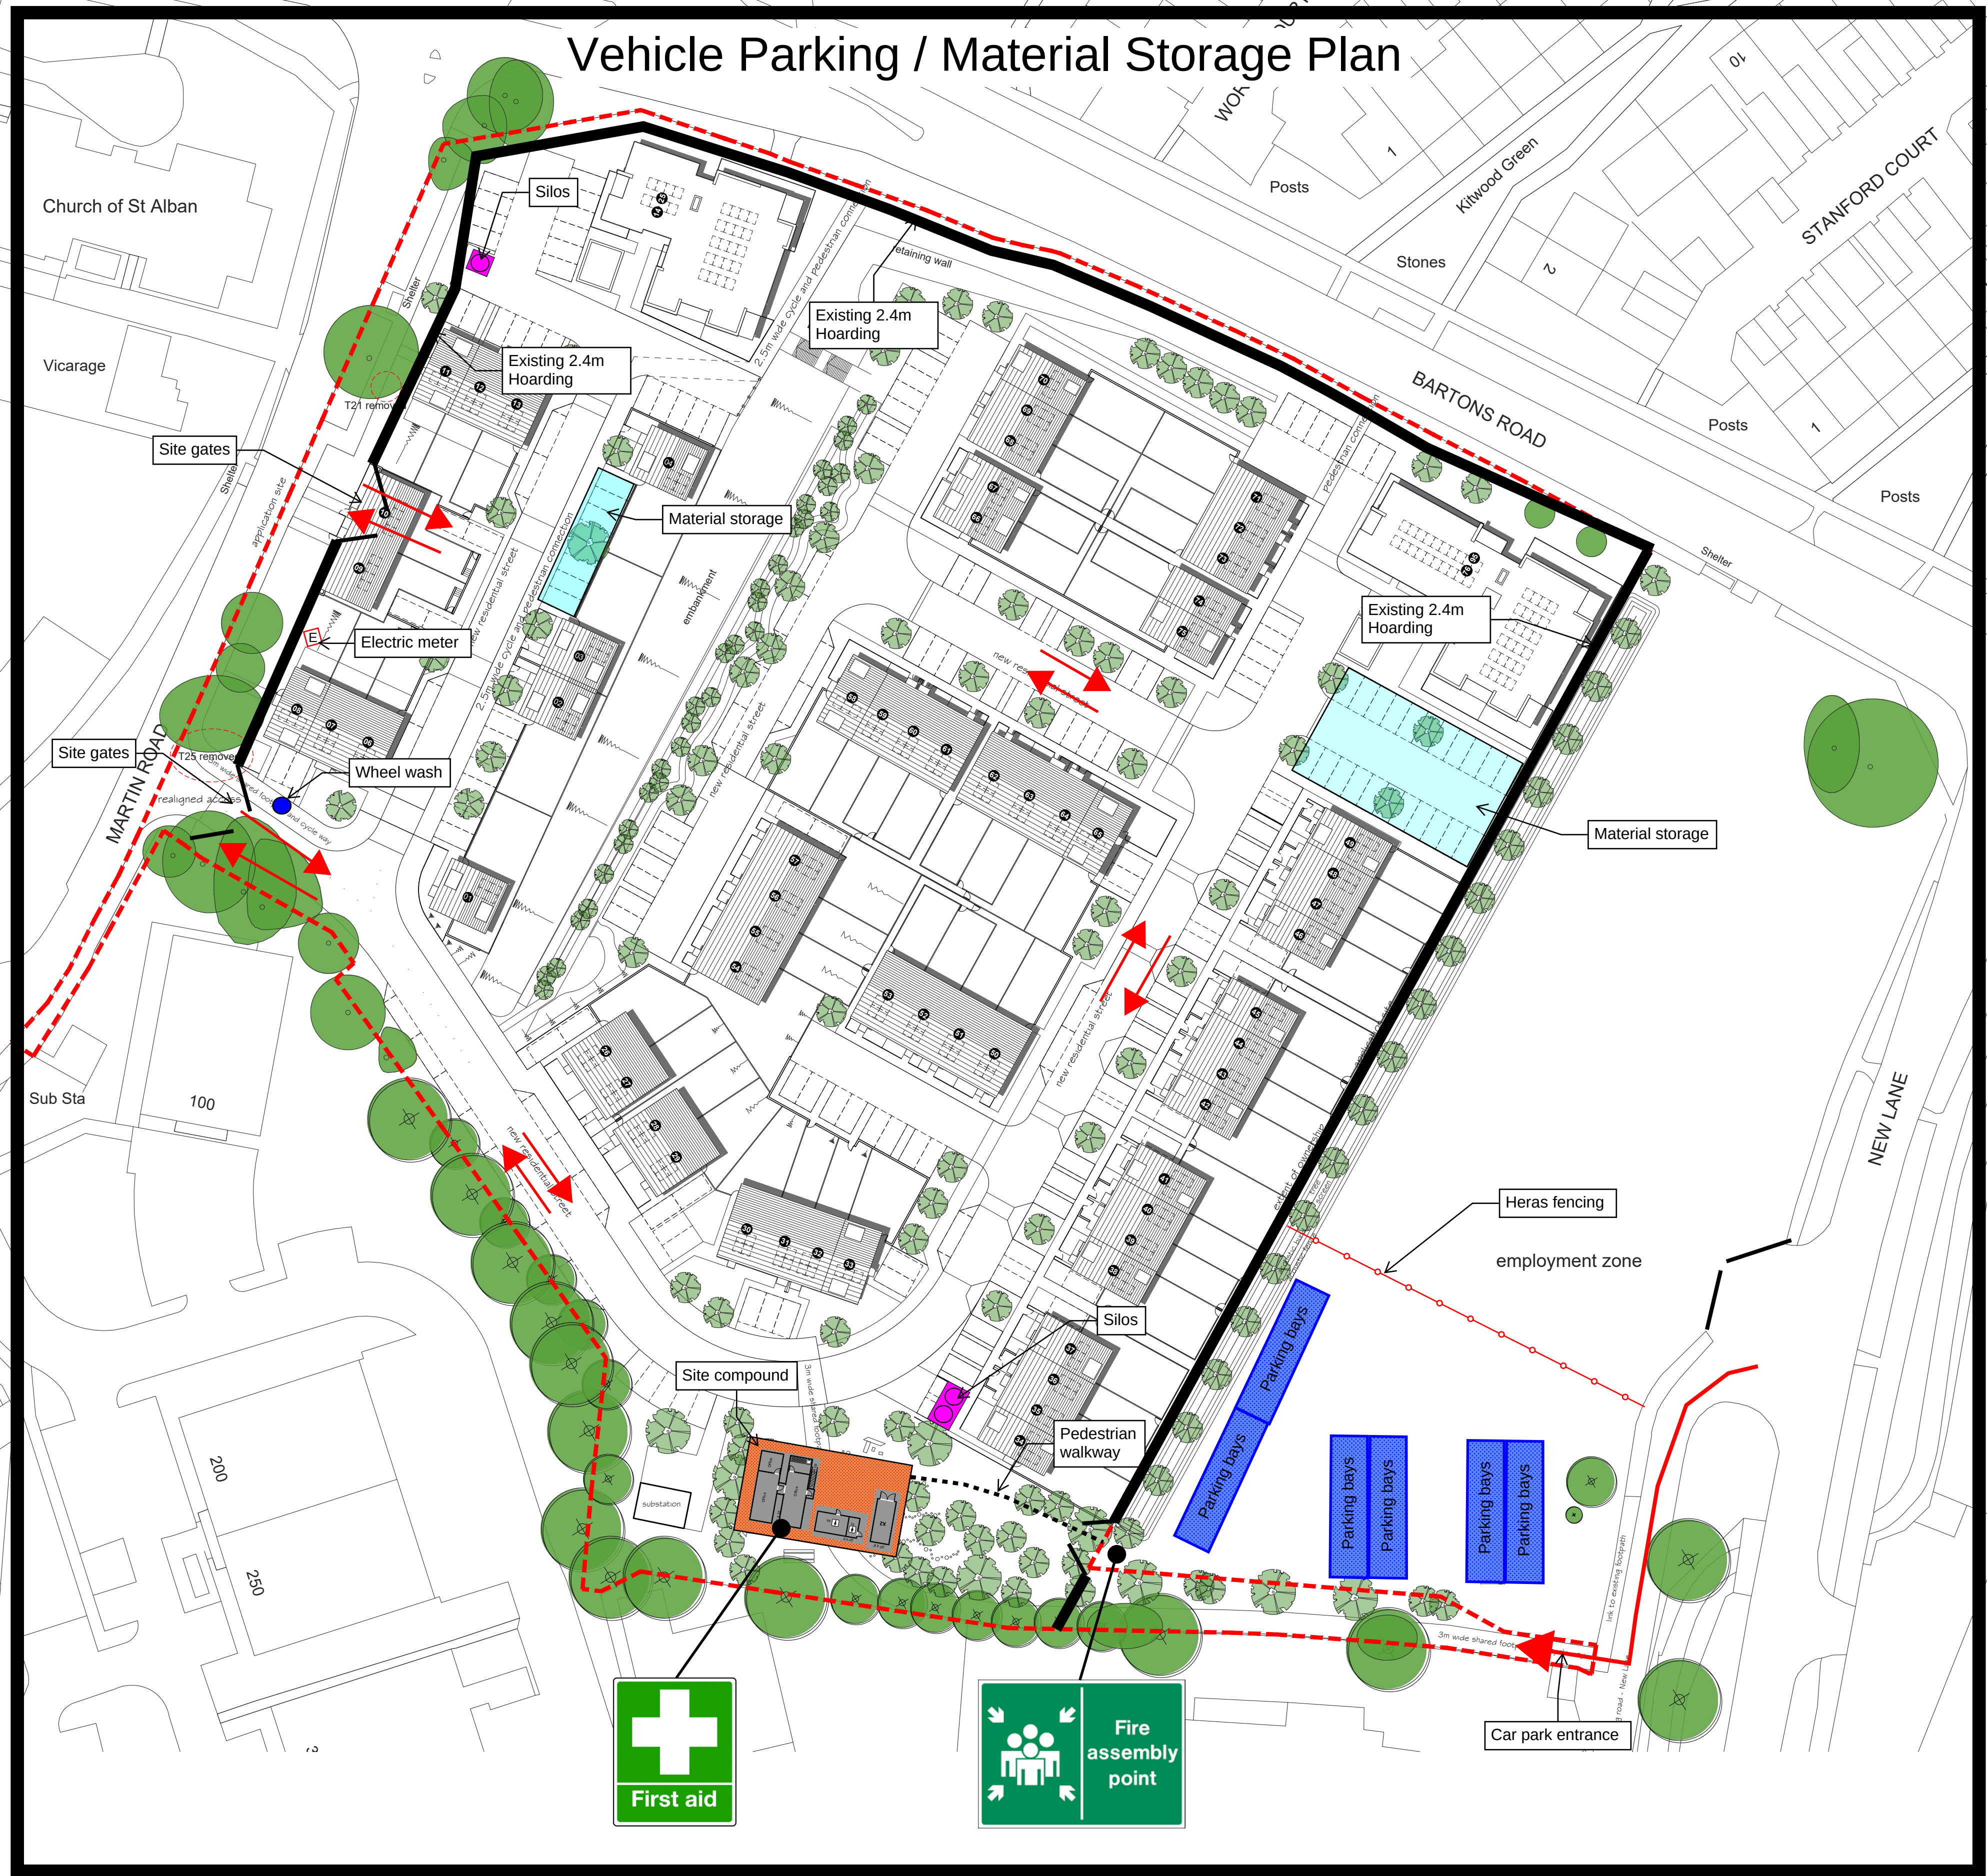

Client		Drew Smith Ltd			
Job title		Colt Industrial Estate Havant ITT for Homes England			
Drawing title		Proposed Block Site Plan			
Drawn	Date	Checked	Date	Scale at A1	
YM	14/06/2019	JM	14/06/2019	1:500	
Job No.	Pro.	Org.	Zone	Level	Rev.
18-197	CIE	MHA	ZZ	ZZ	A
Purpose of issue		DR	A	003	A08
PLANNING ISSUE					