
 


Notes:
This drawing is to be read in conjunction with all other relevant architectural drawings.
Drawing not to be scaled, use figured dimensions only. All dimensions to be checked on site by the contractor prior to the commencement of any work or specialist production drawings. Any discrepancies to be notified to Hay Associates and further instructions obtained before work is commenced.
Copyright © Hay Associates Limited

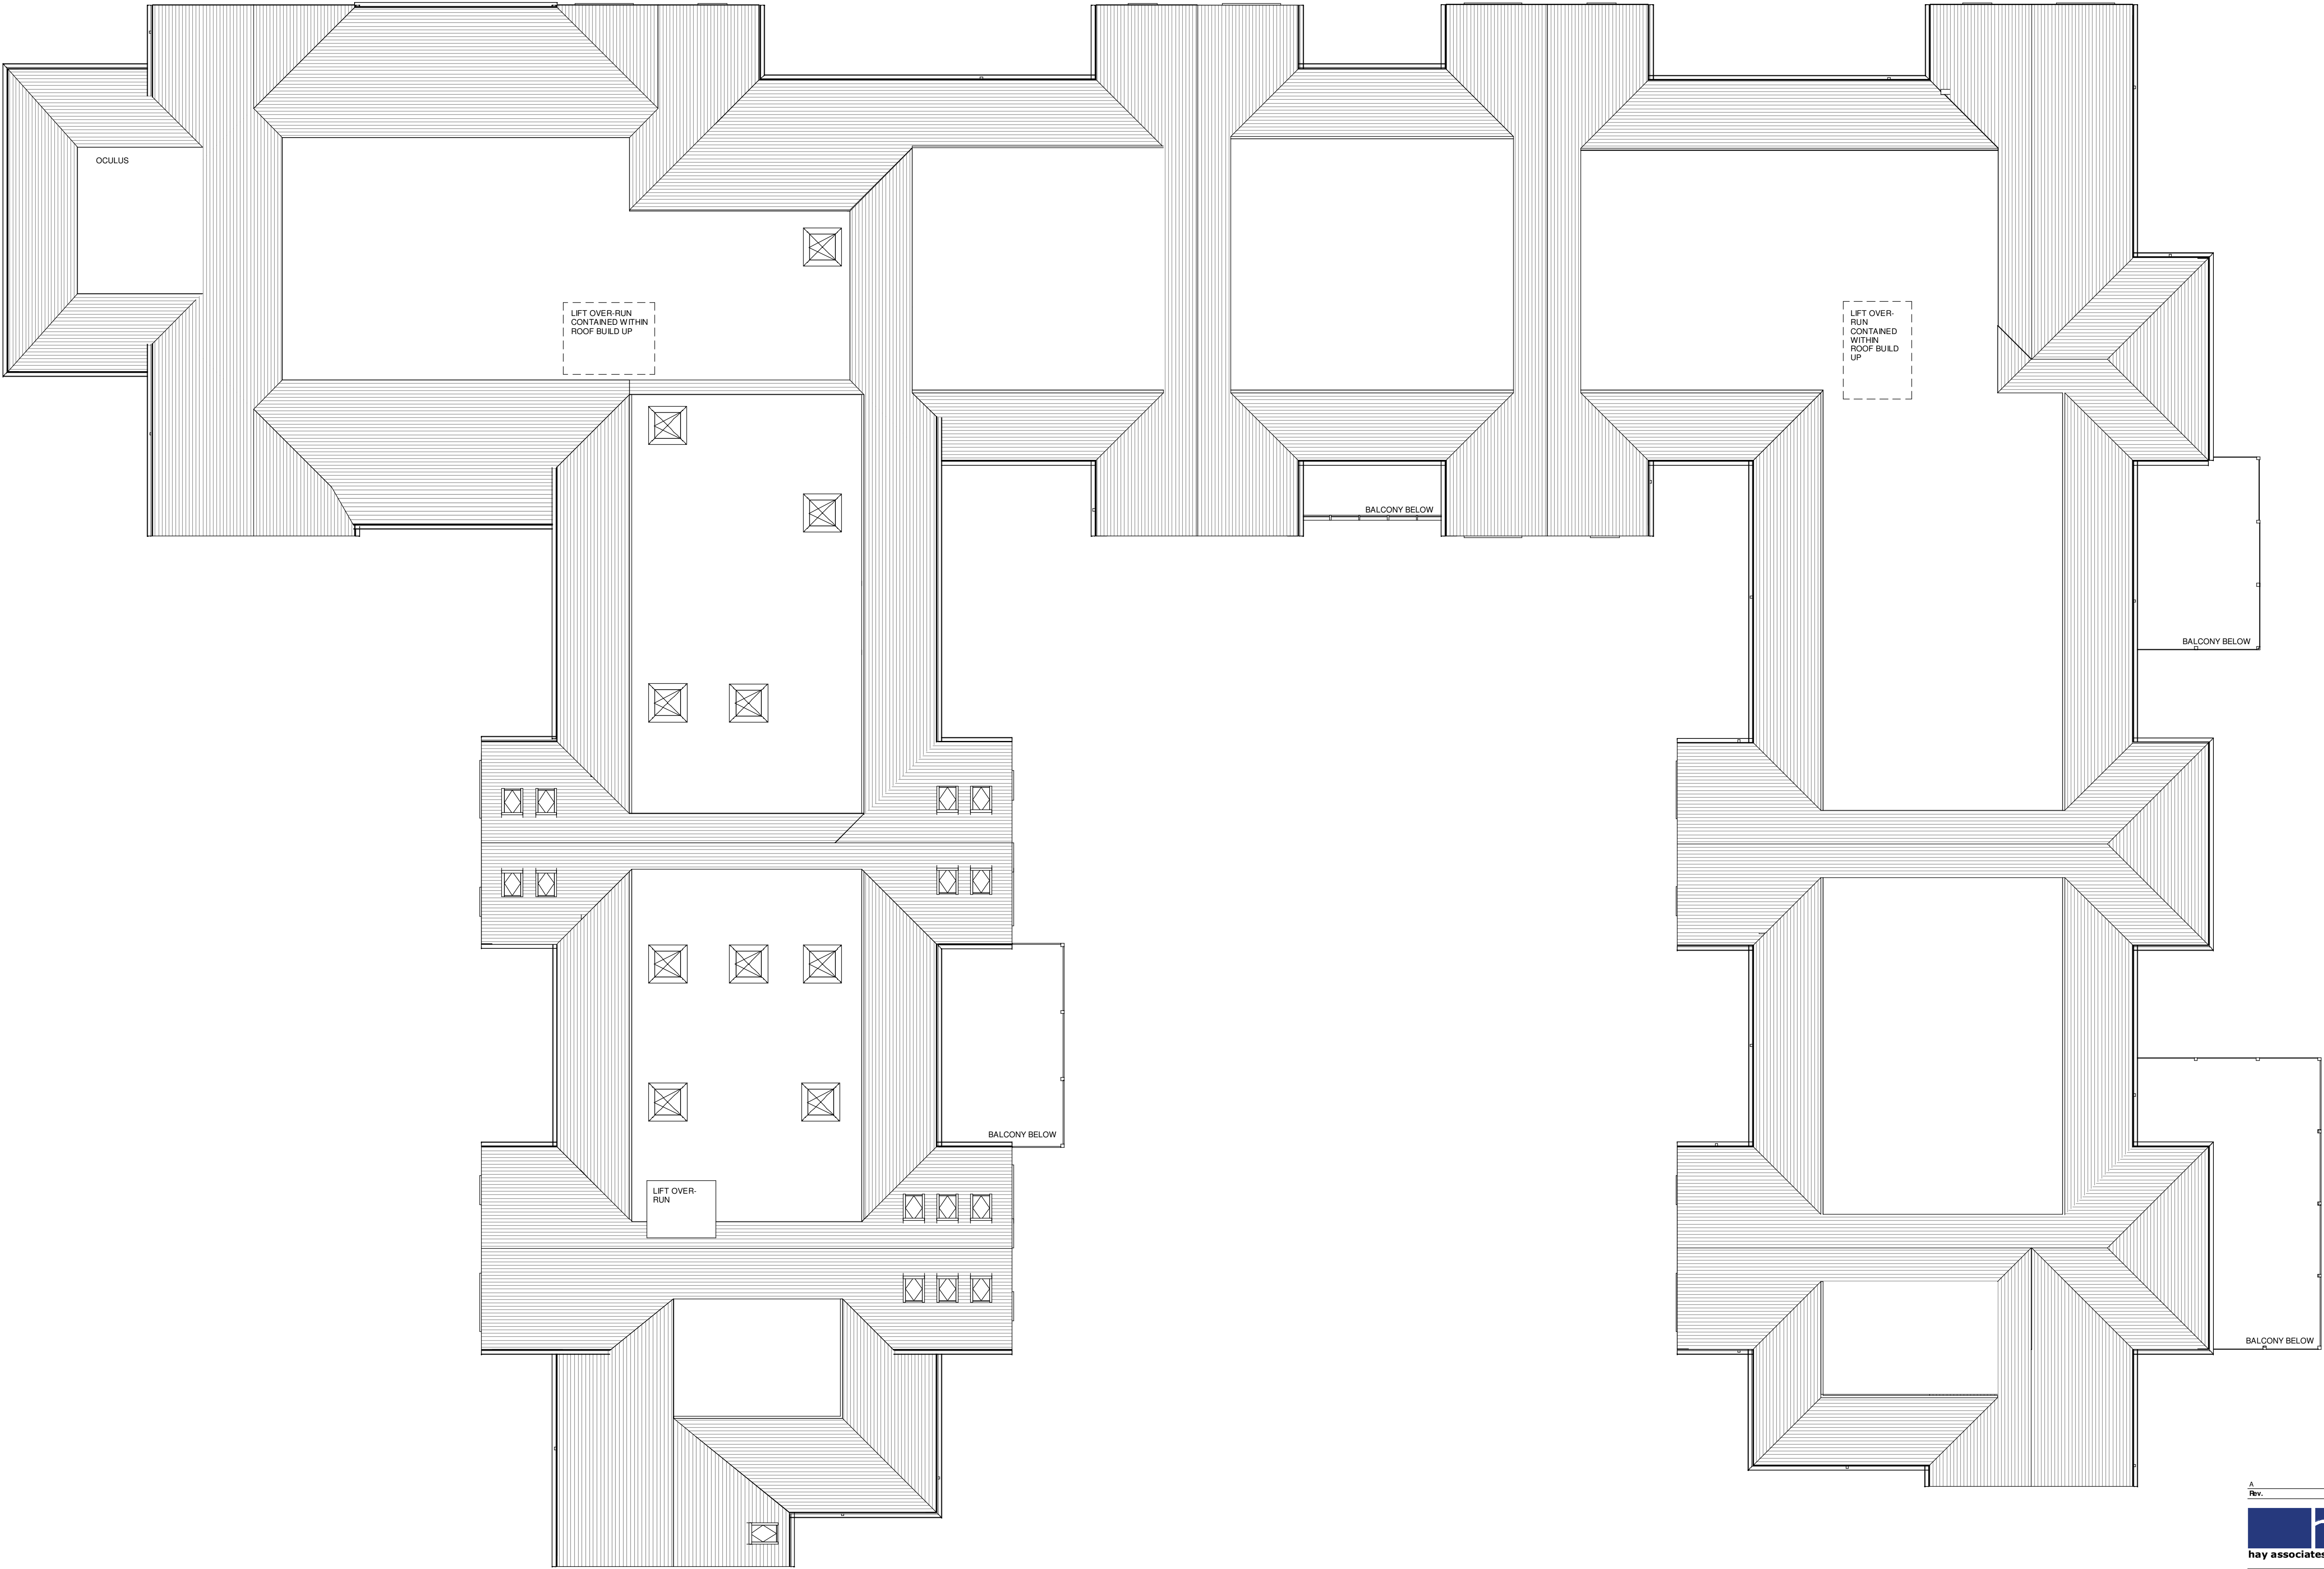

CARE HOME - Roof Plan
1 : 100

A	Planning Issue	26.06.2020
	Rev:	Date
ha hay associates limited		
Brookfield Court Selby Road, Garforth, Leeds LS25 1NB 0113 980 5500 info@thehayassociates.co.uk www.thehayassociates.co.uk		
Client	Halebourne Group	
Project	Land at Bedhampton	
Title	CARE HOME - Roof Plan	
Scale @ A1	1 : 100	Date Apr '20
Drawn by	MC	Checked by MH
Project No.	H213	Drawing No. 596A-04
Revision	A	Status Planning