




Front Elevation

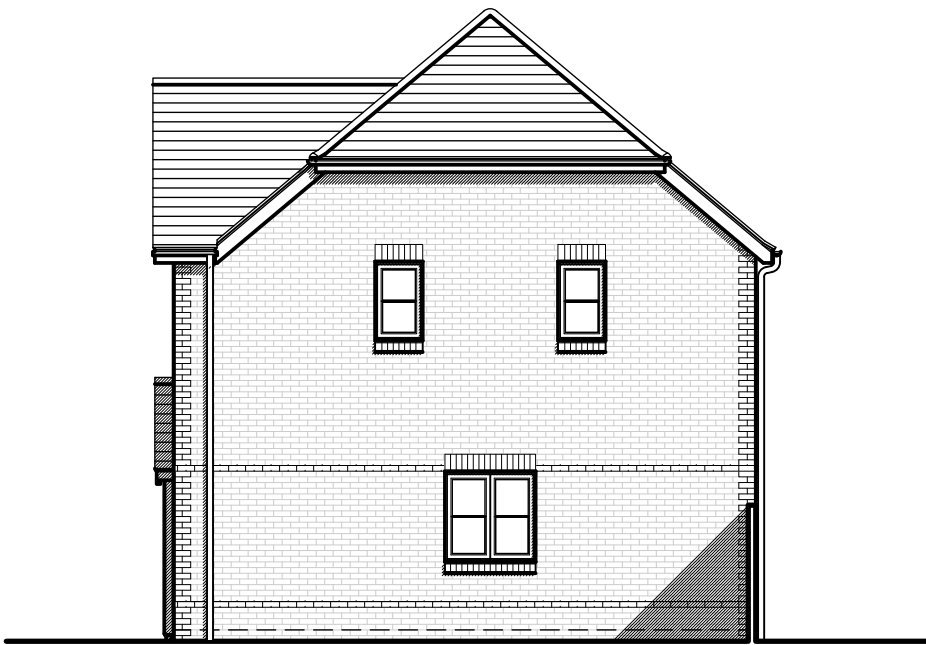


Side Elevation




Side Elevation




Rear Elevation

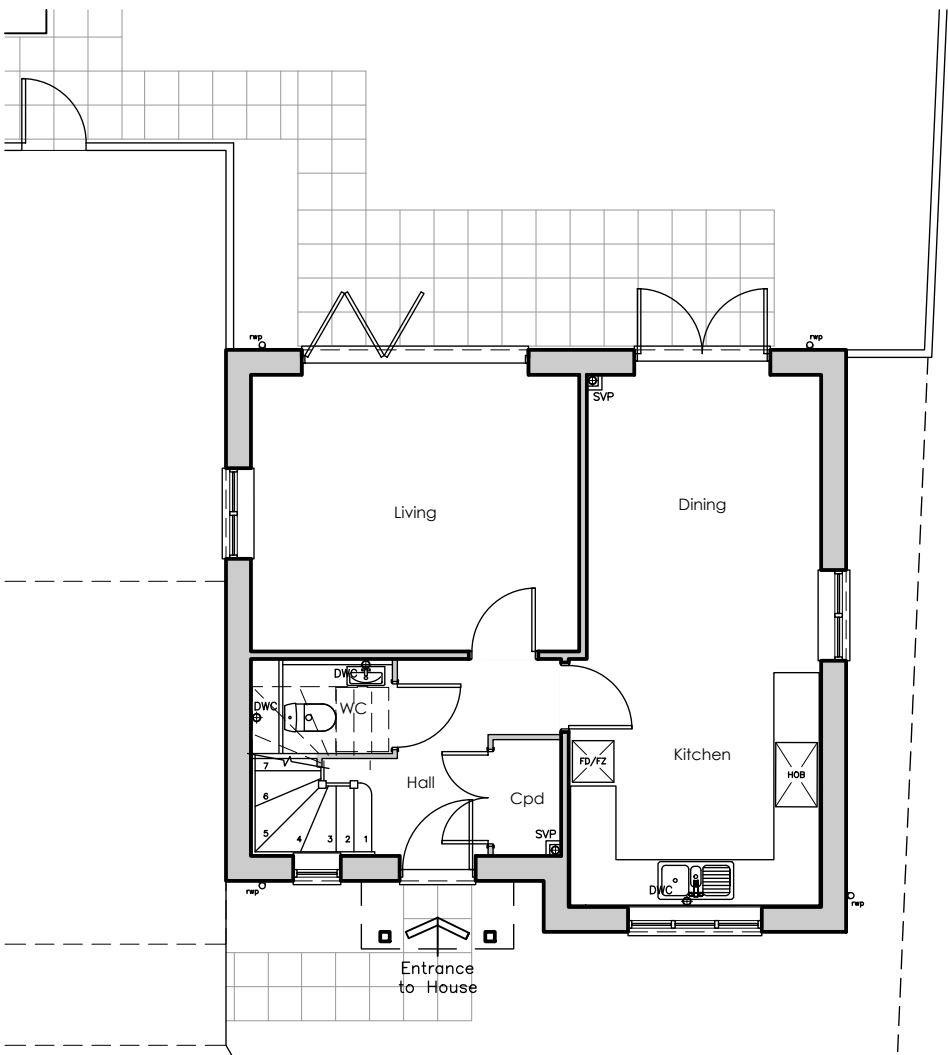

Ground Floor Layout

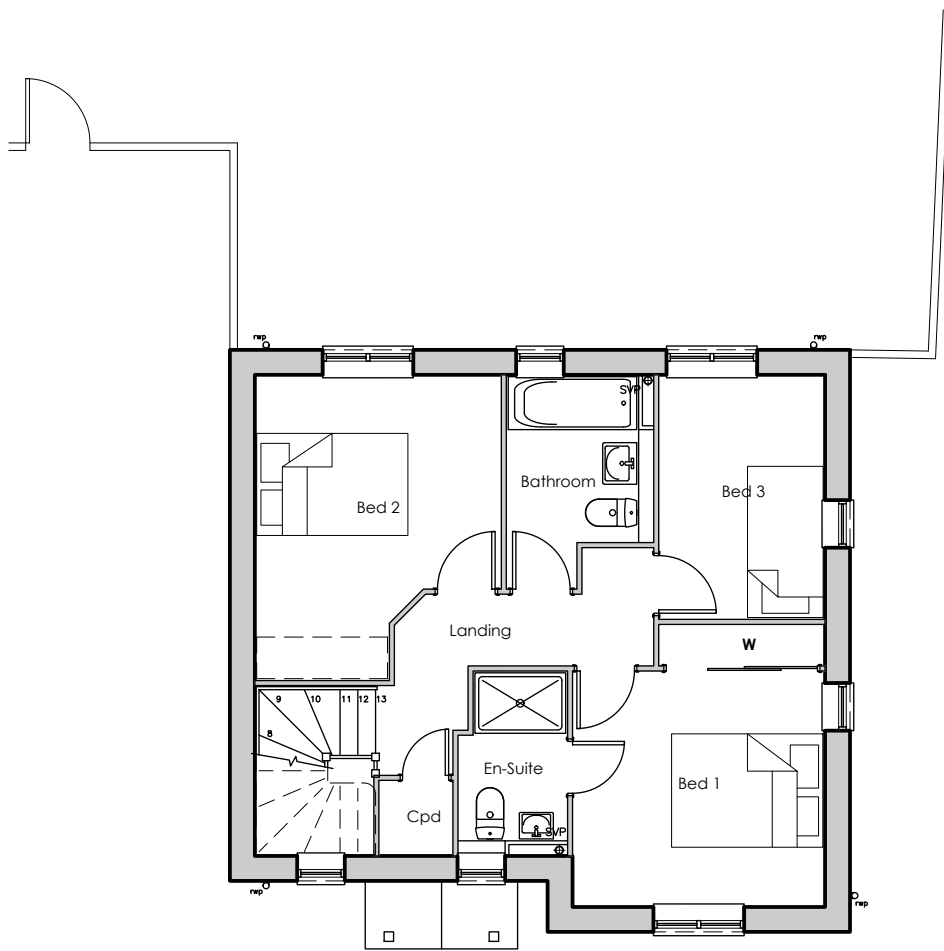

First Floor Layout

 

Drawing For Planning Purposes Only

All dimensions and details on this drawing are for planning purposes and should not be used for fabrication and erection purposes. DO NOT scale from this drawing, except for planning purposes, use figured dimensions if available. Any discrepancies should be highlighted without delay.

Note: This drawing has been produced with information from a topographical survey carried out by others. All information therefore derived from the survey drawing is assumed to be accurate and ADP Architects Ltd cannot be held accountable for any discrepancies discovered on site.

IF IN DOUBT ASK FOR CONFIRMATION.


METIS HOMES

Modern Homes. Traditional Values.

Metis Homes Development

– this drawing has been produced to Metis Homes' requirements

Schedule of Accommodation			
[Gross Internal]			
Plot 10	3-Bed House	100.5msq	1082.1ftsq

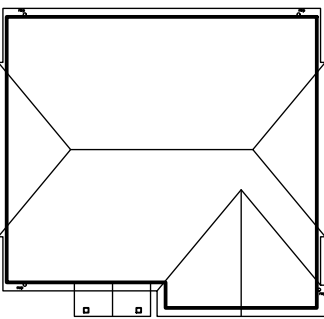

Roof Plan
Scale 1:200

B 18/5/20	Additional windows to first floor side elevation
A 29/7/19	Issued for planning application
rev: date:	note:

adp

architects ltd

architects & urban designers

Tel: 01489 584503

Email: mail@adp-ltd.co.uk

www.adparchitects.co.uk

Richmond Court, 94 Botley Road, Park Gate, Southampton, SO31 1BA

project name/address:

**Residential Development on
Land off Horndean Road
Emsworth**

client:		
Metis Homes Ltd		
drawing title:		
Planning Drawings – Plot 10		
job number:	drawing number:	revision:
1862	09	B
drawing scale/size:	date:	drawn:
1:100 (A2)	Jun 19	PRW