




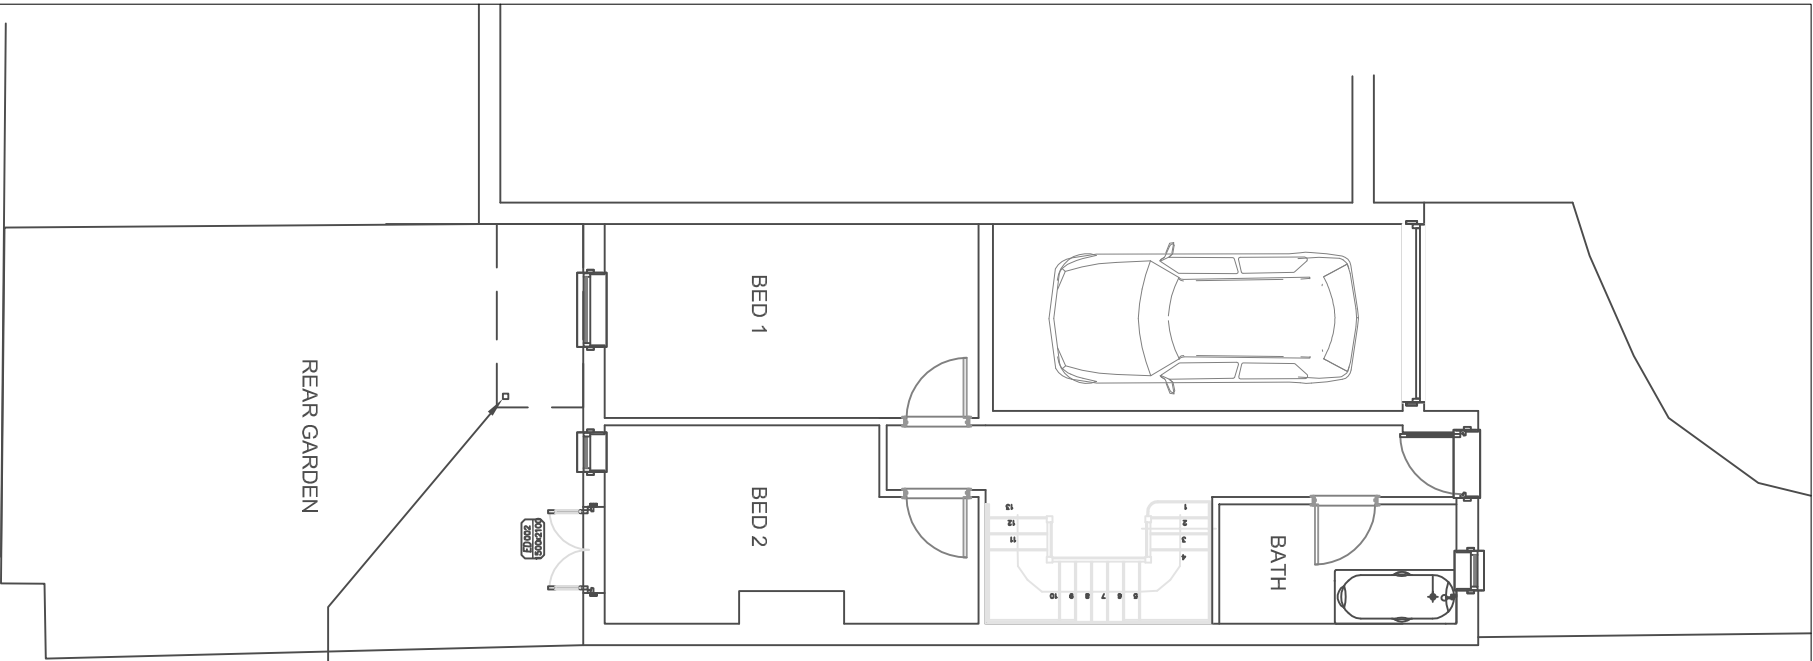


PROPOSED GROUND FLOOR PLAN
SCALE 1:100

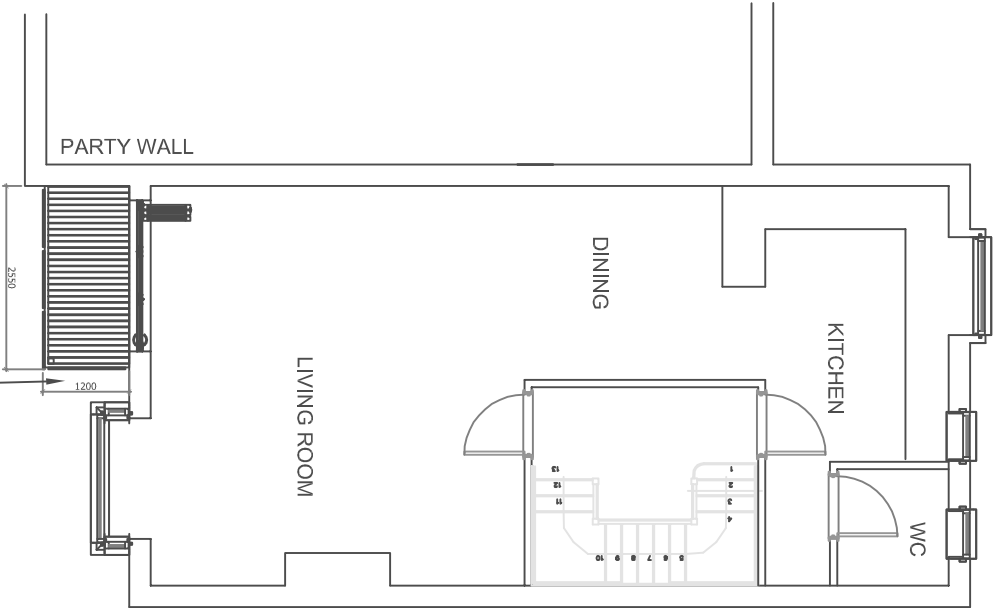


EXISTING FIRST FLOOR PLAN
SCALE 1:100

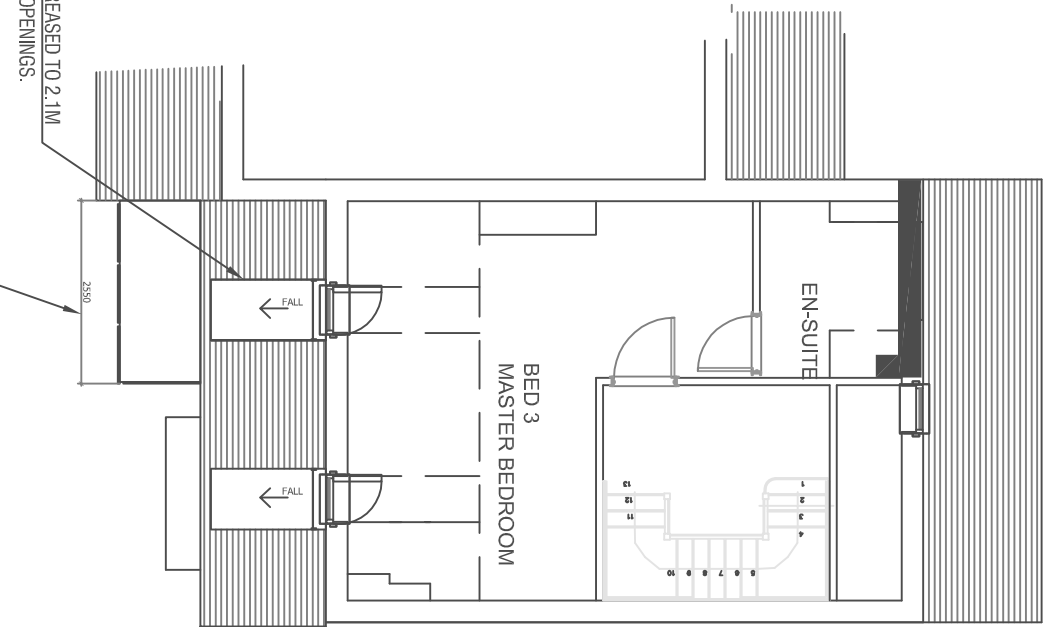

EXISTING SECOND FLOOR PLAN
SCALE 1:100

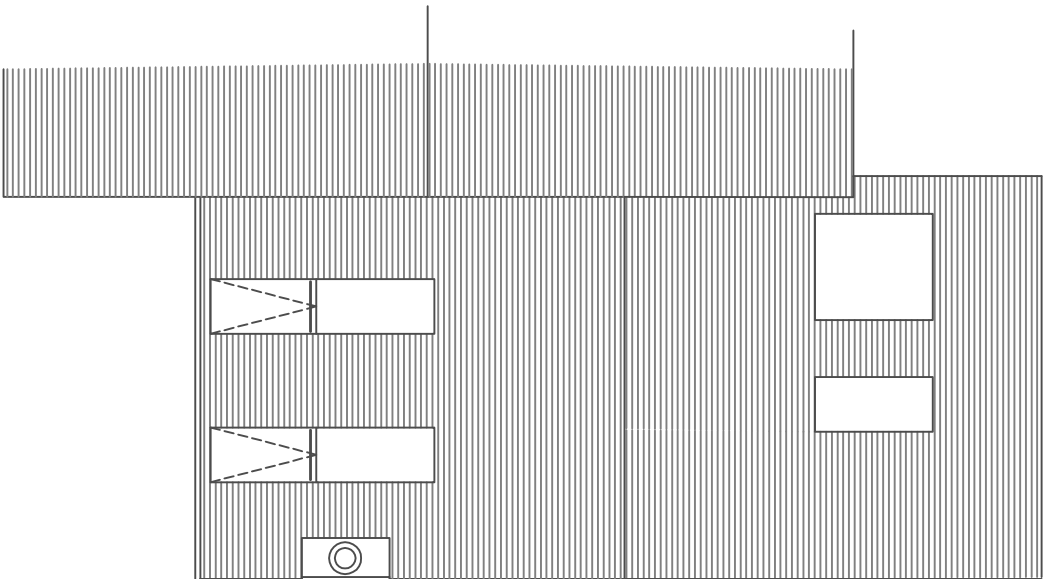

EXISTING ROOF PLAN
SCALE 1:100

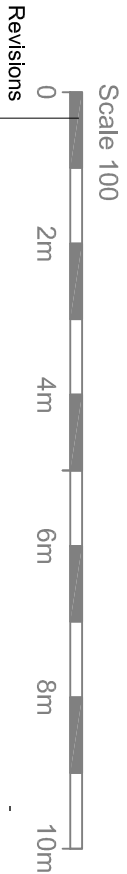

PURPOSE OF ISSUE PLANNING	PROJECT MR & MRS CHURCHLEY 4 ORANGE ROW, EMSWORTH, PO10	TITLE PROPOSED GROUND FLOOR PLANS	Date 11.11.19 Drawn by HB	Project number 09-19 DRAWING NUMBER 09-19-A-DR-201	Scale (@ A3) 1:100	REV -
-------------------------------------	---	---	------------------------------------	---	-----------------------	----------