




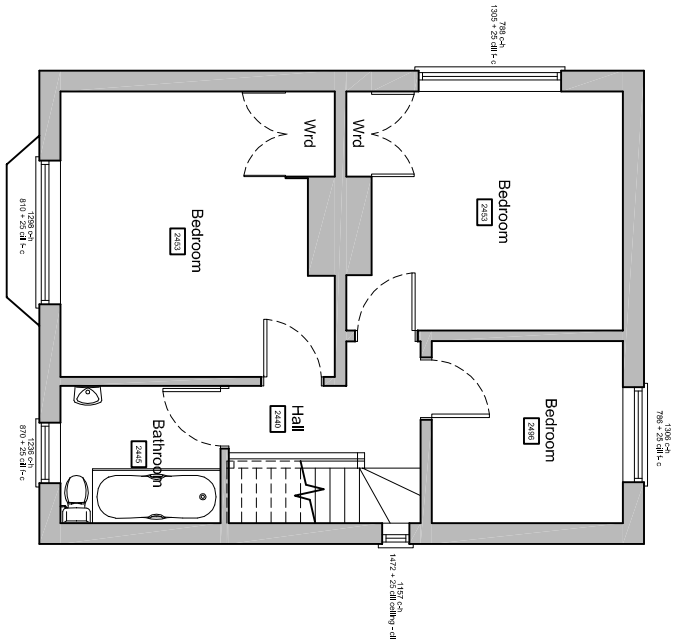


First floor plan

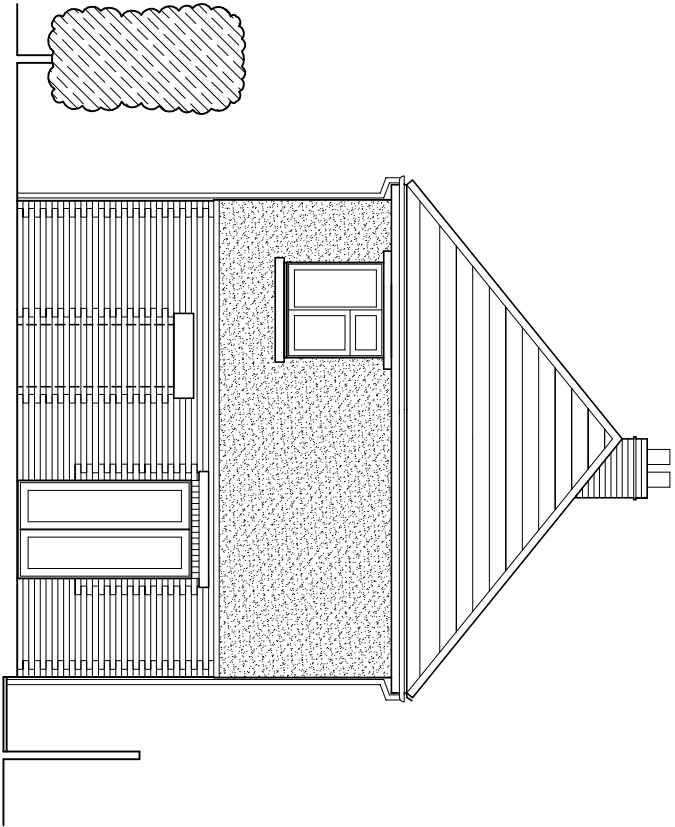


North (front) elevation

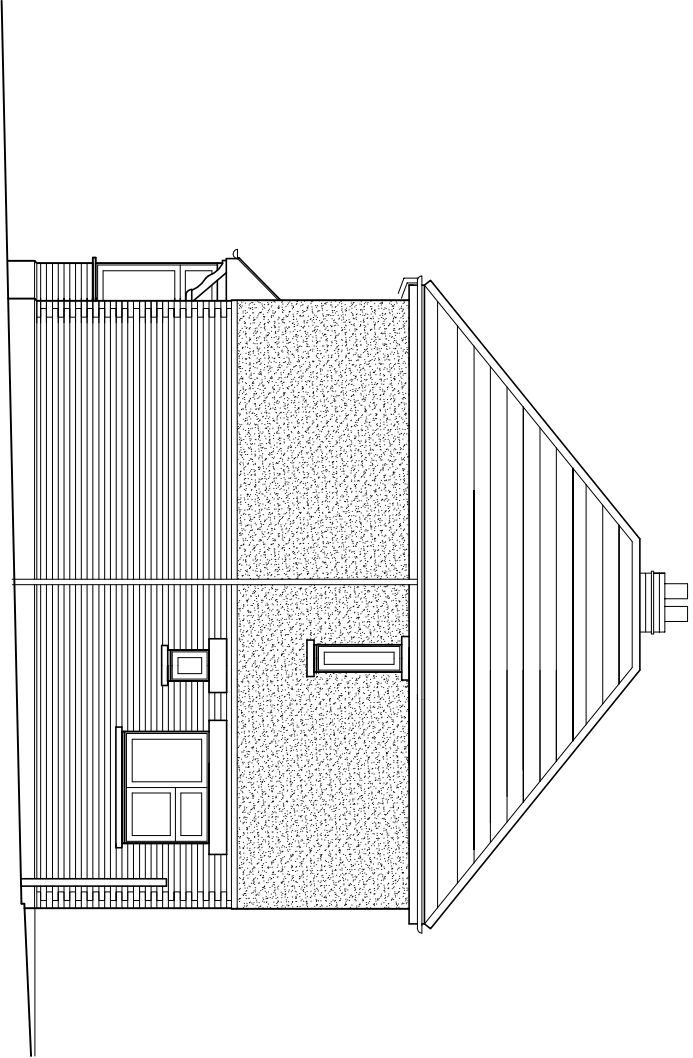


East (side) elevation

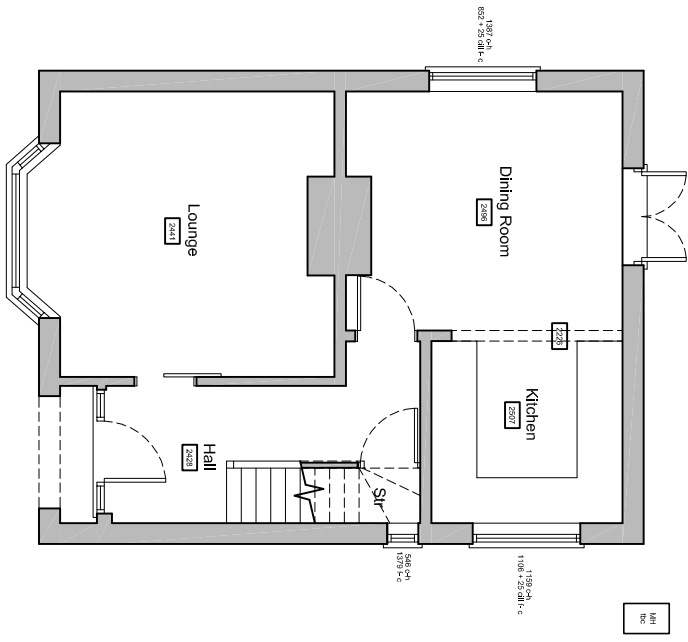

Ground floor plan

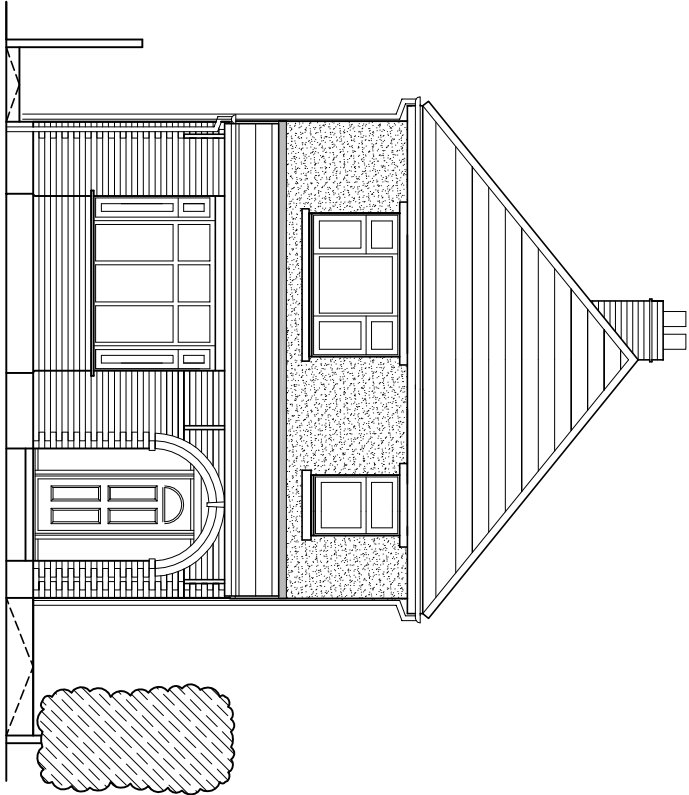

South (rear) elevation
(unchanged in new proposal)

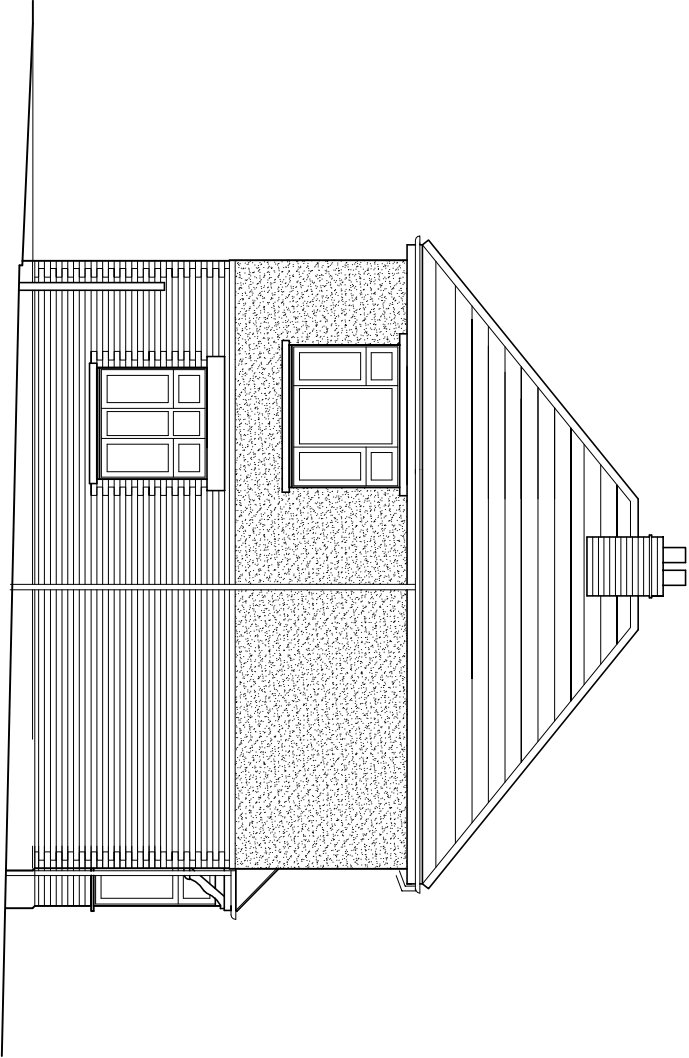

West (side) elevation

Existing floor plans & elevations scale 1:100



For MR & MRS CLARKE		Title EXISTING FLOOR PLANS & ELEVATIONS		Office Tel: 01243 983792	
Project PROPOSED TWO STOREY REAR EXTENSION AT 52 ROWLANDS AVENUE, WATERLOOVILLE, PO7 7RU		Date JUN 2020		Email: admin@jb-architecturedesign.com	
		Drawn JB		Web: www.jb-architecturedesign.com	
		Scale As shown @ A3			
		Job Number PLK1.20			
		Drawing Number -02			
		Revision			

