


SITE LOCATION




Reproduced by permission of Ordnance Survey on behalf of the Controller of Her Majesty's Stationery Office
All rights reserved. © Crown Copyright licence no. 100020449

SITE AREA PLAN

 

SITE PHOTOGRAPH


SITE LOCATION

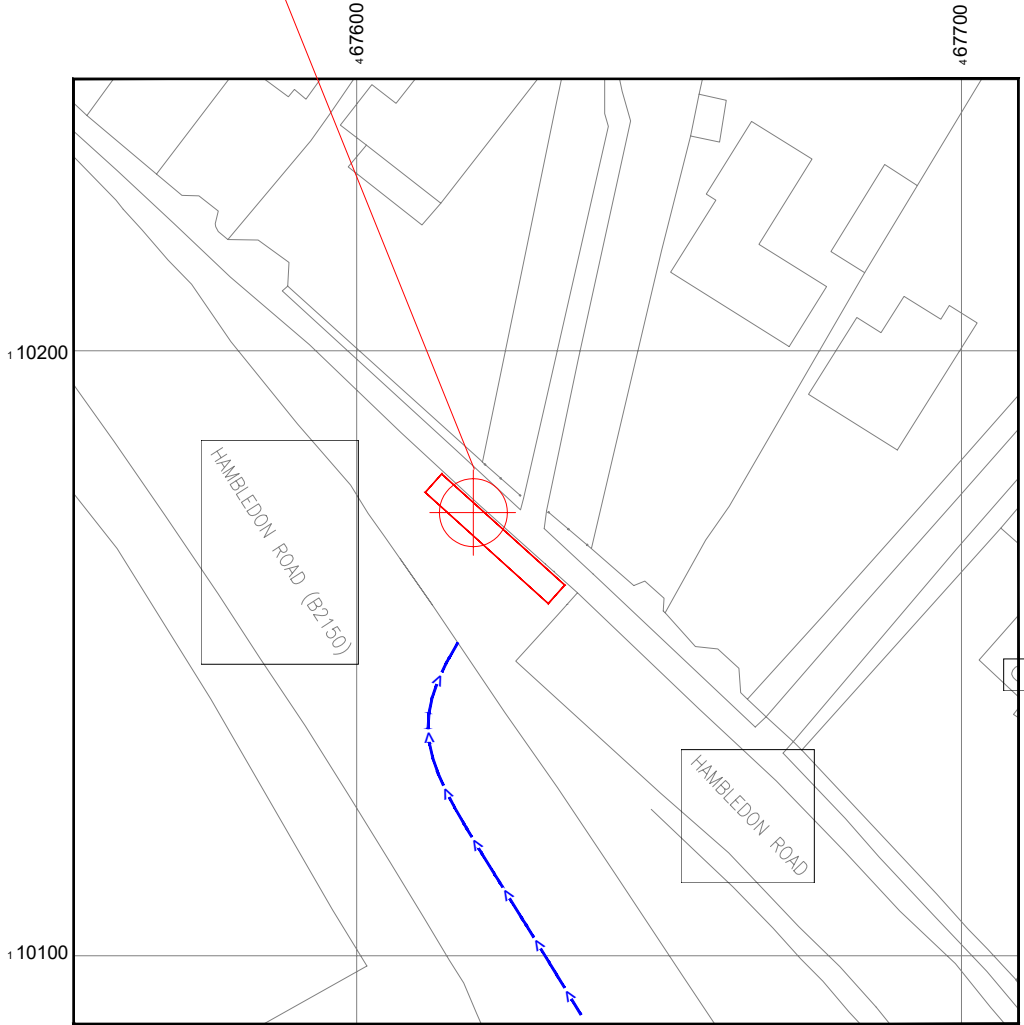

EXISTING SITE NGR E: 467629 N: 110162
ADJACENT SITE NGR E: 467619 N: 110174

Reproduced by permission of Ordnance Survey on behalf of the Controller of Her Majesty's Stationery Office
All rights reserved. © Crown Copyright licence no. 100020449

SITE LOCATION PLAN

 

GOOGLE MAPS QR CODE

GOOGLE MAP - <https://goo.gl/maps/urEVLXwPK7QBXhPW8>
GOOGLE STREETVIEW - <https://goo.gl/maps/uoqwJgPK8yVp33dw8>

NOTES:

1. ALL DIMENSIONS IN MM UNLESS OTHERWISE NOTED.

DIRECTIONS TO SITE:
FROM A3(M), EXIT AT JUNCTION 3 ONTO B2150 HULBERT ROAD.
GO STRAIGHT ACROSS THE FIRST ROUNDABOUT. AT THE
SECOND ROUNDABOUT, TAKE THE FIRST EXIT ONTO A3
MAUREPAS WAY. AT THE ROUNDABOUT TAKE THE THIRD EXIT
ONTO HAMBLEDON ROAD. GO STRAIGHT ACROSS THE
ROUNDABOUT. THE SITE WILL BE ON YOUR RIGHT.

Site Provider's
Property Boundary:



Access Route To Site:



Access Route:



Master:	MBNL / EE / H3G:	Project:	Purpose of Issue:	Issue:
M002	MBNL	T&A	Planning	B
Date:	19/02/20	Revision / Upgrade Description:		
Drawn:	B. Arnold	Updated Cabinet Arrangement		
Checked:	D. Ceaton			
Approved:	D. Pankhania			
Master:	MBNL / EE / H3G:	Project:	Purpose of Issue:	Issue:
M001	MBNL	T&A	Planning	A
Date:	30/09/2019	Revision / Upgrade Description:		
Drawn:	C. Robinson	First Issue		
Checked:	D. Ceaton			
Approved:	C. Fraser			



Hutchison 3G UK Limited
Star House, 20 Grenfell Road
Maidenhead, SL6 1EH
Tel: 01628 765 000
Fax: 01628 765 001
H3G Base Station Information line:
0845 6043000
Available 8am-8pm Monday to Friday



Hatfield Business Park
Hatfield
Hertfordshire
AL10 9BW
Tel: 01707 315000
Fax: 01707 319001



Mobile Broadband Network Limited
Sixth Floor, Thames Tower, Station Road, Reading, RG1 1LX

Design Consultant:



Head Office:
Unit 3, Laurel House,
1 Station Road, W-S-M, BS22 6AR
Tel: +44 (0)1934 510244
Email: solutions@casado-design.co.uk

Principal Contractor:



UK Office:
Unit 5, Denbigh Hall Industrial Estate,
Bletchley, Milton Keynes MK3 7QT
Tel: +44 (0)1908 377 766
Email: info@kti.ie

Site Name: HAMBLEDON ROAD
STREETWORKS

Site ID: 1107409

Address: HAMBLEDON ROAD
WATERLOOVILLE
HAMPSHIRE
PO7 6UR

Title: 002 SITE LOCATION PLAN

Project: T&A

Purpose of Issue: GENERAL ARRANGEMENT

EE Cell ID: 25501	MBNL Cell ID: HVT023	3UK Cell ID: PO0076
----------------------	-------------------------	------------------------

Master Drawing No: 1107409_HVT023_25501_PO0076_M002	Issue: B
--	-------------



TARMAC
FOOTPATH

GROUND LEVEL
0.0m

FENCE LINE.

ELECTRICAL METER PILLAR C/W 3 PHASE
DNO SUPPLY ON CONCRETE BASE.

EXISTING ROAD SIGN

EE/H3G HUAWEI (SIDE BY SIDE) CABINET
ON CONCRETE BASE.

15m PHASE 4 POLE WITH SHROUDED
HEADFRAME. WIDE BAND 4 PORT ANTENNAS
LOCATED AT TOP OF POLE

ELEVATION A

NEC NODE B CABINET ON CONCRETE BASE
C/W EXISTING BT FIBRE AND MEAS
TRANSMISSION EQUIPMENT.

DIPLEXER CABINET

Mk4 LINK AC CABINET ON CONCRETE
BASE.

POWER CABINET AND JUNCTION BOX.

KOMODO CABINET LOCATED ON ROOT
CAST INTO CONCRETE PLINTH.

EXISTING MANHOLE

GRASS
VERGE


KERB EDGE

HAMBLEDON ROAD
(30Mph)

HEDGE ROW

HAMBLEDON ROAD
(30Mph)

EXISTING SITE PLAN

 

3G Antenna ID	Existing 3G Bearing
uA1	90°
uB1	210°
uC1	330°

NOTES:

1. ALL DIMENSIONS IN MM UNLESS OTHERWISE NOTED.

Master:	MBNL / EE / H3G:	Project:	T&A	Purpose of Issue:	Planning	Issue:	B
Date:	19/02/20	Revision / Upgrade Description:					
Drawn:	B. Arnold	Updated Cabinet Arrangement					
Checked:	D. Ceaton						
Approved:	D. Pankhania						

Master:	MBNL / EE / H3G:	Project:	T&A	Purpose of Issue:	Planning	Issue:	A
Date:	30/09/2019	Revision / Upgrade Description:					
Drawn:	C. Robinson	First Issue					
Checked:	D. Ceaton						
Approved:	C. Fraser						



Hutchison 3G UK Limited
Star House, 20 Grenfell Road
Maidenhead, SL6 1EH
Tel: 01628 765 000
Fax: 01628 765 001

H3G Base Station Information line:
0845 6043000
Available 8am-8pm Monday to Friday



Hatfield Business Park
Hatfield
Hertfordshire
AL10 9BW

Tel: 01707 315000
Fax: 01707 319001



Mobile Broadband Network Limited
Sixth Floor, Thames Tower, Station Road, Reading, RG1 1LX

Design Consultant:



Head Office:
Unit 3, Laurel House,
1 Station Road, W-S-M, BS22 6AR

Tel: +44 (0)1934 510244
Email: solutions@casado-design.co.uk

Principal Contractor:



UK Office:
Unit 5, Denbigh Hall Industrial Estate,
Bletchley, Milton Keynes MK3 7QT

Tel: +44 (0)1908 377 766
Email: info@ktl.ie

Site Name: HAMBLEDON ROAD
STREETWORKS

Site ID: 1107409

Address: HAMBLEDON ROAD
WATERLOOVILLE
HAMPSHIRE
PO7 6UR


Title: 100 EXISTING SITE PLAN

Project: T&A

Purpose of Issue: GENERAL ARRANGEMENT

EE Cell ID:	MBNL Cell ID:	3UK Cell ID:
25501	HVT023	PO0076

Master Drawing No:	Issue:
1107409_HVT023_25501_PO0076_M002	B

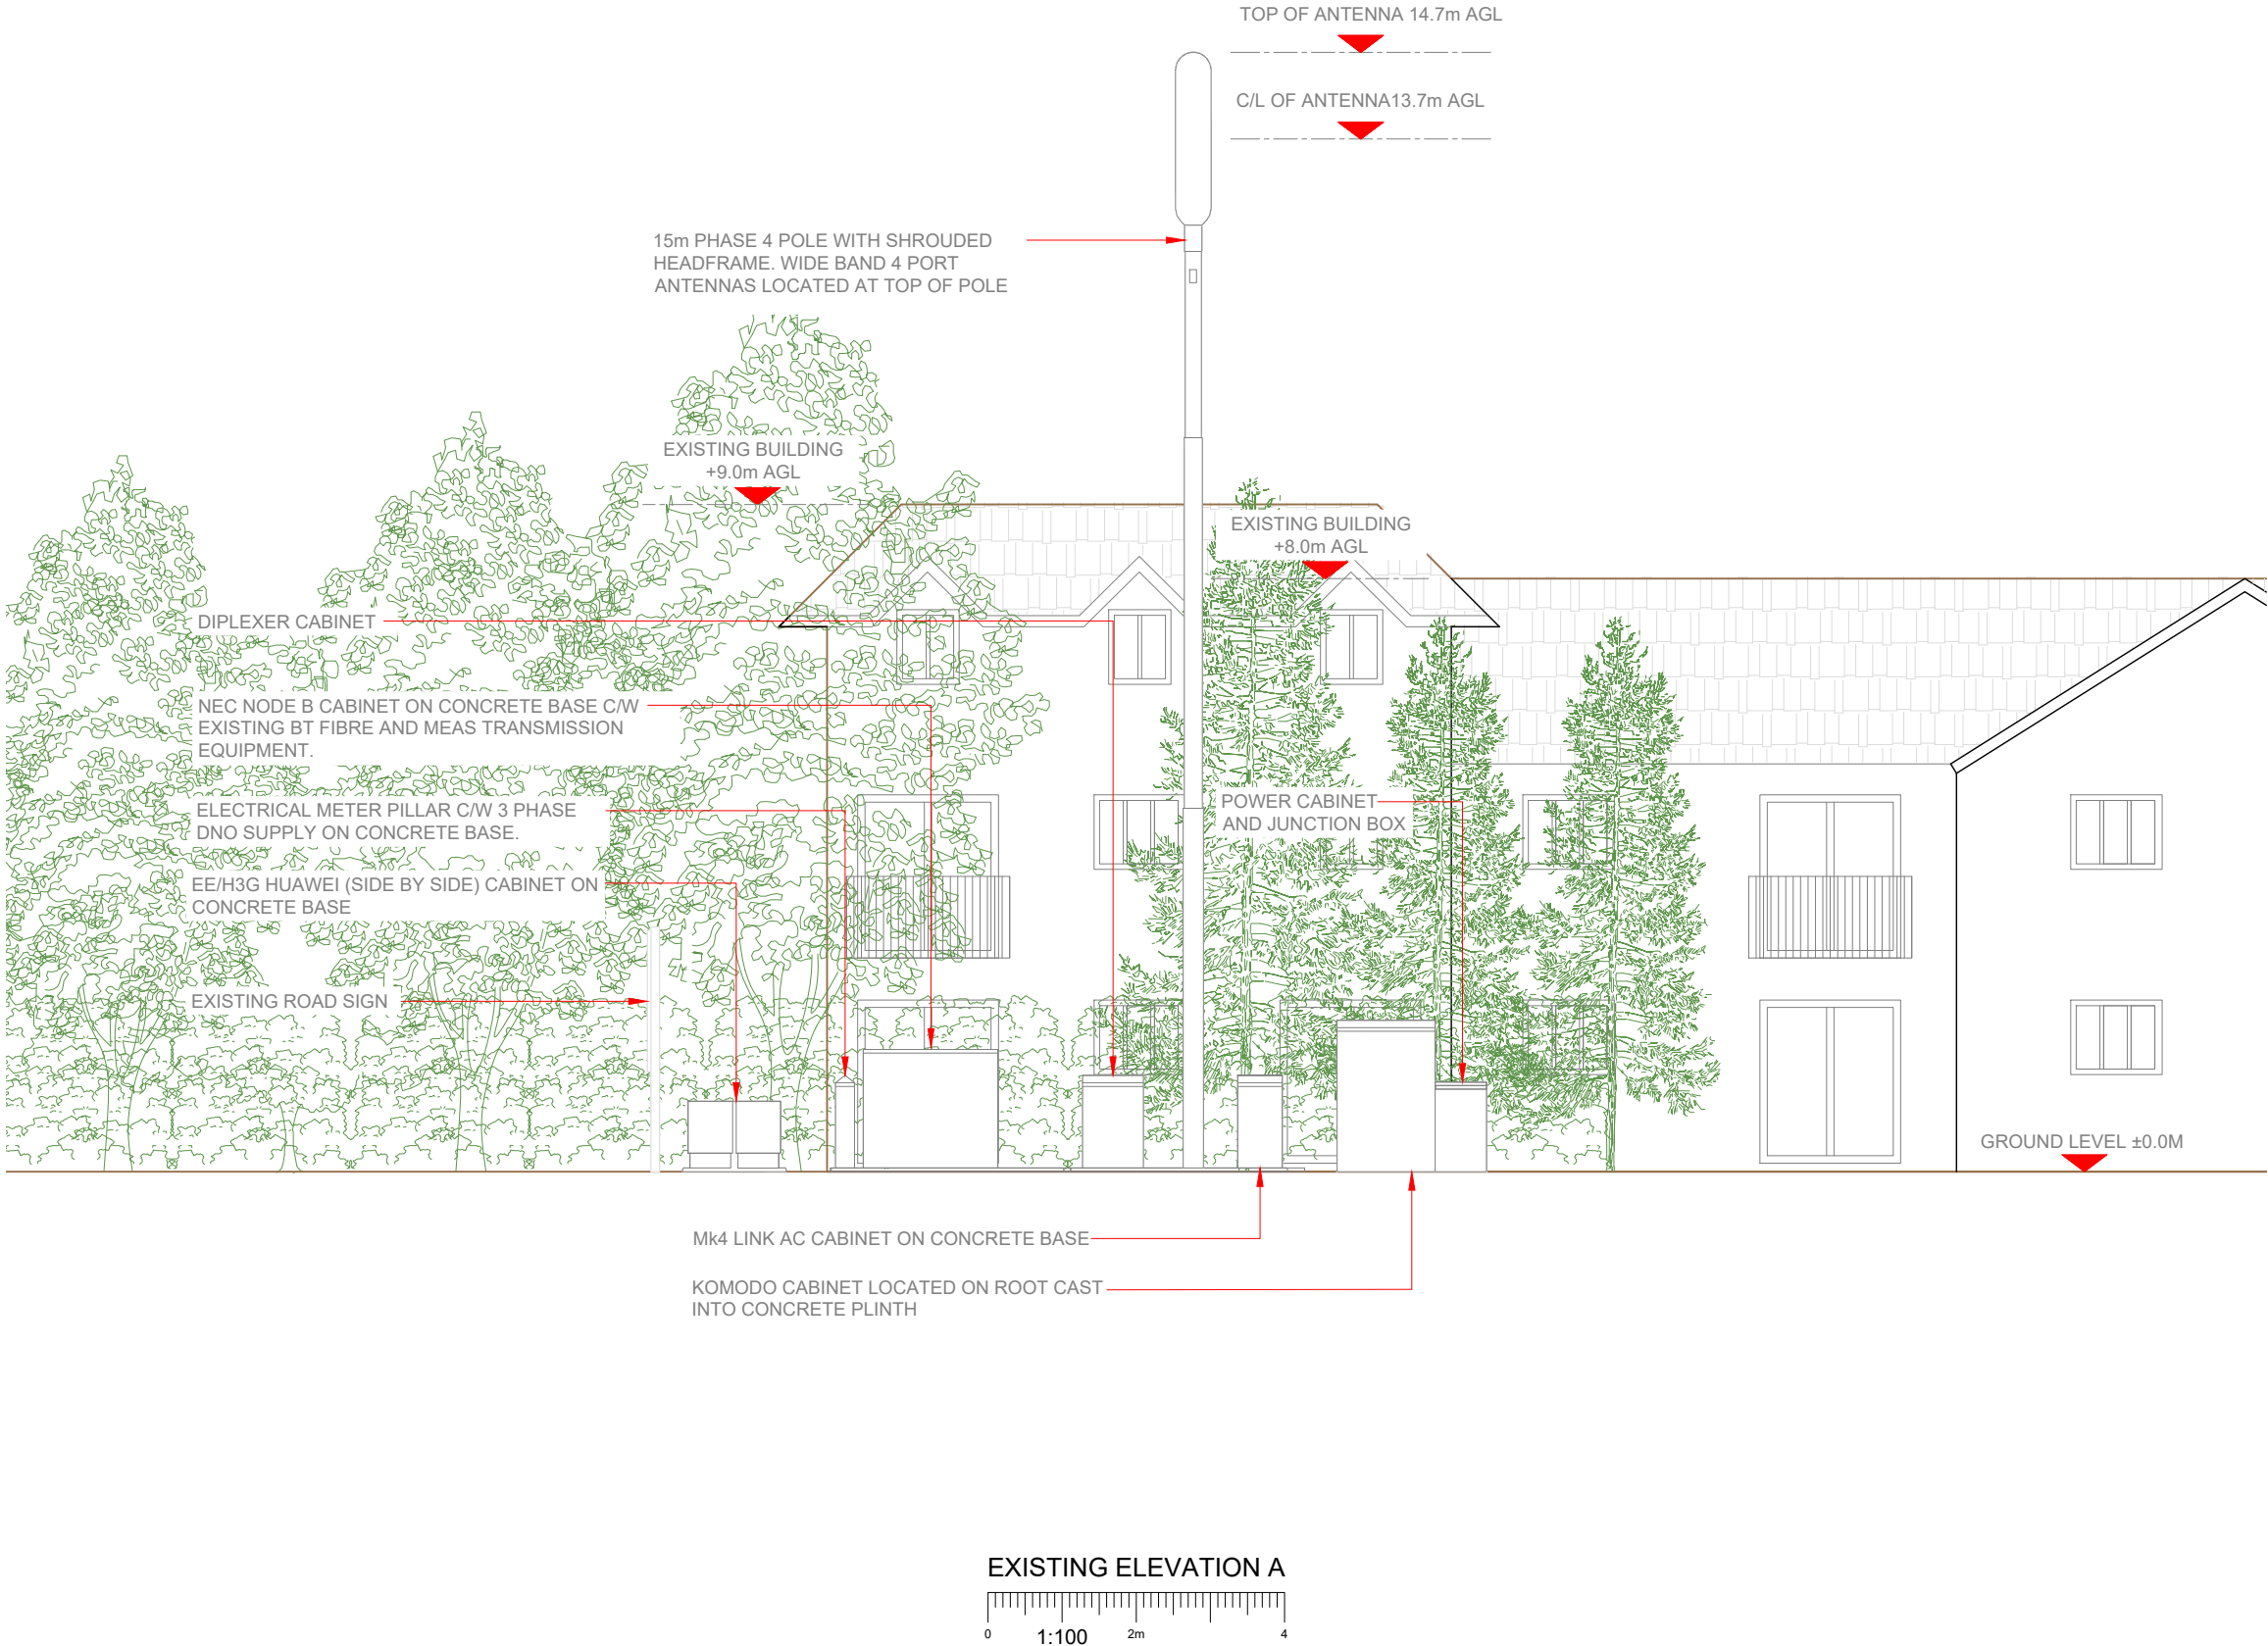

3G Antenna ID	Existing 3G Bearing
uA1	320°
uB1	80°
uC1	200°

NOTES:

1. ALL DIMENSIONS IN MM UNLESS OTHERWISE NOTED.

Master:	MBNL / EE / H3G:	Project:	T&A	Purpose of Issue:	Planning	Issue:	B
M002	MBNL	Updated Cabinet Arrangement					
Date:	19/02/20	Revision / Upgrade Description:					
Drawn:	B. Arnold						
Checked:	D. Ceaton						
Approved:	D. Pankhania						
Master:	MBNL / EE / H3G:	Project:	T&A	Purpose of Issue:	Planning	Issue:	A
M001	MBNL	First Issue					
Date:	30/09/2019	Revision / Upgrade Description:					
Drawn:	C. Robinson						
Checked:	D. Ceaton						
Approved:	C. Fraser						

Hutchison 3G UK Limited
Star House, 20 Grenfell Road
Maidenhead, SL6 1EH
Tel: 01628 765 000
Fax: 01628 765 001

H3G Base Station Information line:
0845 6043000
Available 8am-8pm Monday to Friday

Hatfield Business Park
Hatfield
Hertfordshire
AL10 9BW

Tel: 01707 315000
Fax: 01707 319001


MBNL Mobile Broadband Network Limited Sixth Floor, Thames Tower, Station Road, Reading, RG1 1LX		
Design Consultant: Head Office: Unit 3, Laurel House, 1 Station Road, W-S-M, BS22 6AR Tel: +44 (0)1934 510244 Email: solutions@casado-design.co.uk	Principal Contractor: UK Office: Unit 5, Denbigh Hall Industrial Estate, Bletchley, Milton Keynes MK3 7QT Tel: +44 (0)1908 377 766 Email: info@ktl.ie	
Site Name: HAMBLEDON ROAD STREETWORKS		
Site ID: 1107409		
Address: HAMBLEDON ROAD WATEROOVILLE HAMPSHIRE PO7 6UR		
Title: 150 EXISTING ELEVATION A		
Project: T&A		
Purpose of Issue: GENERAL ARRANGEMENT		
EE Cell ID: 25501	MBNL Cell ID: HVT023	3UK Cell ID: PO0076
Master Drawing No: 1107409_HVT023_25501_PO0076_M002		
Issue: B		




EXISTING SITE NGR E: 467629 N: 110162
ADJACENT SITE NGR E: 467619 N: 110174

Antenna Aperture ID	Proposed 4G/5G Bearing	Operator: Shared/ EE/H3G
A1	320°	EE
A2	320°	H3G
A3	320°	EE/H3G
A4	320°	EE/H3G
B1	80°	EE
B2	80°	H3G
B3	80°	EE/H3G
B4	80°	EE/H3G
C1	200°	EE
C2	200°	H3G
C3	200°	EE/H3G
C4	200°	EE/H3G

NOTES:
1. ALL DIMENSIONS IN MM UNLESS OTHERWISE NOTED.

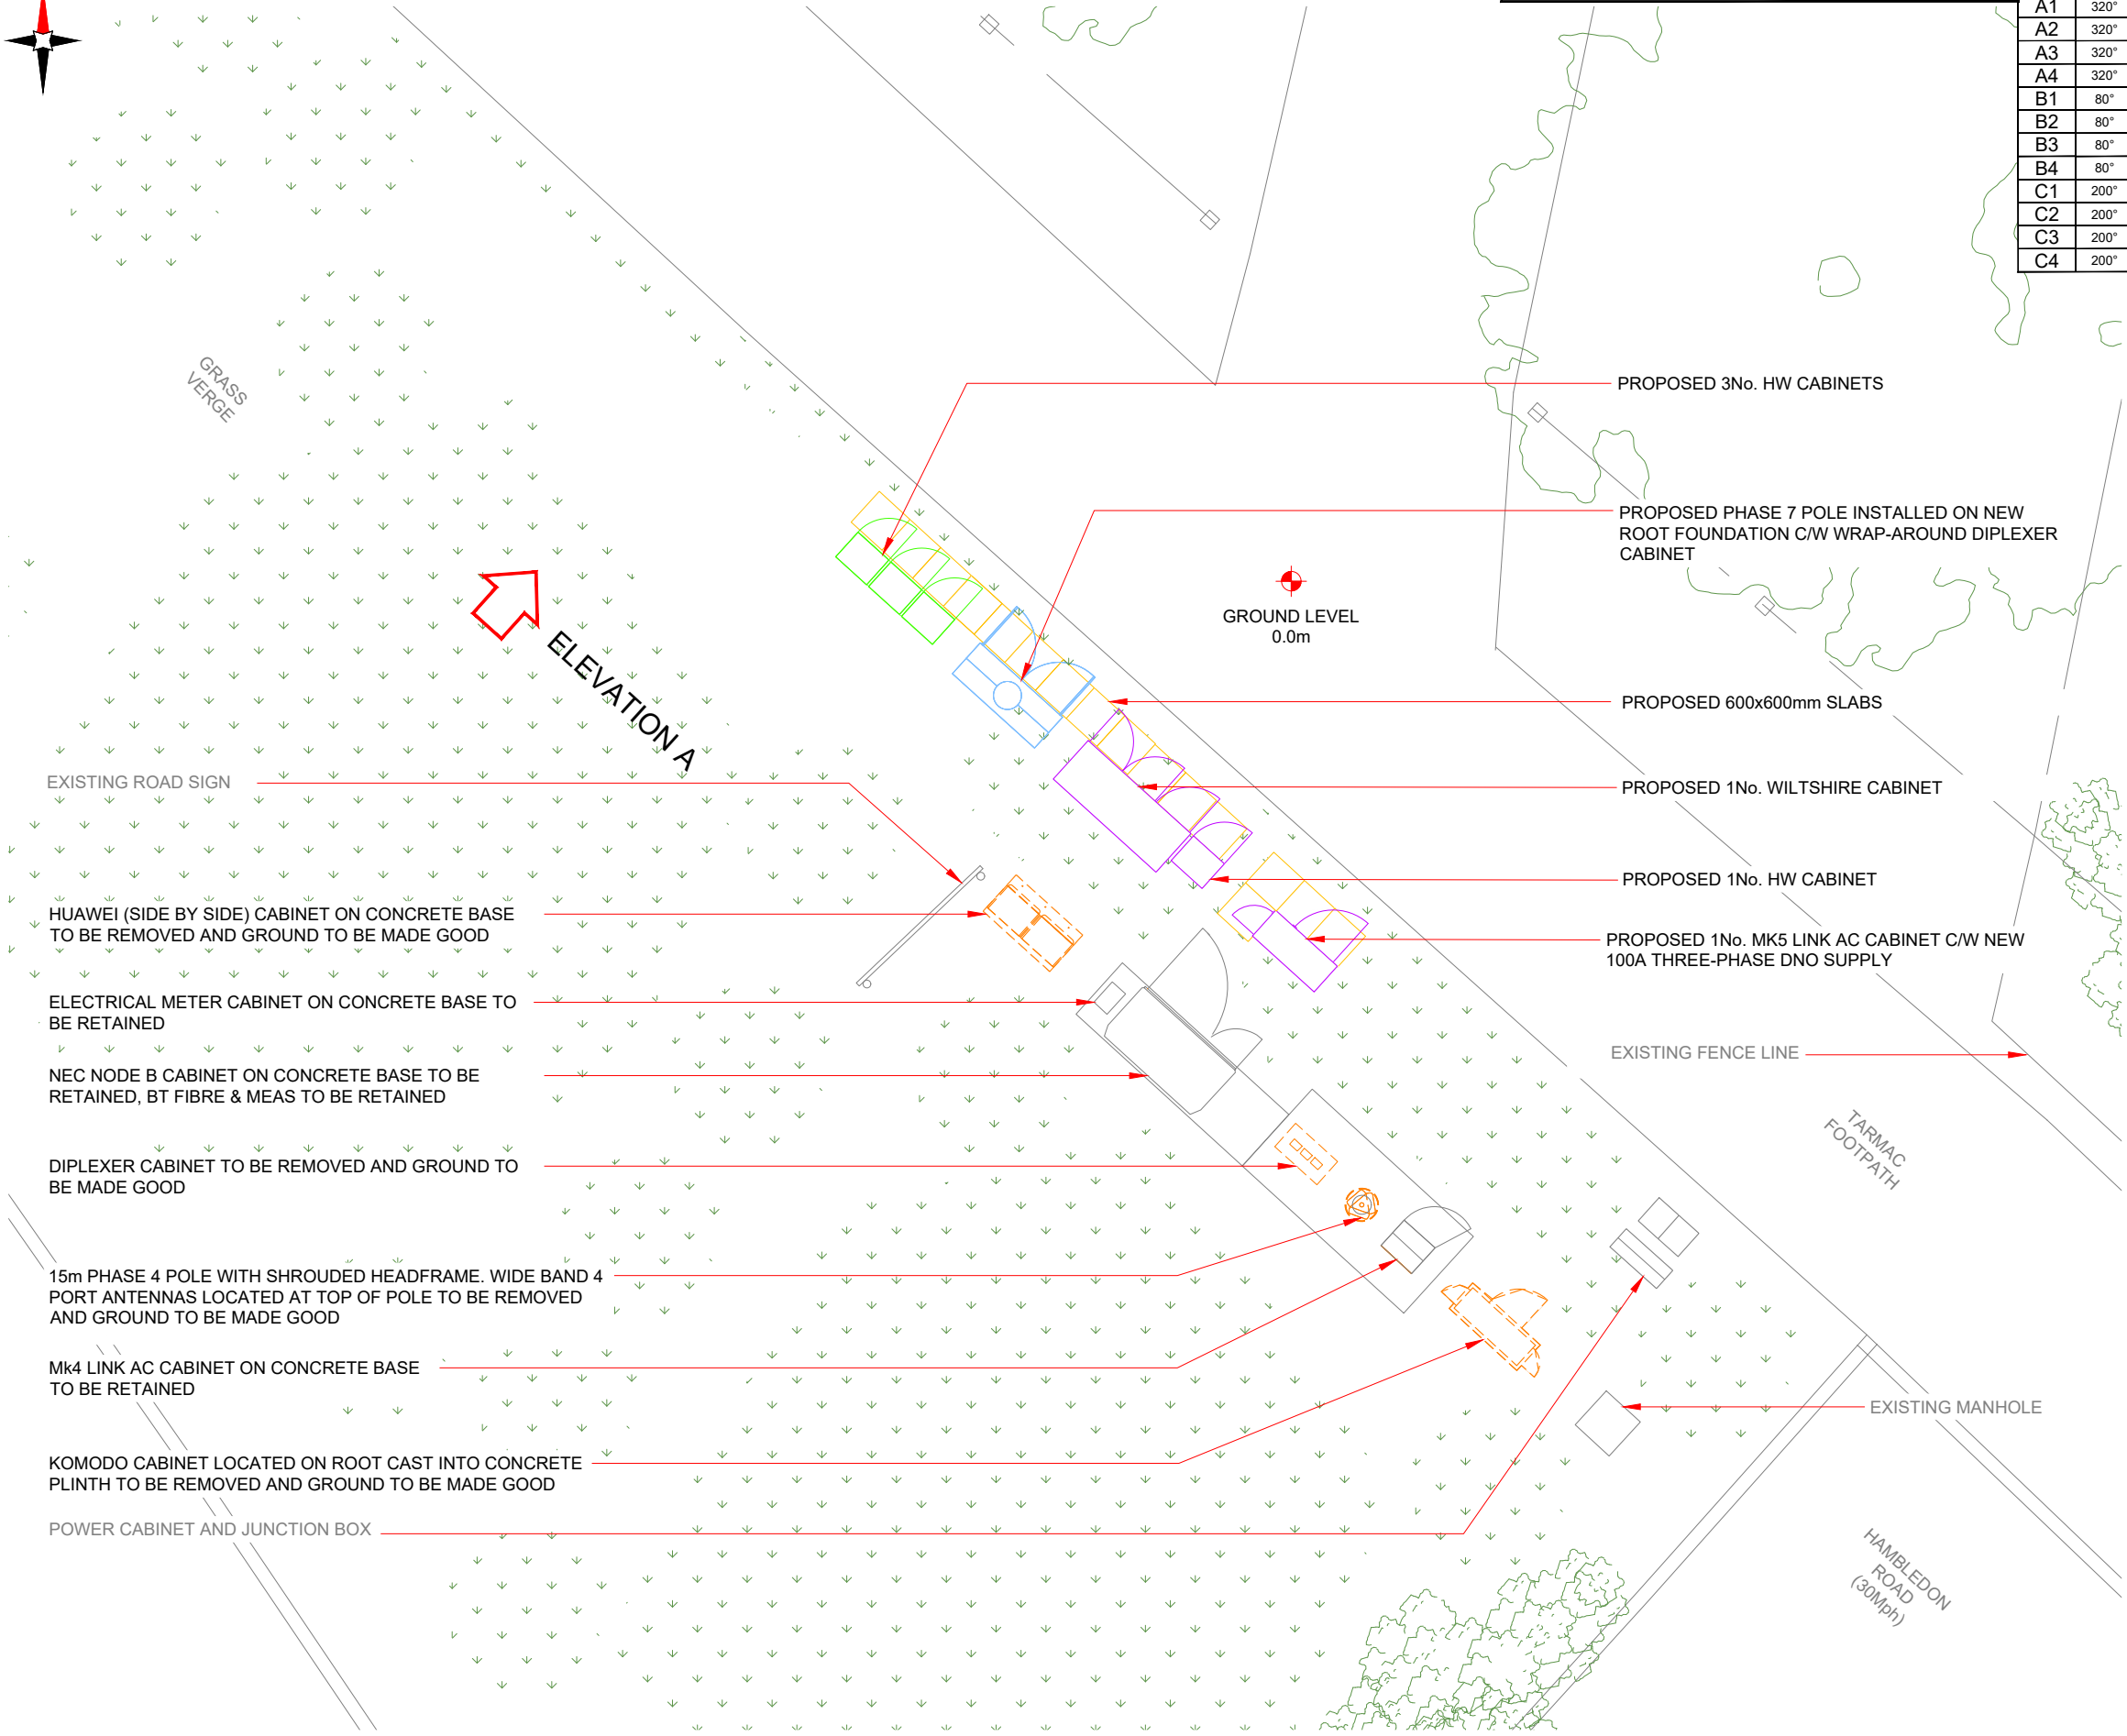

REVISED PROPOSED GENERAL ARRANGEMENT

 

SITE CAPACITY BY SECTOR		
A	B	C
HS2	HS2	HS2



Hutchison 3G UK Limited
Star House, 20 Grenfell Road
Maidenhead, SL6 1EH
Tel: 01628 765 500
Fax: 01628 765 501

H3G Base Station Information line:
0845 6043000
Available 8am-8pm Monday to Friday



Hatfield Business Park
Hatfield
Hertfordshire
AL10 9BW

Tel: 01707 315000
Fax: 01707 319001



Mobile Broadband Network Limited
Sixth Floor, Thames Tower, Station Road, Reading, RG1 1LX

Design Consultant:



Head Office:
Unit 3, Laurel House,
1 Station Road, W-S-M, BS22 6AR

Tel: +44 (0)1934 510244
Email: solutions@casado-design.co.uk

Principal Contractor:



UK Office:
Unit 5, Denbigh Hall Industrial Estate,
Bletchley, Milton Keynes MK3 7QT

Tel: +44 (0)1908 377 766
Email: info@ktl.ie

Site Name: **HAMBLETON ROAD STREETWORKS**

Site ID: **1107409**

Address:
**HAMBLETON ROAD
WATERLOOVILLE
HAMPSHIRE
PO7 6UR**


Title: **215 REVISED PROPOSED
GENERAL ARRANGEMENT PLAN**

Project: **T&A**

Purpose of Issue:
GENERAL ARRANGEMENT

EE Cell ID: 25501	MBNL Cell ID: HVT023	3UK Cell ID: PO0076
-----------------------------	--------------------------------	-------------------------------

Master Drawing No: 1107409_HVT023_25501_PO0076_M002	Issue: B
---	--------------------

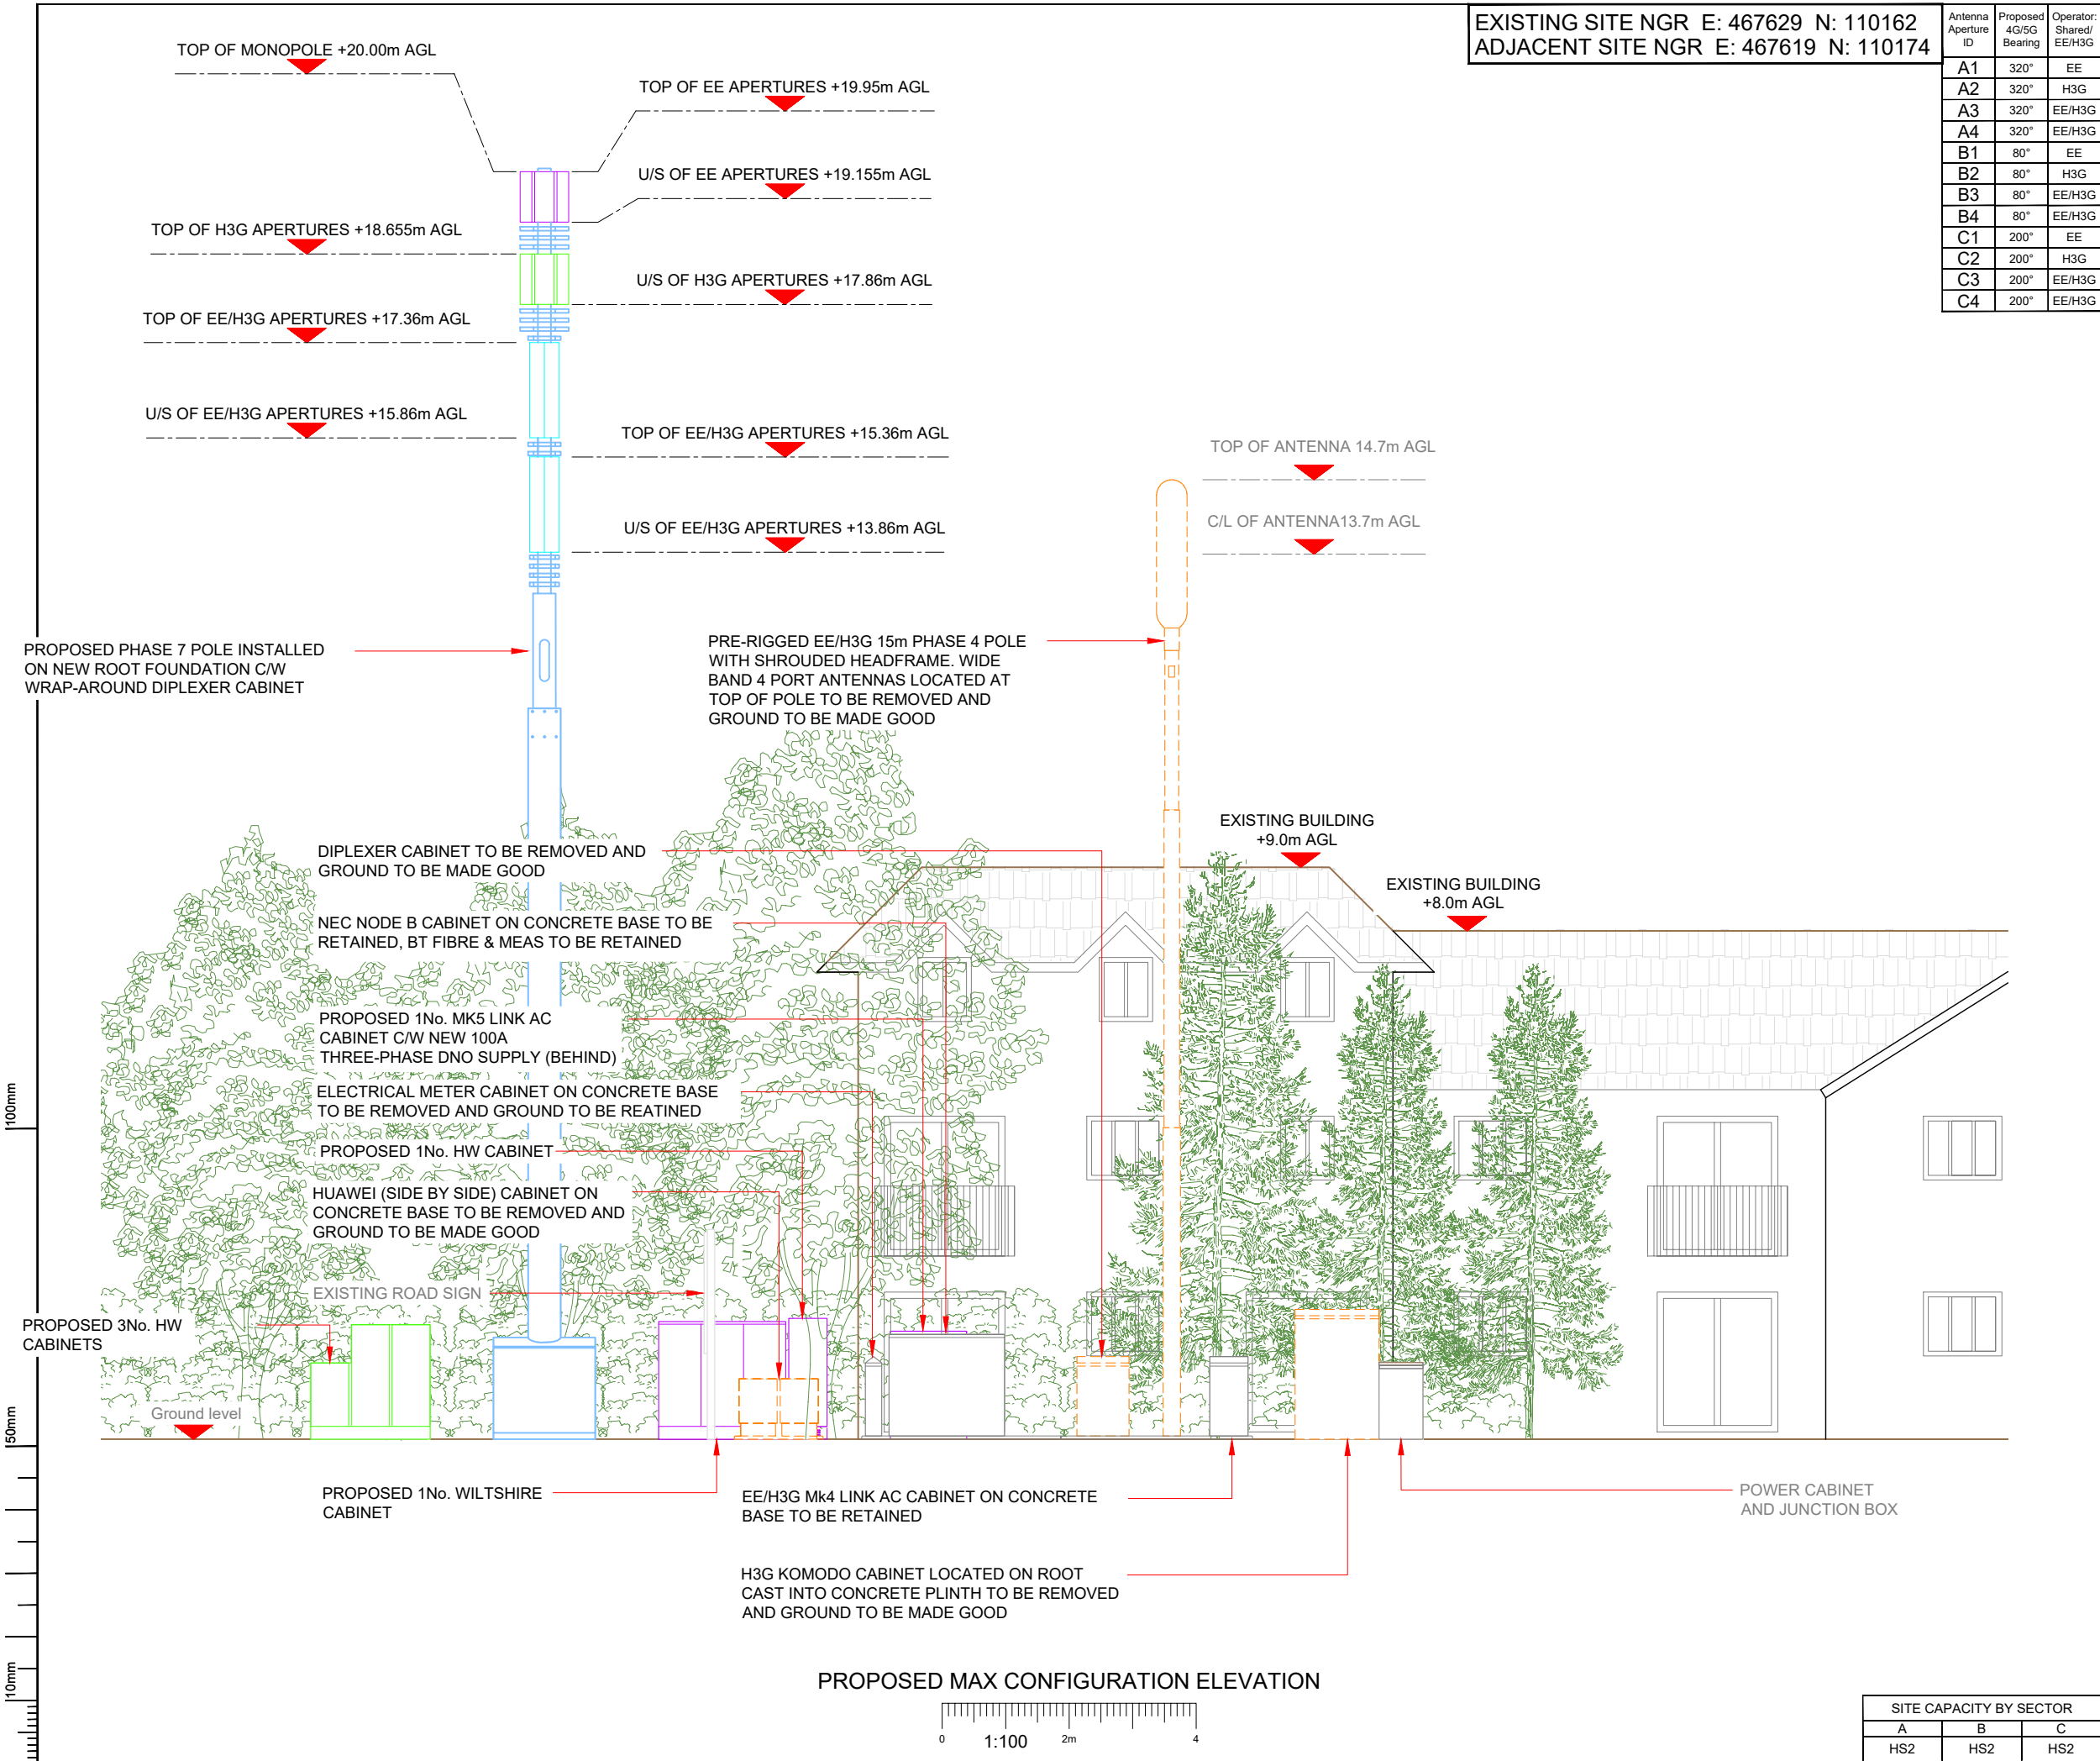

EXISTING SITE NGR E: 467629 N: 110162
ADJACENT SITE NGR E: 467619 N: 110174

Antenna Aperture ID	Proposed 4G/5G Bearing	Operator: Shared/ EE/H3G
A1	320°	EE
A2	320°	H3G
A3	320°	EE/H3G
A4	320°	EE/H3G
B1	80°	EE
B2	80°	H3G
B3	80°	EE/H3G
B4	80°	EE/H3G
C1	200°	EE
C2	200°	H3G
C3	200°	EE/H3G
C4	200°	EE/H3G

NOTES:
1. ALL DIMENSIONS IN MM UNLESS OTHERWISE NOTED.

Master: M002	MBNL / EE / H3G: MBNL	Project: T&A	Purpose of Issue: Planning	Issue: B
Date: 19/02/20	Drawn: B. Arnold	Revision / Upgrade Description: Updated Cabinet Arrangement		
Checked: D. Ceaton	Approved: D. Pankhania			
Master: M001	MBNL / EE / H3G: MBNL	Project: T&A	Purpose of Issue: Planning	Issue: A
Date: 30/09/2019	Drawn: C. Robinson	Revision / Upgrade Description: First Issue		
Checked: D. Ceaton	Approved: C. Fraser			



Hutchison 3G UK Limited
Star House, 20 Grenfell Road
Maidenhead, SL6 1EH
Tel: 01628 765 000
Fax: 01628 765 001
H3G Base Station Information line:
0845 6043000
Available 8am-8pm Monday to Friday



Hatfield Business Park
Hatfield
Hertfordshire
AL10 9BW
Tel: 01707 315000
Fax: 01707 319001



Mobile Broadband Network Limited
Sixth Floor, Thames Tower, Station Road, Reading, RG1 1LX

Design Consultant:



Head Office:
Unit 3, Laurel House,
1 Station Road, W-S-M, BS22 6AR
Tel: +44 (0)1934 510244
Email: solutions@casado-design.co.uk

Principal Contractor:



UK Office:
Unit 5, Denbigh Hall Industrial Estate,
Bletchley, Milton Keynes MK3 7QT
Tel: +44 (0)1908 377 766
Email: info@ktl.ie

Site Name: **HAMBLEDON ROAD STREETWORKS**

Site ID: **1107409**

Address: **HAMBLEDON ROAD
WATERLOOVILLE
HAMPSHIRE
PO7 6UR**

Title: **265 MAX CONFIGURATION ELEVATION**

Project: **T&A**

Purpose of Issue: **GENERAL ARRANGEMENT**

EE Cell ID: 25501	MBNL Cell ID: HVT023	3UK Cell ID: PO0076
--------------------------	-----------------------------	----------------------------

Master Drawing No: 1107409_HVT023_25501_PO0076_M002	Issue: B
--	-----------------

SITE CAPACITY BY SECTOR		
A	B	C
HS2	HS2	HS2