


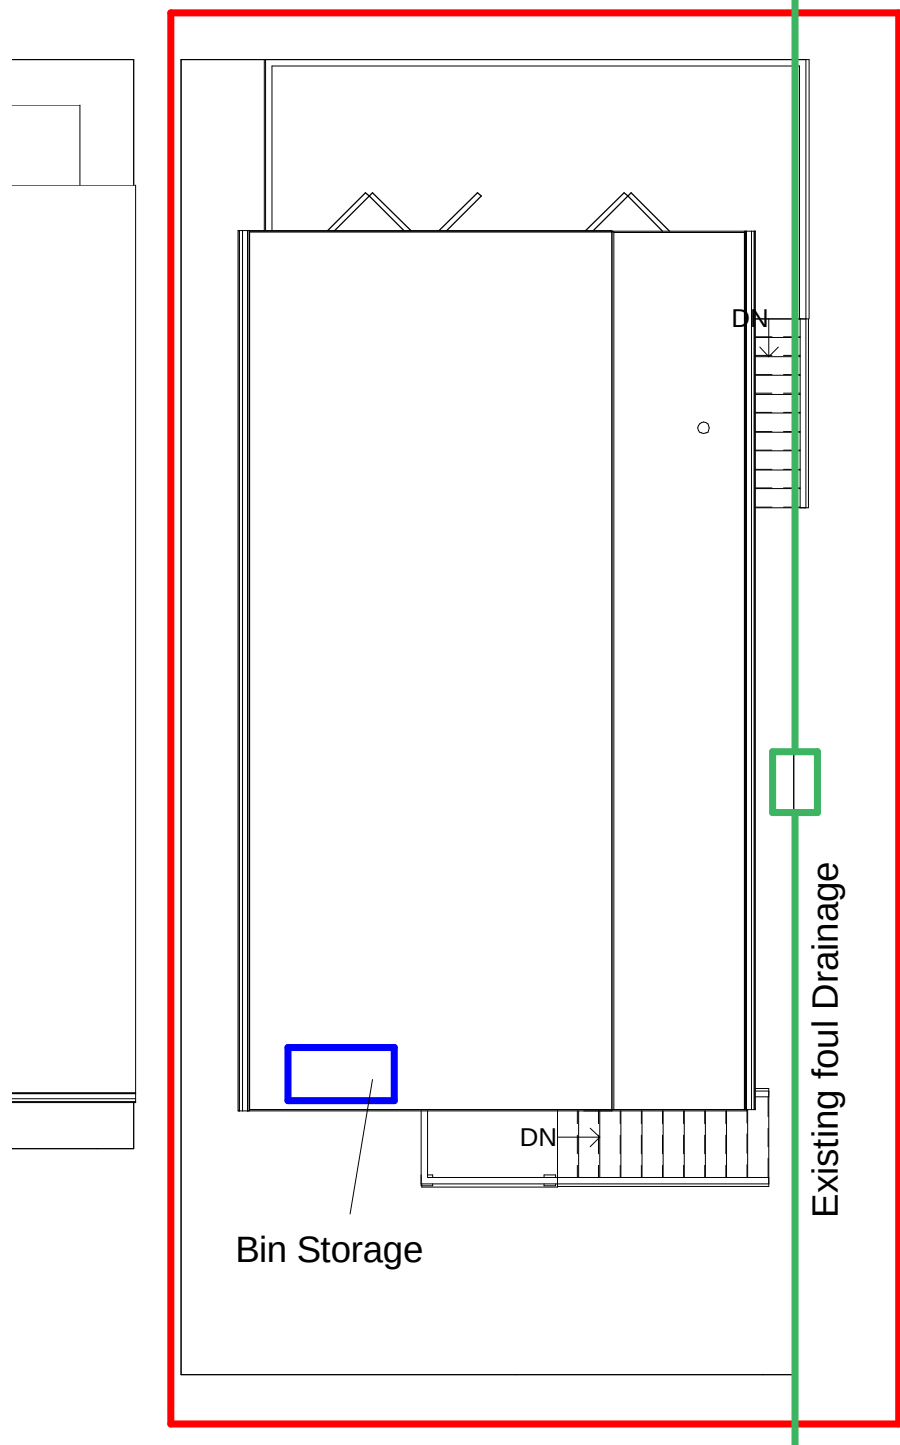


2 Site Plan
1 : 100

Flood Risk
This site falls in a flood risk 3 area, no increase in occupancy is proposed and improvement measures are included as per the flood risk statement

Tree Survey
This proposal has no impact on trees

Parking Provision
The property utilizes shared site parking (no increased occupancy or bedrooms are proposed)

Boundary Treatment
The boundaries are open and no changes are proposed

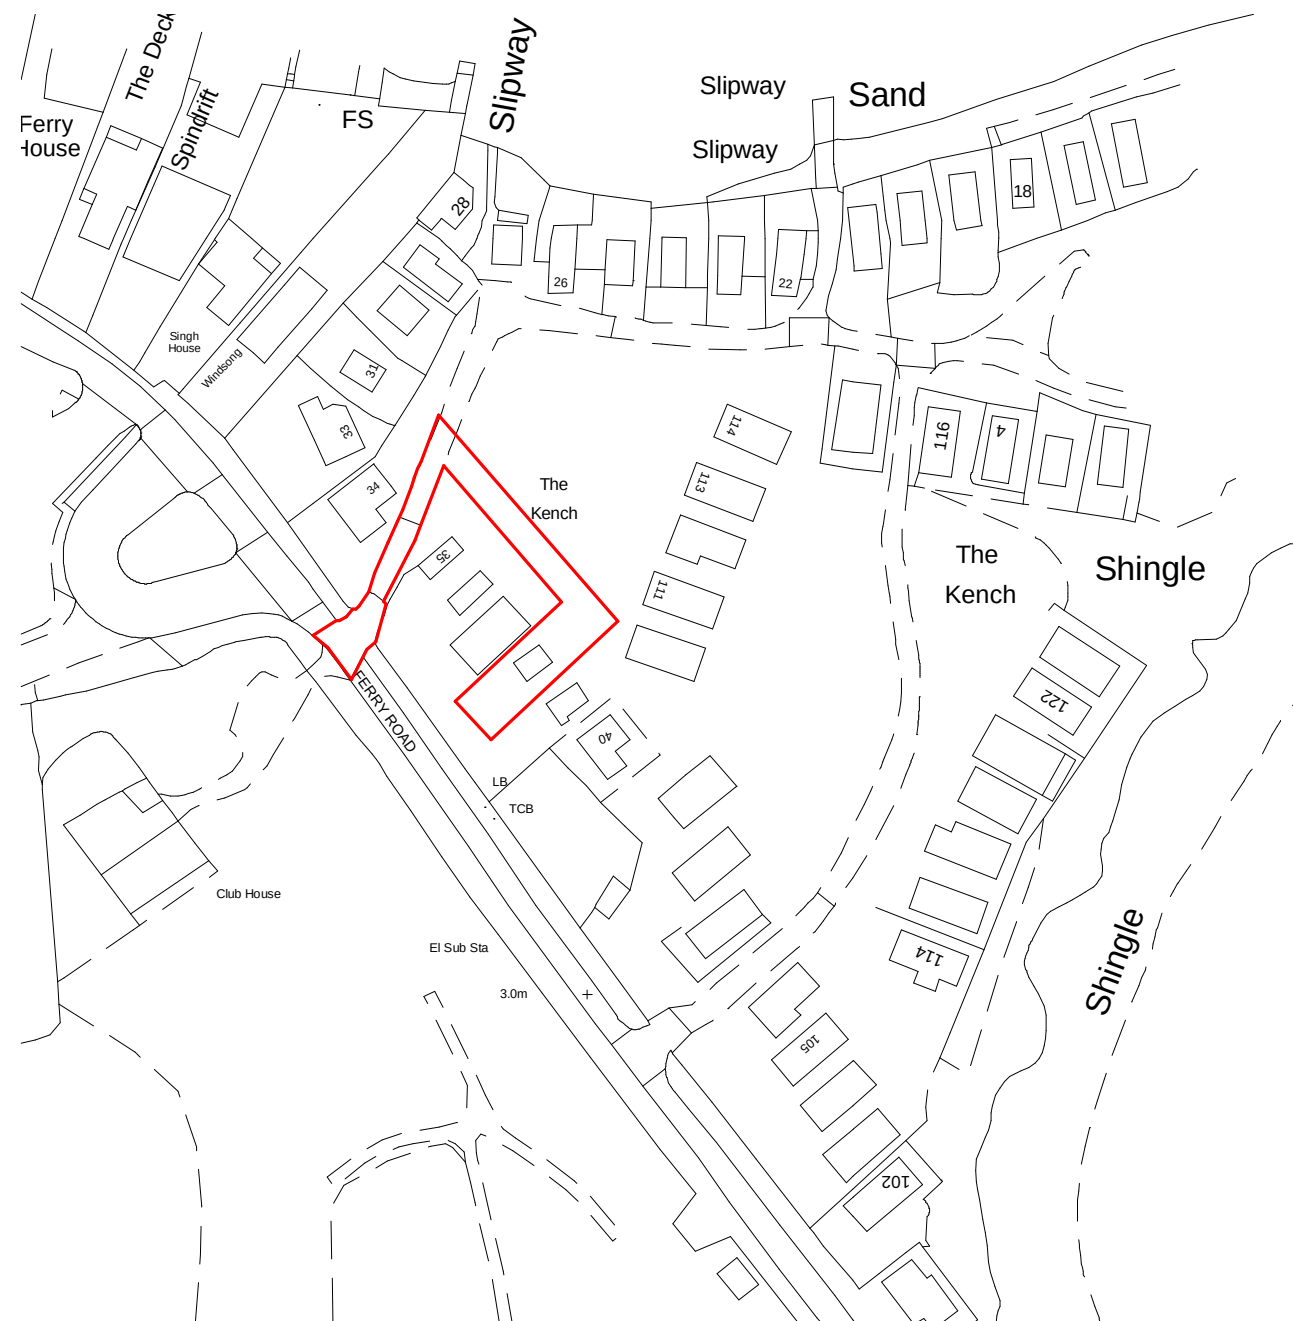

1 Location Plan
1 : 1250

This map was purchased from emapsite.com and is subject to the following © Crown copyright and database rights Ordnance Survey 0100031673

IJ Murray Associates Ltd



CIAT
REGISTERED PRACTICE

www.ijma.co.uk

I J Murray Associates Ltd
200 Seafront
Hayling Island
Hampshire
PO11 9HR
Phone 07779 246915
e-mail ian@ijma.co.uk

These drawings are the property of IJ Murray Associates Ltd and should not be reproduced or used in any way without the permission of a Director of IJ Murray Associates Ltd

These drawings are for planning and building regulation purposes only and are not for construction. All dimensions should be checked on site before work commences

Mr & Mrs Spraggs
38 The Kench HI
Proposed Building V6

Site and Location Maps

Project number	Project Number	A101.4
Date	Issue Date	
Drawn by	Author	
Checked by	Checker	Scale
		As indicated