



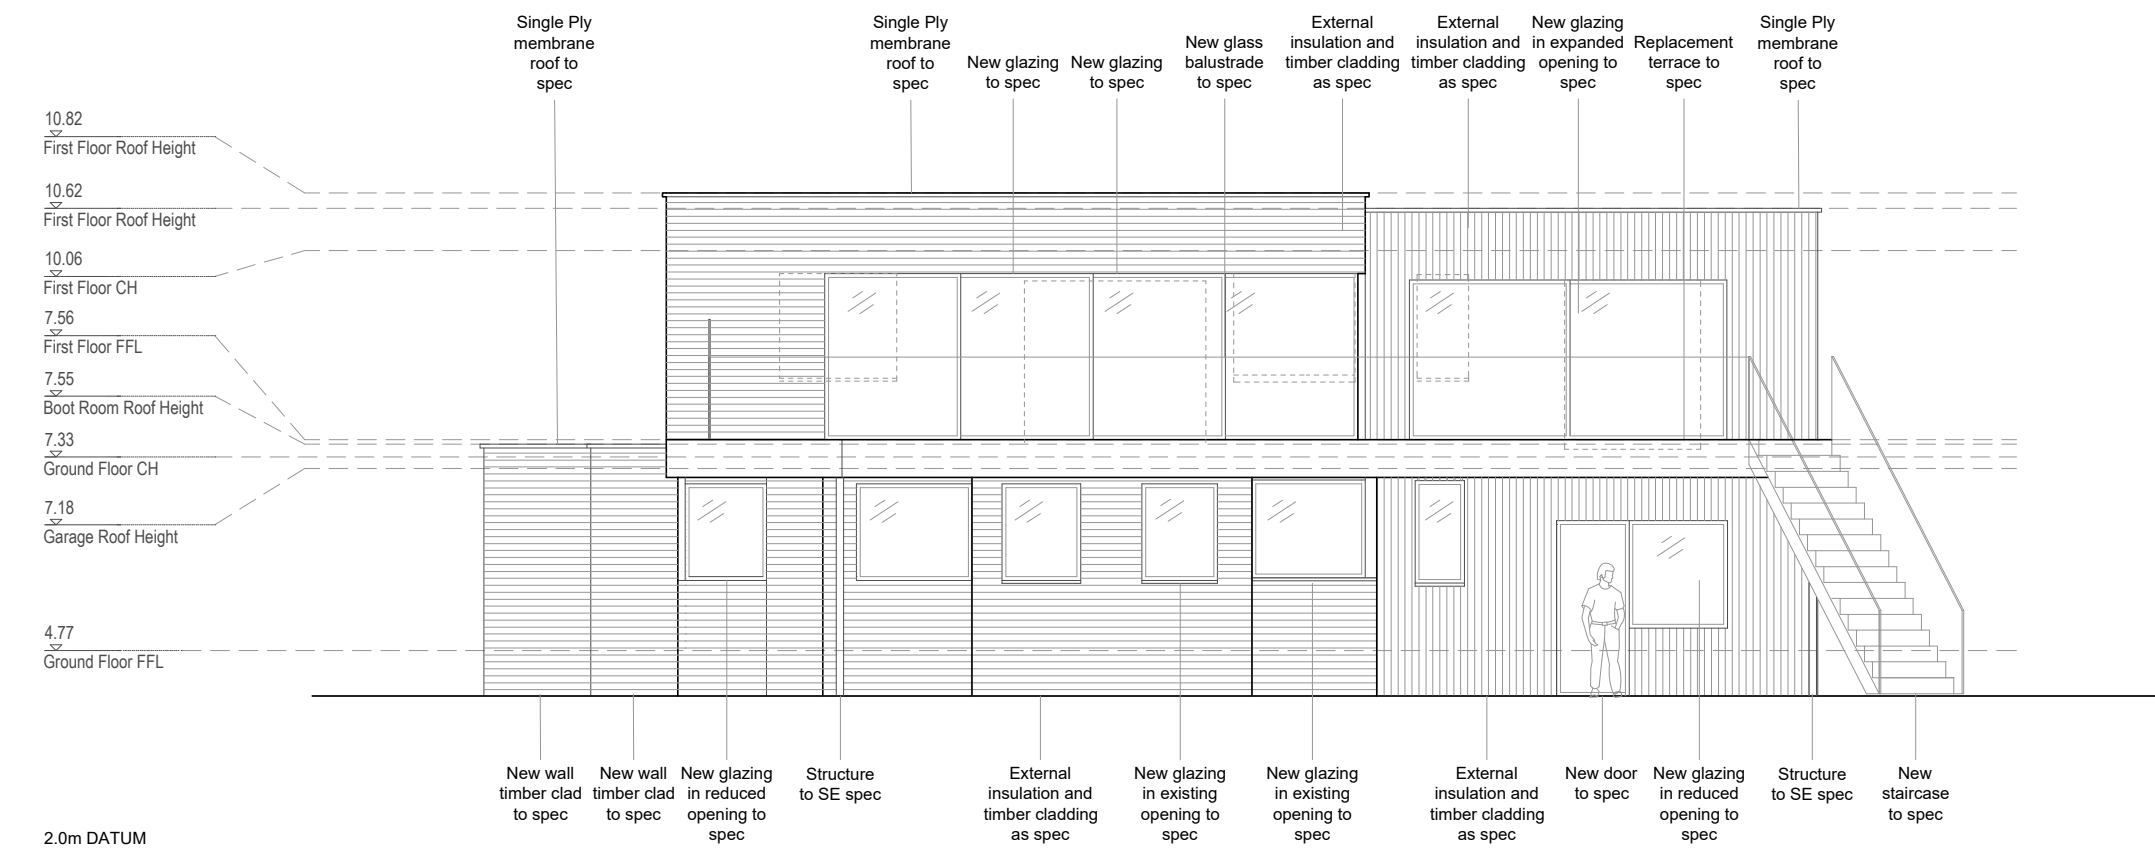

EAST ELEVATION

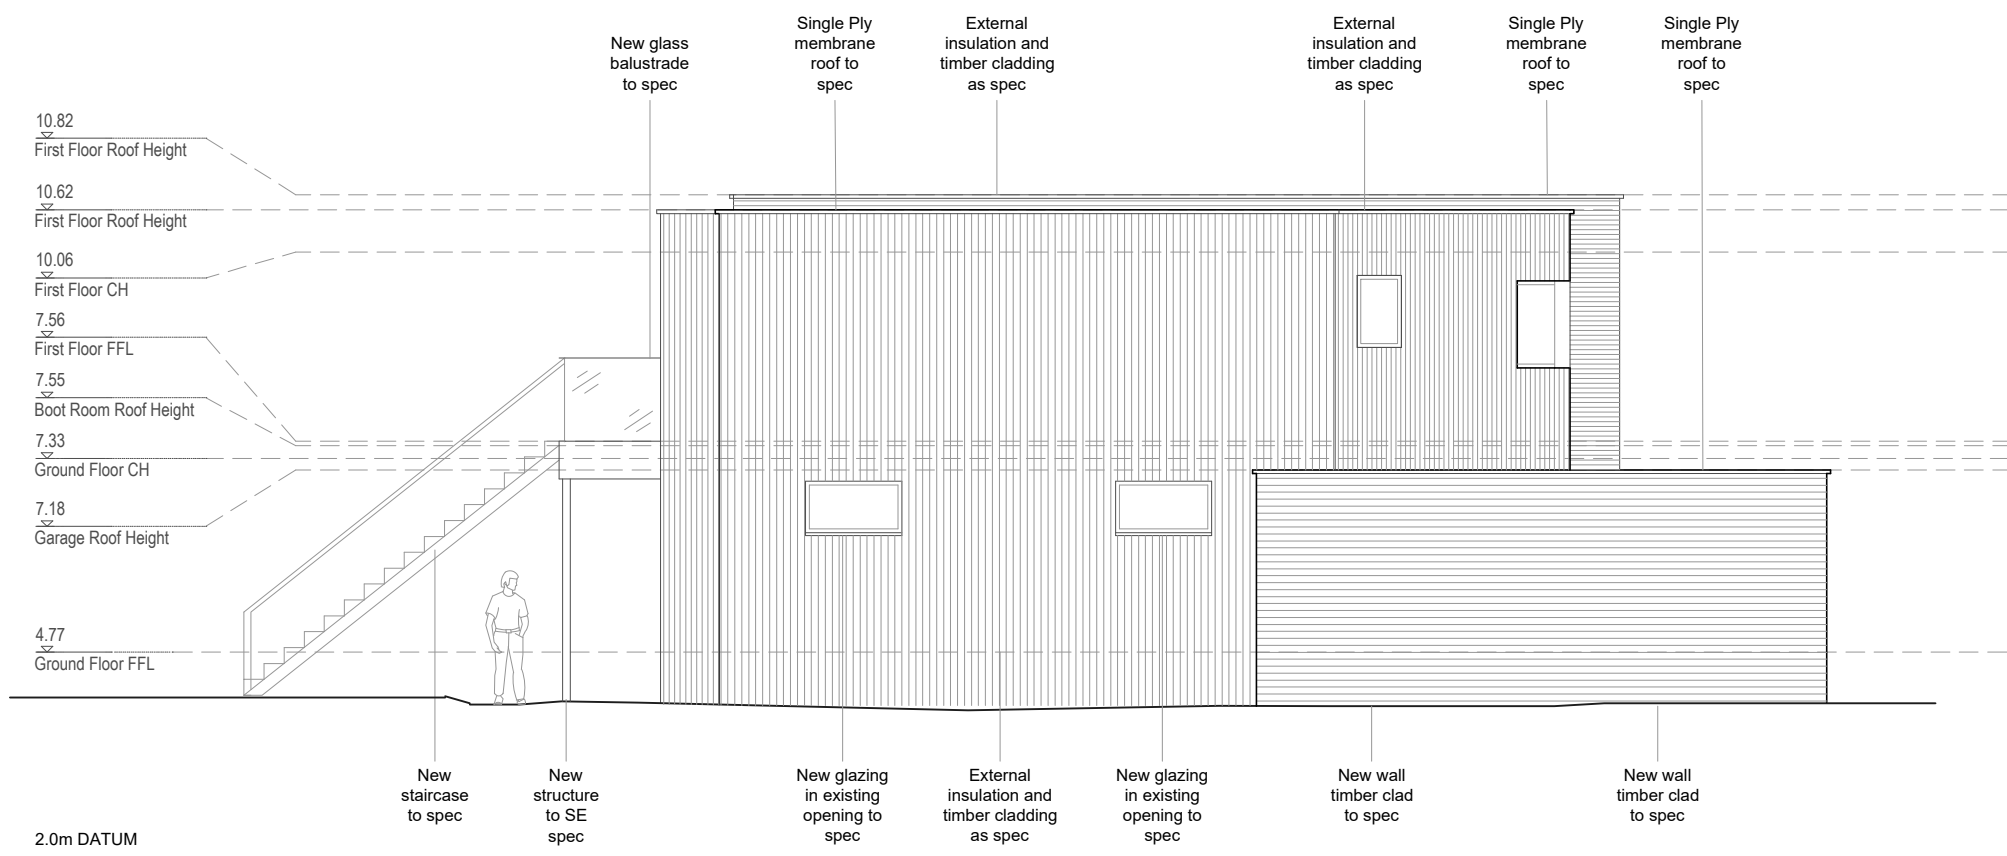

NORTH ELEVATION

AR DESIGN STUDIO LTD
CALPE HOUSE
LITTLE MINSTER ST
WINCHESTER
SO23 9HB

AR

T. 01962 864545
E. INFO@ARDESIGNSTUDIO.CO.UK
WWW.ARDESIGNSTUDIO.CO.UK

Copyright: All rights reserved. This drawing and design must not be reproduced without permission. Dimensions are in millimetres unless specified. Only written dimensions to be worked from. Do not scale from this drawing.				
Job title				
20 Wittering Road				
Drawing title				
Proposed East & North Elevations				
Status				
Planning				
Drawn by	Checked by	Date	Scale at A3	Scale at A2
RLS	TF	Dec 2019	-	1:100
Job No.	Dwg No.		Revision	
854	P110		A	

Draft