




EXISTING EAST FACING ELEVATION
1:100


EXISTING SOUTH FACING ELEVATION
1:100

EXISTING NORTH FACING ELEVATION
1:100


EXISTING WEST FACING ELEVATION
1:100

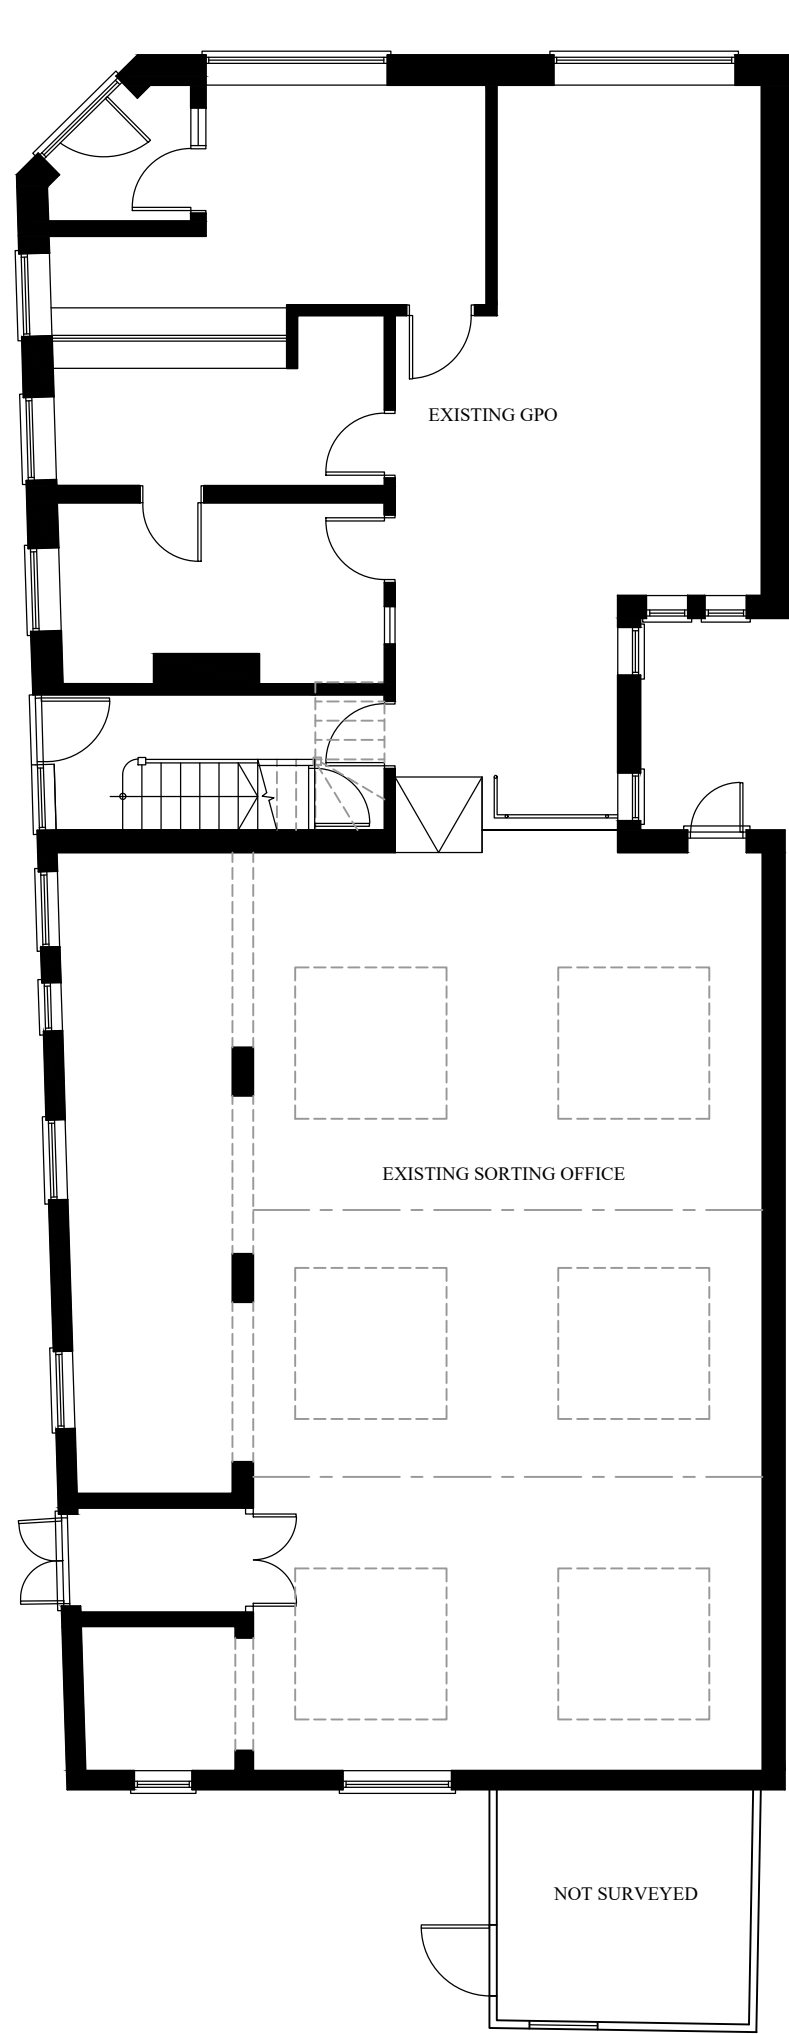


EXISTING GROUND FLOOR PLAN
1:100

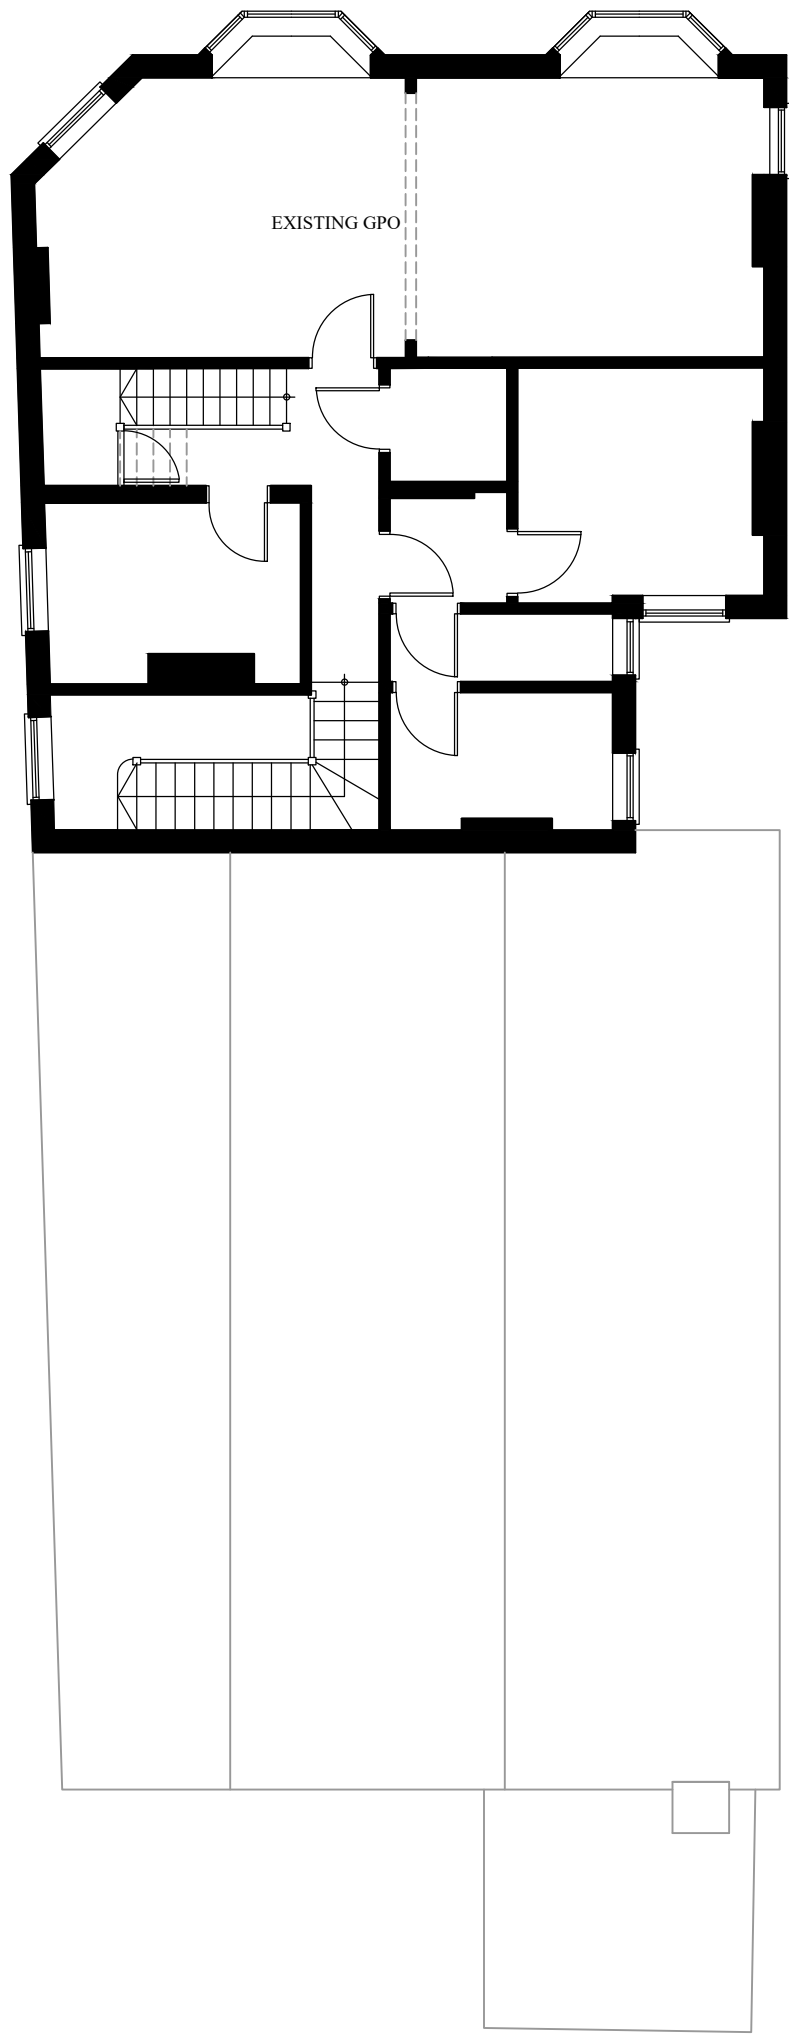


EXISTING FIRST FLOOR PLAN
1:100

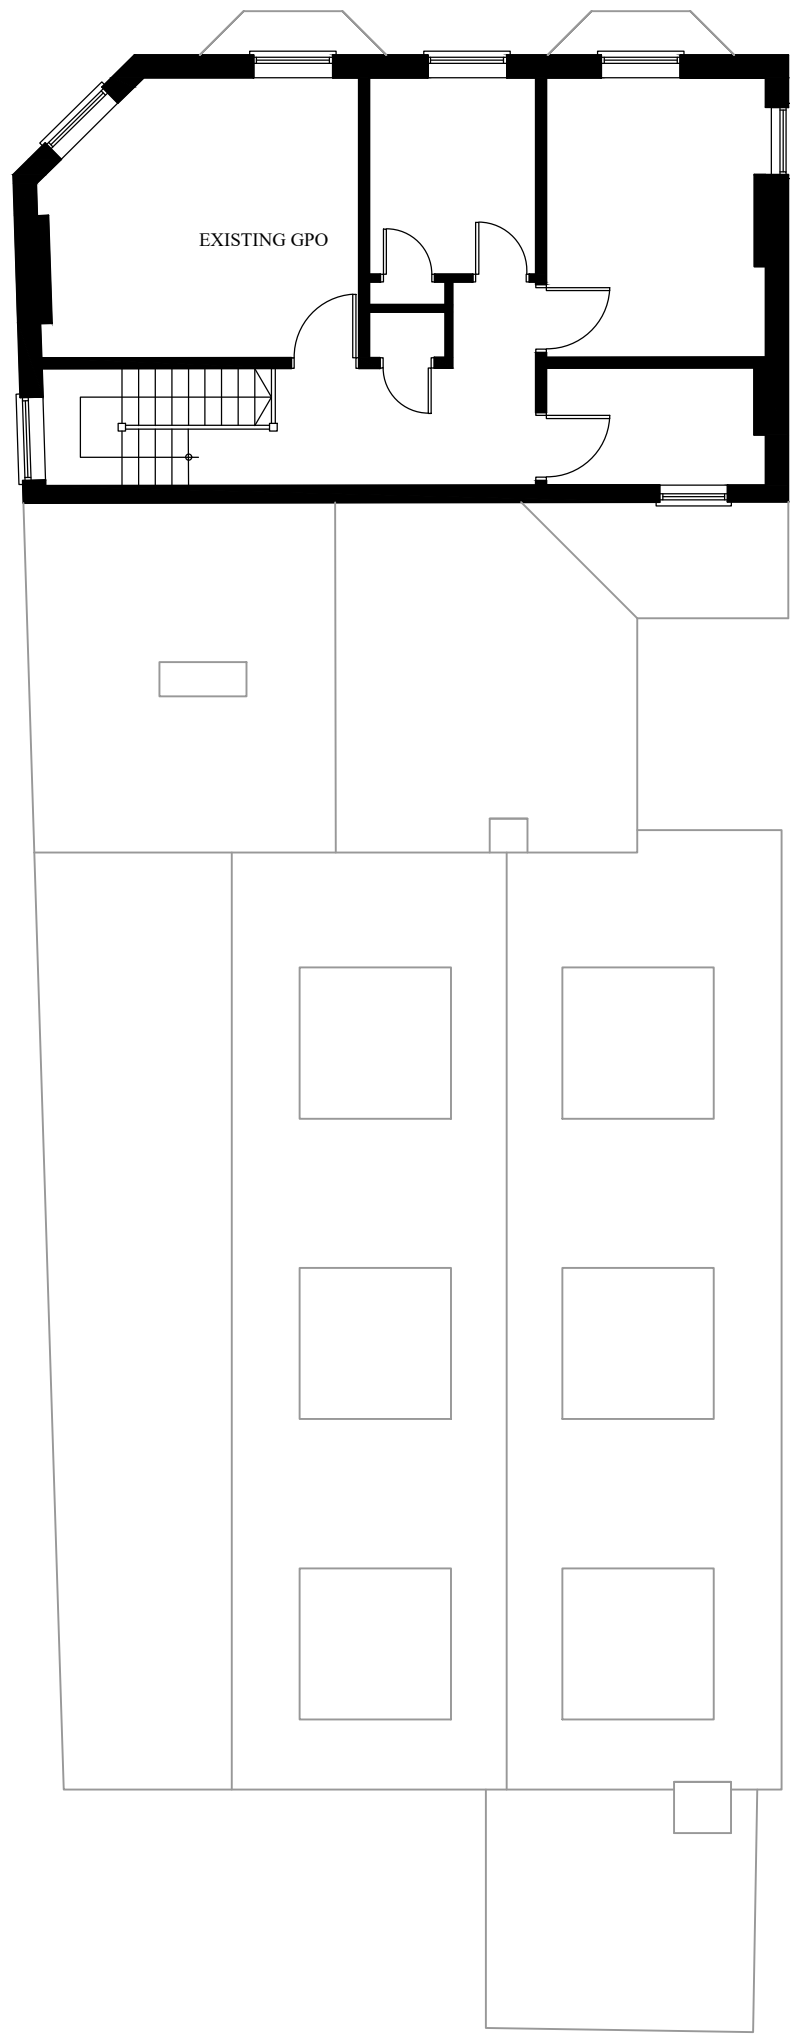


EXISTING SECOND FLOOR PLAN
1:100

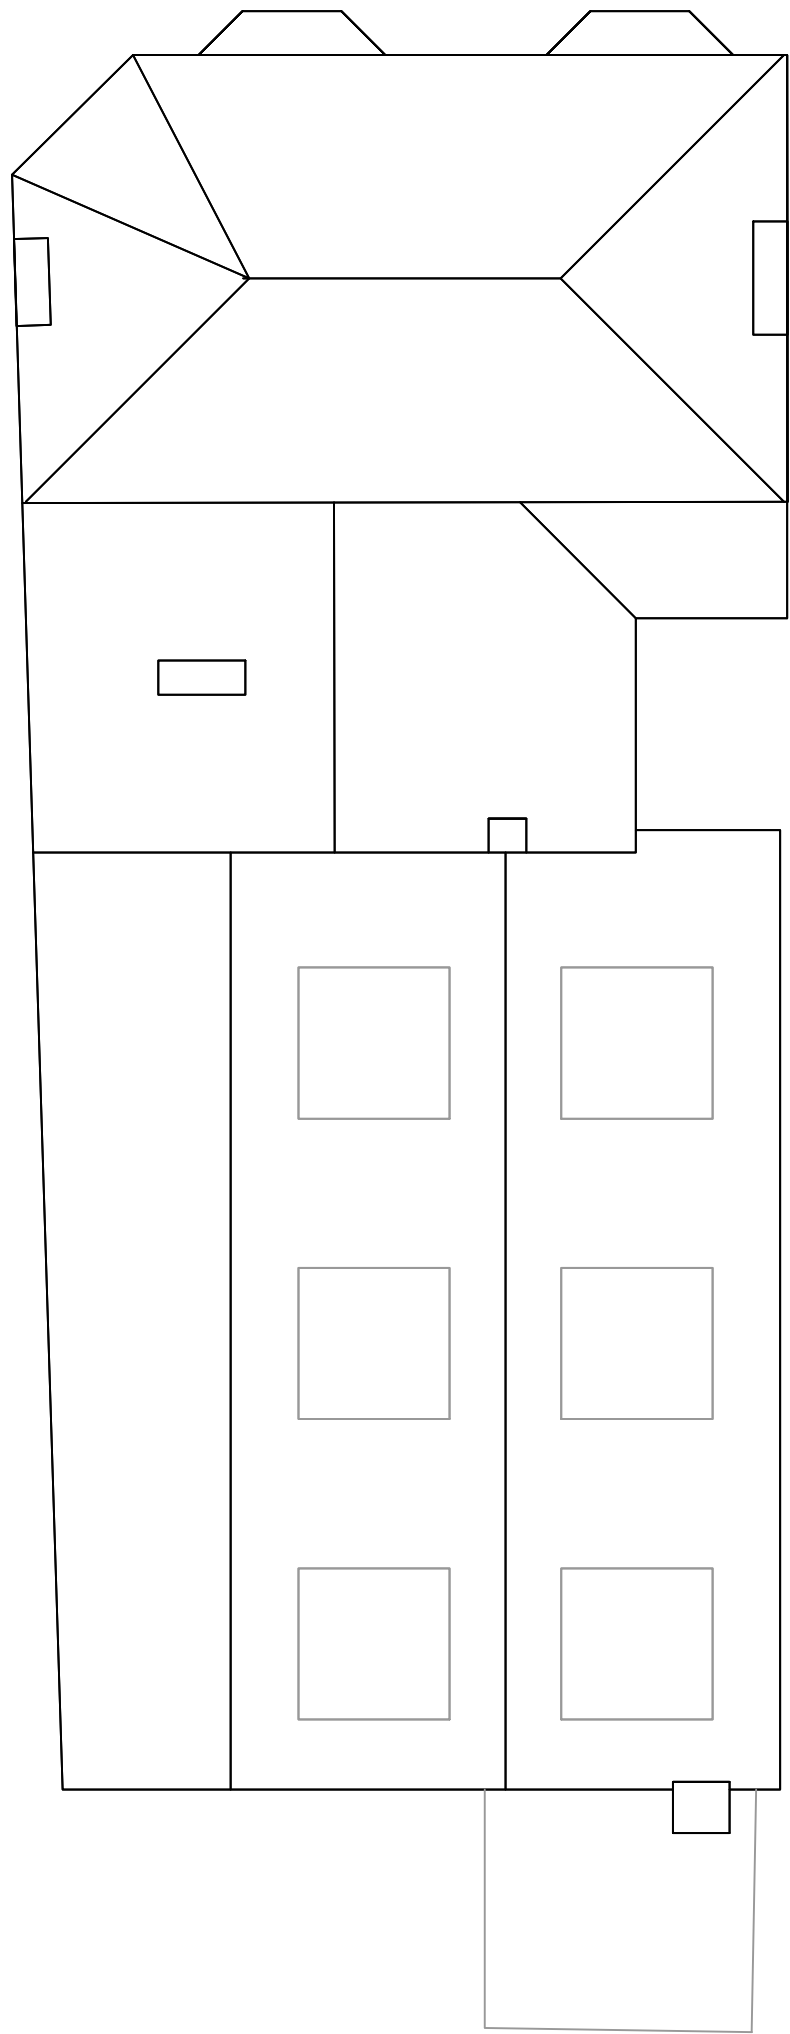


EXISTING ROOF PLAN
1:100

 

SCALE BAR 1:1250 (Metres)

 

SCALE BAR 1:200 (Metres)

 

SCALE BAR 1:100 (Metres)

Revisions:

PROJECT:
Proposed Change of Use and Alterations at:-
Former GPO Post Office & Sorting Office
12 North Street,
Emsworth,
PO10 7DF

TITLE:
Existing Plans & Elevations

DRAWING NUMBER:
550-19-102

SCALE:
As Shown @ A1

DATE:
May 2019