

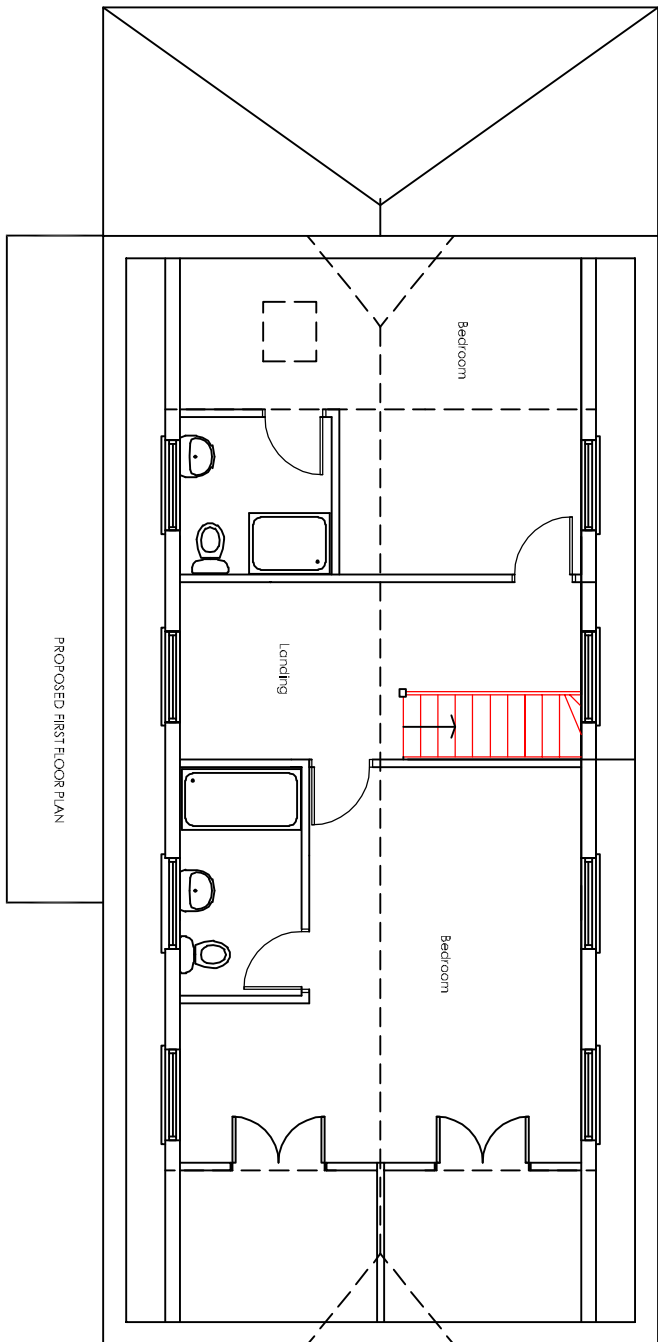
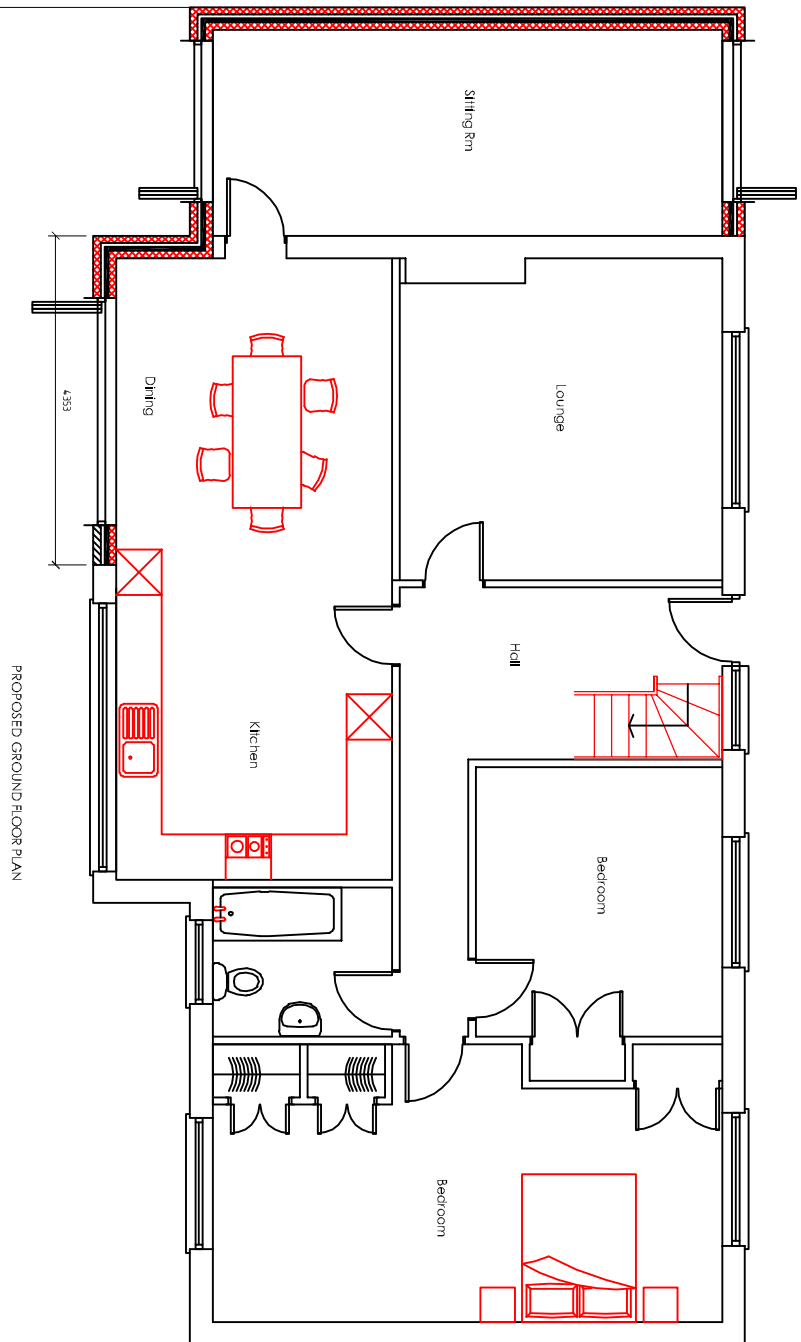




Existing Floor Plans

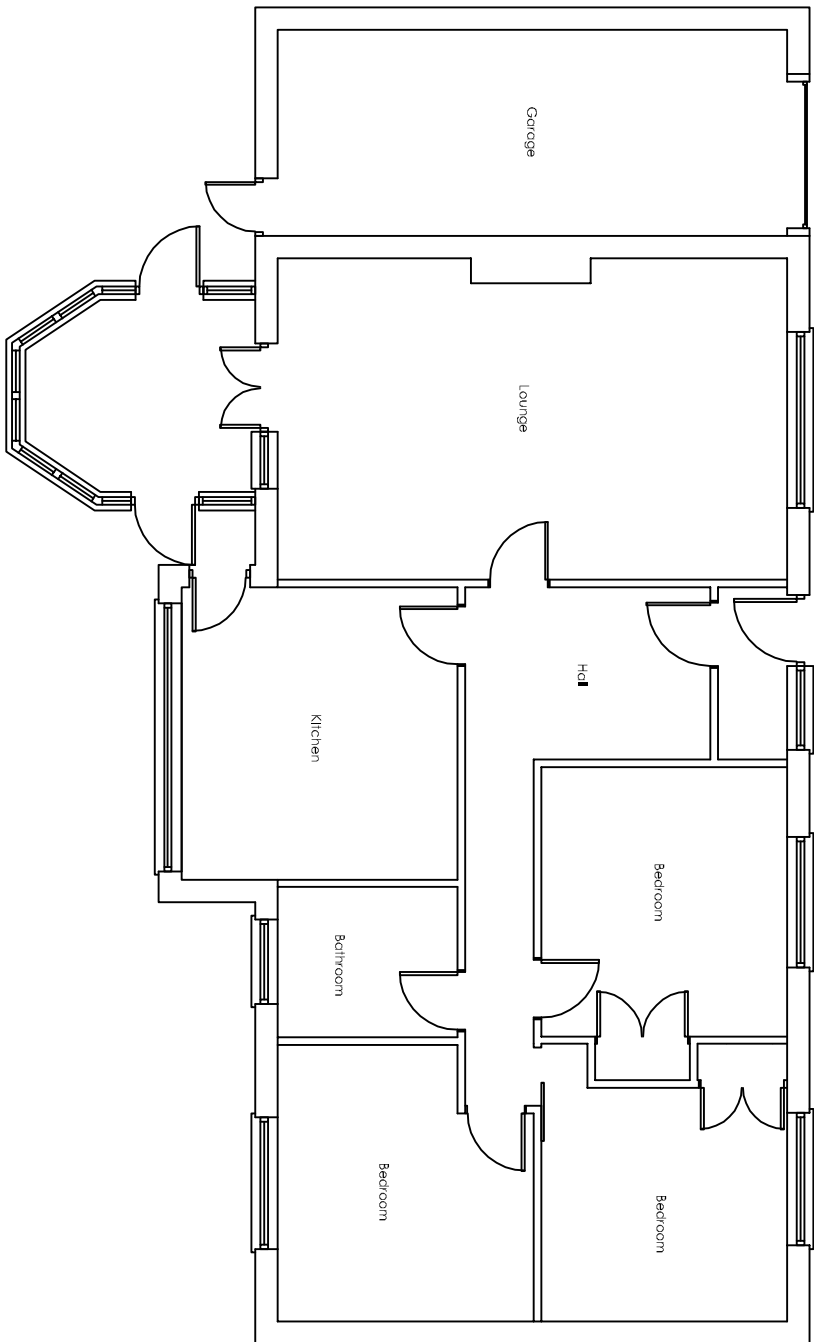



Proposed Section

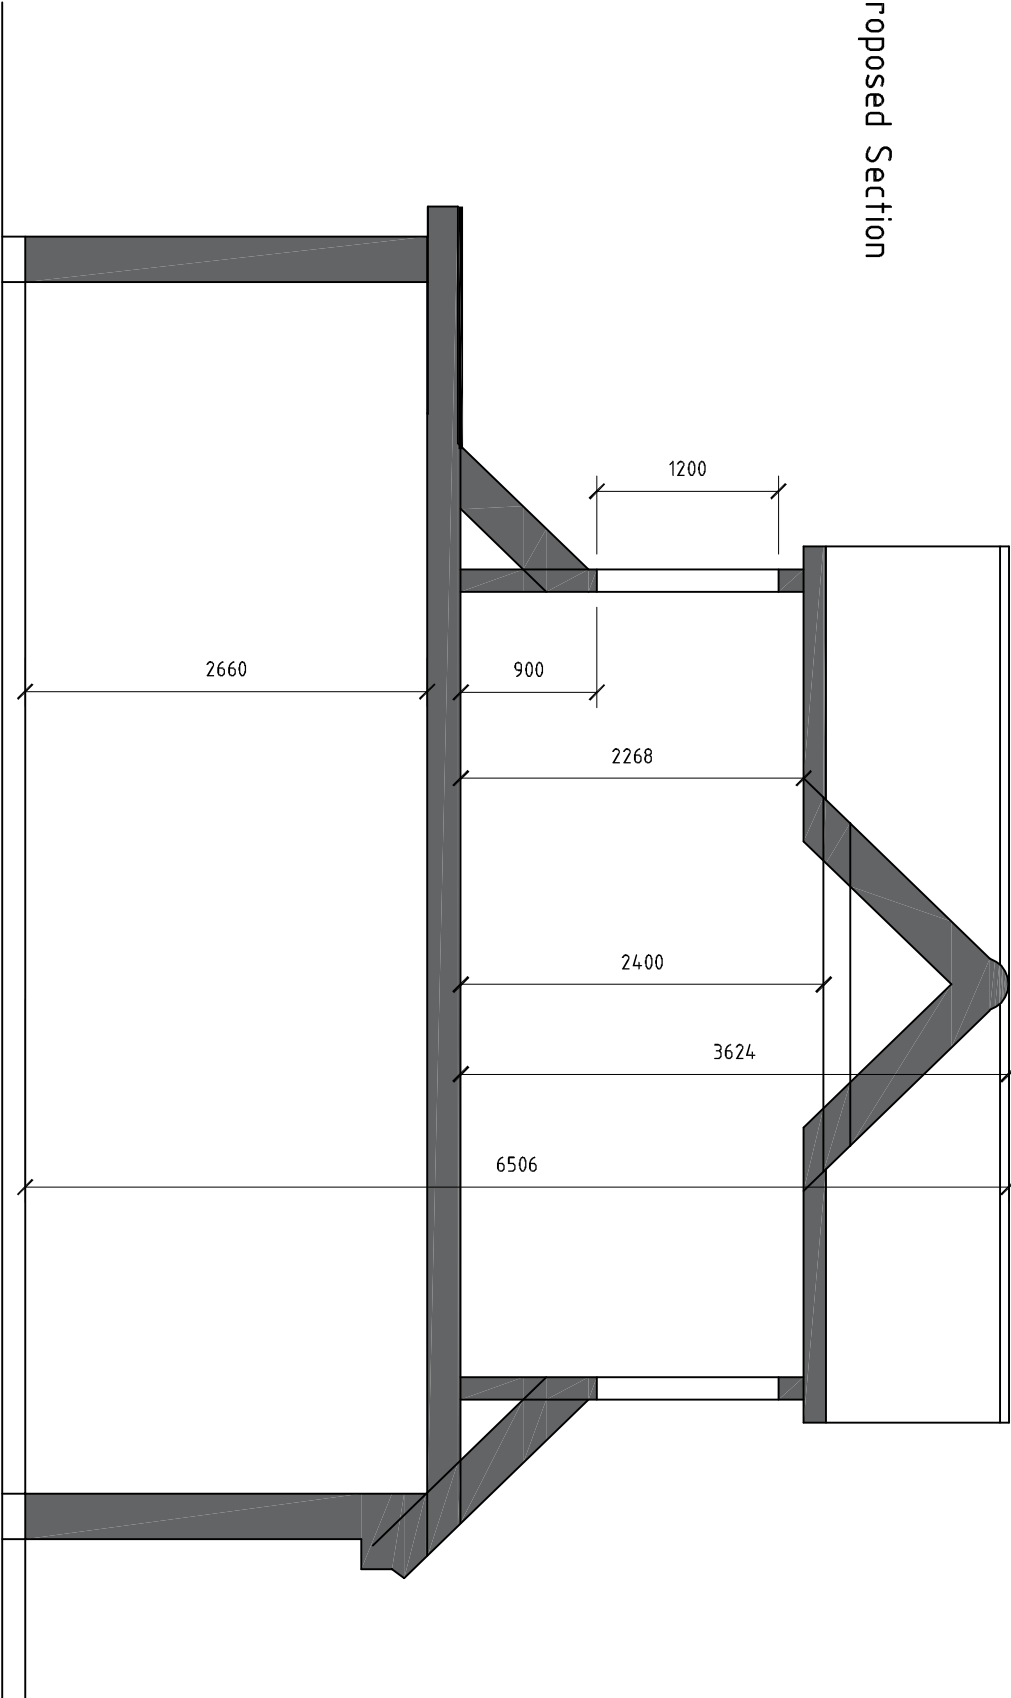

Existing Elevations

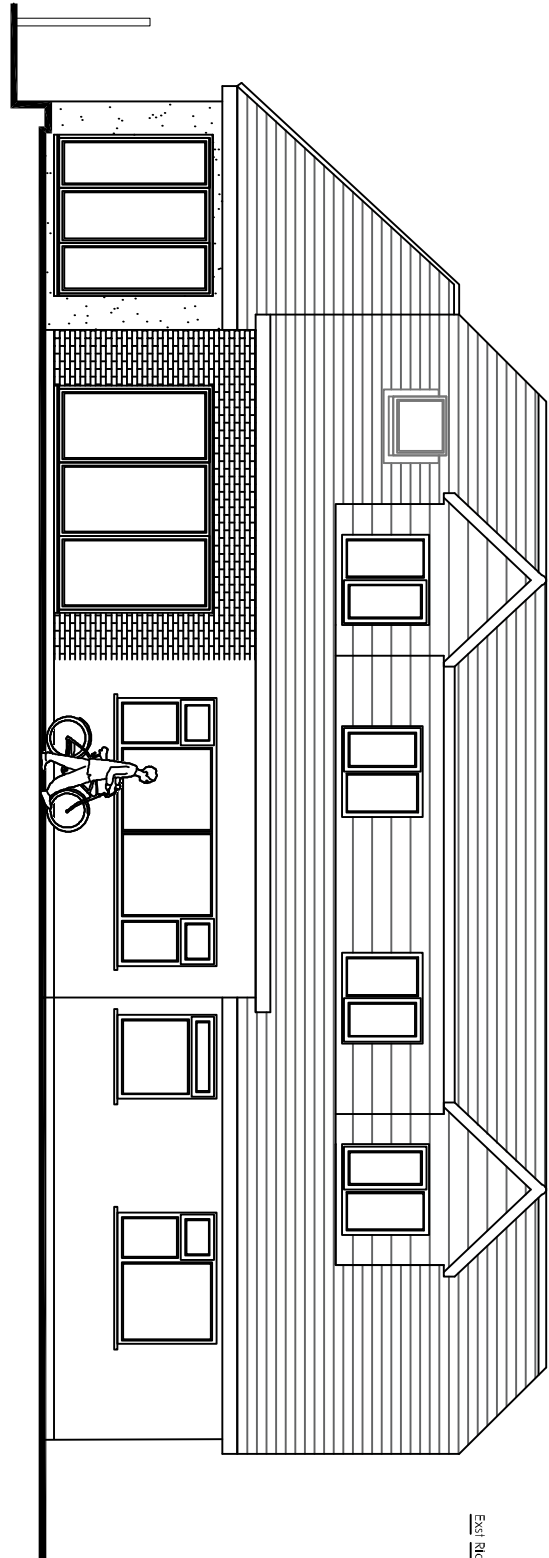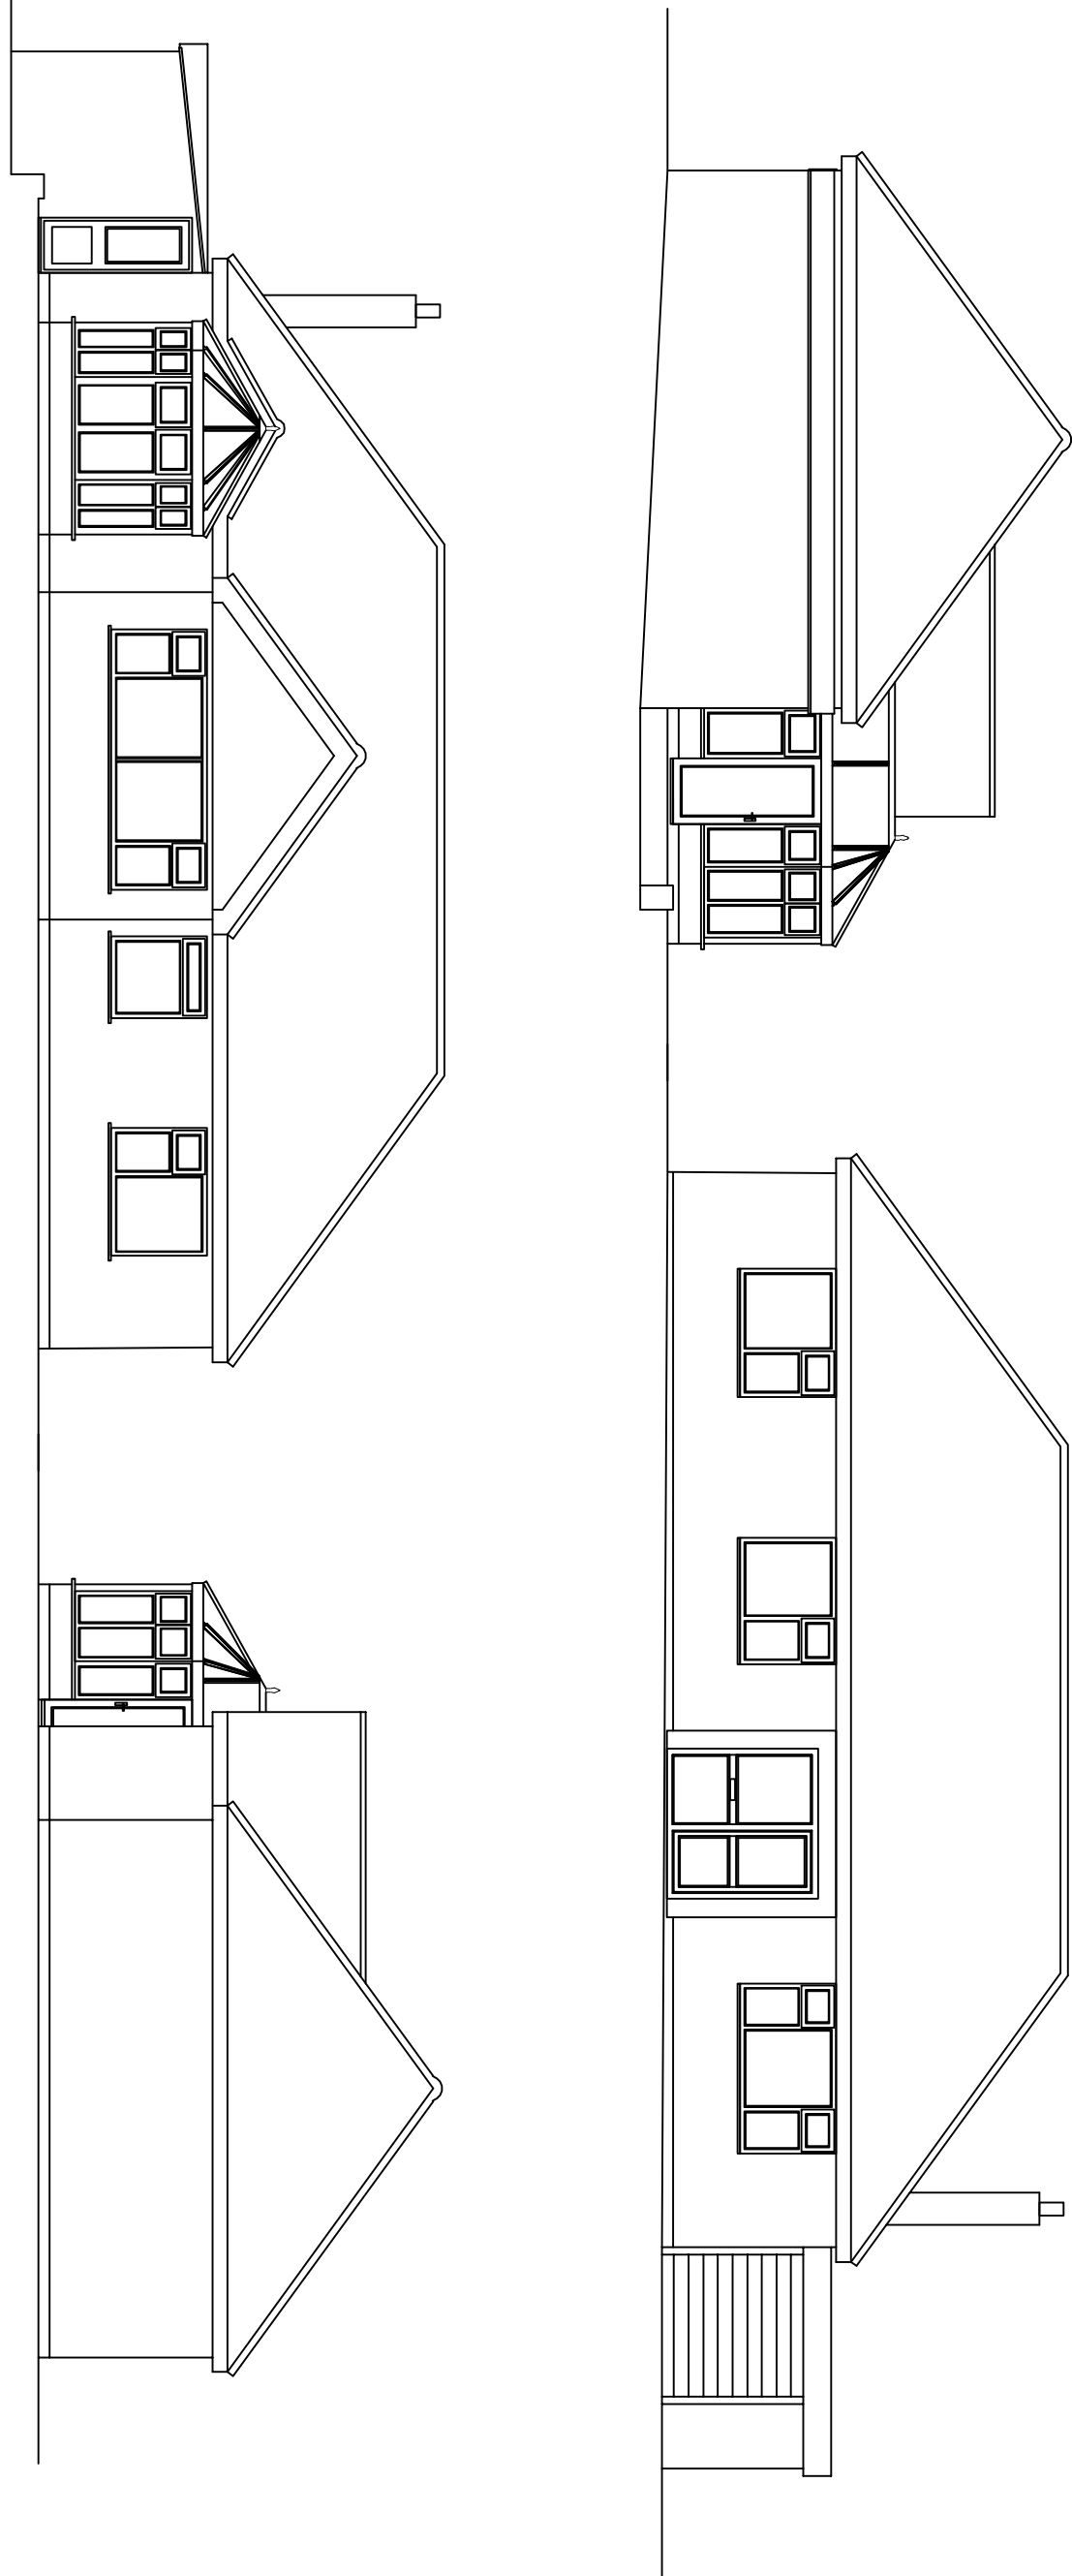



Proposed Elevations

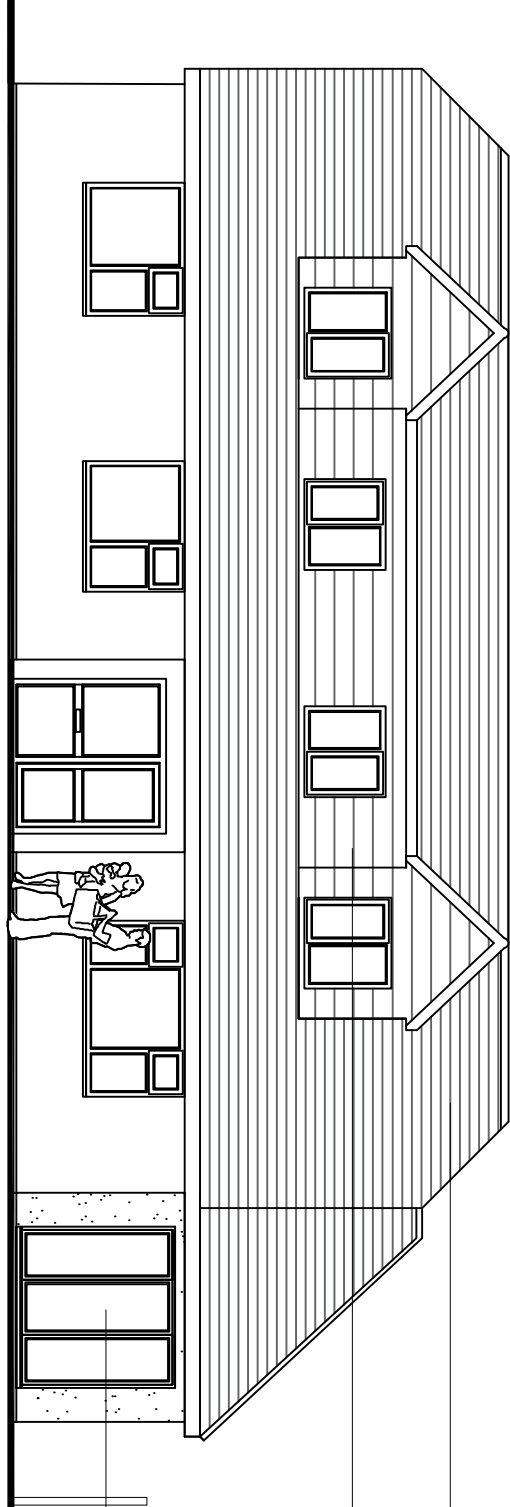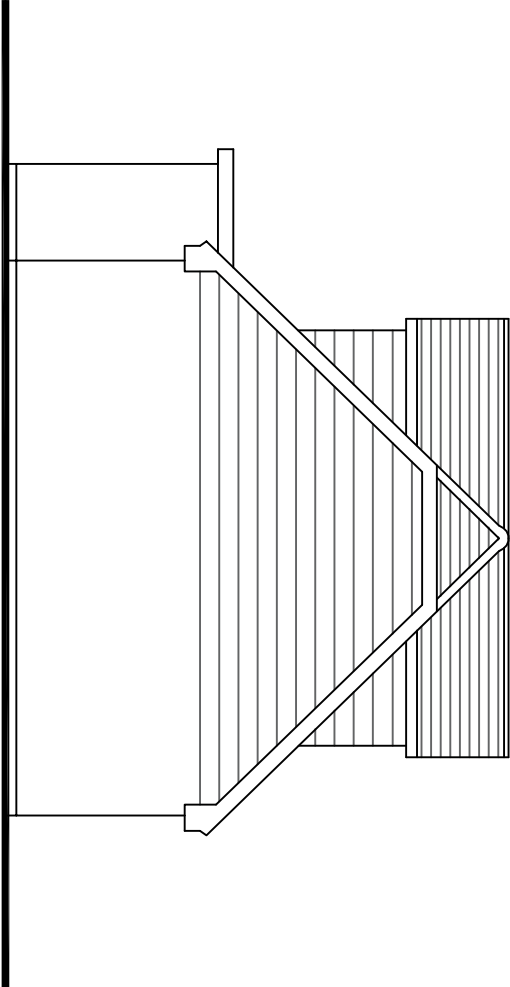


Scale in Metres
0 1 2 3 4 5 for 1:100

Scale in Metres
0 5 10 15 20 25 for 1:500

Scale in Metres
0 10 20 30 40 50 60 for 1:1250

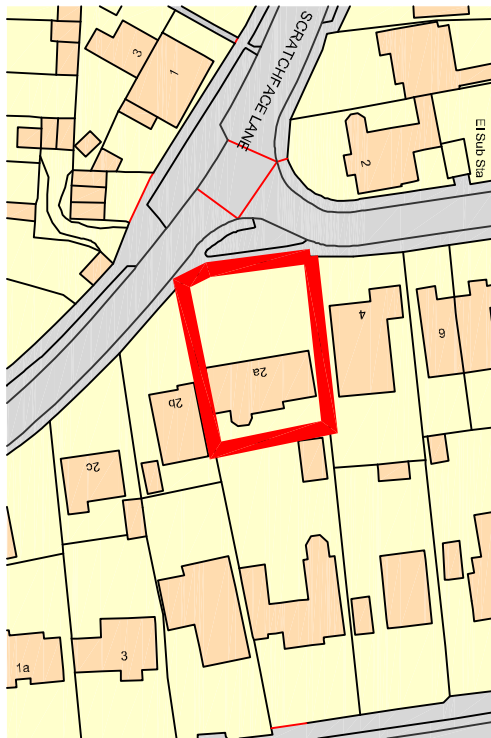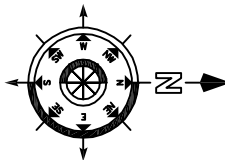

Ordnance Survey, (c) Crown Copyright 2020. All rights reserved. Licence number 100026262

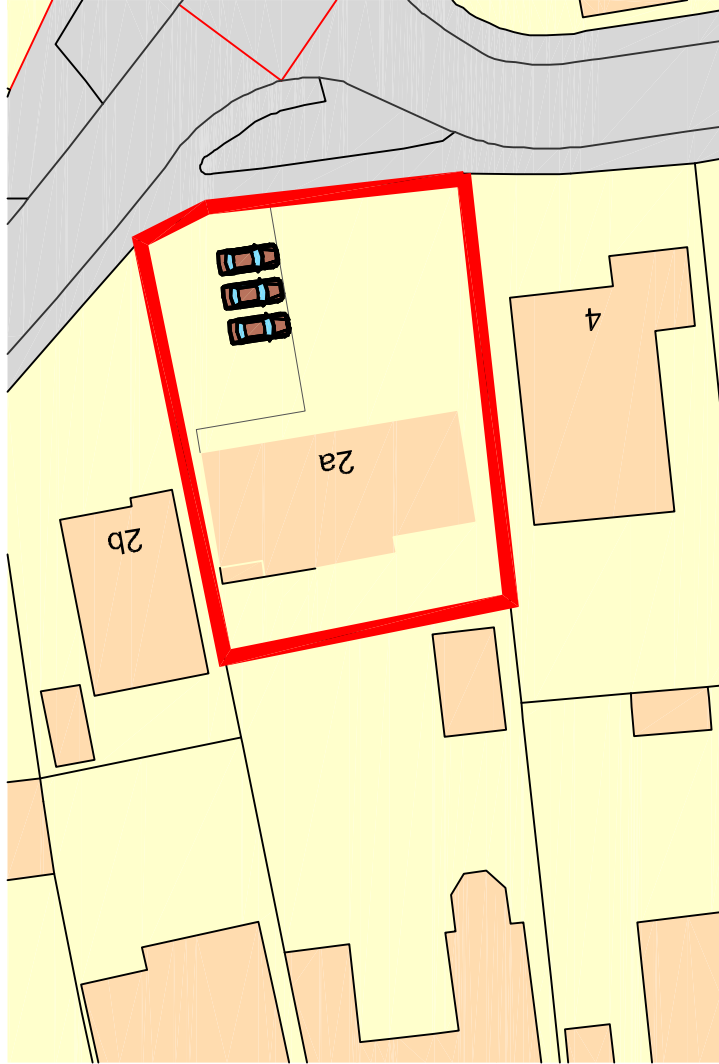

Reviser's	Description	Date	Drawn
Project:	Mr & Mrs G Warton 2A Scratchface Lane Havant		
Drawing Title:	Proposed First Floor Extension, Single Storey Side Extension & Single Storey Rear Extension.		
Chris Flint Associates Ltd CHARTERED SURVEYORS - PROJECT MANAGERS DEVELOPMENT CONSULTANTS			
Drawn By	Date	SHEET SIZE	Approved By Date
CF	15/05/20	A1	
Drawn By	Date	Revision	Scale
CFA	FULL	01	1-100
PLANNING			
2 Emerald Close, Waterlooville, Hants PO7 8NZ tel: 023 92 432484 fax: 023 92 338554 Email: info@flintassociates.co.uk			