

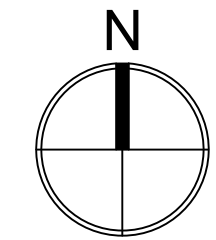


54 HAVANT ROAD, EMSWORTH
PROPOSED

HAVANT ROAD

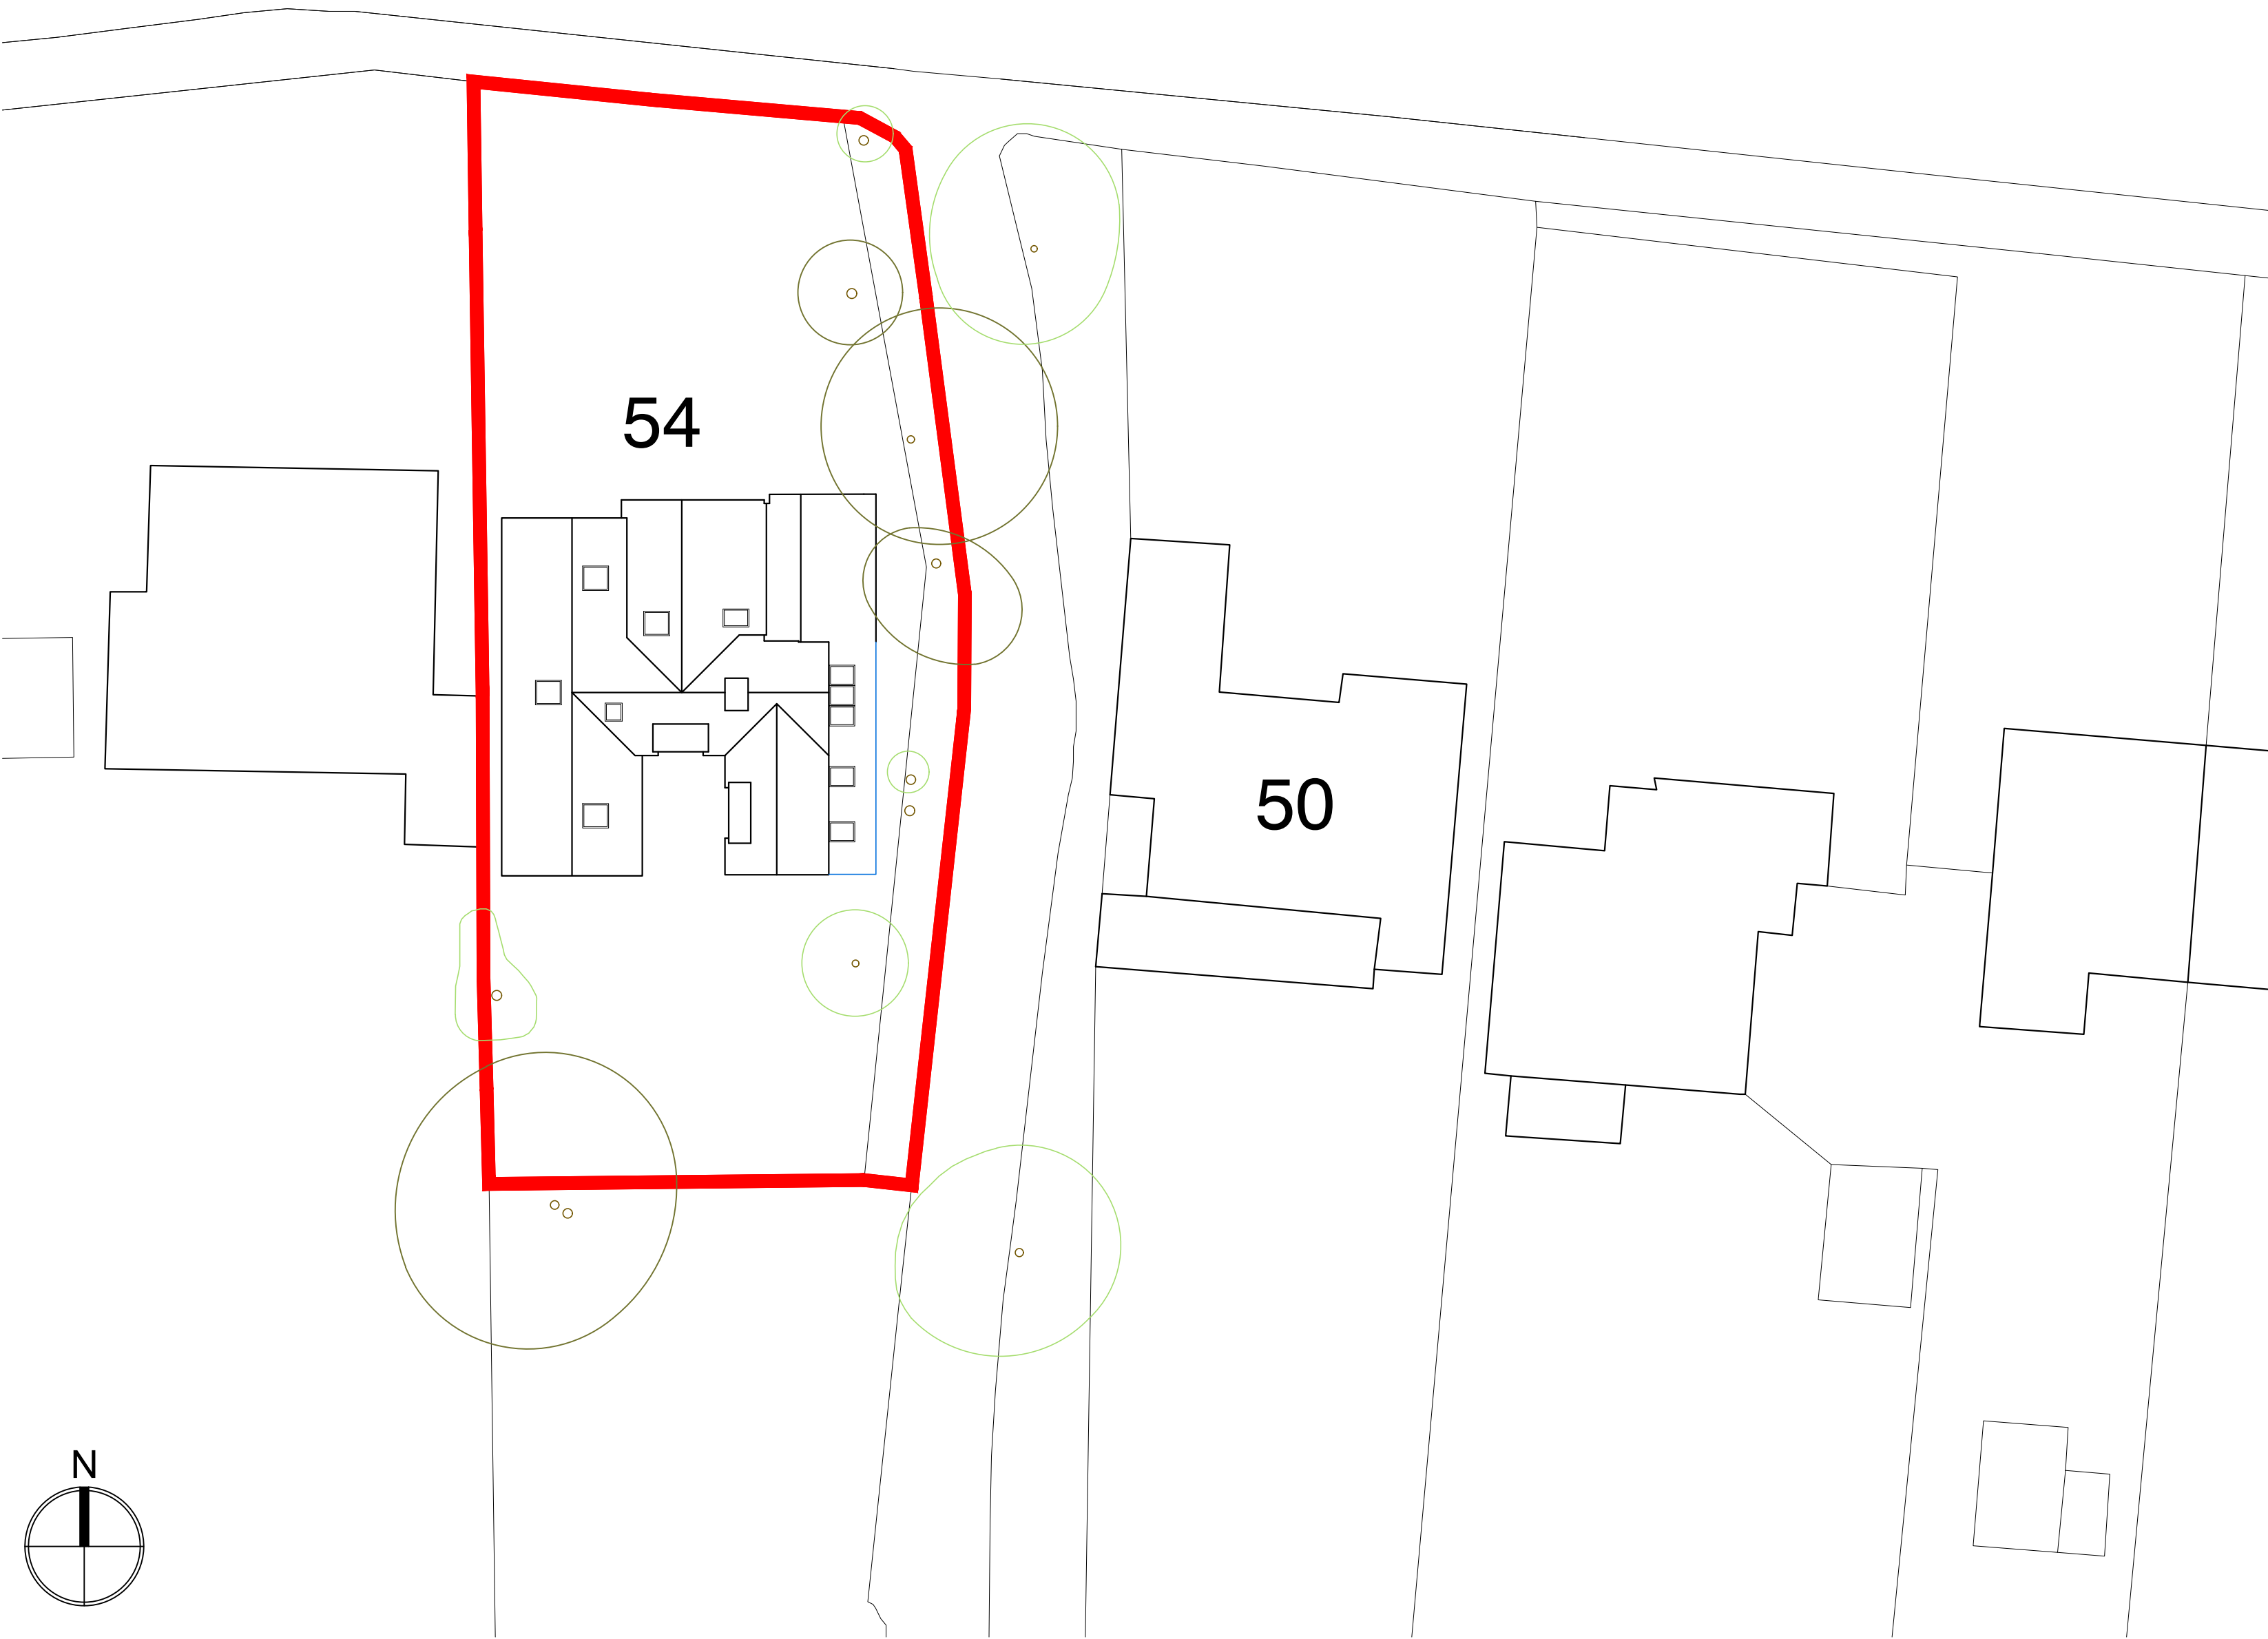

SITE PLAN
1:200

 

NOTES:

Dimensions to be checked on site before commencing work. Any discrepancies shall be reported to the architect immediately.

Do not scale from these drawings except for planning purposes.

Use figured dimensions only.

Where applicable this drawing is to be read in conjunction with other consultants' drawings.

All drawings to be read in conjunction with specification and all other drawings including structural engineer and mechanical and electrical drawings / specification

REV	DATE	AMENDMENT	DRAWN

hd
architects

Helyer Davies Architects Ltd
1 The Old Flour Mill,
Emsworth, PO10 7BT
01243 370 715
www.hdarchitects.co.uk mail@hdarchitects.co.uk

PROJECT
54 Havant Road
Emsworth

DRAWING
Proposed Site Plan

SCALE
as noted @ A2

DATE	NOV 2019	DRAWN	TW
DRAWING NUMBER	19131-03	REVISION	*