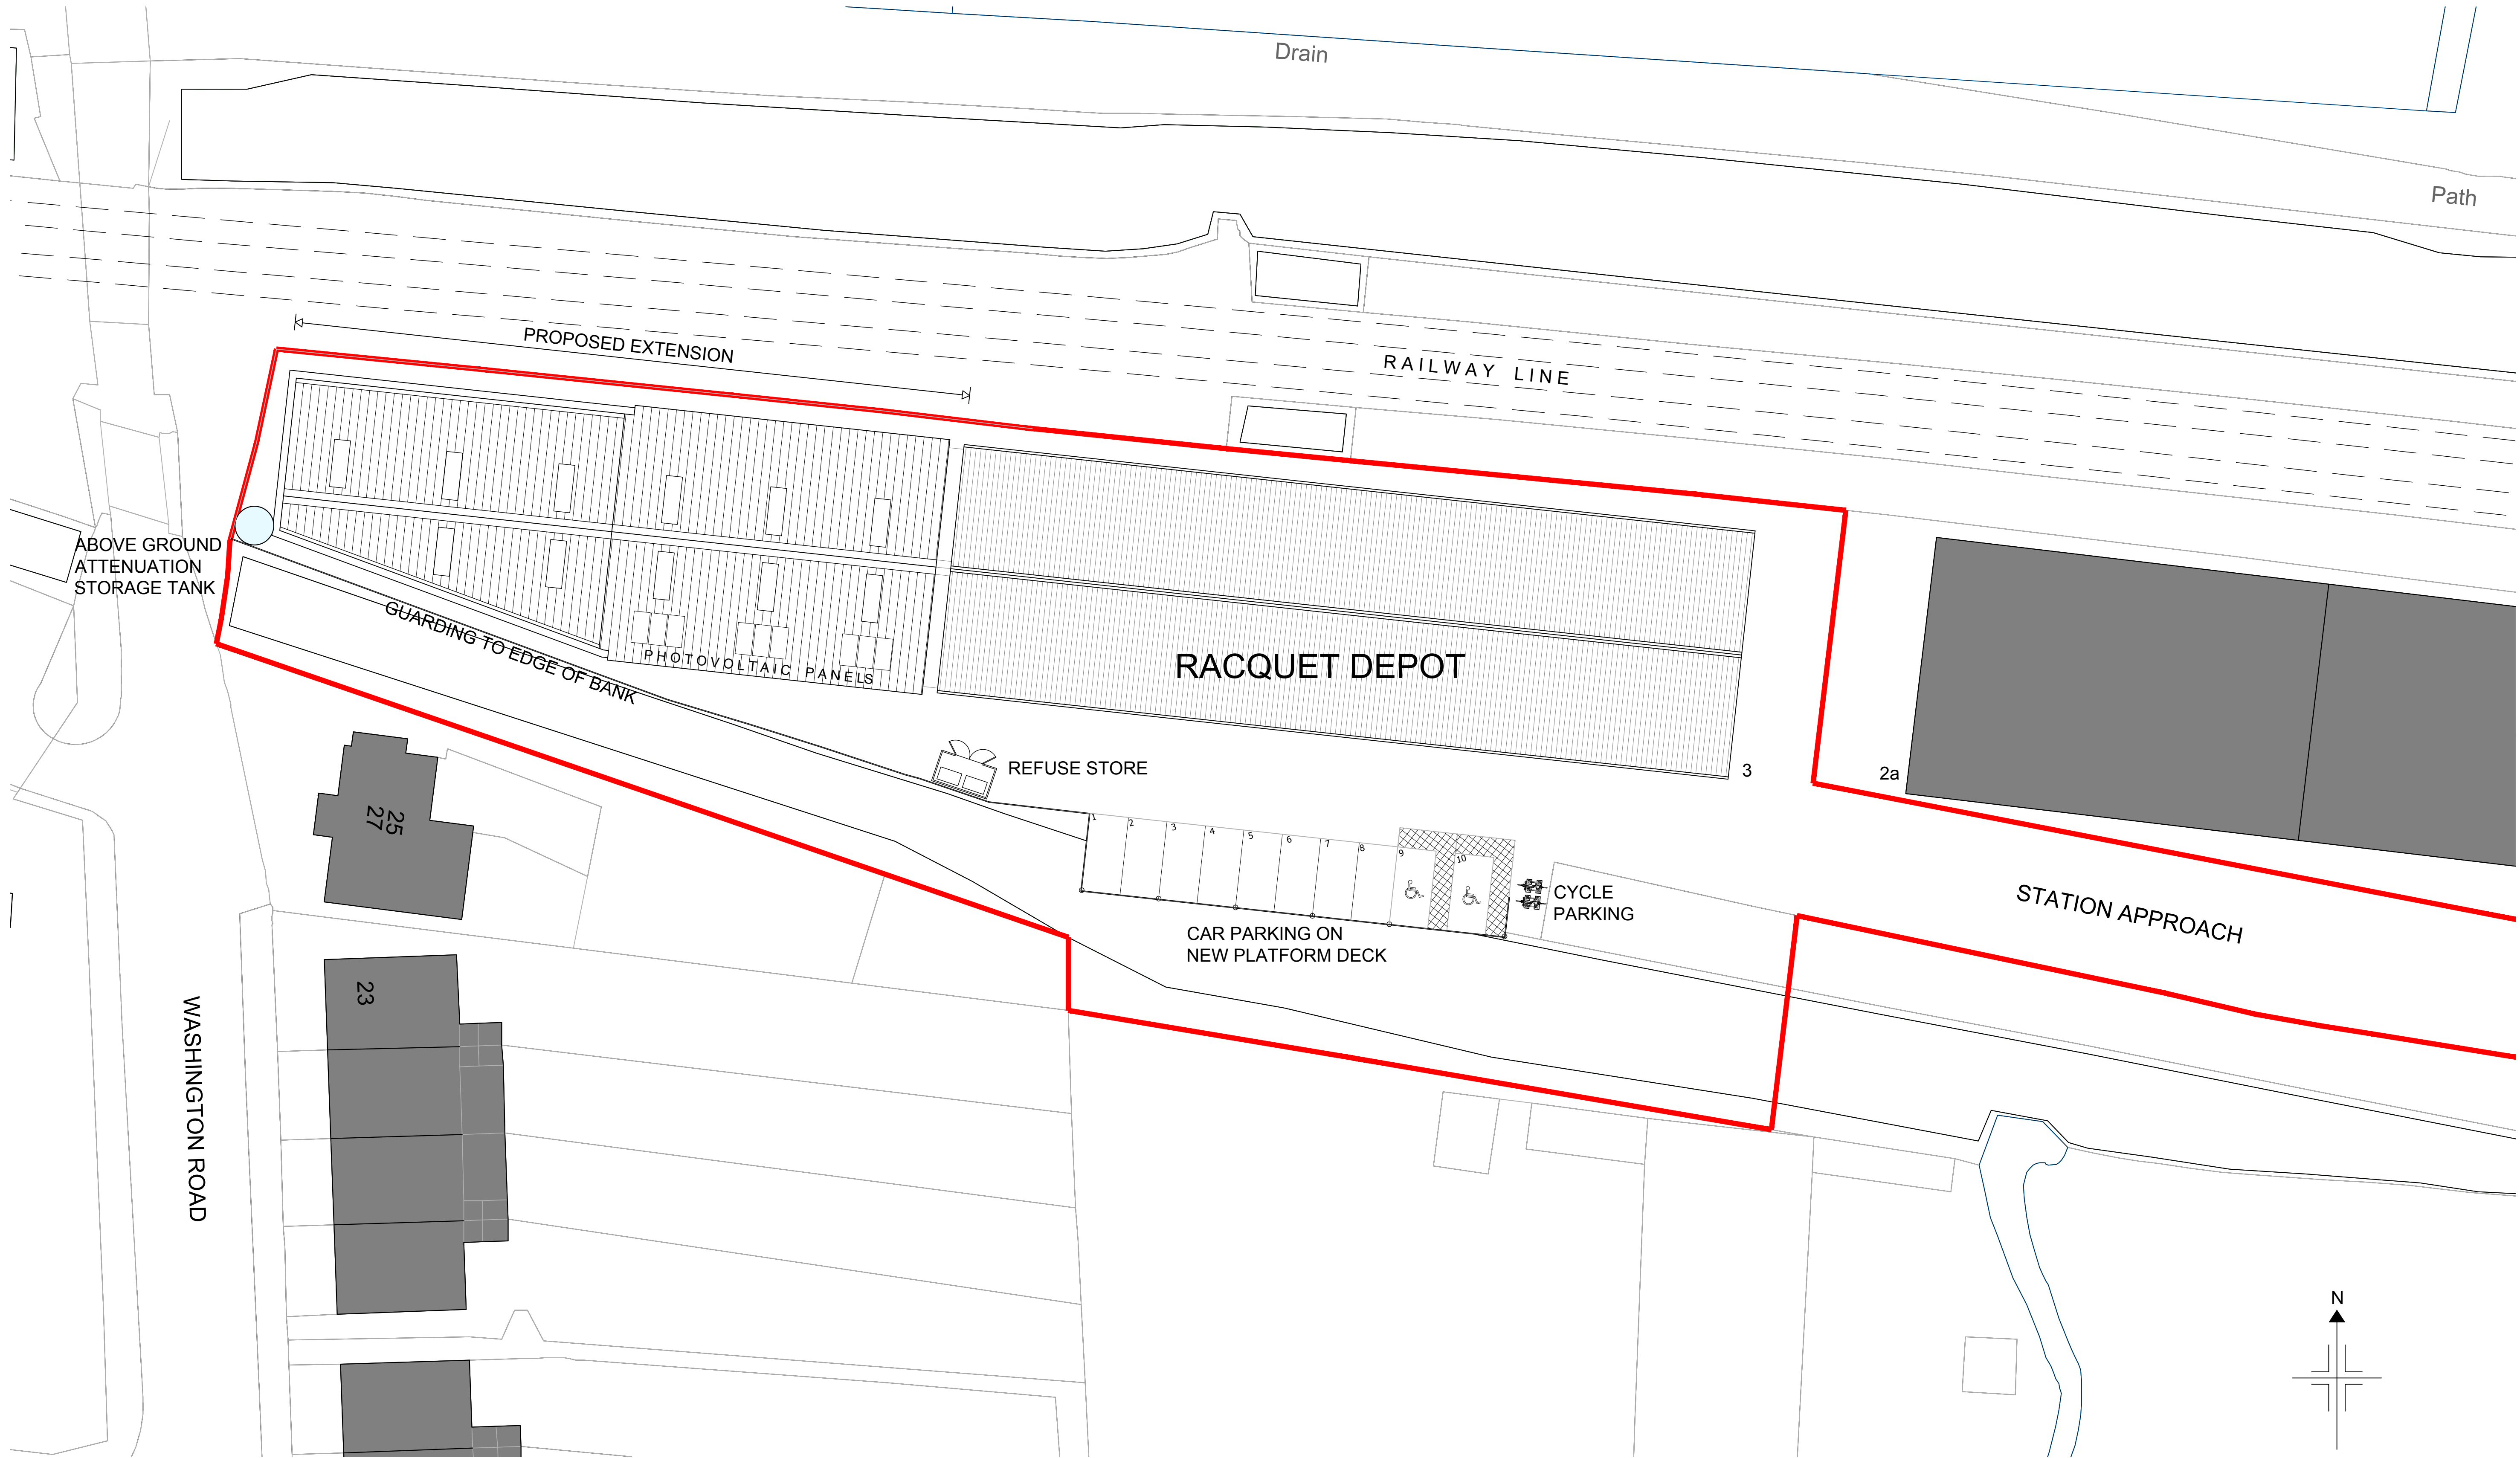


Notes
Report any discrepancies to the author.
Do not scale from this drawing.
This drawing is copyrighted to Temple Ford Design LTD.

Revision Notes:		
Rev:	Date:	Description:

Date: July 2020		
Scale @ A1: 1:200		
Status: Planning	Drawn: mp	Checked: dm

Project: Racquet Depot Extension Station Approach, Emsworth
Drawing Title: Site Plan As Proposed

Client: Raquet Sports Group		
Project: 1727	Dwg No: D21	Rev:

Temple Ford Design Ltd
architects



T 023 8027 6393
E templeforddesign@gmail.com W templeforddesign.co.uk