


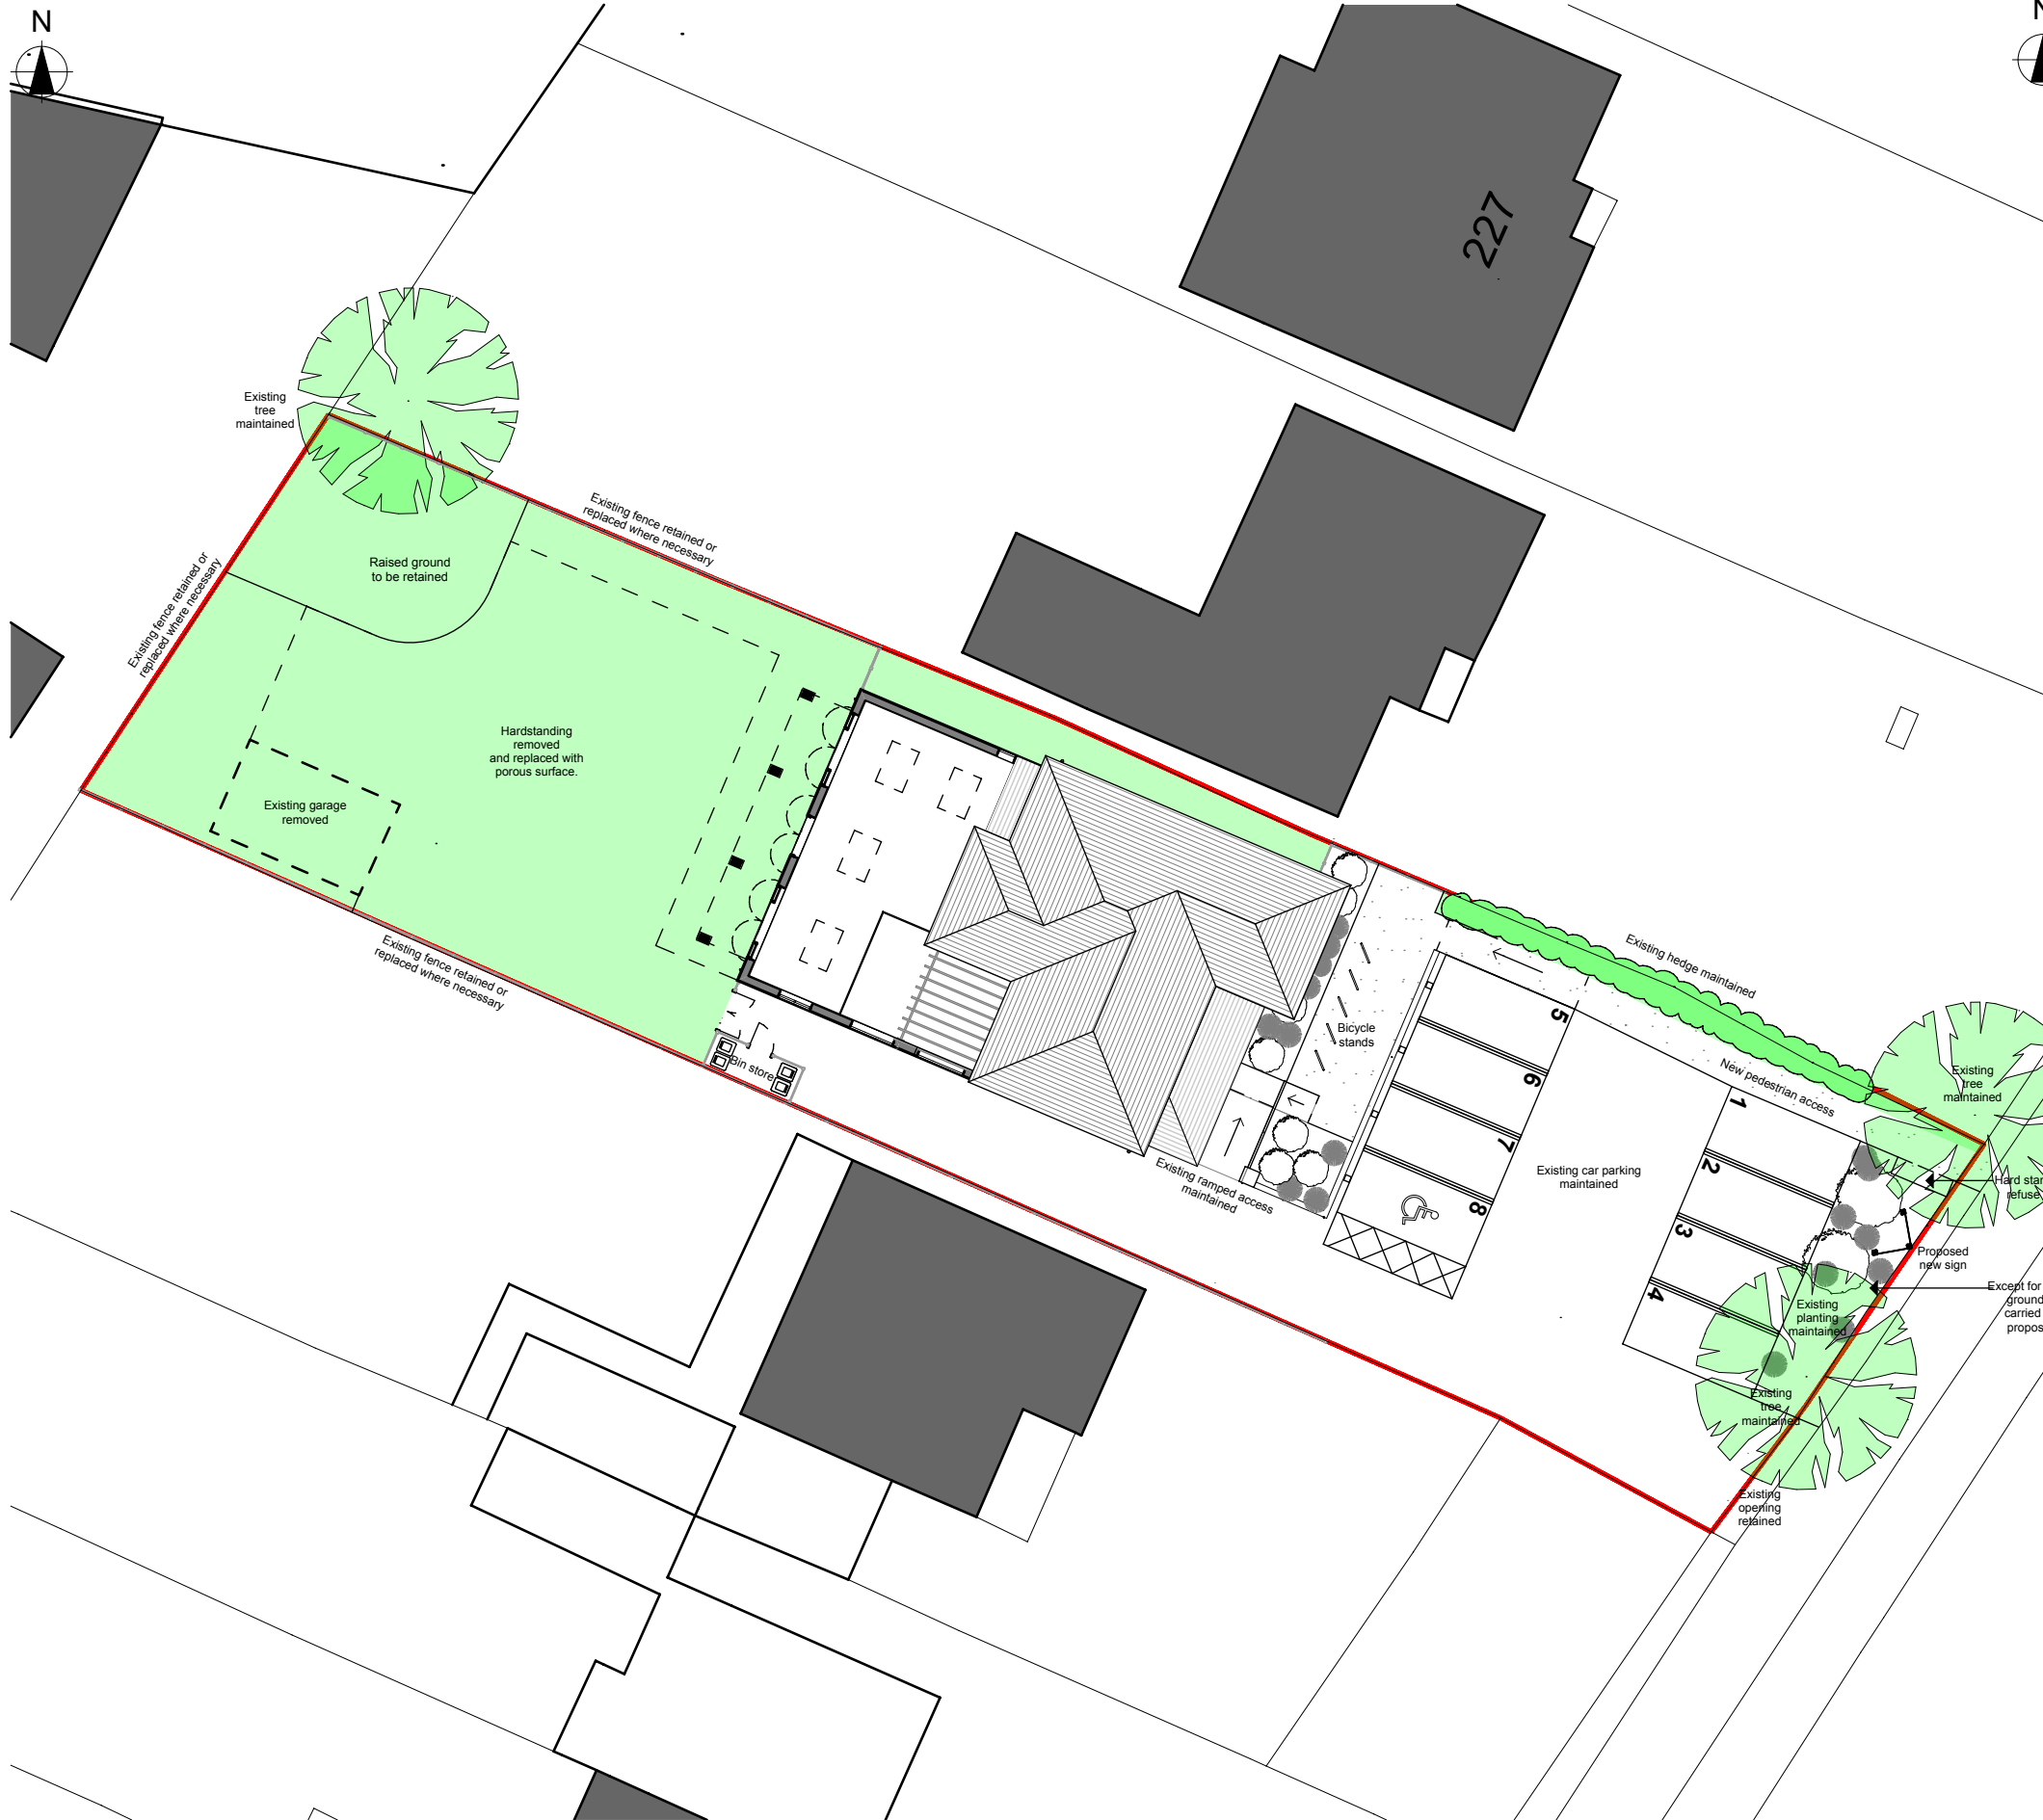

Site Plan
Scale 1:250



Location Plan
Scale 1:2000
1:2000 scale
0 10m 30m 50m 100m 200m

E	31.07.20	Note added to road side planting
D	30.07.20	Car parking amended
C	22.06.20	Car parking amended and hard standing added
B	14.04.20	Car parking amended
A	08.04.20	Car parking amended

Client		
223 London Road, Waterlooville External works to existing building		
Architect		
Innovate 4 Limited 72 Catisfield Lane, Catisfield Hampshire PO15 5NS www.innovate4.com		
Drawing	Scale	
	As shown @ A3	
Site and Location Plan		
Drawing No.	Status	Revision
P100	Planning	E