


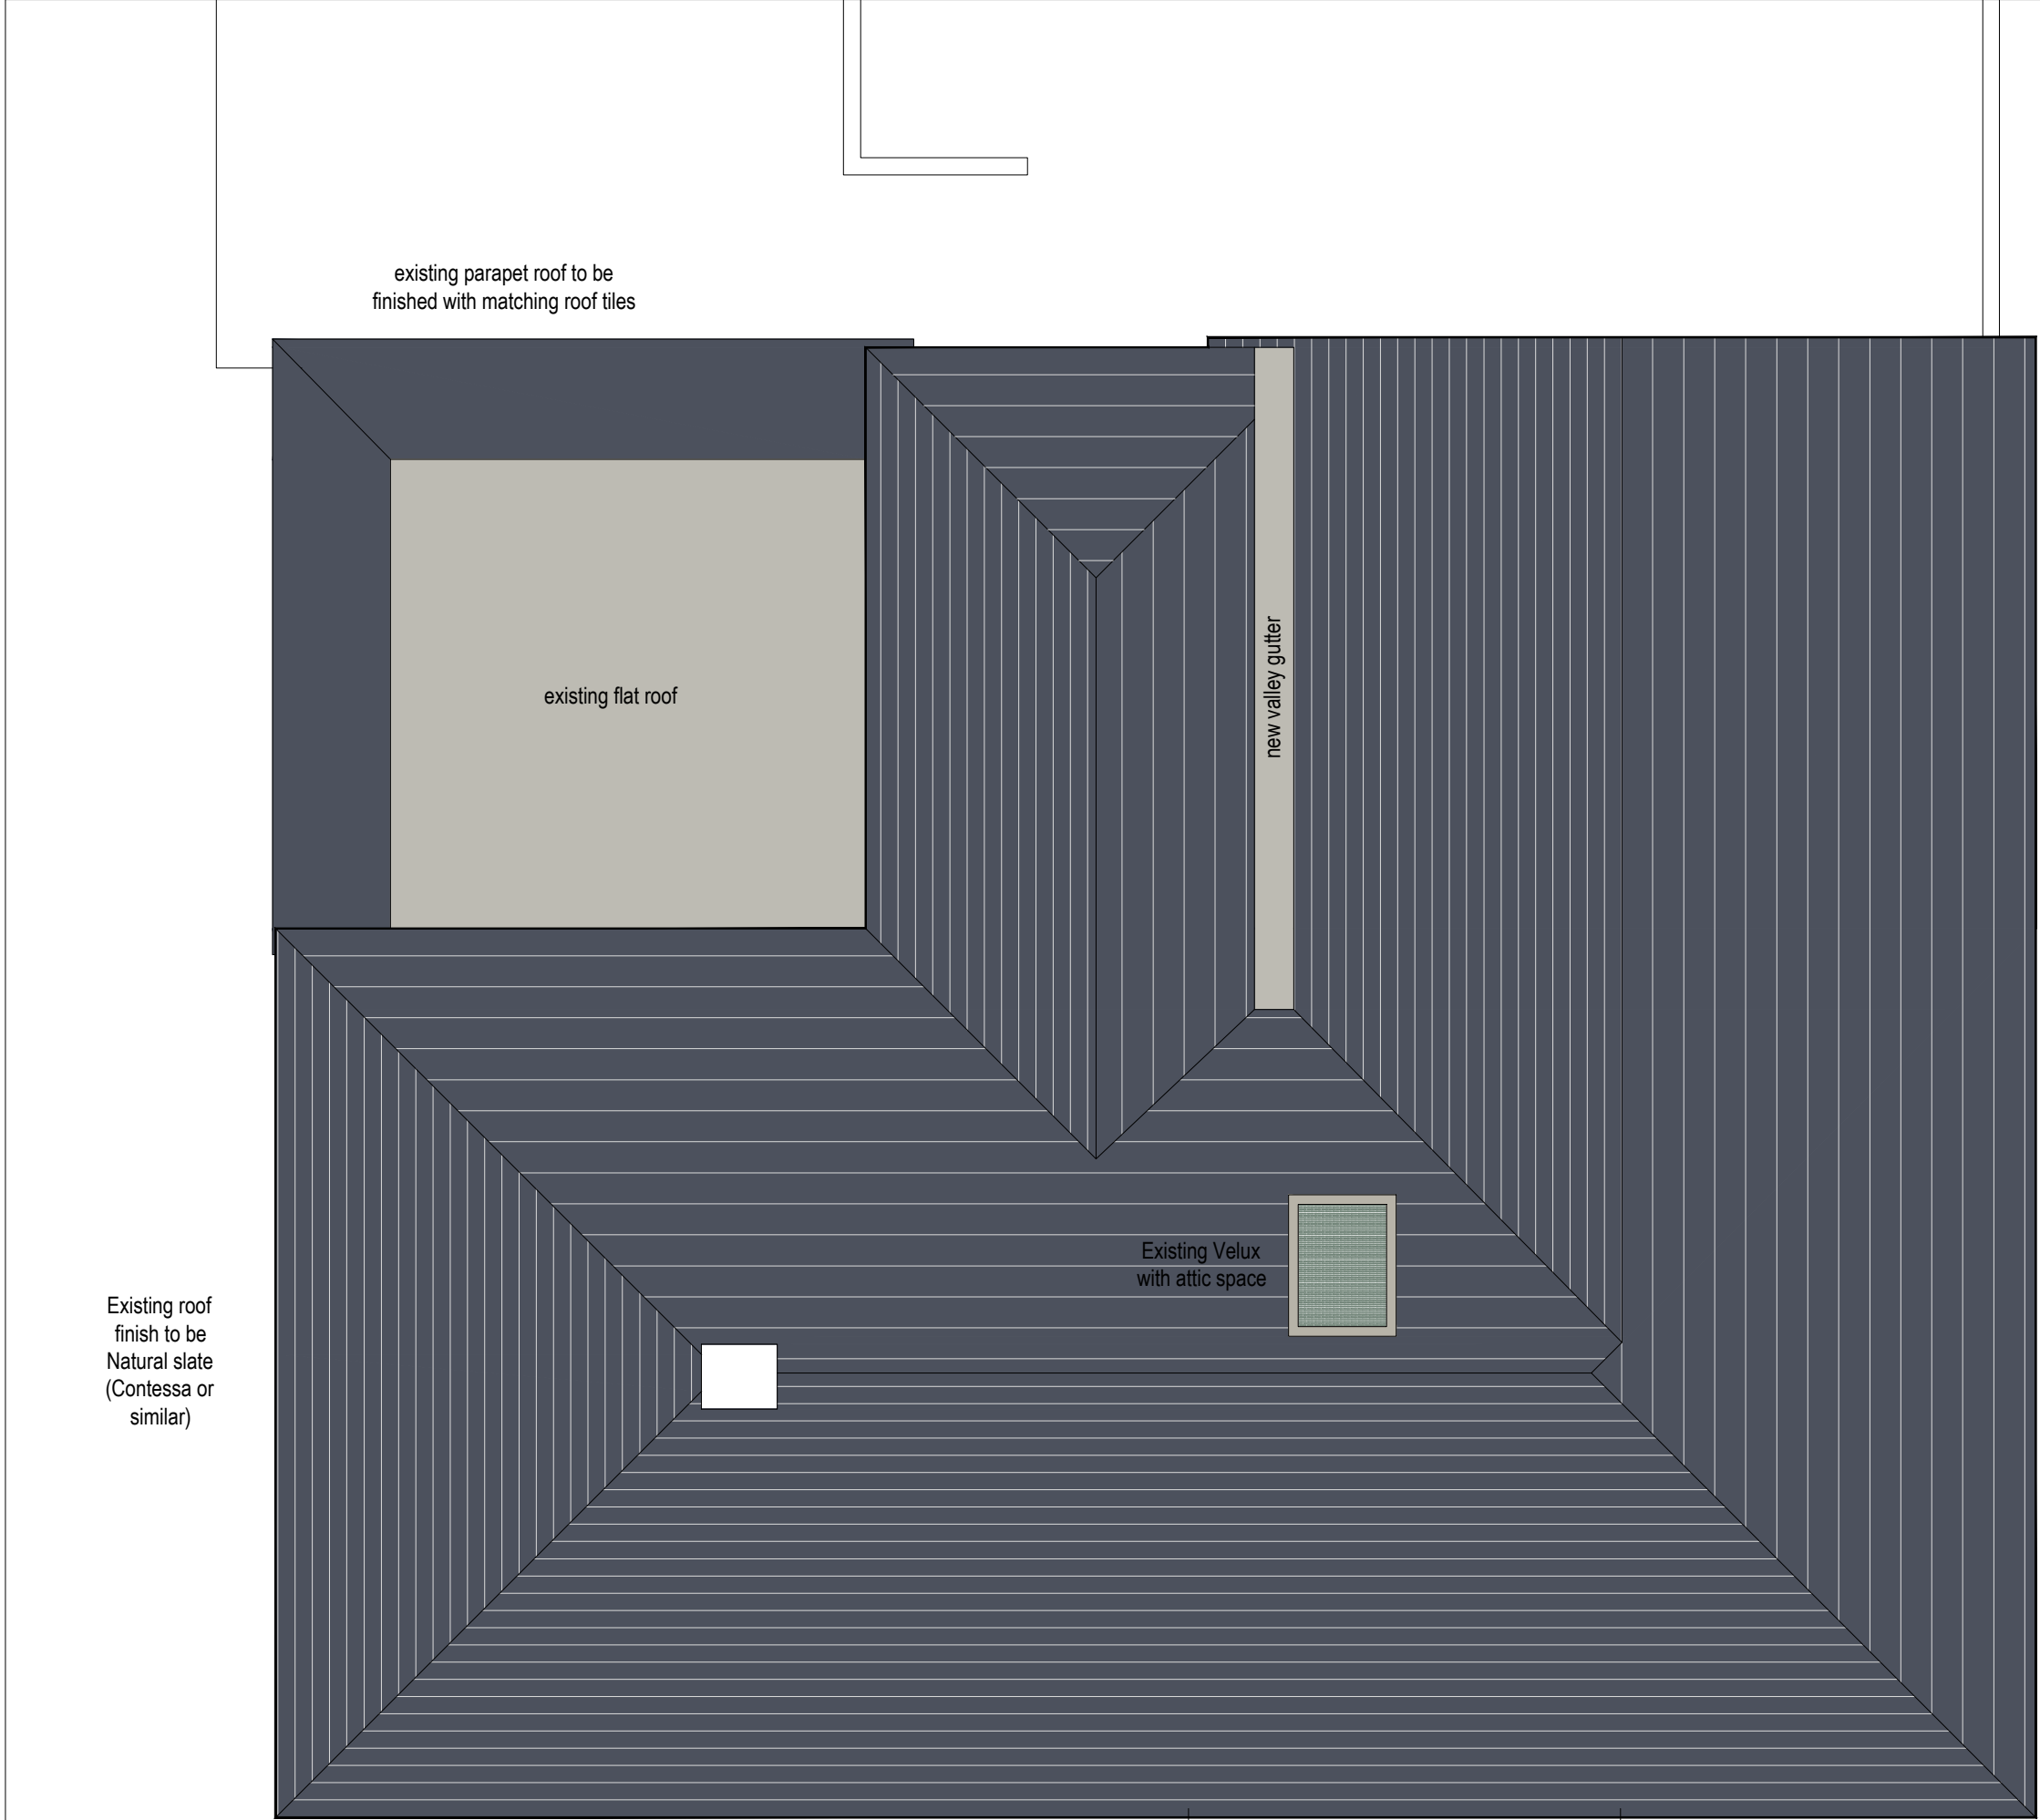

ROOF PLAN AS PROPOSED

NOTES:

This drawing has been prepared for the purposes of submitting a Planning Application and is not to be used for any other purpose. Dimensions are indicative and should be referenced against measured surveys only.

This drawing is the property of Martin Ralph and must not be reproduced, in part or whole, or deviated from, without their permission.

AMENDMENTS		DATE

CLIENT

Neil and Jodie Perkins
62 Ferndale
Waterlooville
Hampshire, PO7 7PB

PROJECT

**PROPOSED FIRST FLOOR REAR
EXTENSION & INTERNAL and
EXTERNAL RECONFIGURATION**

DRAWING TITLE

ROOF PLAN
AS PROPOSED

DATE

AUGUST 2020

SCALE

1:50 @ A3

DRAWING No.

20A_031 09

REVISION

MARTIN RALPH

ARCHITECTS

RIBA  **CHARTERED ARCHITECTS
SURVEYORS & ENGINEERS**

Chartered Practice

Part of **THE MARTIN RALPH GROUP**

11 Dragoon House
Hussar Court
Brambles Business Park
Portsmouth
Hampshire
PO7 7SF

www.martinralph.co.uk
info@martinralph.co.uk

T. 023 9225 7711
F. 023 9225 7712