




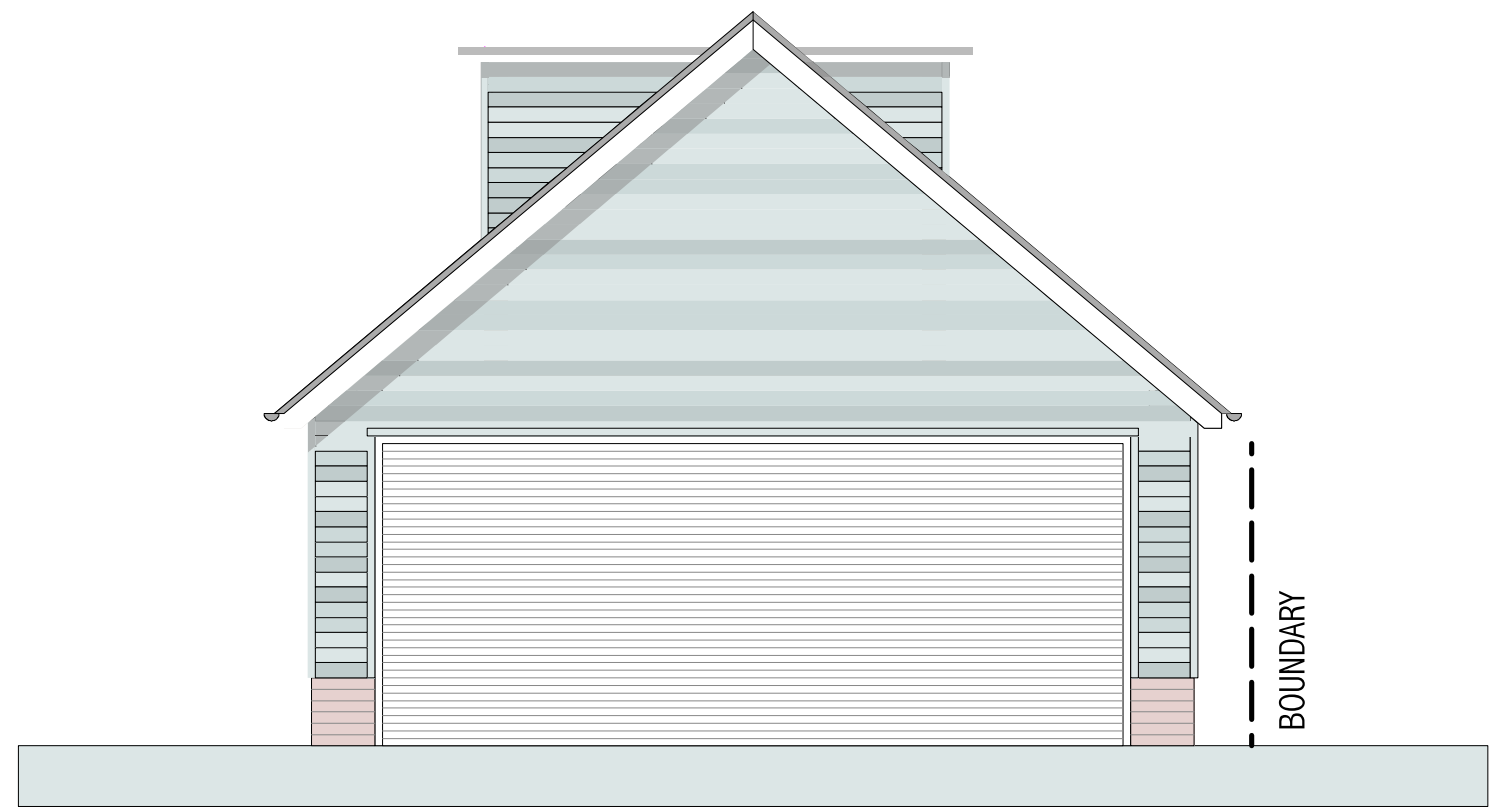


EAST ELEVATION

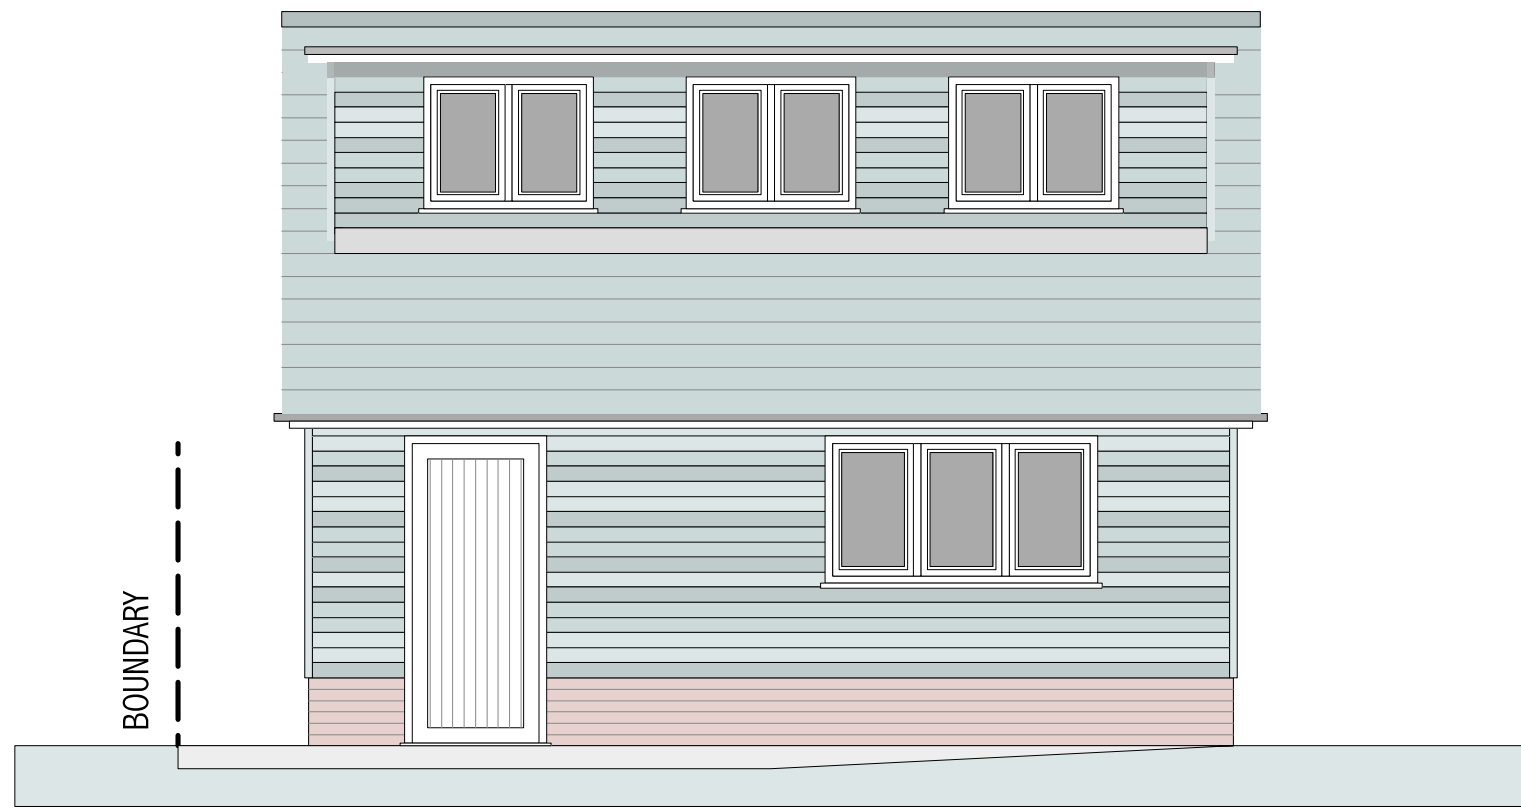



SOUTH ELEVATION

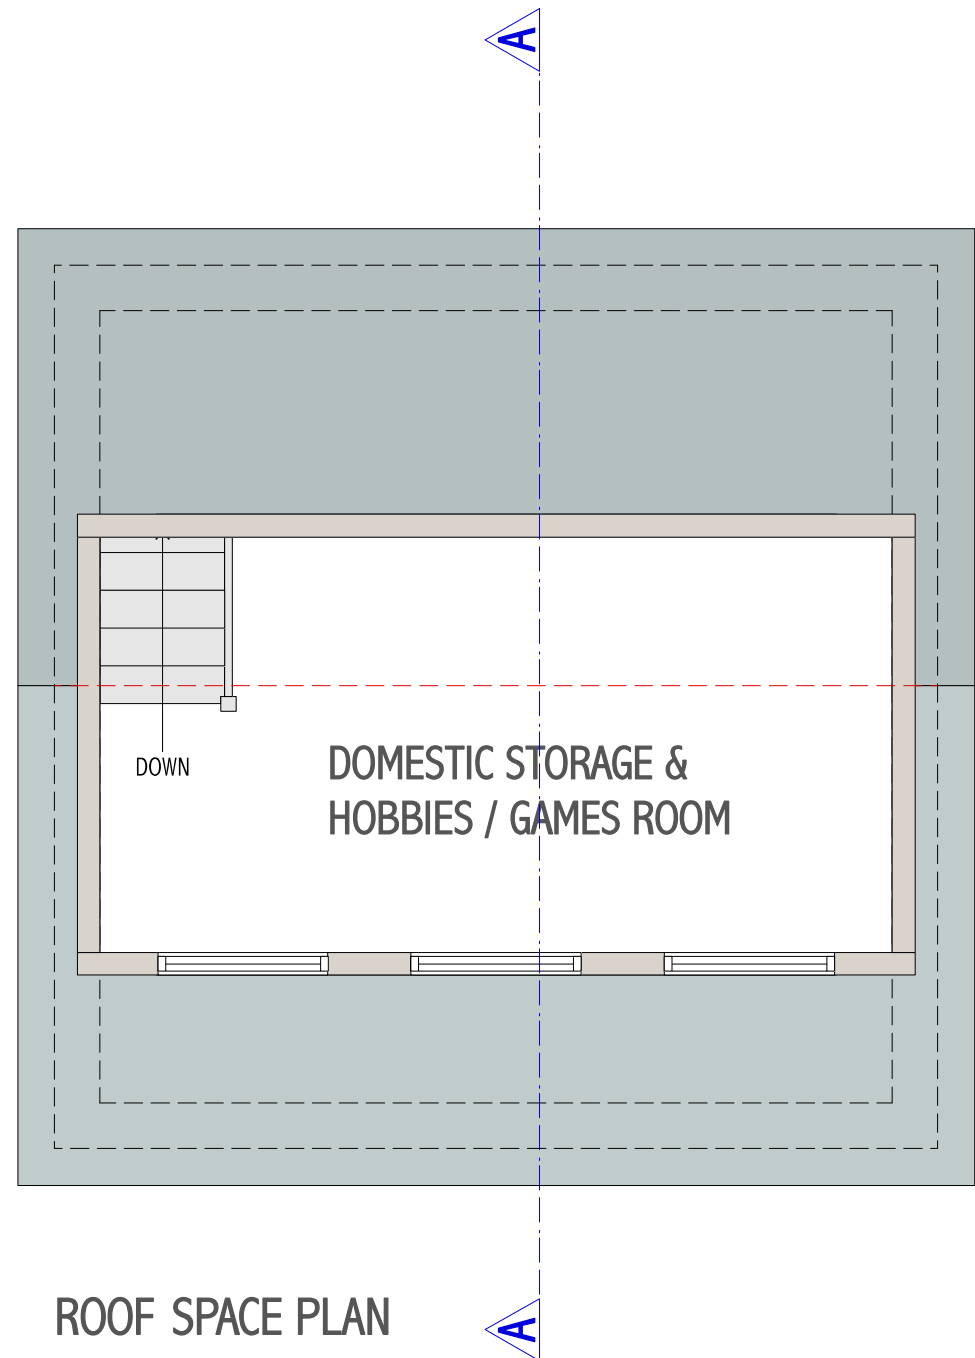


ROOF SPACE PLAN

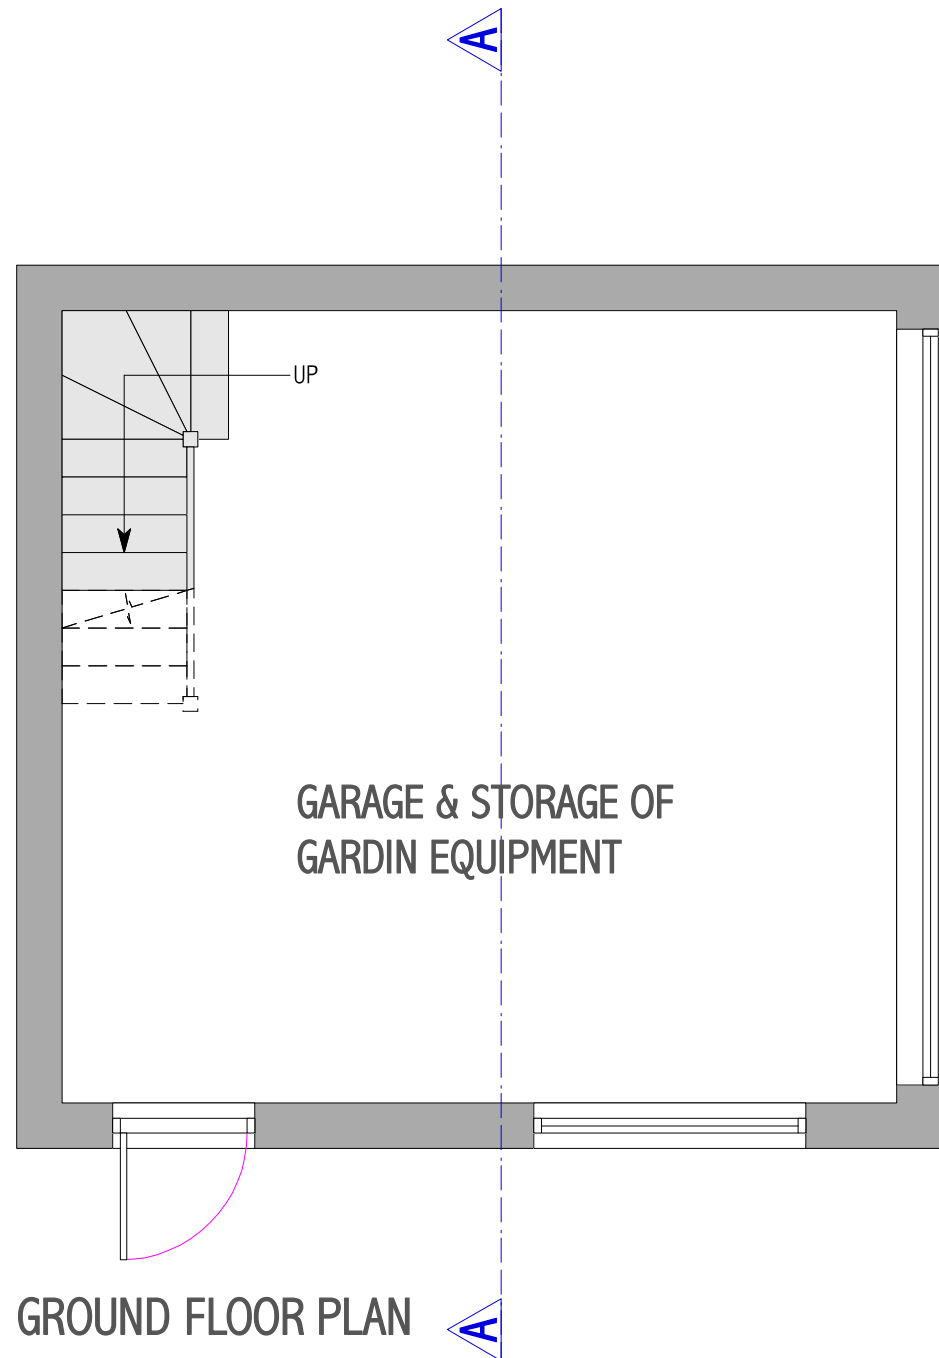


GROUND FLOOR PLAN

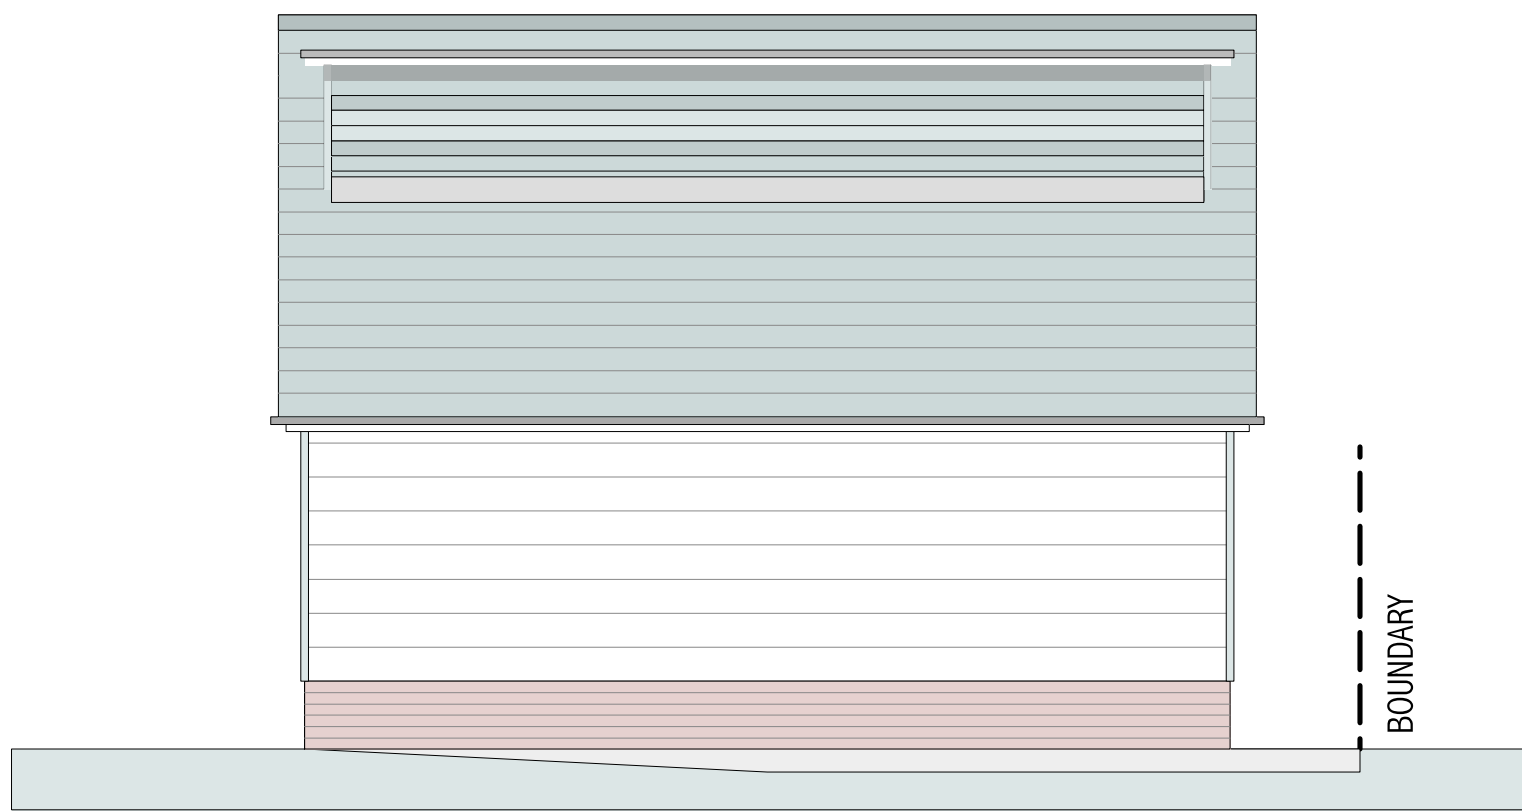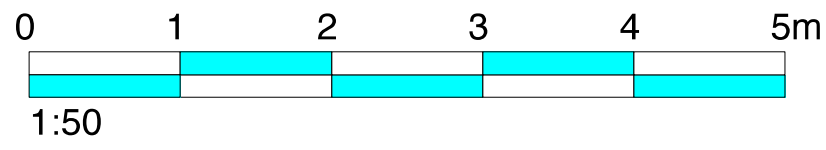

NORTH ELEVATION

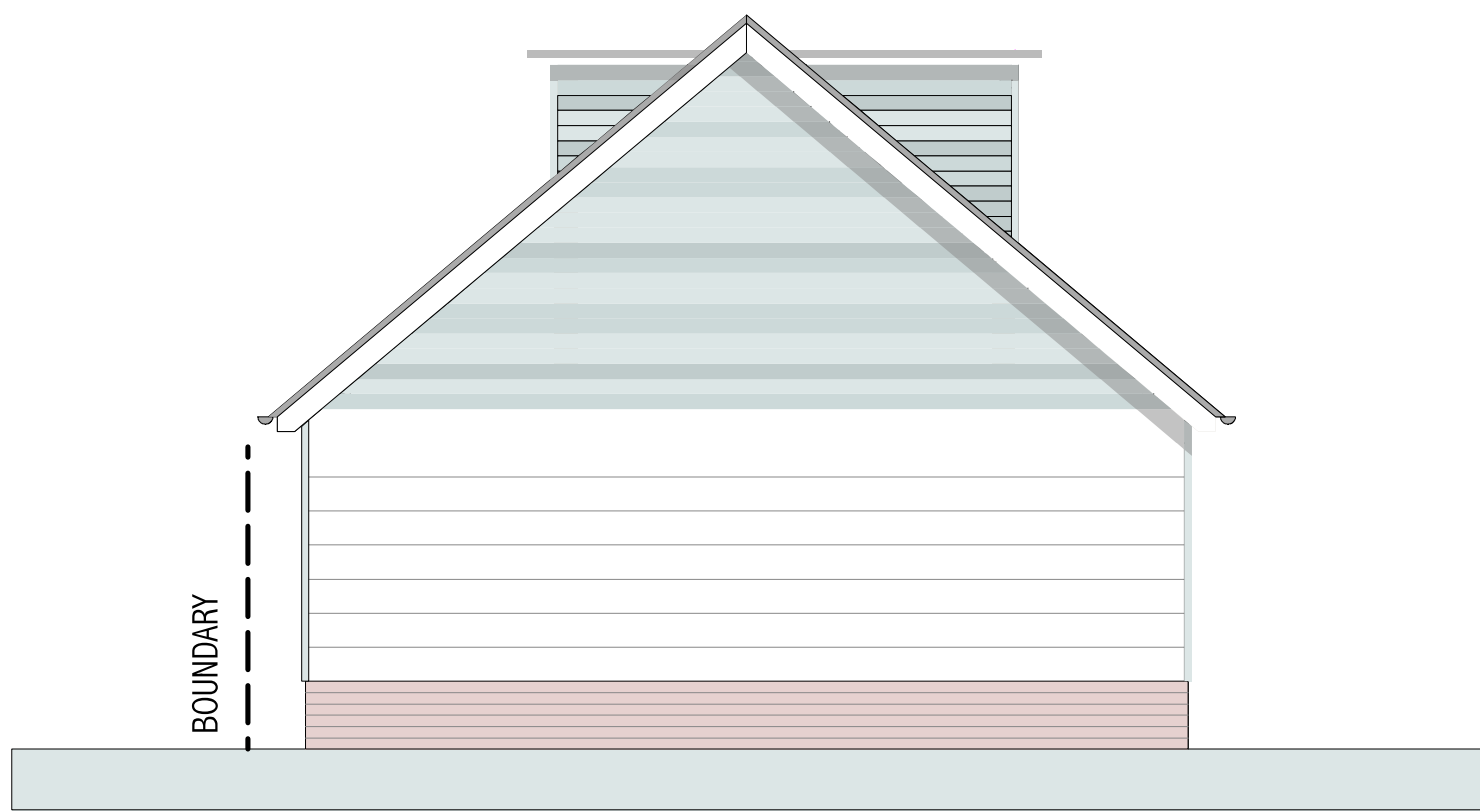

WEST ELEVATION

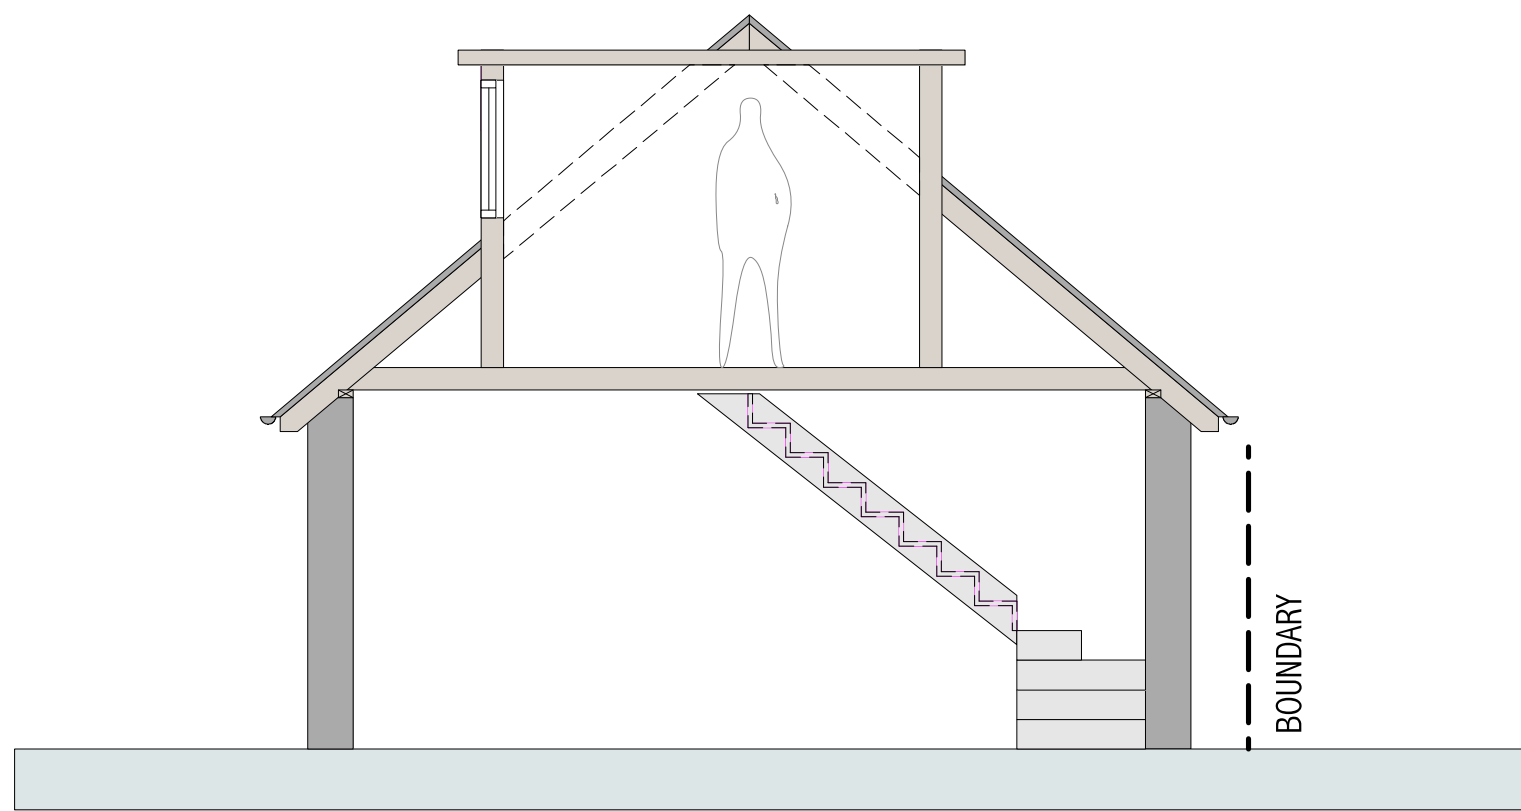

SECTION AA

Rev.	Note	Date
-	PLANNING ISSUE	24.07.19
A	REVISED PLANNING ISSUE	20.10.19

Adjacent Properties and Boundaries are shown for illustrative purposes only and have not been surveyed unless otherwise stated.
All areas shown are approximate and should be verified before forming the basis of a decision.
Do not scale.
All dimensions and levels to be checked on site by contractor before commencing work. Any discrepancies should be reported to the project designer immediately.
No deviation from this drawing will be permitted without prior written consent of BJP Projects.
The copyright of this drawing remains with BJP Projects and may not be copied, reproduced in any way or passed to a third party without written authority.
Ground Floor Slabs, Foundations, Sub-Structures, etc. All work below ground level is shown provisionally. Inspection of ground condition is essential prior to work commencing.
Reassessment is essential when the ground conditions are apparent, and redesign may be necessary in the light of the conditions found. The responsibility for establishing the soil and sub-soil conditions rests with the Contractor.
The site drawing is reproduced under the limited licence of the Ordnance Survey and cannot be reproduced.

Project:
5 St Georges Road, Hayling Island,
PO11 0BS

Drawing:
Proposed New Garage
Plans, Elevations & Section Through

For:
Colin Fountain

Drawing Number: 1175/01/PI	Revision: A
Scale: 1:50 @ A1	Date: October 2019



t. 07817385281
e. studio@bjpprojects.co.uk
w. bjpprojects.co.uk