



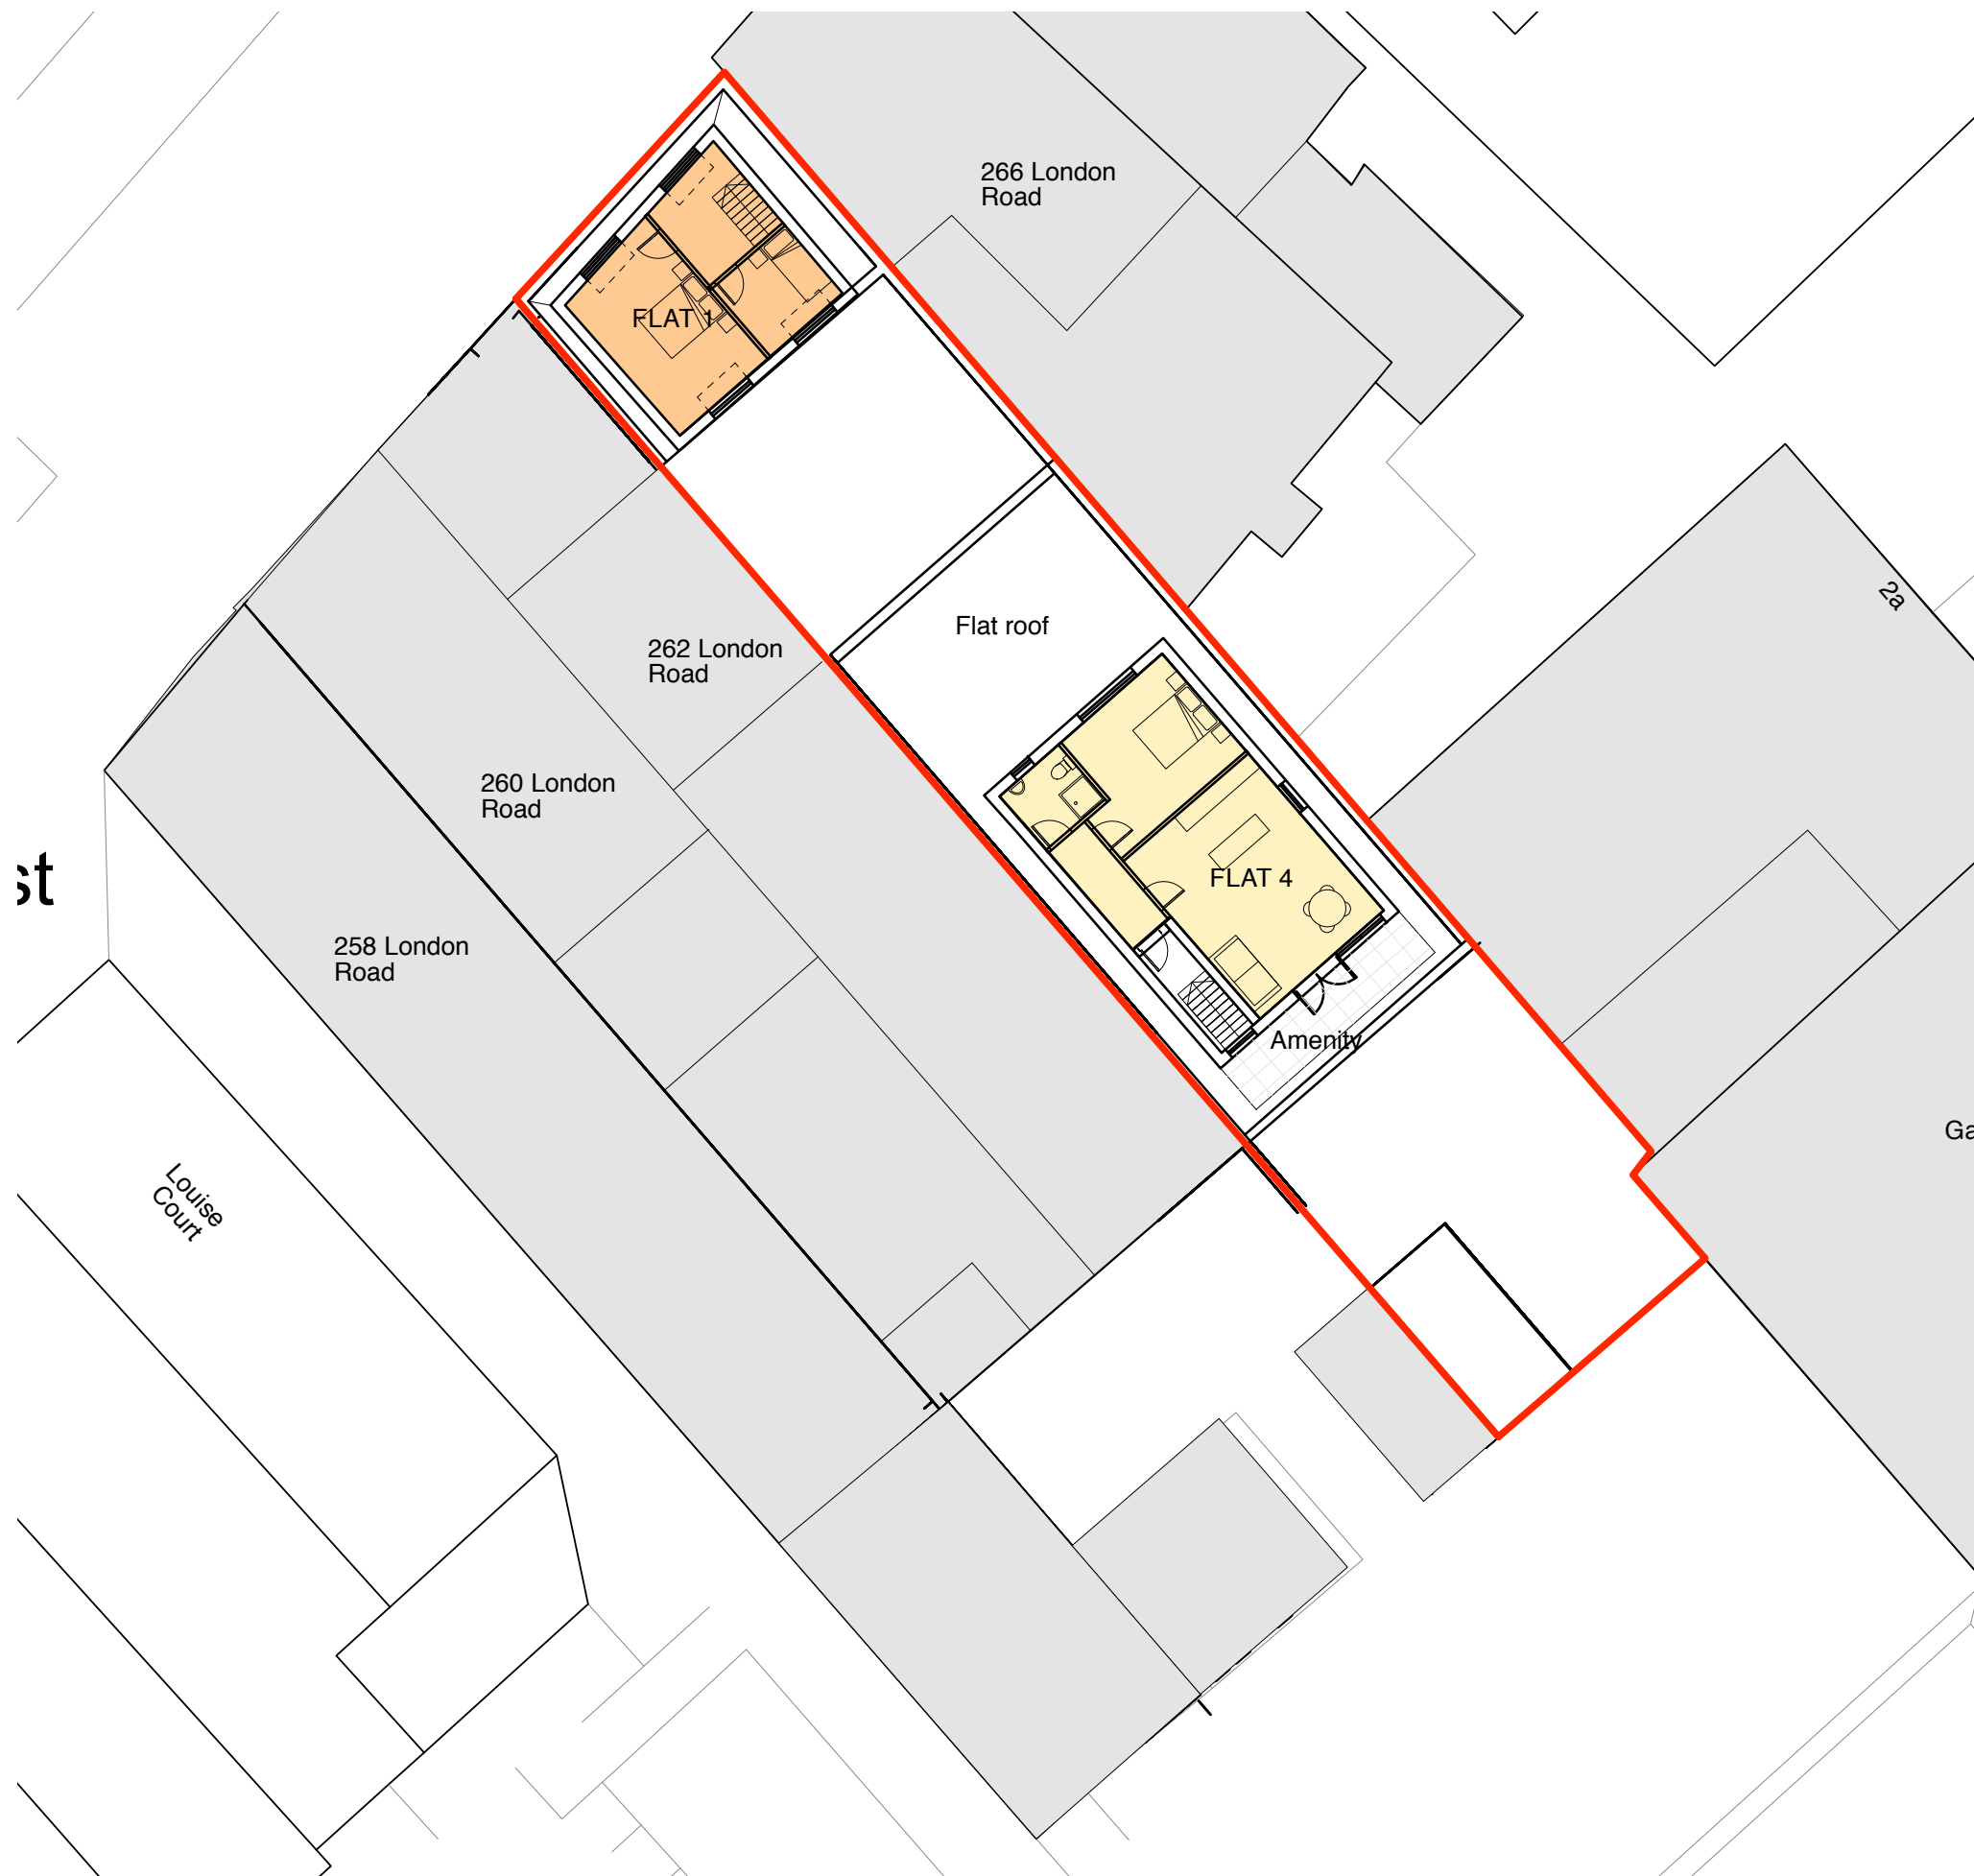

SECOND FLOOR PLAN

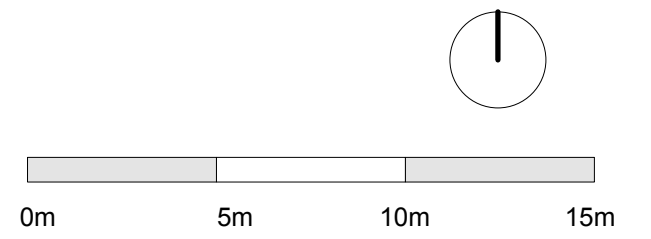



61 Cromwell Road
Southampton
Hampshire, SO15 2JE
Tel: 023 8022 2292

Project Title:		264 London Road Waterlooville PO9 7HG	
Drawing Title:		Proposed Plans - Second Floor	
Client	Sowden Estates		
Dwg No:	19/03/05 - P	Scale	1:200 @ A3
Drawn	JF	Date	Jan 2020

All dimensions are in millimeters and are to be checked on site.
Contact Primmer Olds BAS with any queries and to report any discrepancies.