
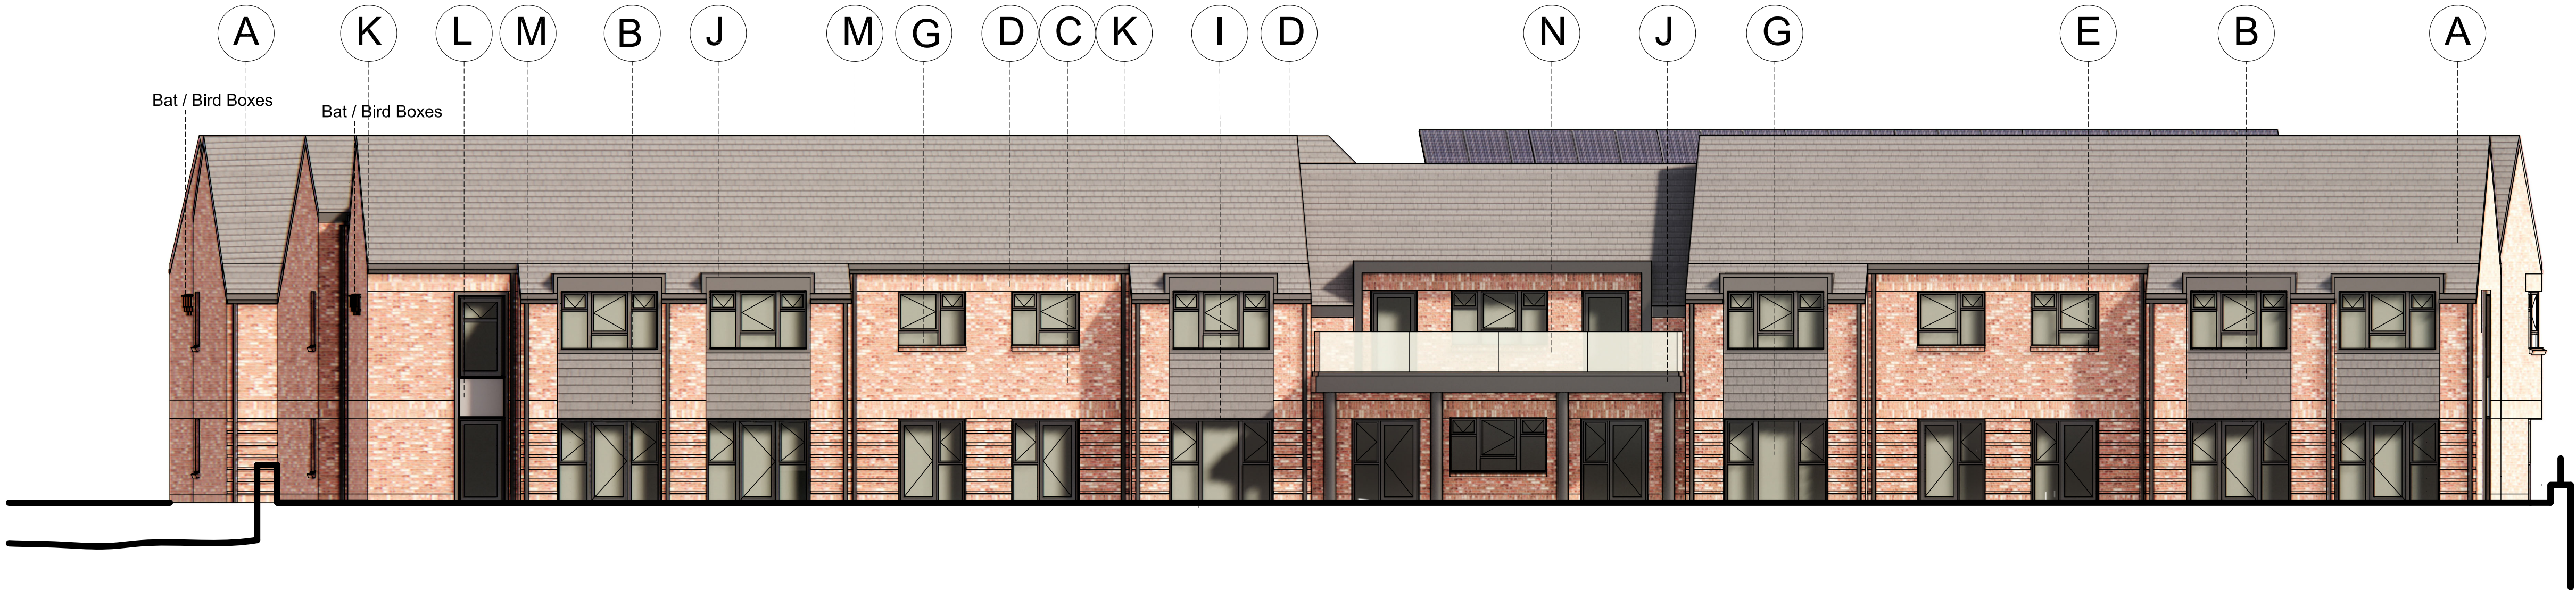



 


(C) PROPOSED SOUTH ELEVATION

MATERIAL LEGEND

 (A) Roof Tile: Plain Tile - Colour Grey	 (D) Vertical Feature Band: Stacked - Multi Red Brick	 (G) Windows & Doors: Upvc - Colour: Grey	 (J) Dormer Flashing: Powder Coated Aluminium Colour Grey	 (M) Gutters + Rain Water Pipes: pvc - Colour: Black	 (P) Glass Entrance Canopy
 (B) Vertical Tile Hanging: Colour: Grey	 (E) Cant Brick Sill - Multi Red Brick	 (H) Service Door: Louvers - Colour Grey	 (K) Soffit / Fascia Board: pvc - Colour: Grey	 (N) Balcony: Toughned Glass	
 (C) Facade Material: Multi Red Brick	 (F) Dwarf Garden Wall: Grey Brick + Metal Railings	 (I) Surround/Reveal: Powder Coated Aluminium Colour Grey	 (L) Spandrel Panel: Powder Coated Aluminium Colour: Grey	 (O) PV Panels	

Refuse Store
Powder Coated Aluminium Louvers
Colour: Grey

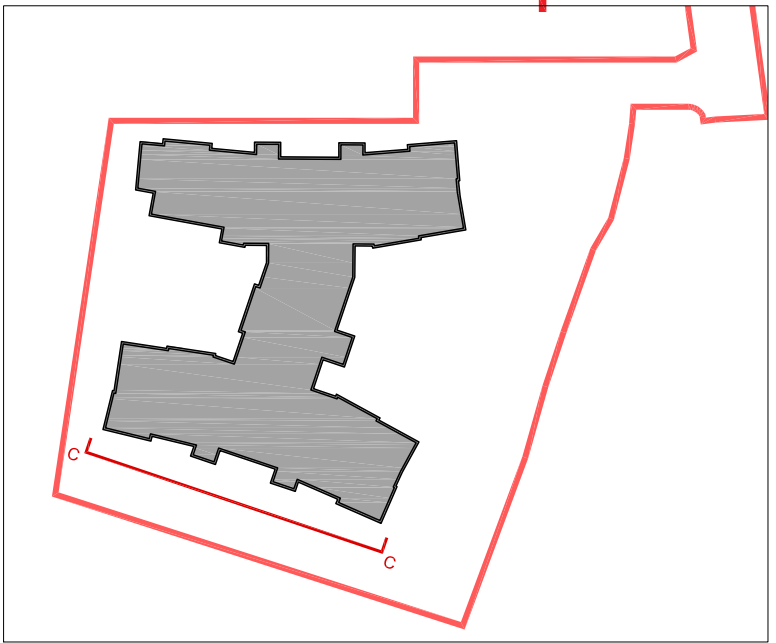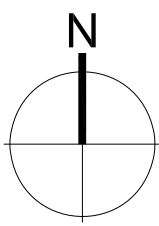

0 1m 5m 10m
SCALE 1:100@A1

Revision	
A	16-07-2020 LG ISSUED - Draft Planning
B	26-07-2020 LG Minor amendments
C	20-08-2020 GH Planning Issue
D	25-08-2020 JW Planning Issue, Application Boundary updated.

project name:	HELMSLEY HOUSE, BARTONS ROAD, HAVANT		
drawing reference:	64 BED RESIDENTIAL CARE HOME	date:	AUG 2020
	PROPOSED SOUTH ELEVATION (C)	sheet:	LRG
		scale:	1:100@A1
job number:	M9437	revision:	D
status:	PLANNING	checked:	JW
cad ref:	M9437_APL009-16_PlanningIssue_Elevations and Section_Bartons Road_1-100@A1.dwg	Use figured dimensions only. All levels and dimensions to be checked on site. This drawing is to be read in conjunction with all other relevant drawings and specifications. Hunters is a trading name of Hunter & Partners Limited. © Hunter & Partners Limited. All rights reserved.	

hunters
Space One Beadon Road
London W6 0EA
T 020 8237 8200
F 020 8241 2814
mail@hunters.co.uk
www.hunters.co.uk