



PHYSICAL SCALE IN METERS @ 1:1250

 


PHYSICAL SCALE IN METERS @ 1:100

 

PHYSICAL SCALE IN METERS @ 1:500

NOTES:
This drawing has been produced solely for PLANNING/DESIGN.
Do not Scale from this Drawing except for planning purposes.
Any drainage shown is presumed and to be checked on site
before commencement of works.
This drawing is the copyright of MF Designs Ltd.

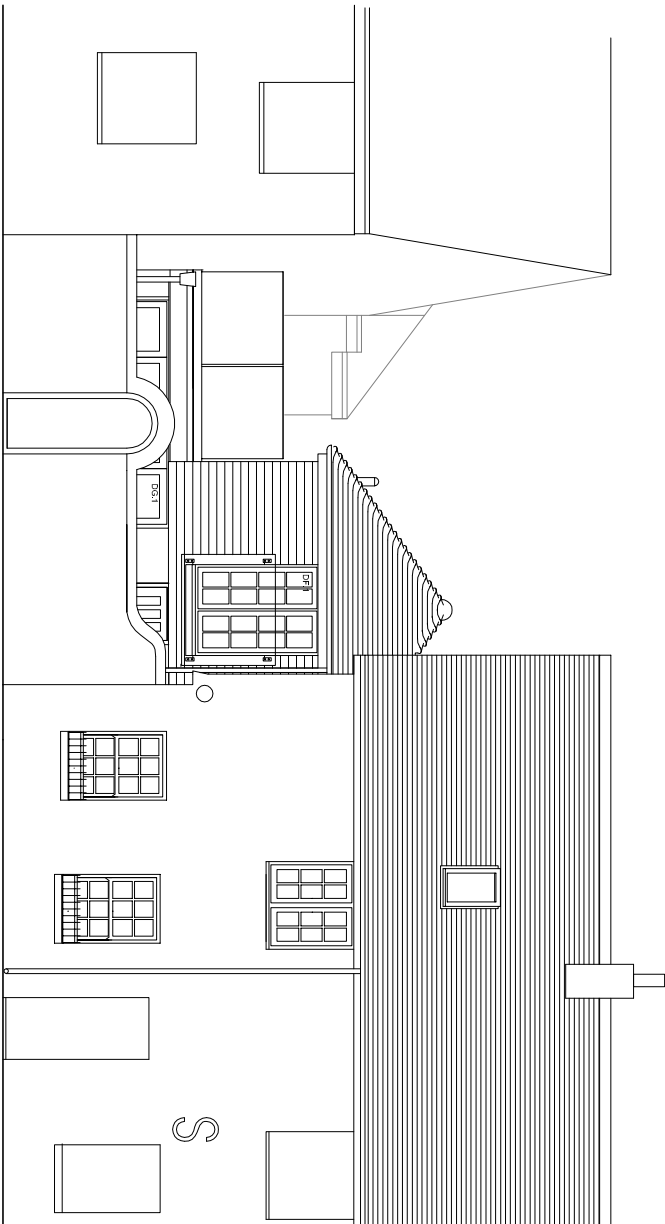

Proposed South (Street Elevation)



- L: Revision to garden room front doors south elevation - 04.03.2020
K: Revision to front doors to garden room - 12.10.2017
J: Metal ballustrade/roof gable removed to rear - 06.10.2017
I: Garden room with roof terrace - 18.08.2017
H: White painted doors and fascia - 18.07.2017
G: Extended fascia - 26.05.2017
F: Adjustments to doors/bolter - 23.05.2017
E: Garden Room addition - 08.05.2017
D: Door and window reference numbers applied to new works - 02.09.2015
C: Single element following meeting with JT - 08.05.2015
B: Amendments following meeting with JT - 08.05.2015
A: Amendments following email 15.04.2015

Crown copyright 2015. Supplied by copla ltd trading as UKPlanningMaps.com a licensed Ordnance Survey partner (100054135).

Unique plan reference: VI/32184/44709

Location

Block



mf designs ltd

Chartered Architects



36 Grove Road • Havant • Hampshire • PO9 1AR
Director: Martin Farrer RIBA • Co Registration No.4507379
t 02392 470967
e admin@mfdesigns.org.uk

Date: April 2015
Scale: 1:1250/500
Job No: 3125
Dwg No: P_02_L

EXTENSION & ALTERATIONS - 16 Langstone High Street, Havant. PO9 1RY