



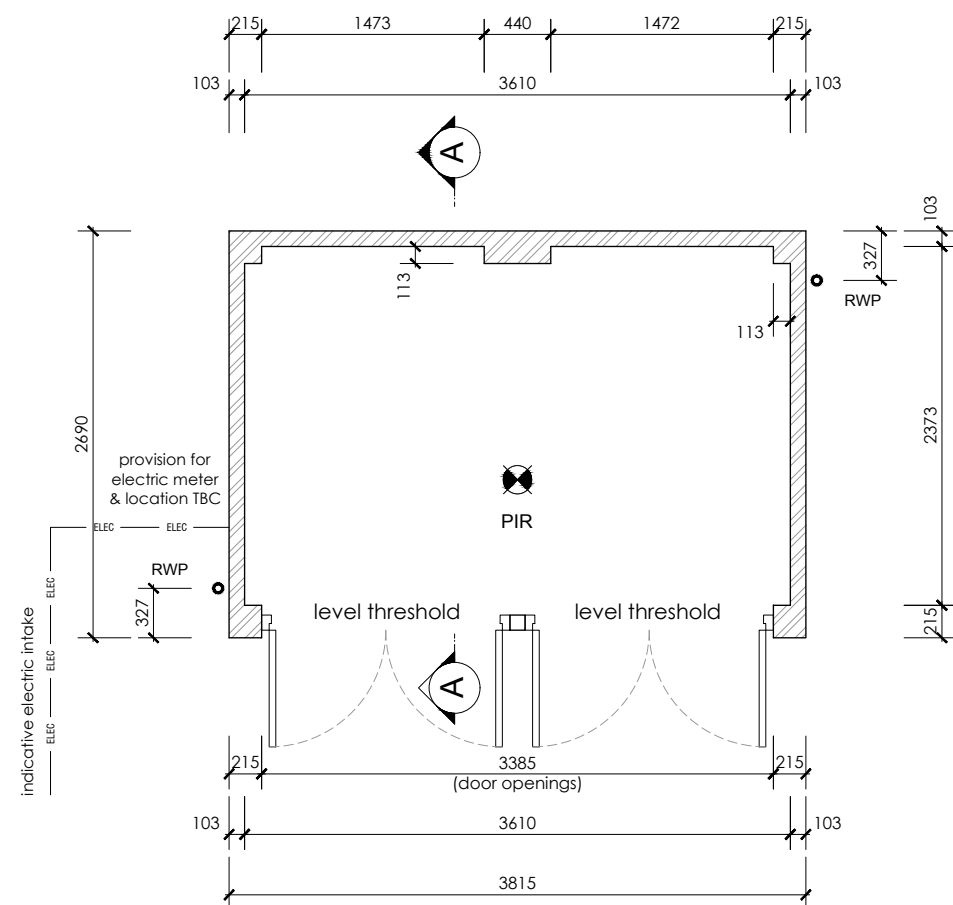


BIKE STORE (PLOTS: 21-29)

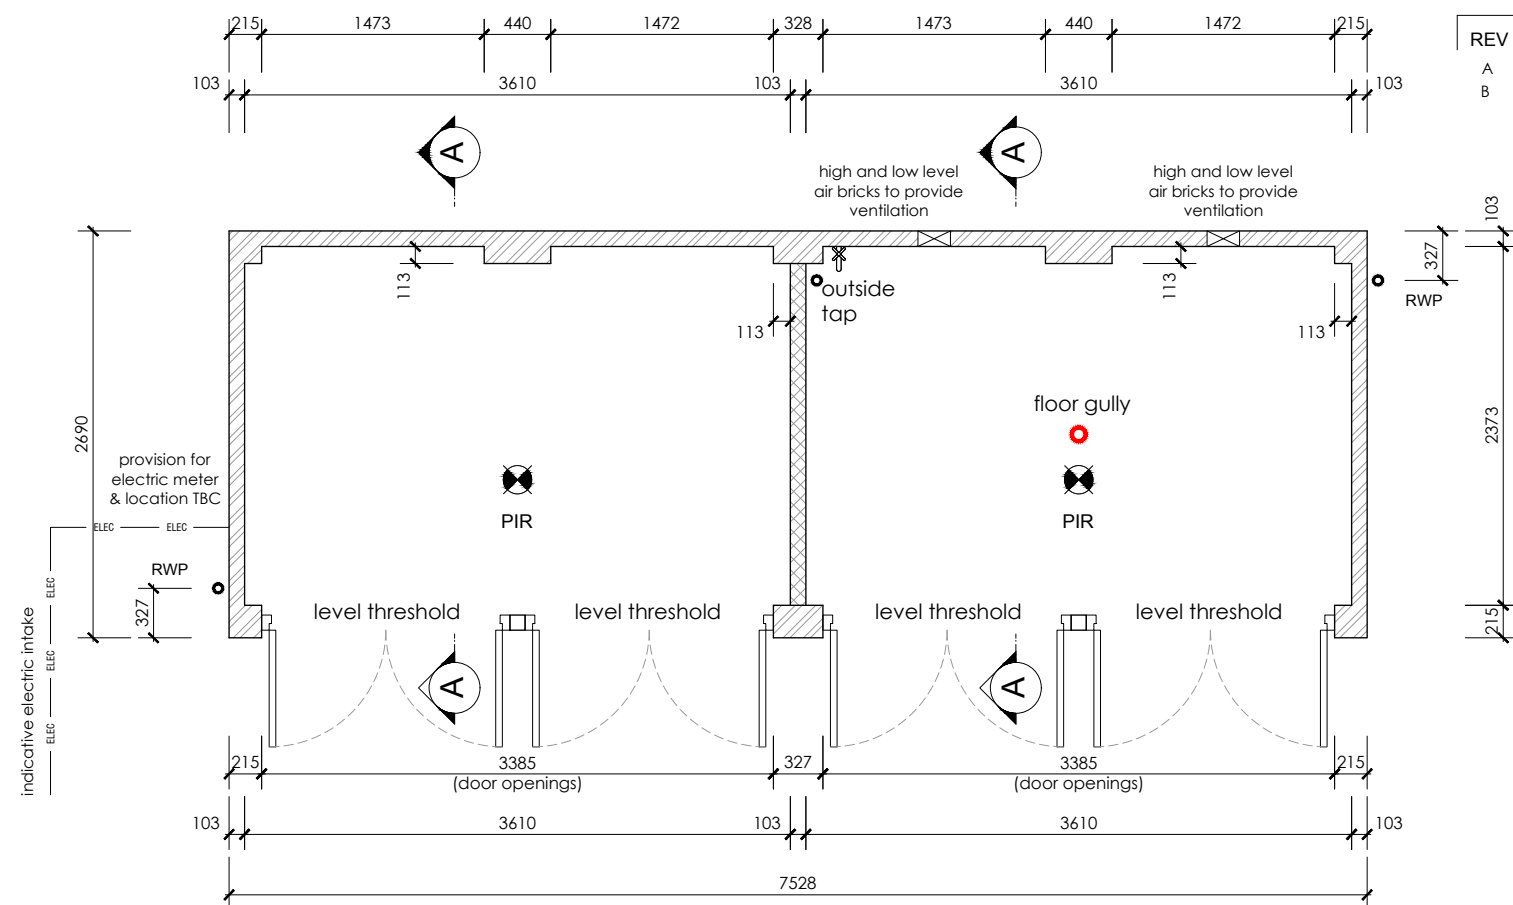


BIKE STORE (PLOTS: 21-29)

BIN STORE (PLOTS: 21-29)

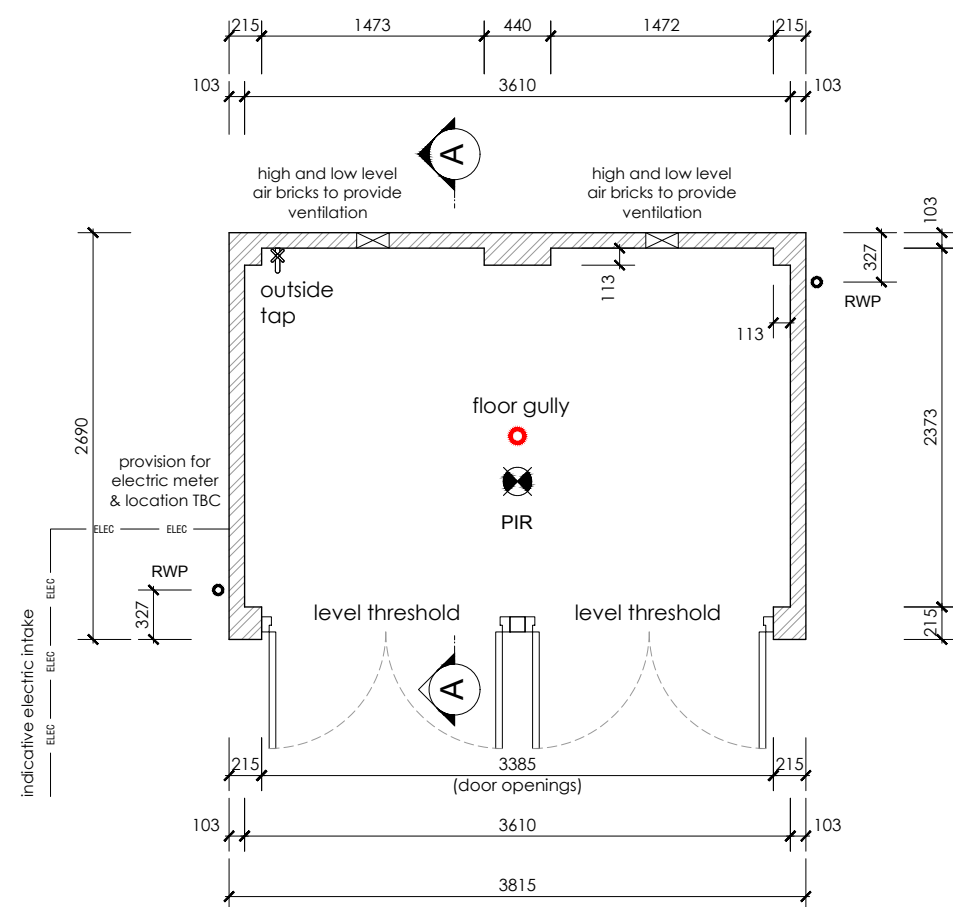

BIN STORE (PLOTS: 100-105)

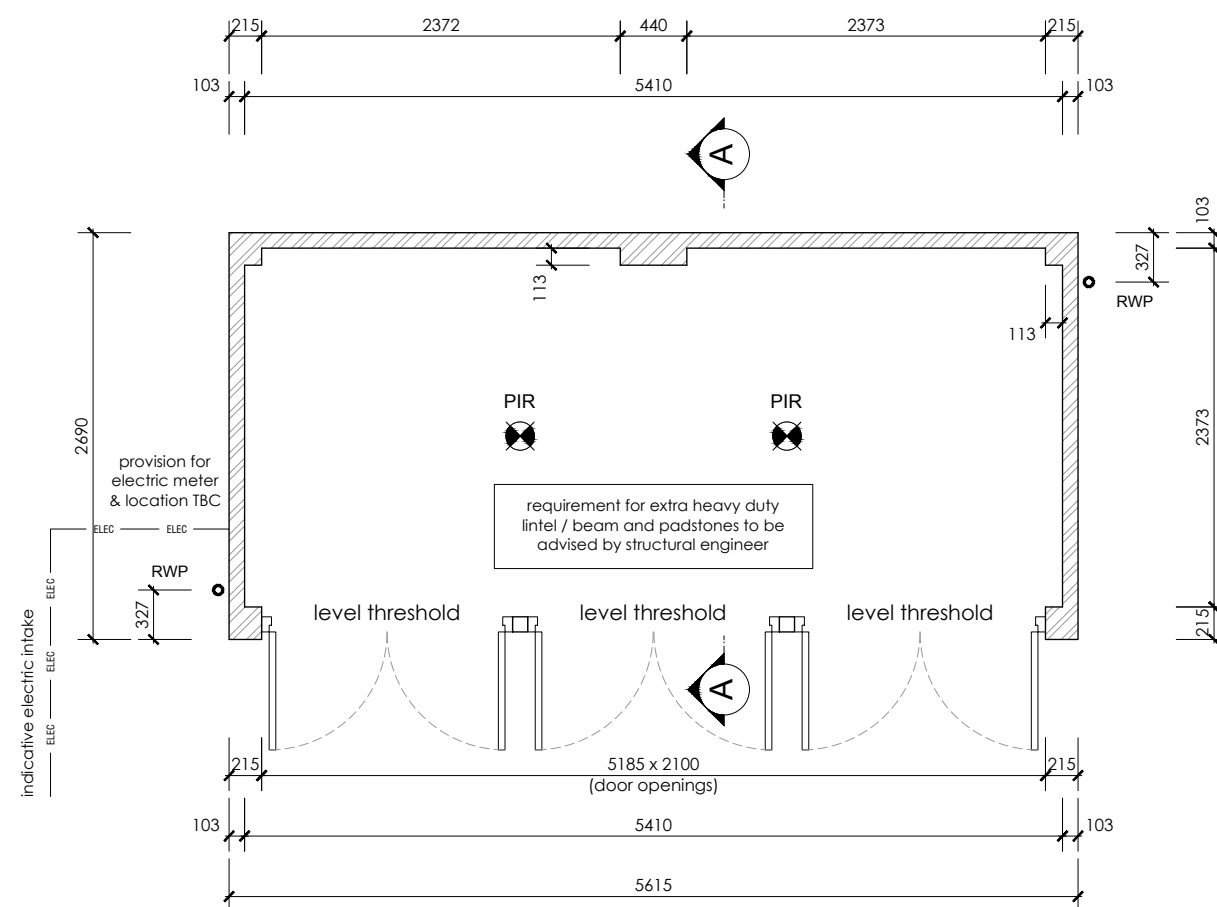

BIKE STORE (PLOTS: 100-105)

REV	DATE	
A	28.03.19	Plots 21-29 reference added.
B	26.09.19	Plots 21-29 bike / bin store added. Plot numbers updated to suit current site plan.

CLIENT
Bellway
 BELLWAY plc
 Seaton Burn House, Dudley Lane, Seaton Burn
 Newcastle-upon-Tyne. NE13 6BE
 Tel: 0191 2170717 Fax: 0191 236230
 www.bellway.co.uk

PROJECT
**BARTONS ROAD
 HAVANT**

DRAWING TITLE
**Bin & Bike Stores
 Setting Out Plans**

Drawn CHDP	Date 20.06.18	Scale 1:50@A3
Job No 1496	Drawing No 10/01	Revision B
Dwg Status CONSTRUCTION		

Bins_Bikes.dwg