

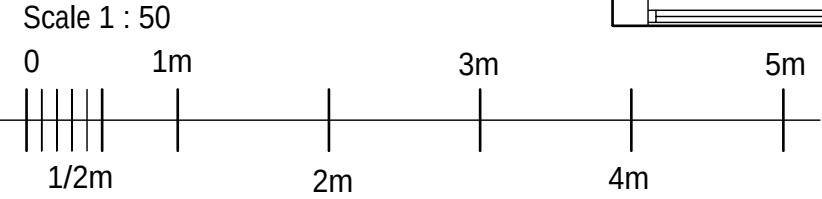


NOTE : THIS DRAWING IS NOT A SPECIFICATION OF WORK AND IS ONLY FOR THE PURPOSE OF GAINING TOWN PLANNING AND BUILDING REGULATION APPROVALS. ALL DETAILS/DIMENSIONS MUST BE CHECKED ON SITE BEFORE COMMENCEMENT OF WORK BY CONTRACTOR

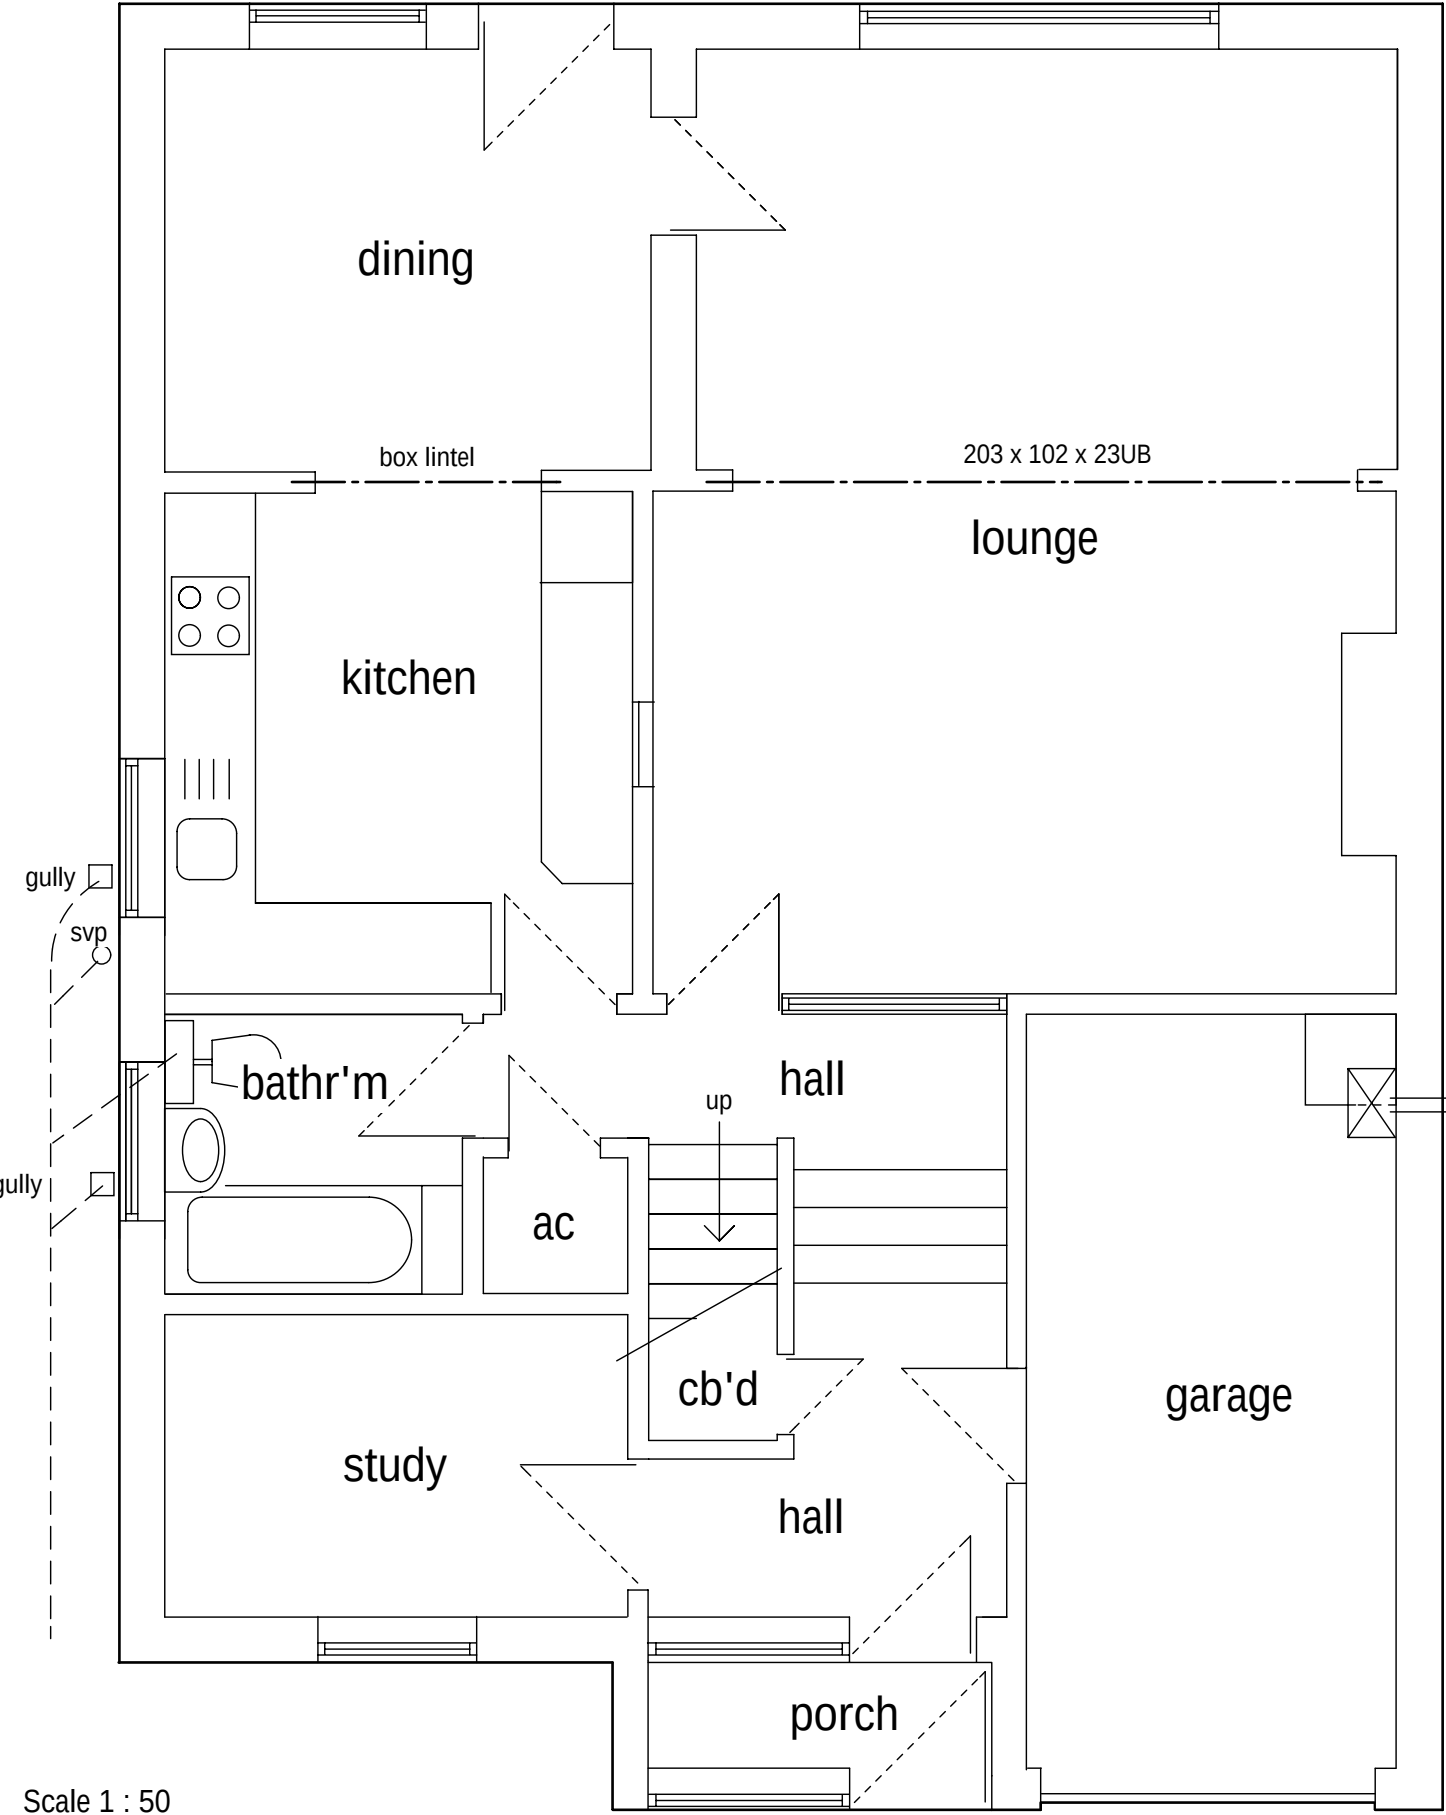

Existing Ground Floor Plan

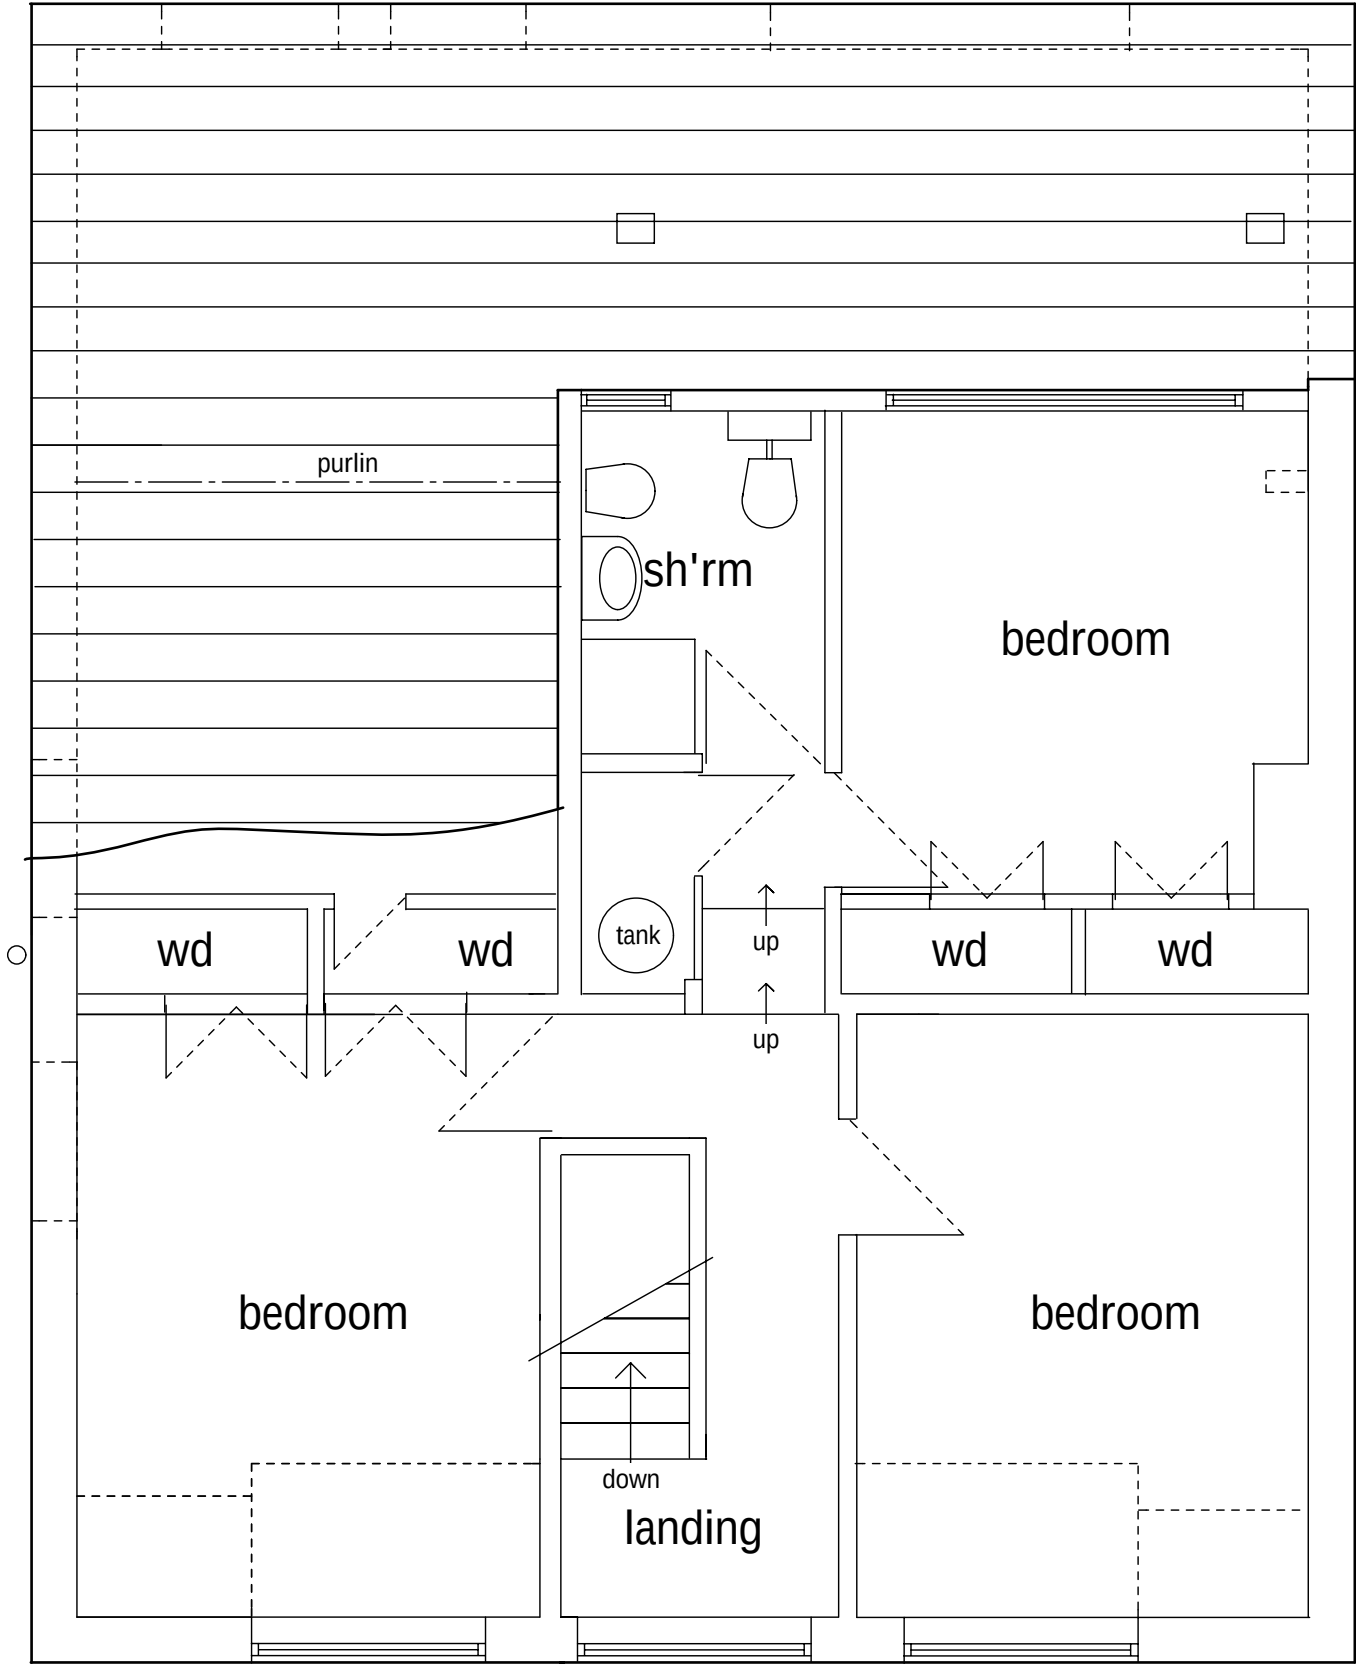

Existing First Floor Plan

PROP. EXTENSION TO REAR DORMER
For:- Mr & Mrs P Emmett 21 Fairmead Walk Cowplain PO8 9AL
Existing Floor Plans Scale 1 : 50 @ A3 Dwg. No.280220pl2