


Roof Plan

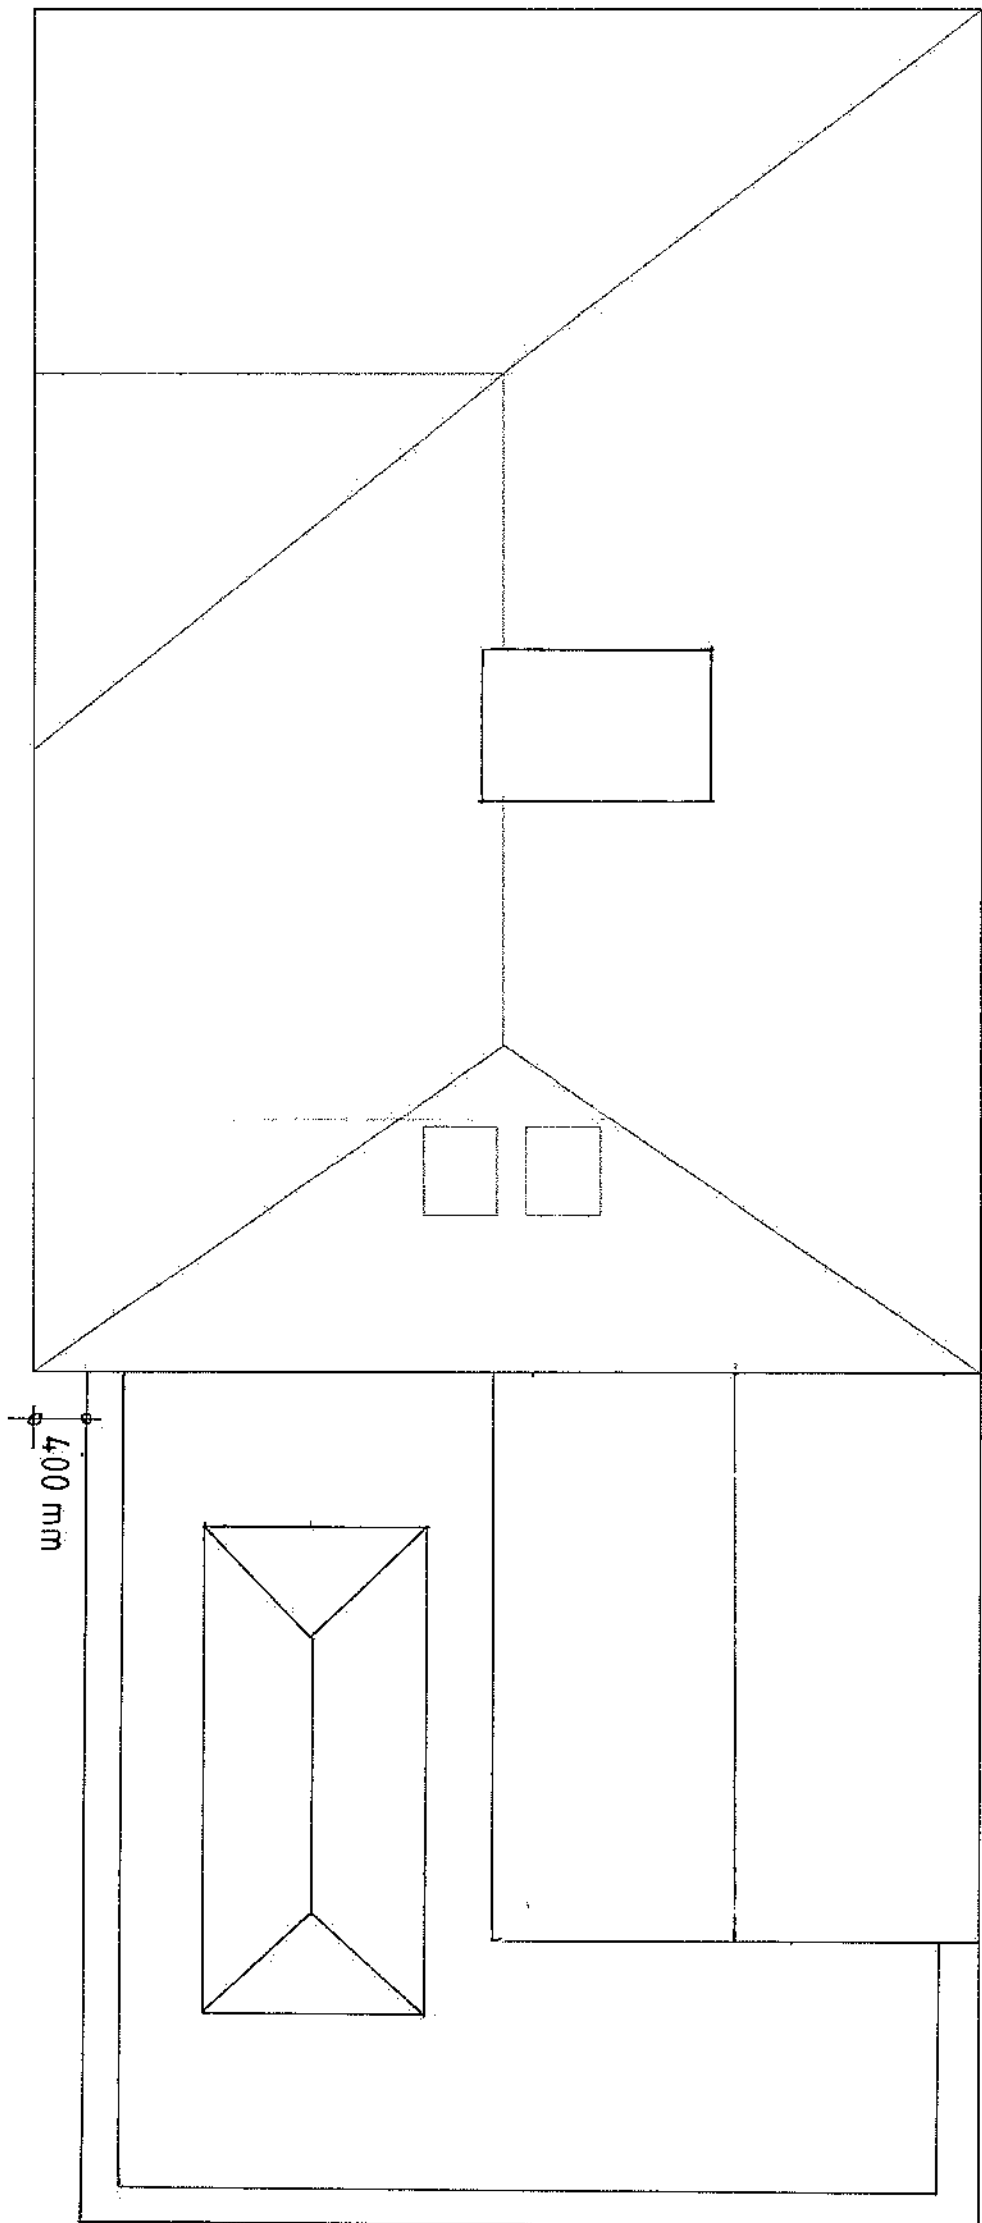

58, STAKES HILL ROAD
WATERLOOVILLE - P07 7LB
PROPOSED ROOF PLAN.

DRG. No. 19/08/SHR - 14A
SCALE: 1/50. PAPER SIZE A3.

1/1250. 0 10 20 100M

1/500. 0 5 10 50M

1/100. 0 1 2 3 10M

1/50. 0 1 2 5M