


Department Legend

- Circulation
Office Spaces
Toilets and Servicing

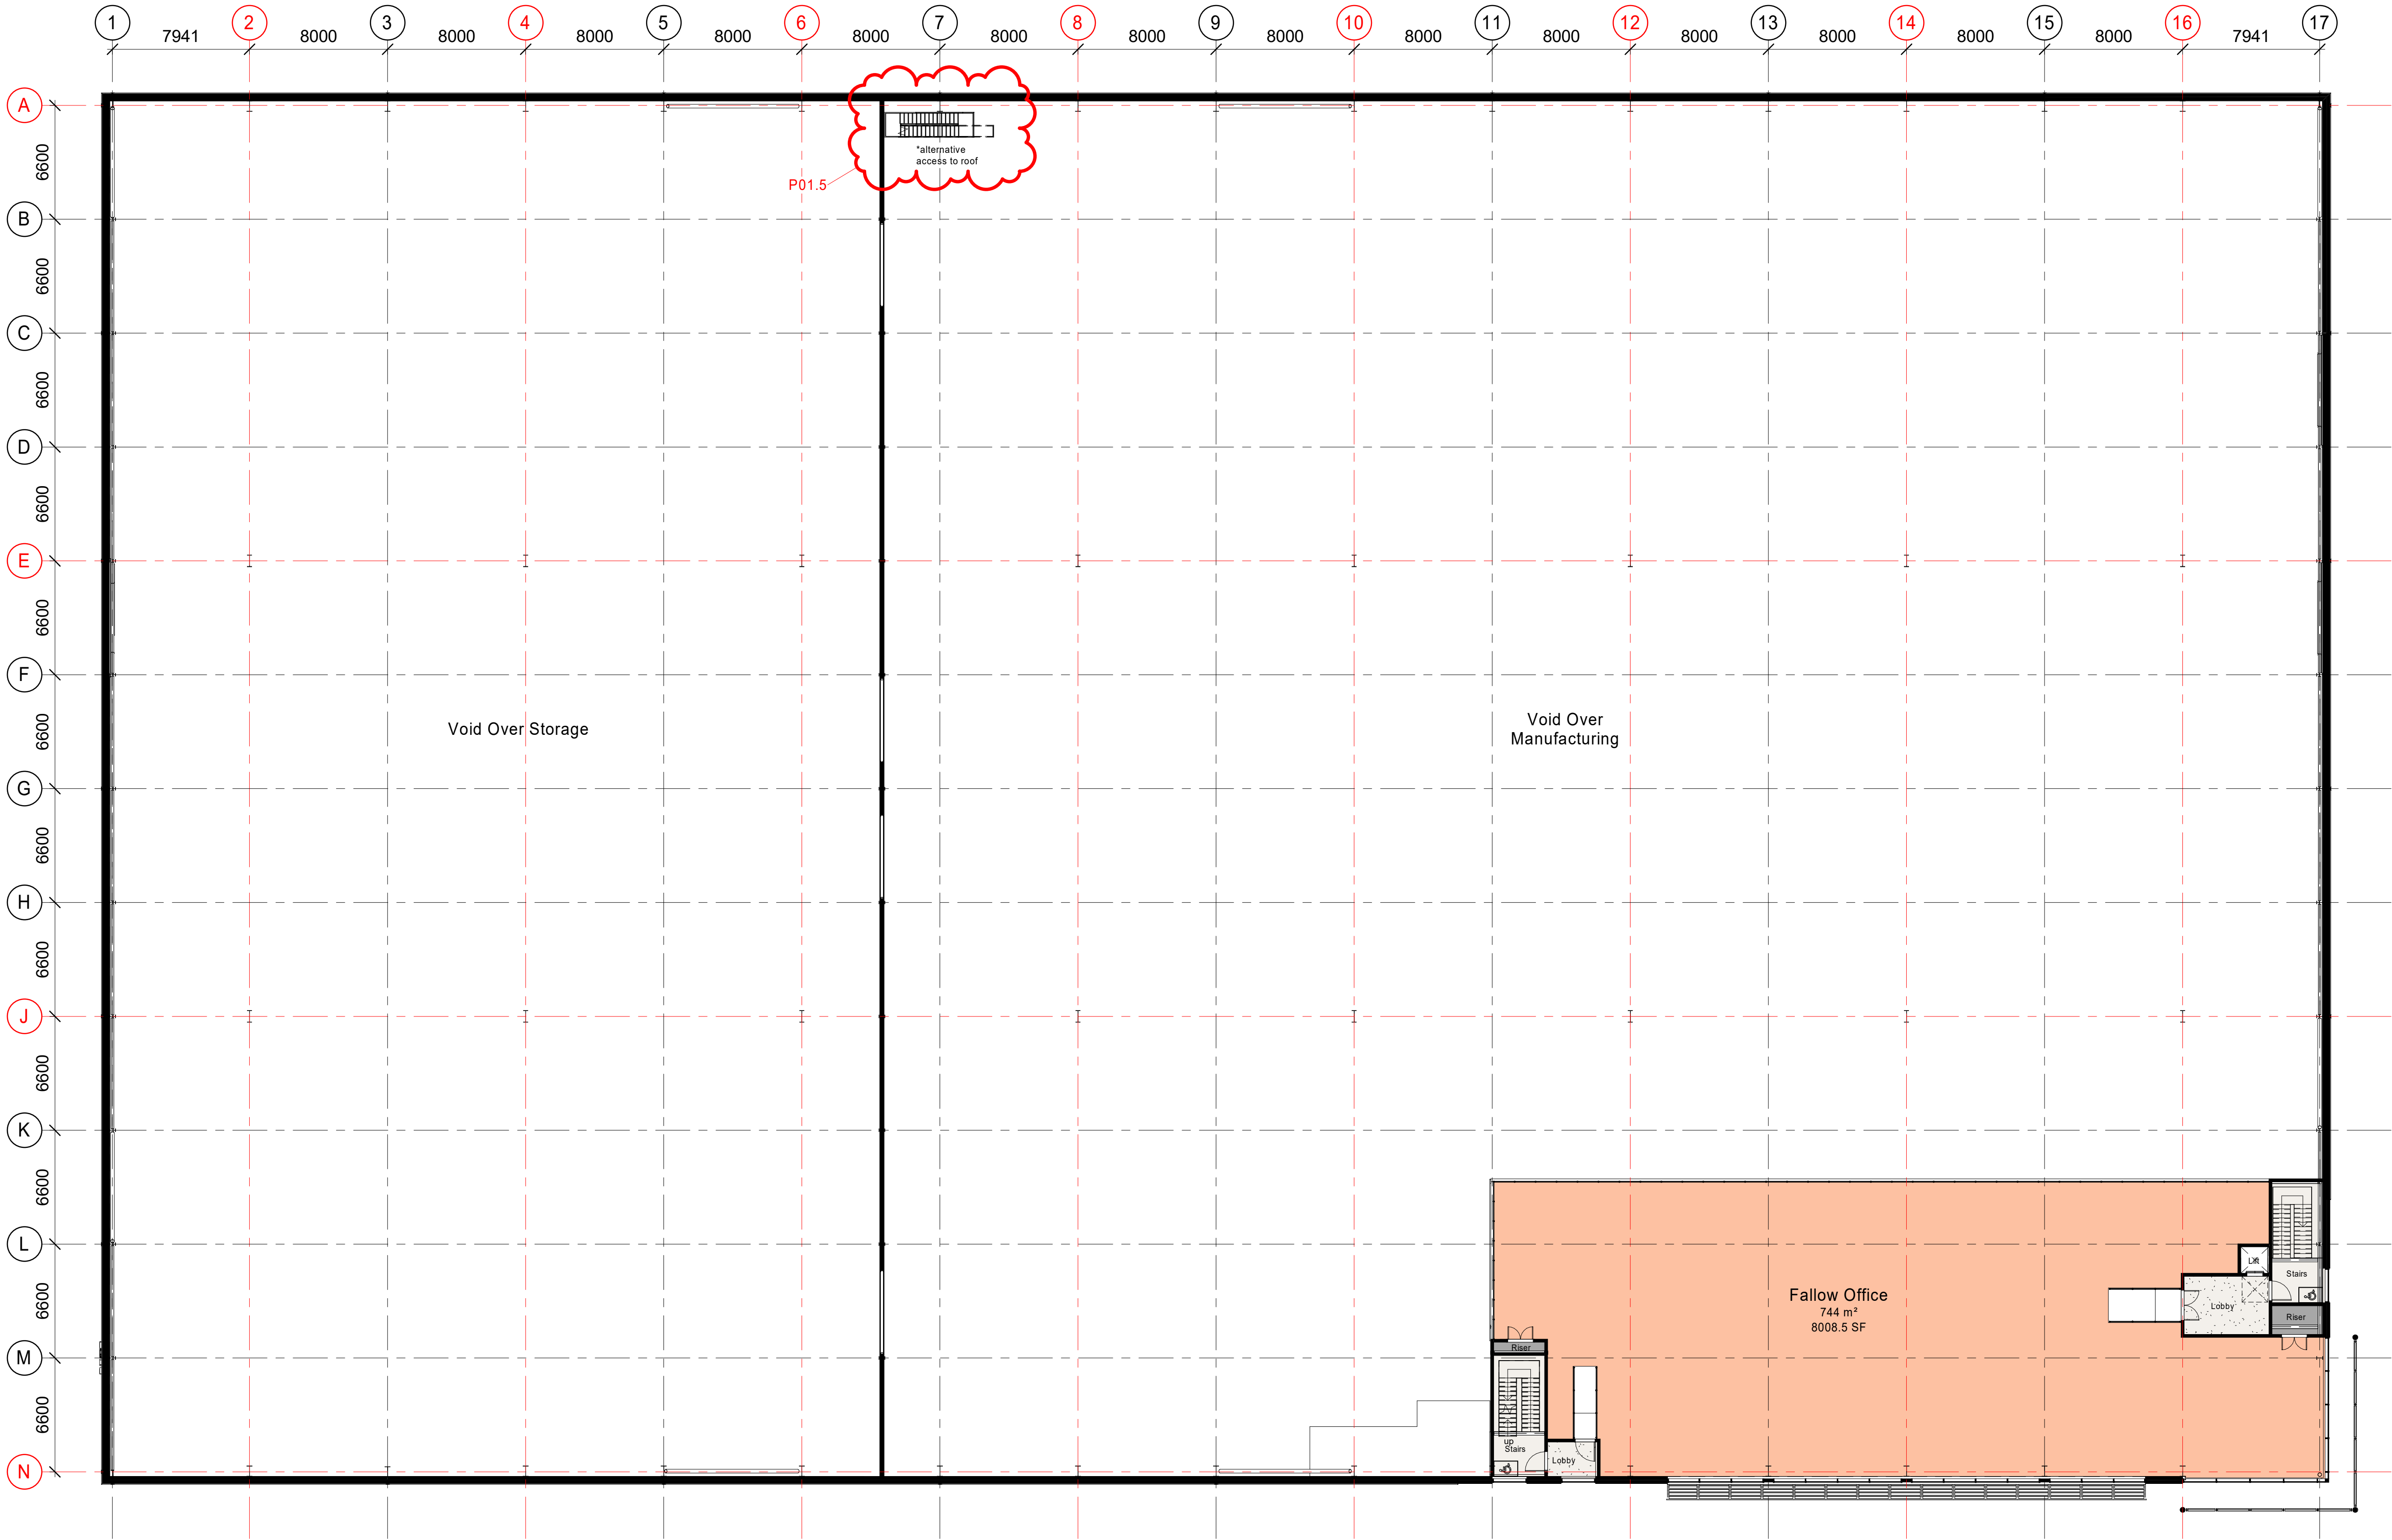

1 02 - Second Floor
1 : 200

Suitability Code (as defined in BS1192)

Work in Progress (WIP)

S0 - Work in Progress

Shared (Non-Contractual)

- S1 - Suitable for Co-ordination
S3 - Suitable for Review & comment
S5 - Not Used
S7 - Suitable for AIM Authorisation

WIP to Published (Non-Contractual)

- D1 - Suitable for Costing
D3 - Suitable for Contractor Design

- S2 - Suitable for Information
S4 - Suitable for Stage Approval
S6 - Suitable for PIM Authorisation

- D2 - Suitable for Tender
D4 - Suitable for manufacture/procurement

Published Documentation (Contractual)

- A1, A2, A3, Etc - Approved and accepted as stage complete
B1,B2,B3, Etc, - Partially signed off with minor comments from the Client

Published for AIM Acceptance

- CR - As Construction Record Documentation

P01.5	MJW	24.04.20	Updated in accordance with PCC comments.
P01.4	MJW	23.02.20	Updated in accordance with client comments.
P01.3	MJW	28.02.20	Reserved Matters application issue.
P01.2	IAMW	17.02.20	Dividing wall location revised to meet GIFA areas.
P01.1	MJW	13.02.20	Updated following coordination meeting.
P01.0	MJW	10.02.20	First Issue.

rev	by	chkd	date	description
-----	----	------	------	-------------



BAM Design Ltd
An operating company of
BAM Construct UK Ltd.
Architecture
Interior Design
3D Visualisation
Feasibility Studies
Structural Engineering
Environmental Services
Building Information Modelling
Centrum Business Park
Griffiths Way, St Albans
Hertfordshire, AL1 2RD
01727 894200
design@bam.co.uk
www.bam.co.uk

project DHF - Plot 4A - Unit 5

site Second Floor Plan

scale 1 : 200 @ A1
date 23/01/20
project code DHF- BMD- Z4A- 02- DR- A- 11002
drawn MJW
checked PB
volume
level
type
role
number
rev
purpose of issue
Reserved Matters
BAM job no. 4330
drg. status S4