

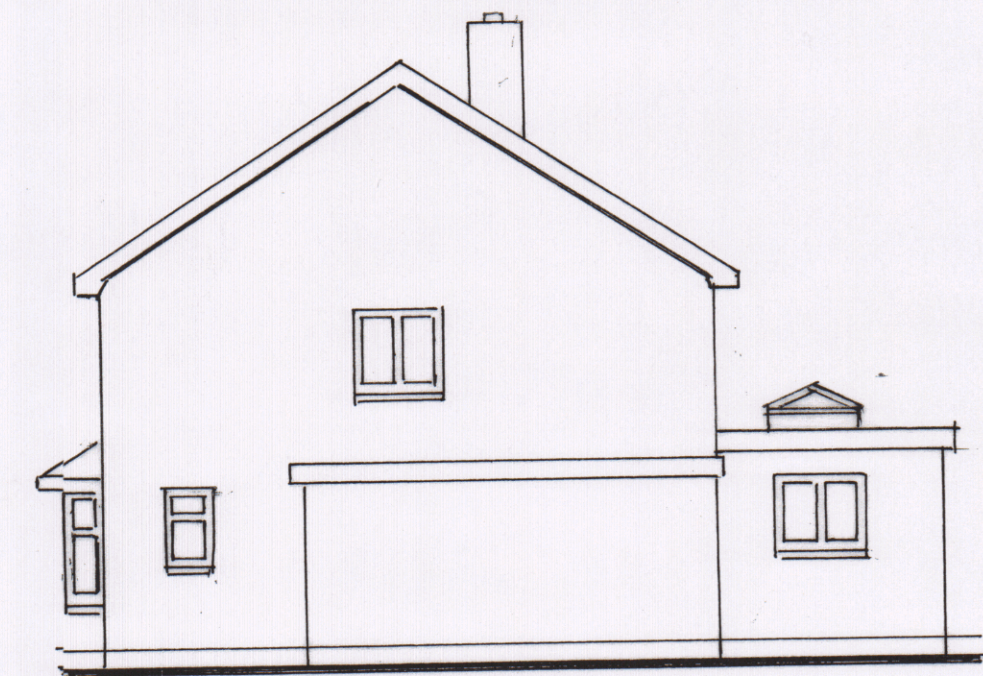


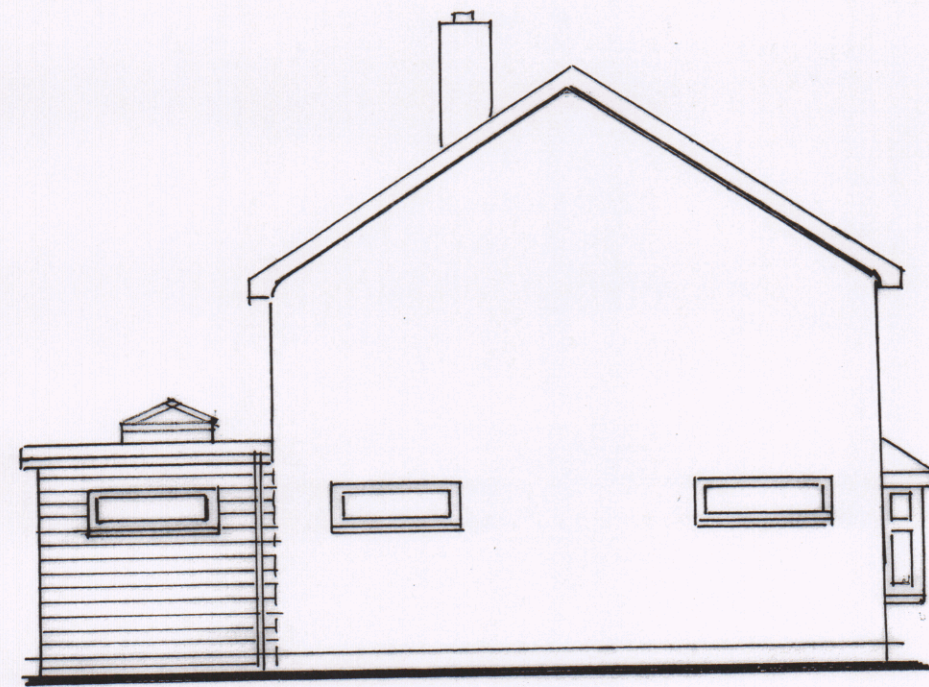

REAR (EAST)

SIDE (SOUTH)

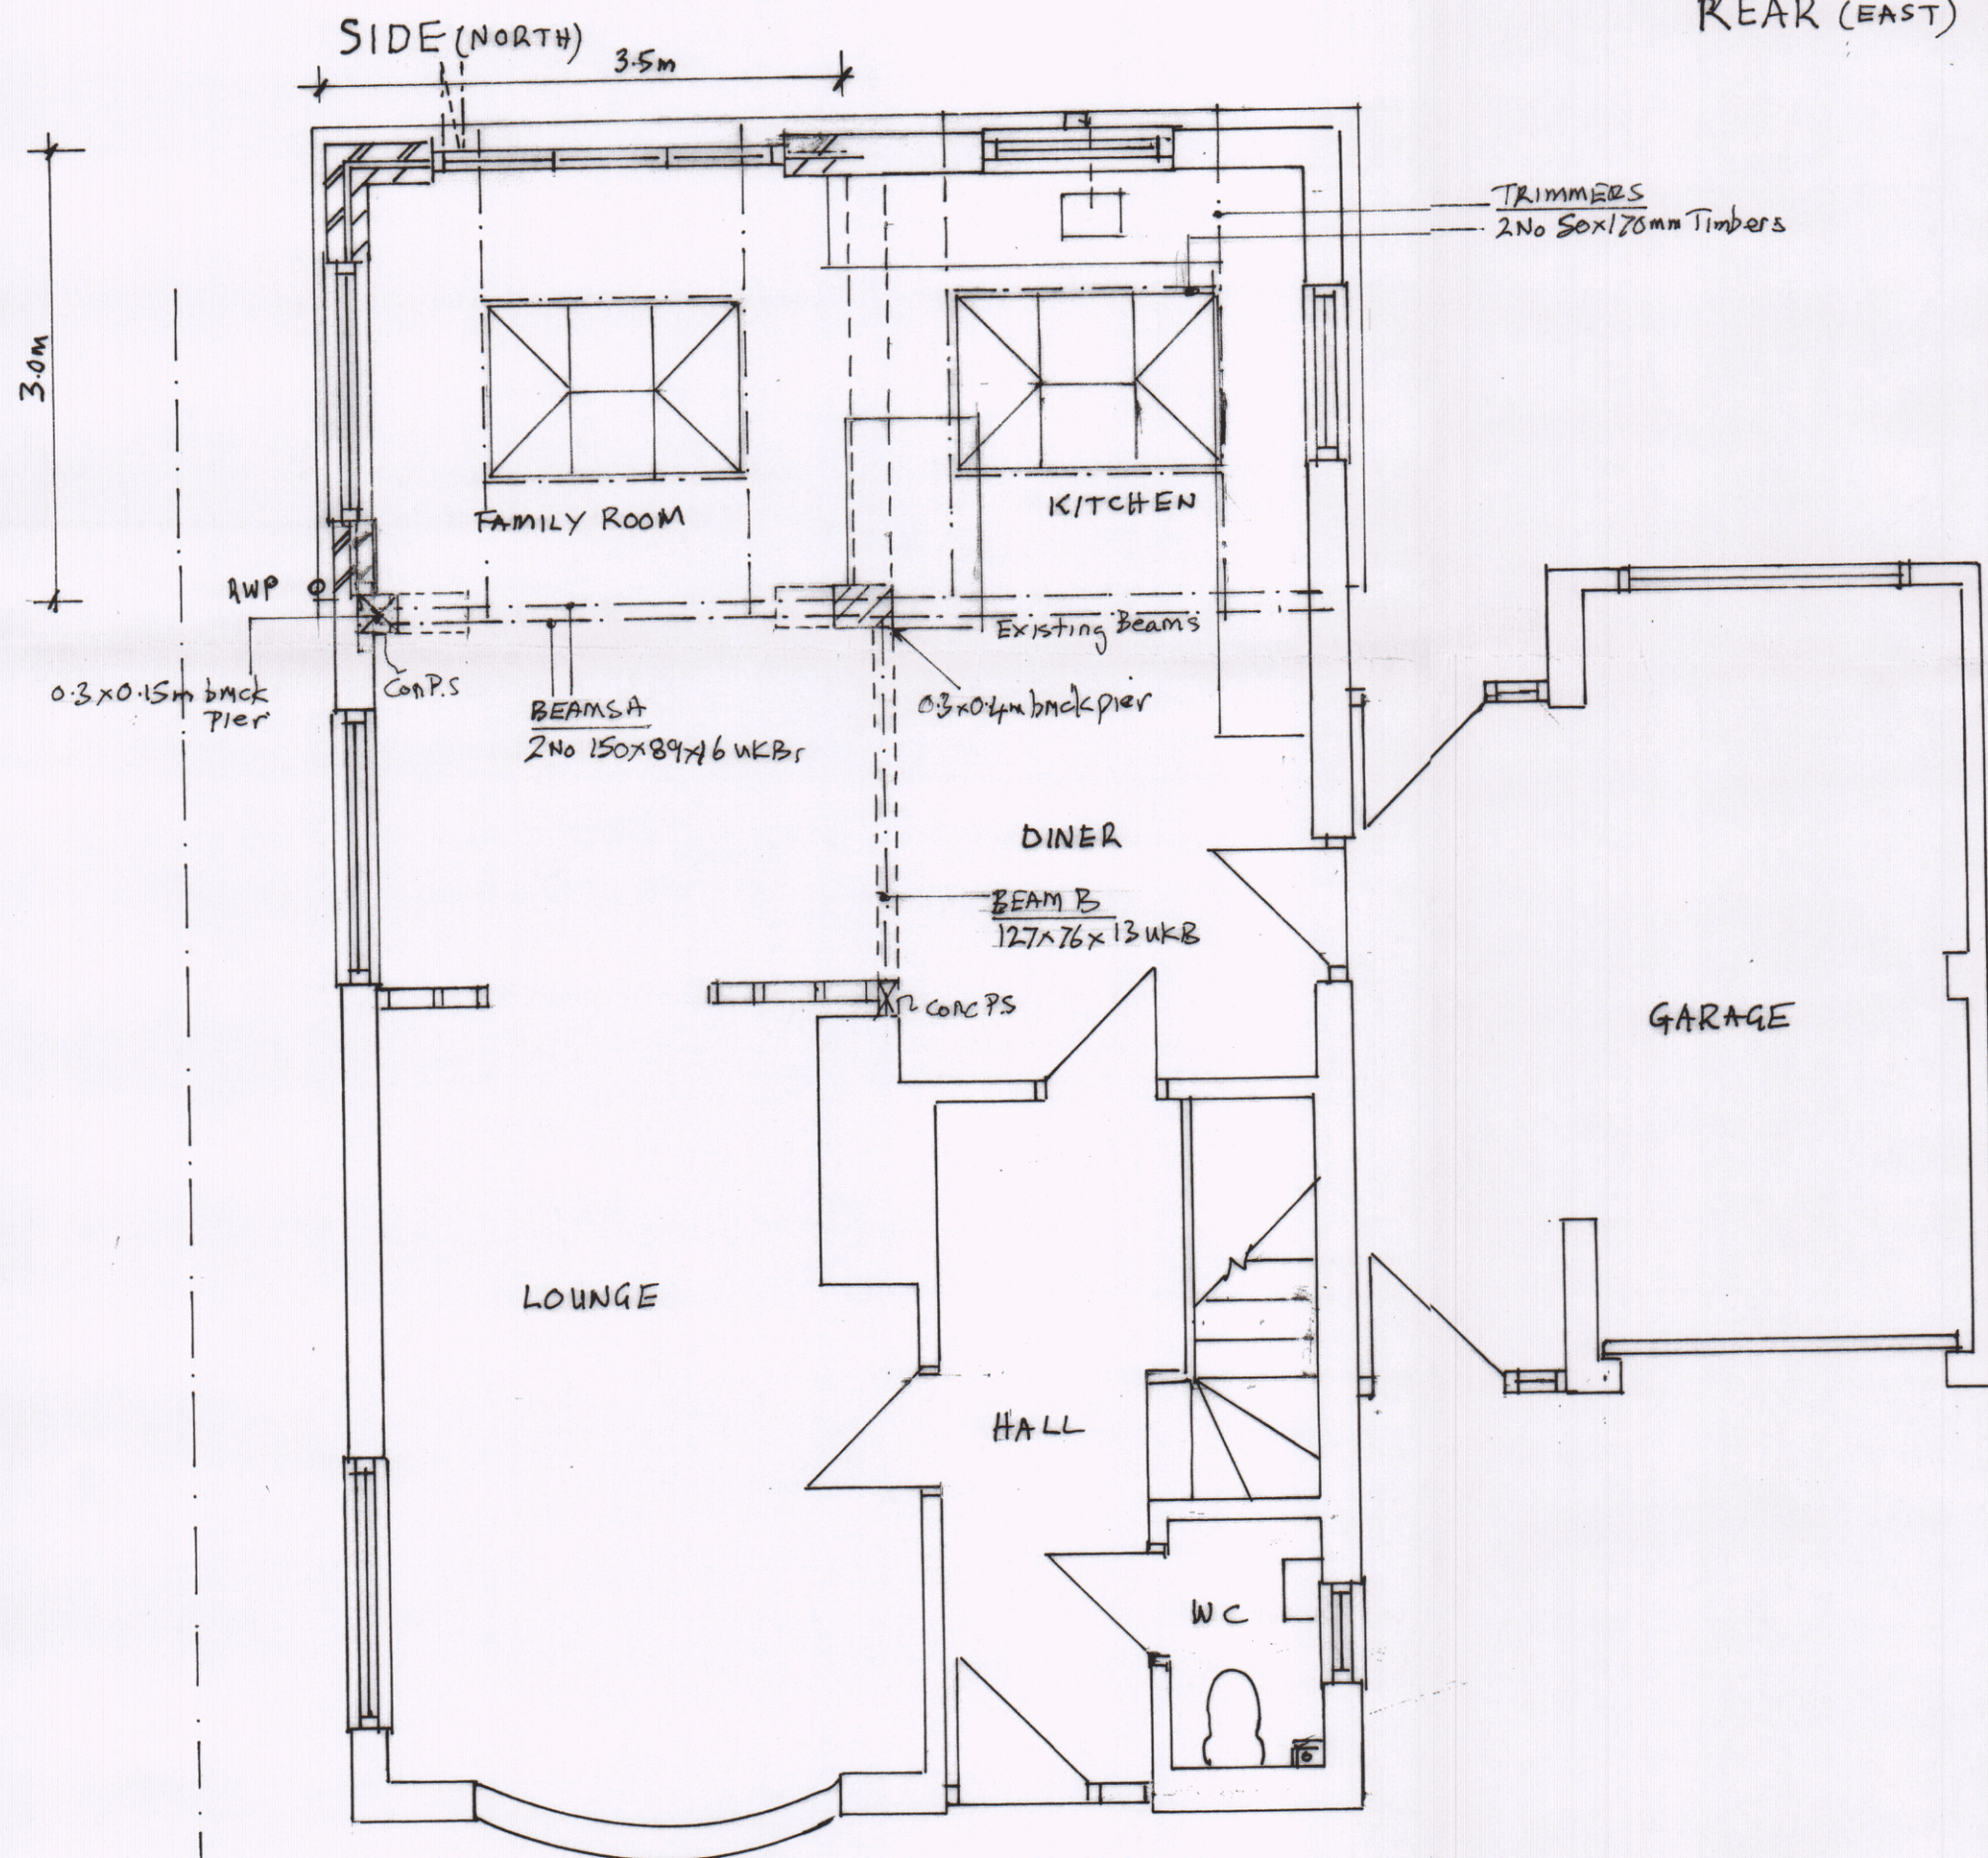


GROUND

SCALE 1:50 @ A2

PROPOSED FLOOR PLAN

PROPOSED ELEVATIONS

SCALE 1:100 @ A2

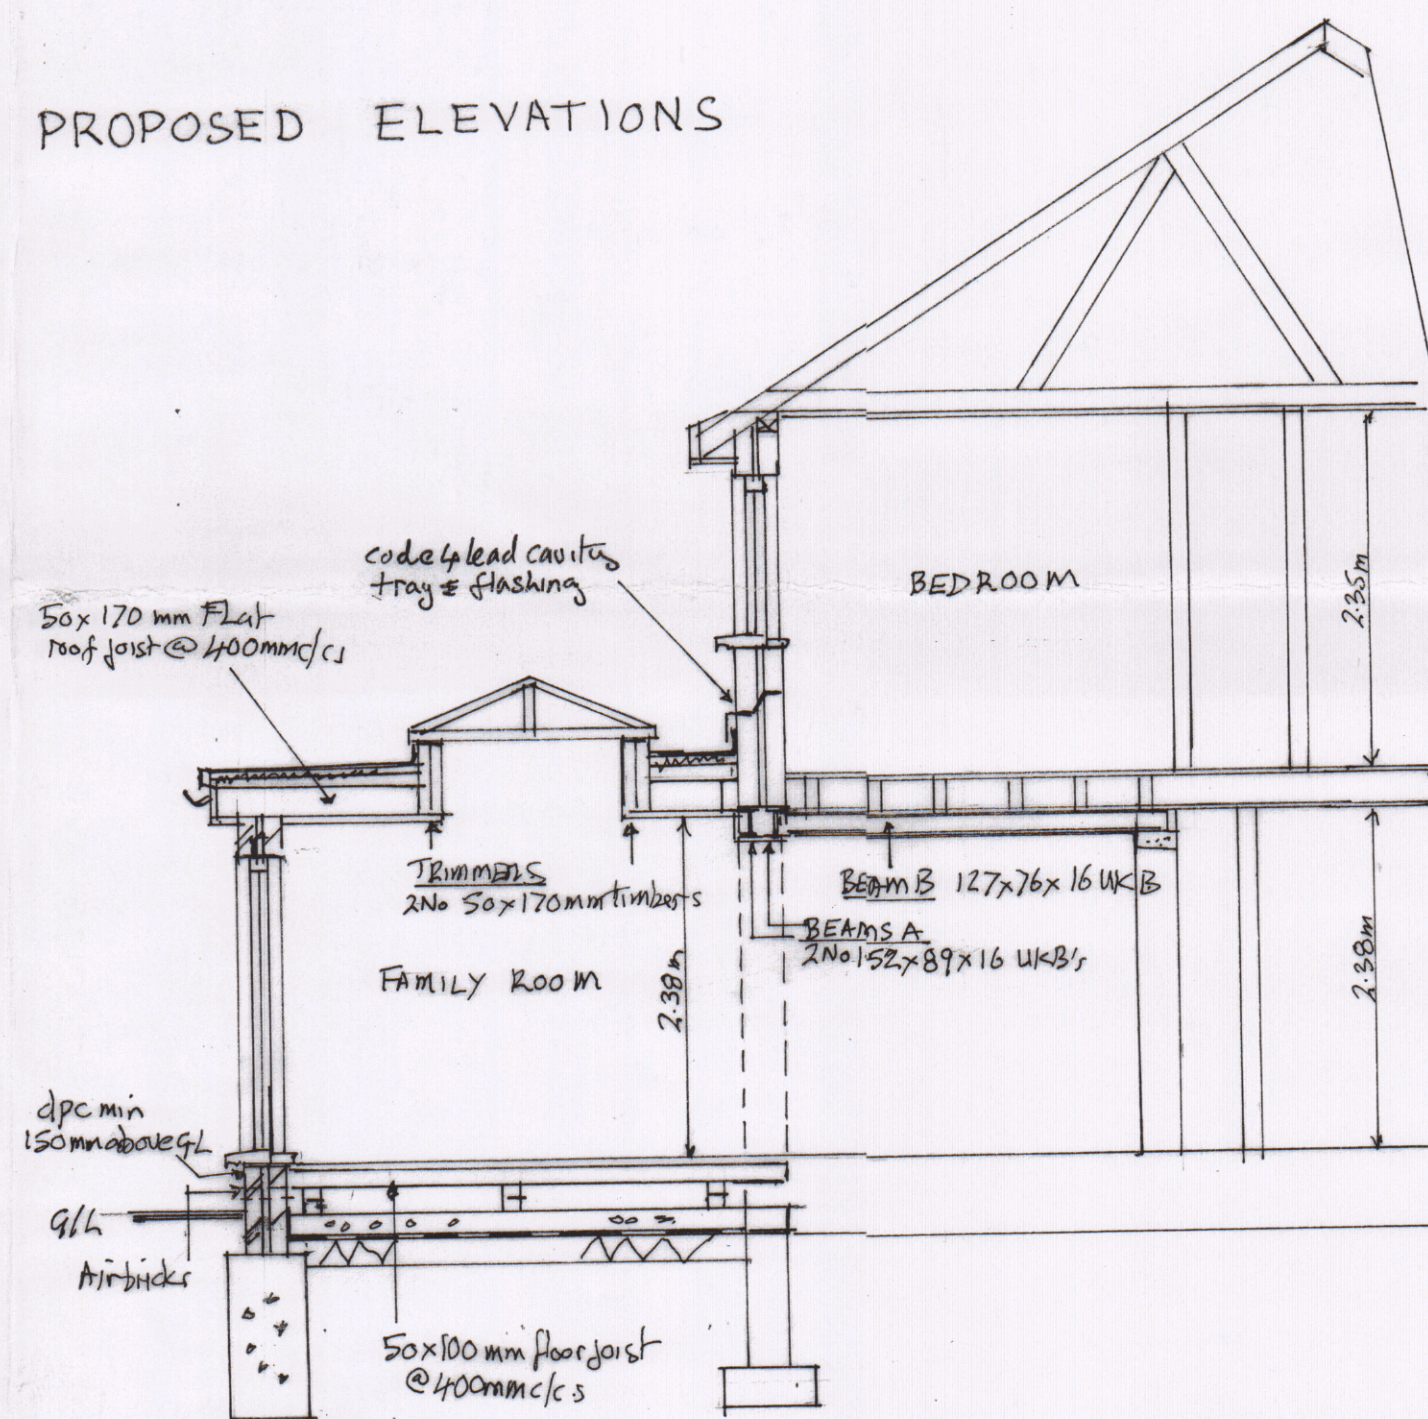

SECTION



Title: SINGLE STOREY REAR EXTENSION  
(Proposed Plans & Elevations)

Address: JENAL  
ST PETERS ROAD  
HAYLING ISLAND PO11 0RT

Client: Andy & Anita Cave  
Tele: 07790726862

Scale: 1:50 & 1:100 Date: 02/02/2020