


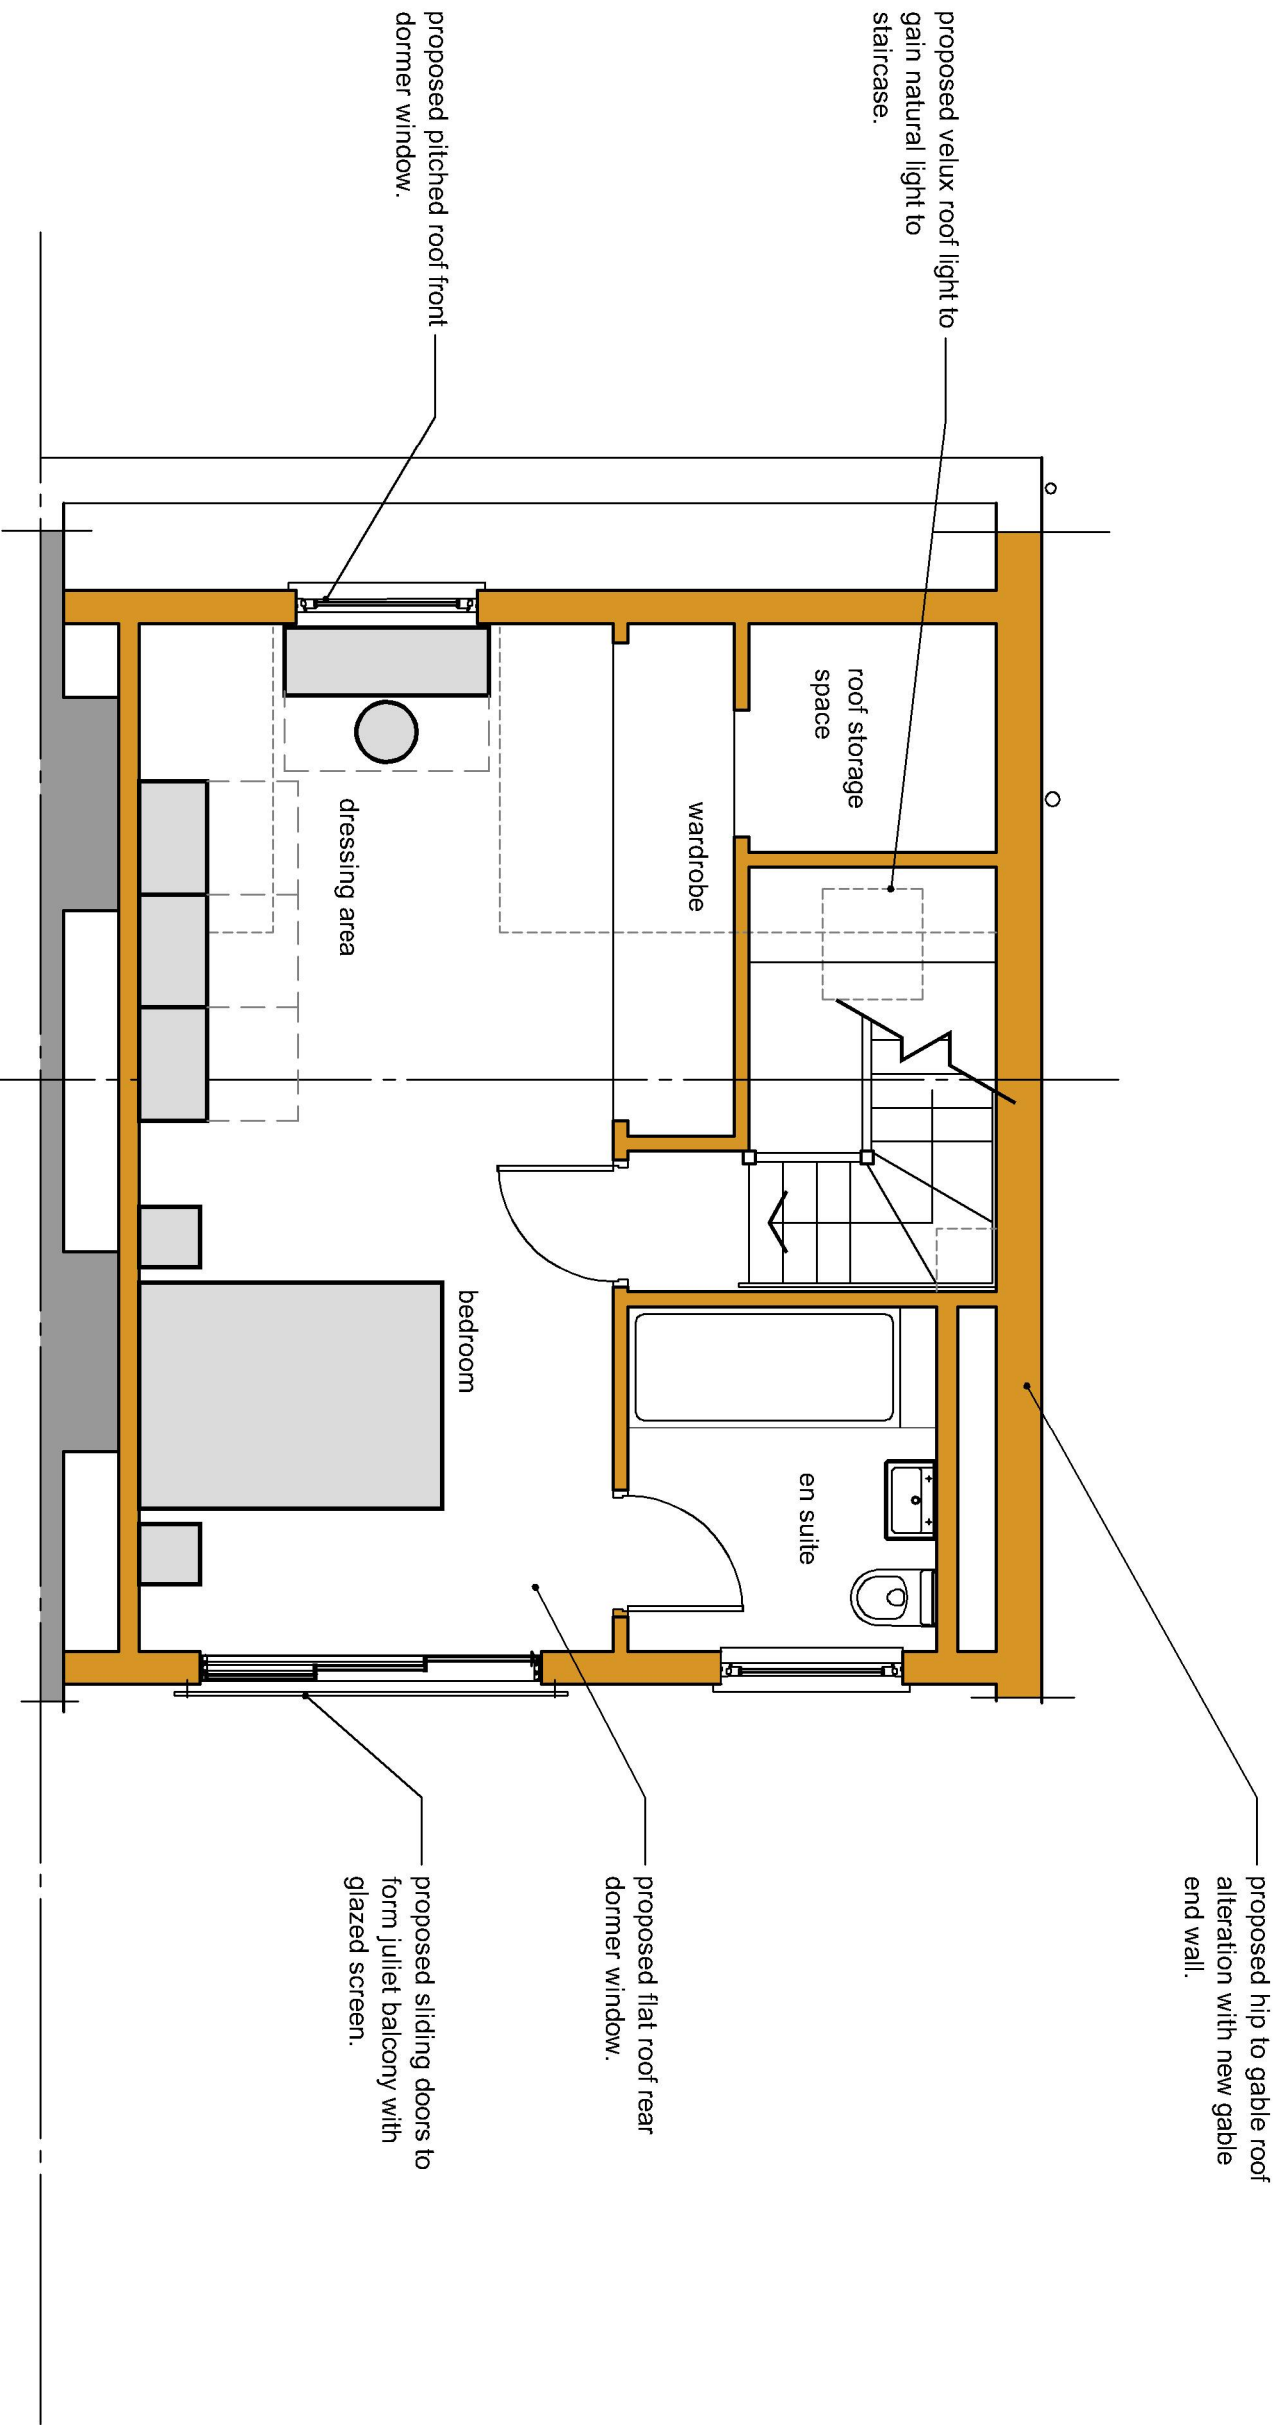

PROPOSED SECOND FLOOR PLAN
SCALE 1:50

Note:
Do not Scale from this Drawing (except for planning approval).
All dimensions are in millimetres and to be checked on site.
All Dimensions relating to subcontractors or suppliers work
must be checked and agreed between the main contractor and
the sub-contractors and suppliers.

DRAWING TITLE		DATE		SCALE	
PLANNING APPLICATION PROPOSED SECOND FLOOR PLAN		May 2020		1:50 @ A3	
		DRN.	CHK.	Drawing Ref	Rev
		gp	-	20159 PL301	-
CLIENT Mr & Mrs Saunders - 57 Stakes Road, Purbrook, Hants.					

Gavin Page BA(hons)
tel. 07747 011252
email. gavin.page77@gmail.com

grp architectural design