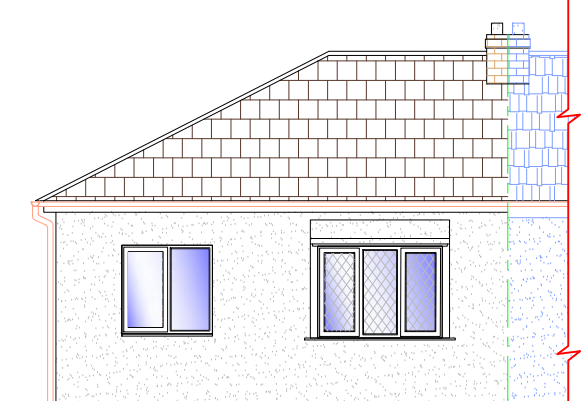
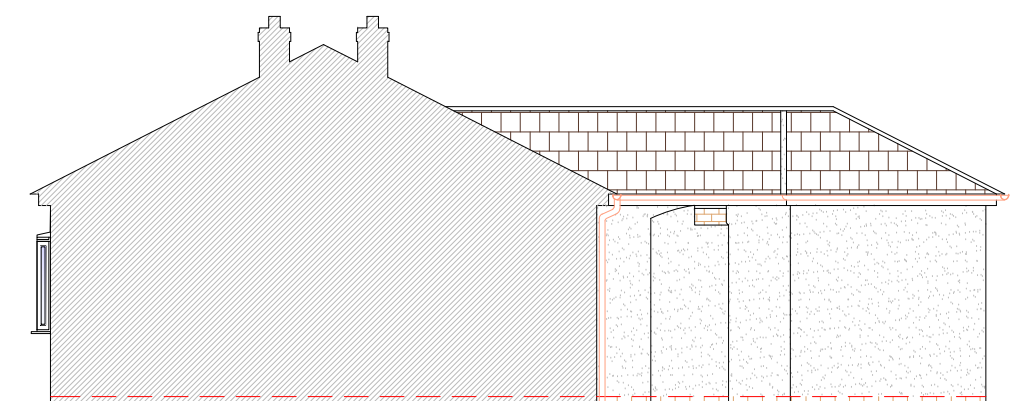
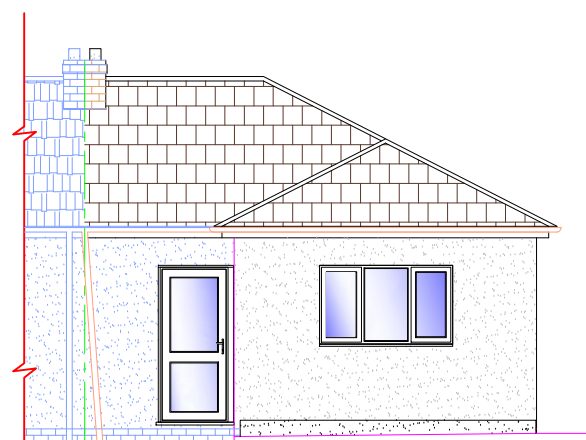
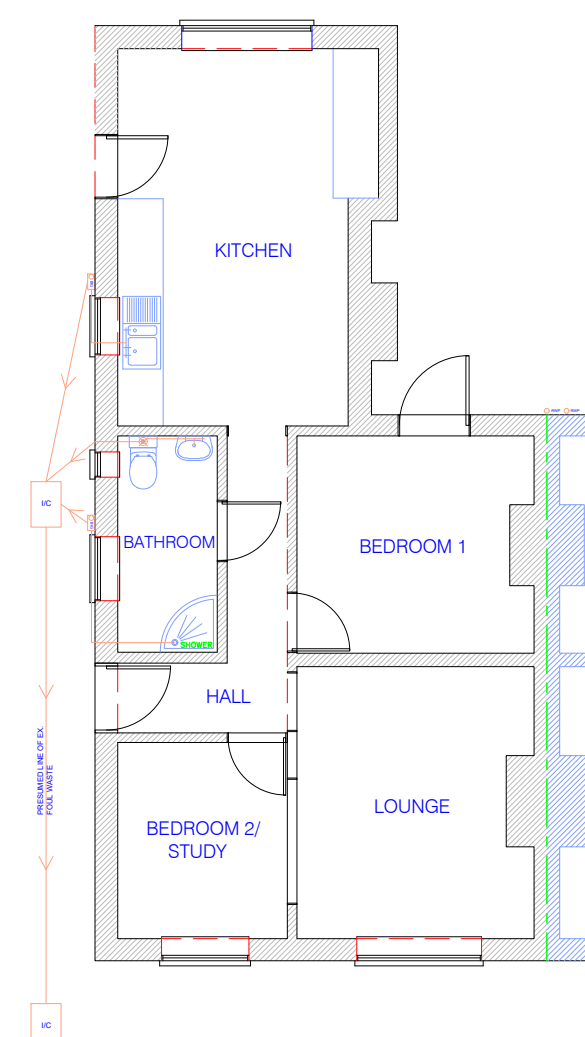
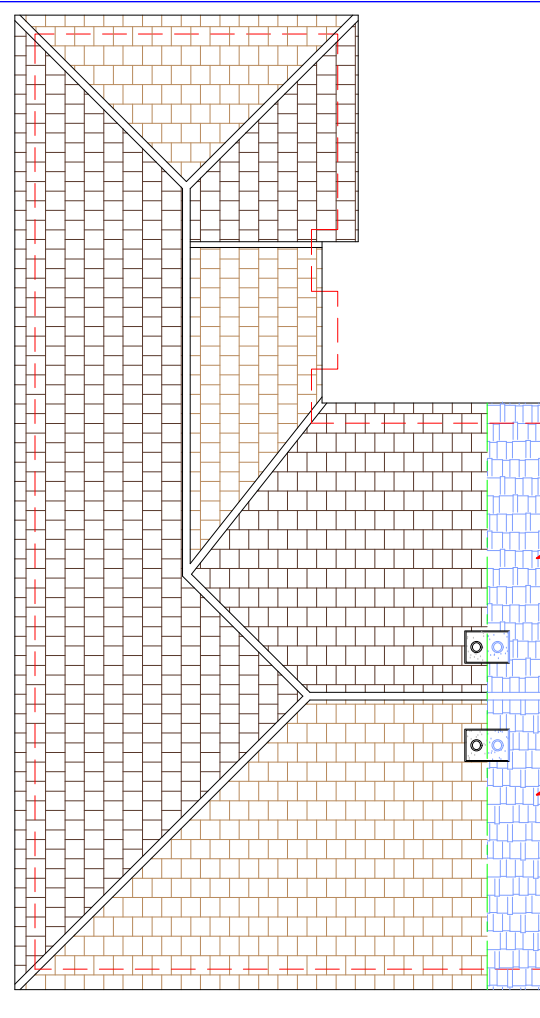
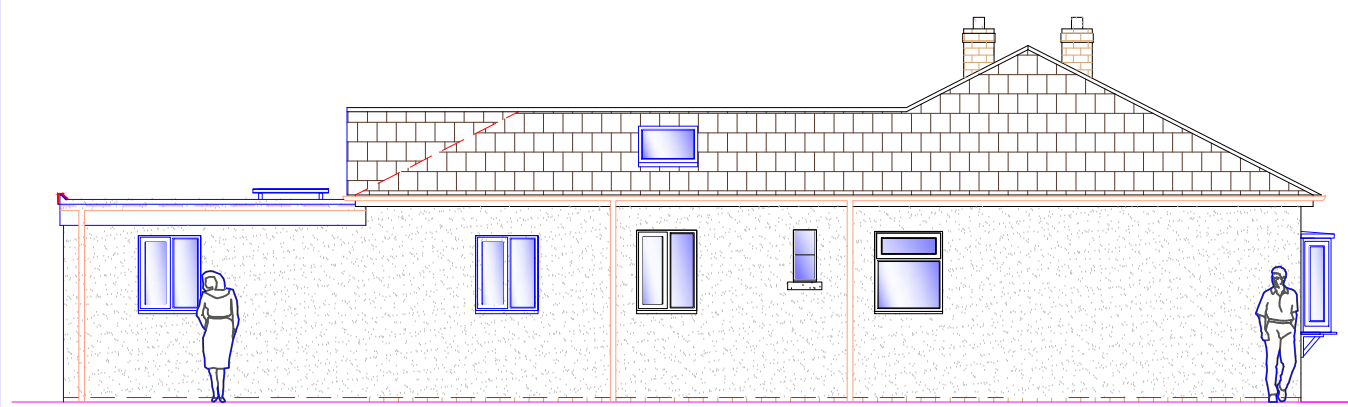
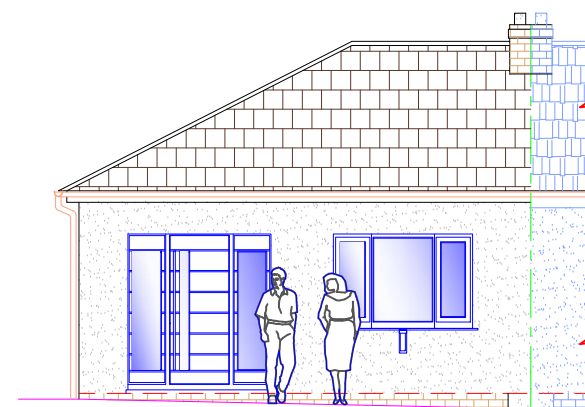
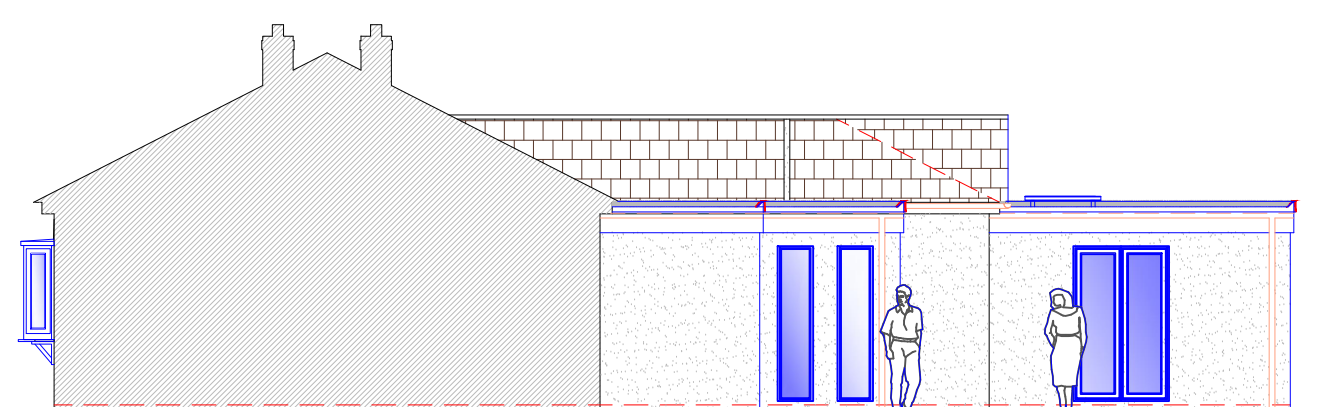
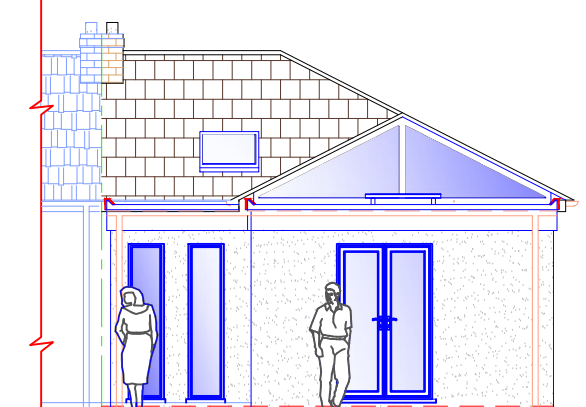
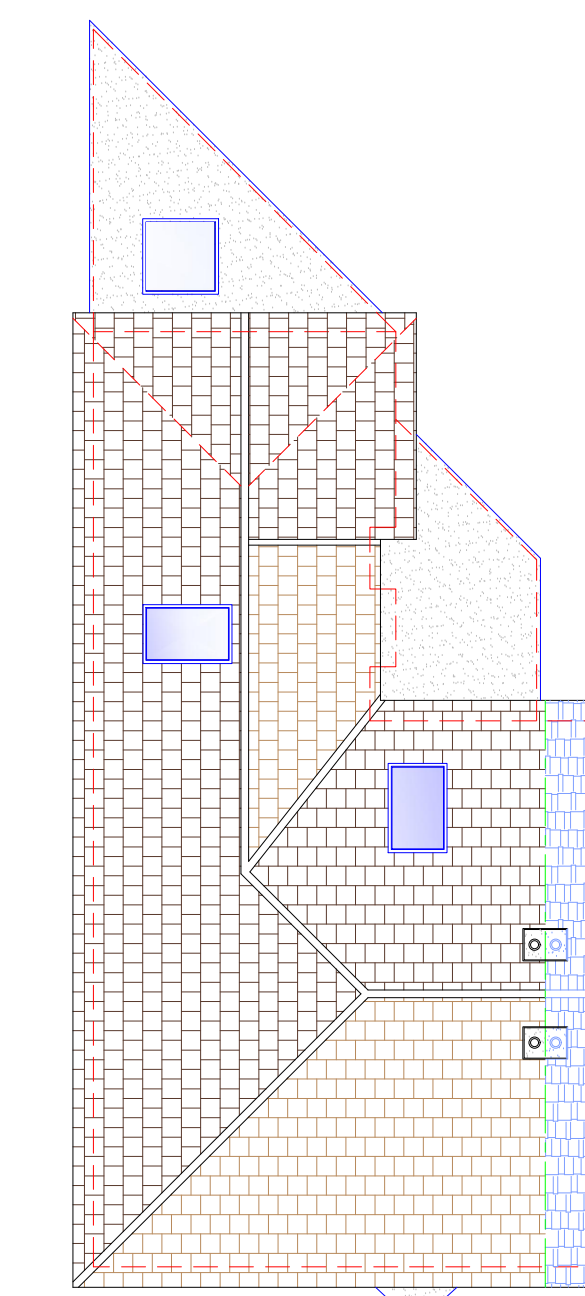
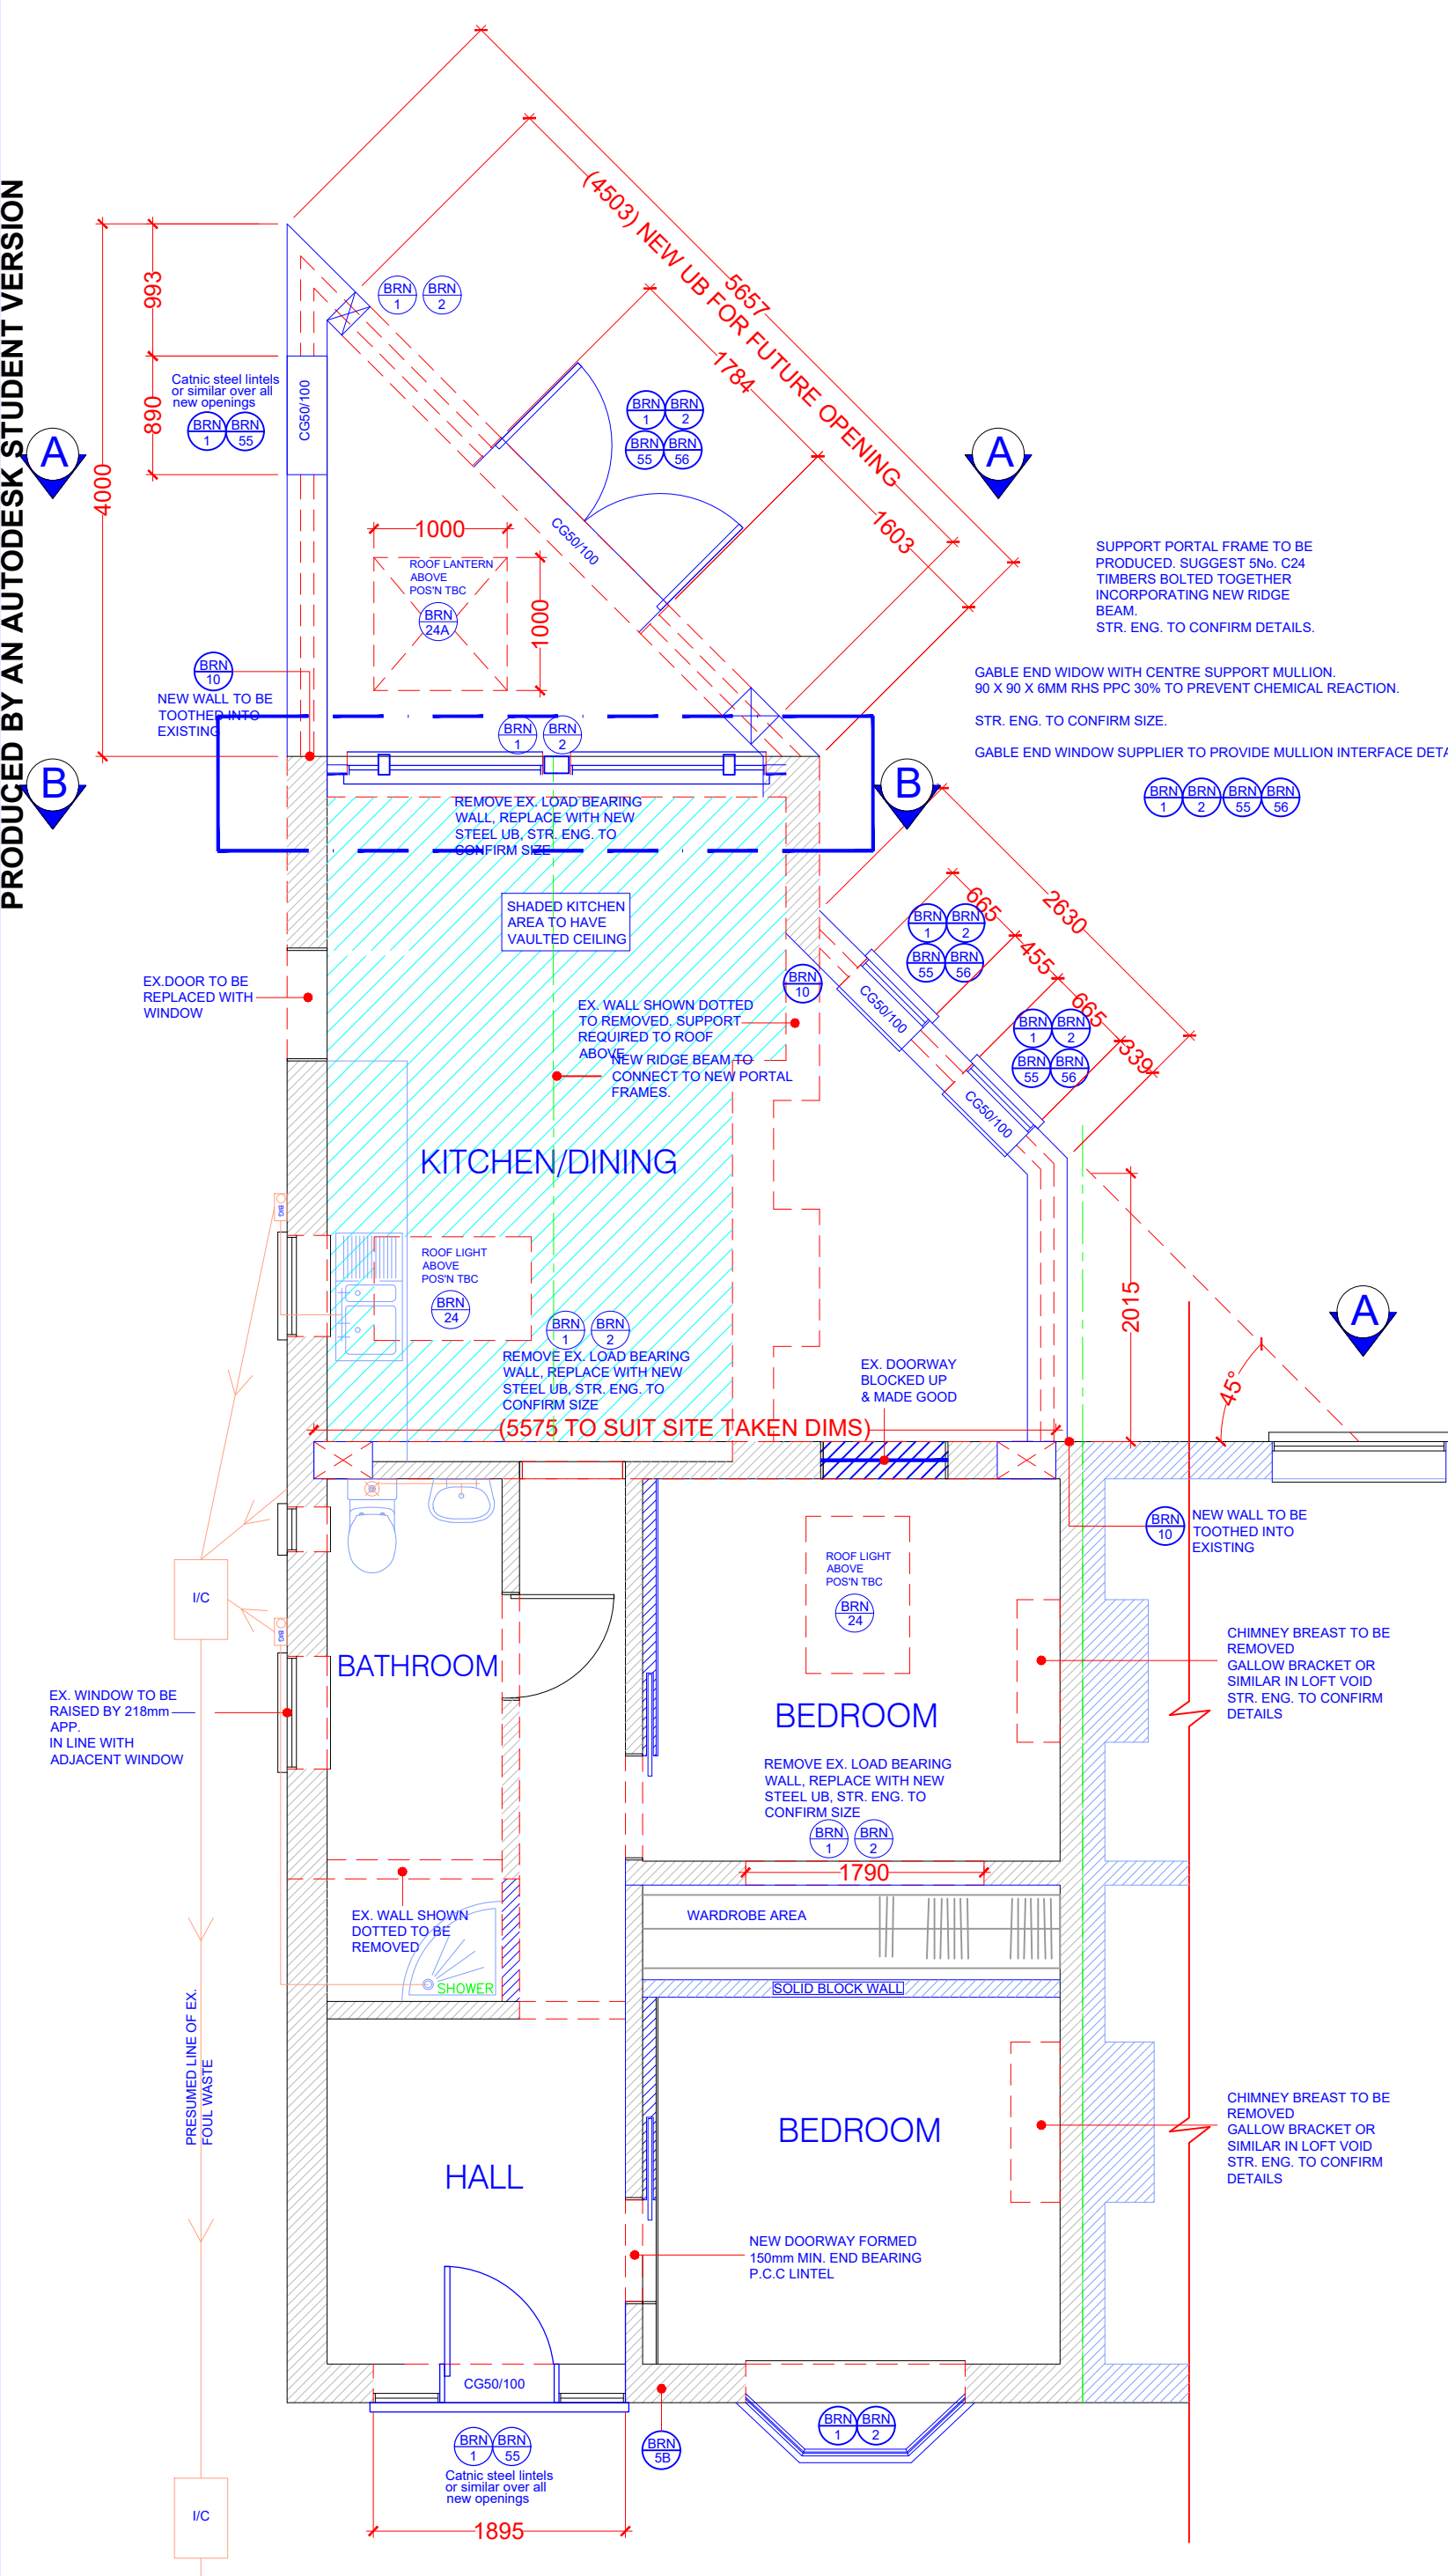
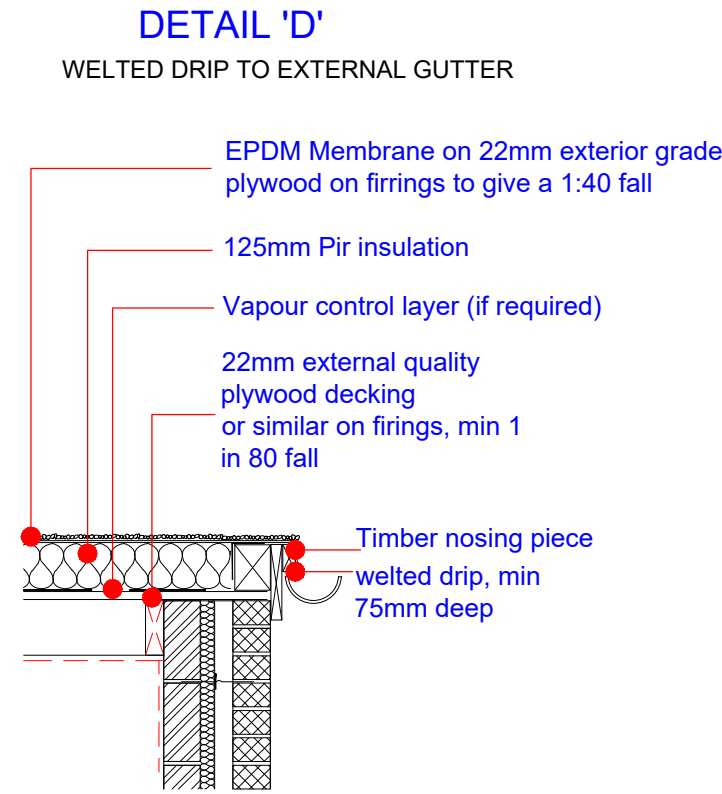
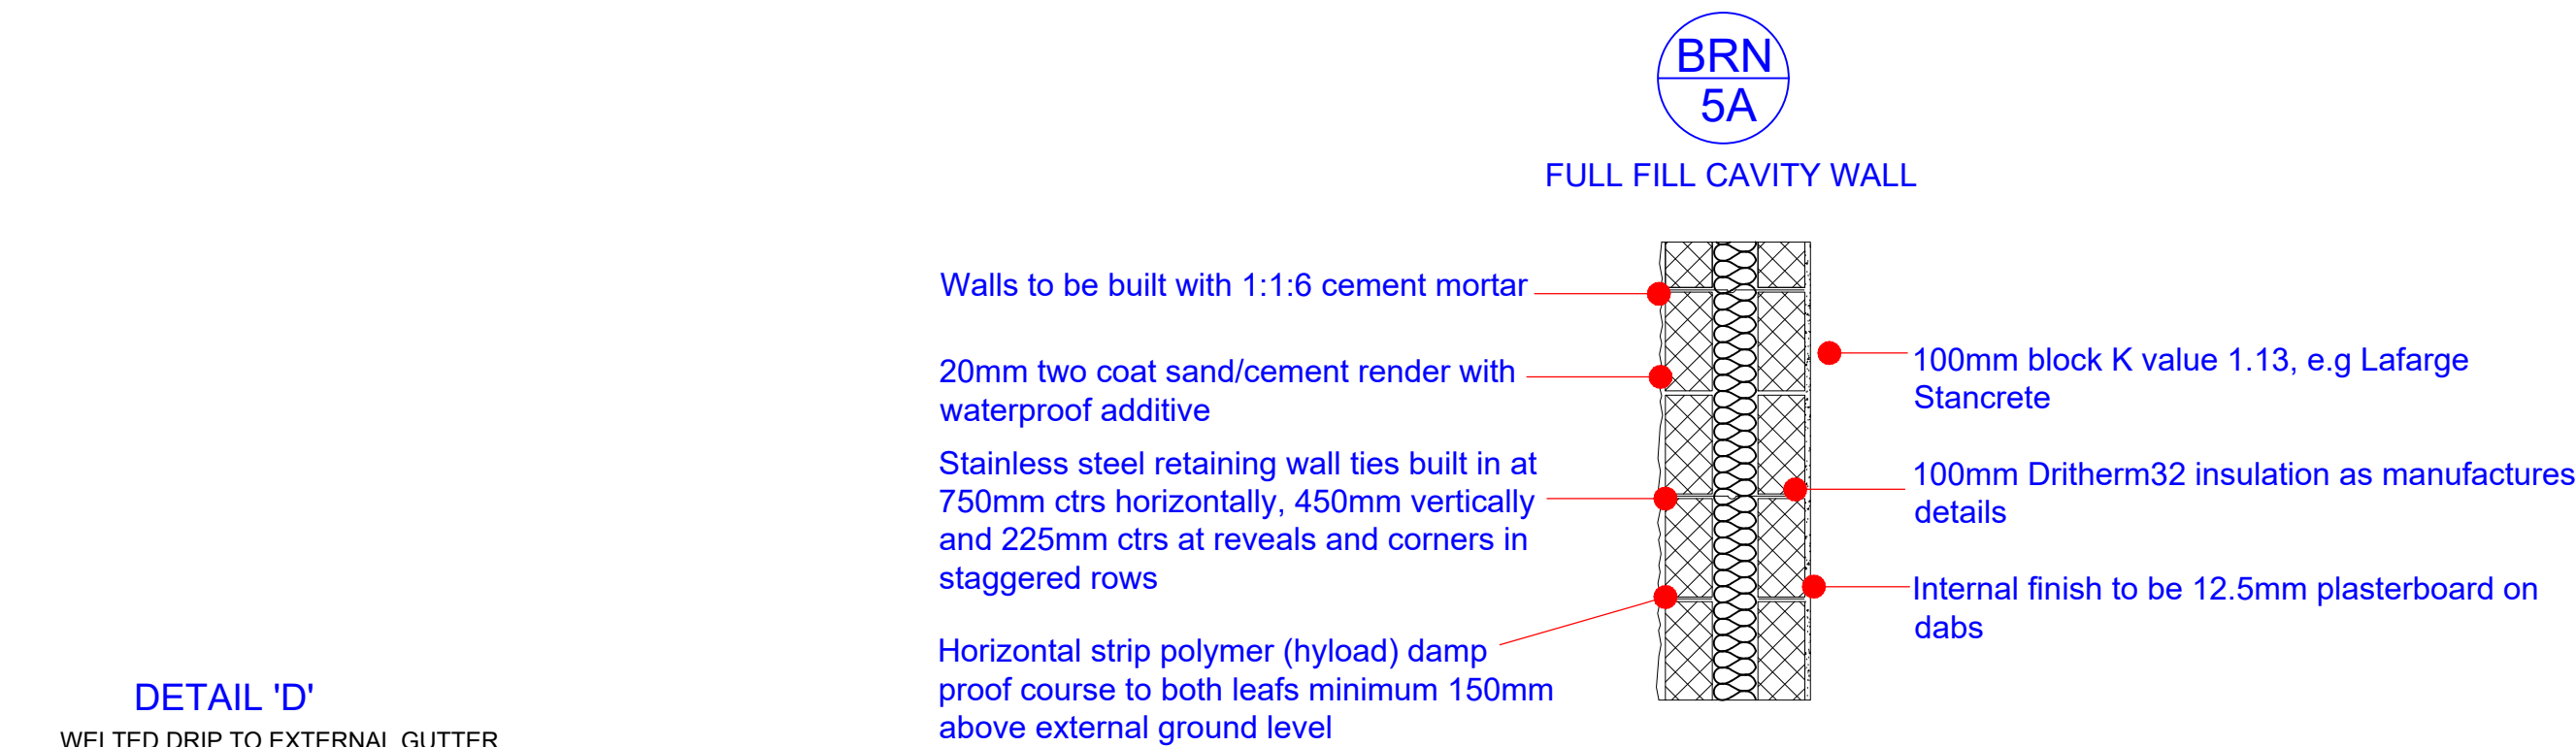
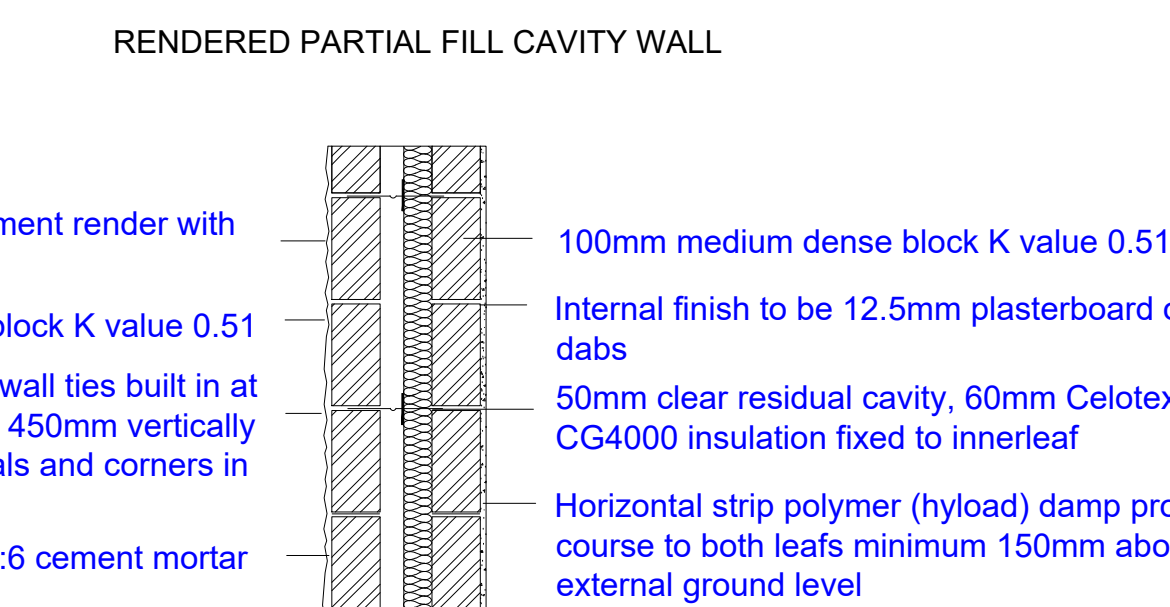
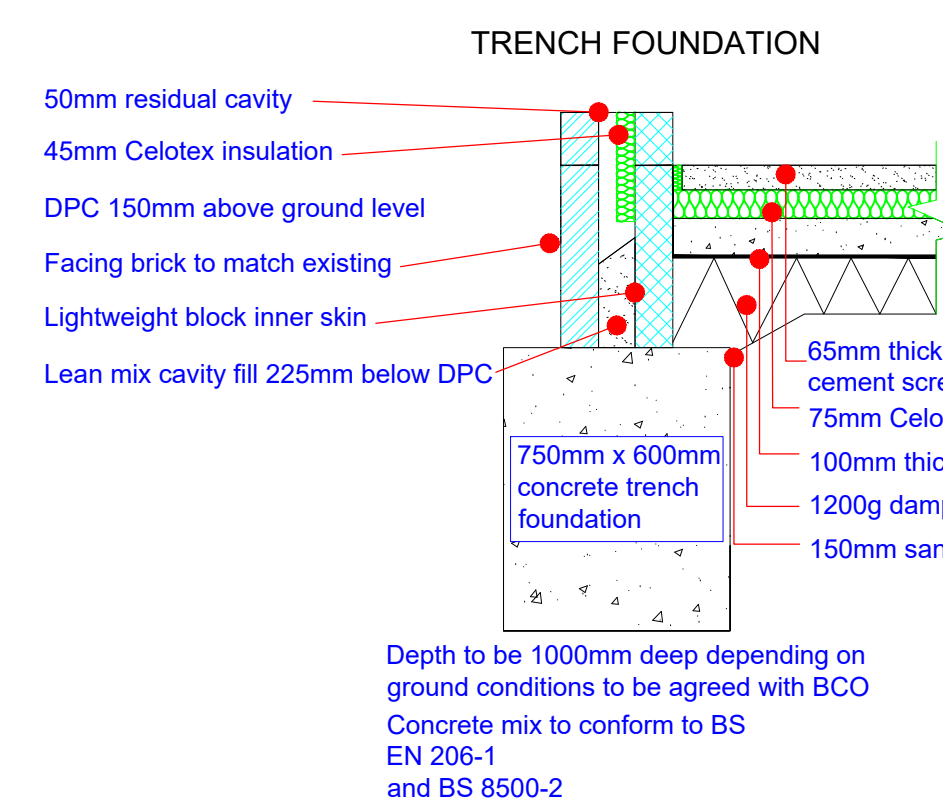
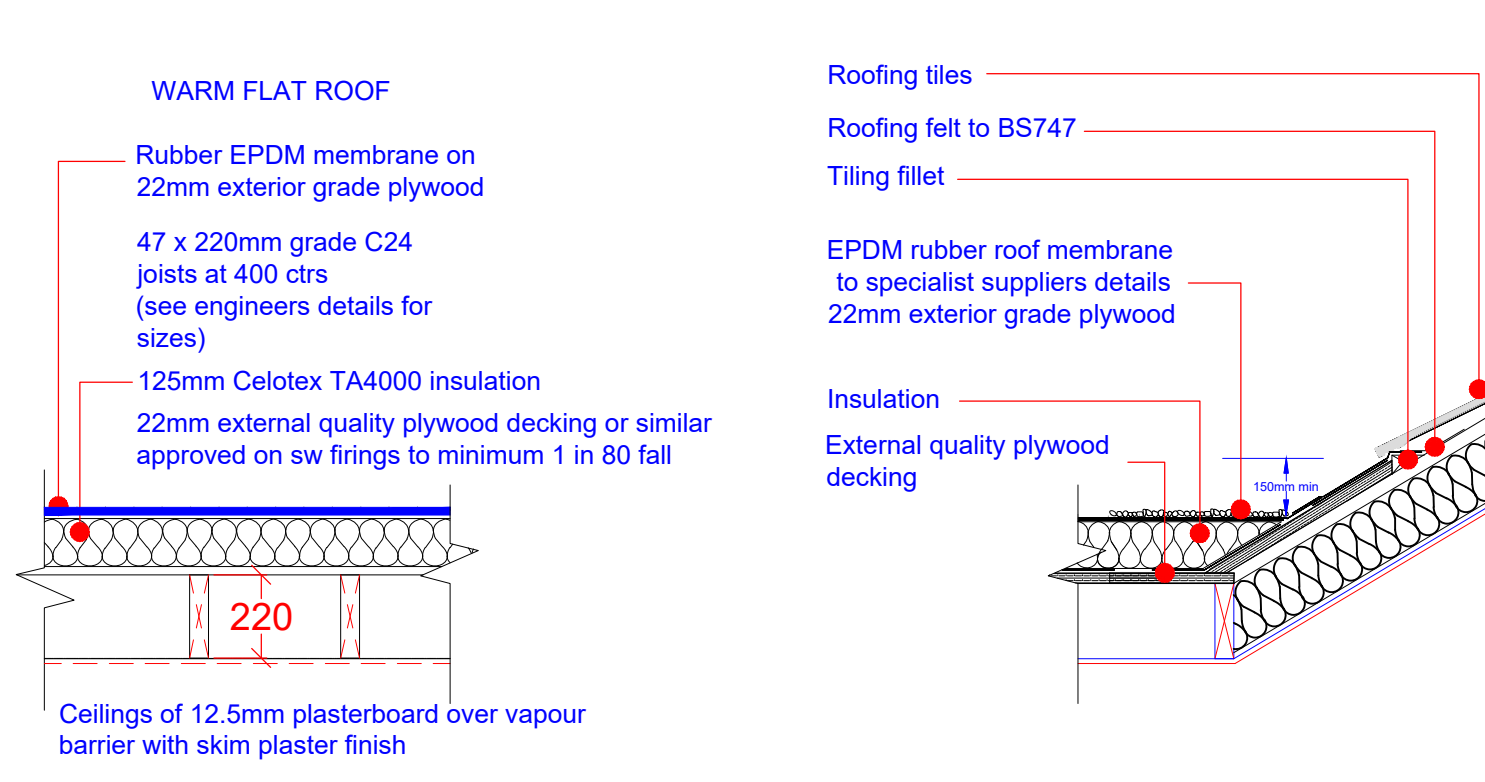
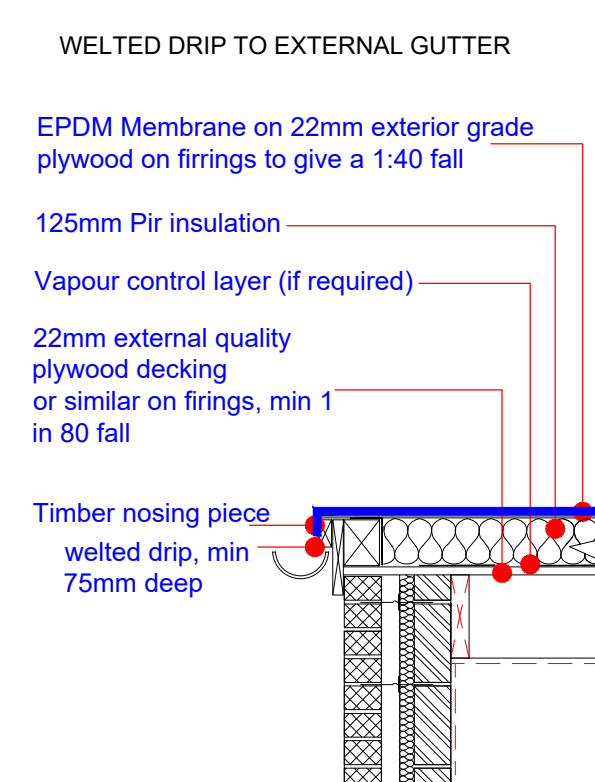
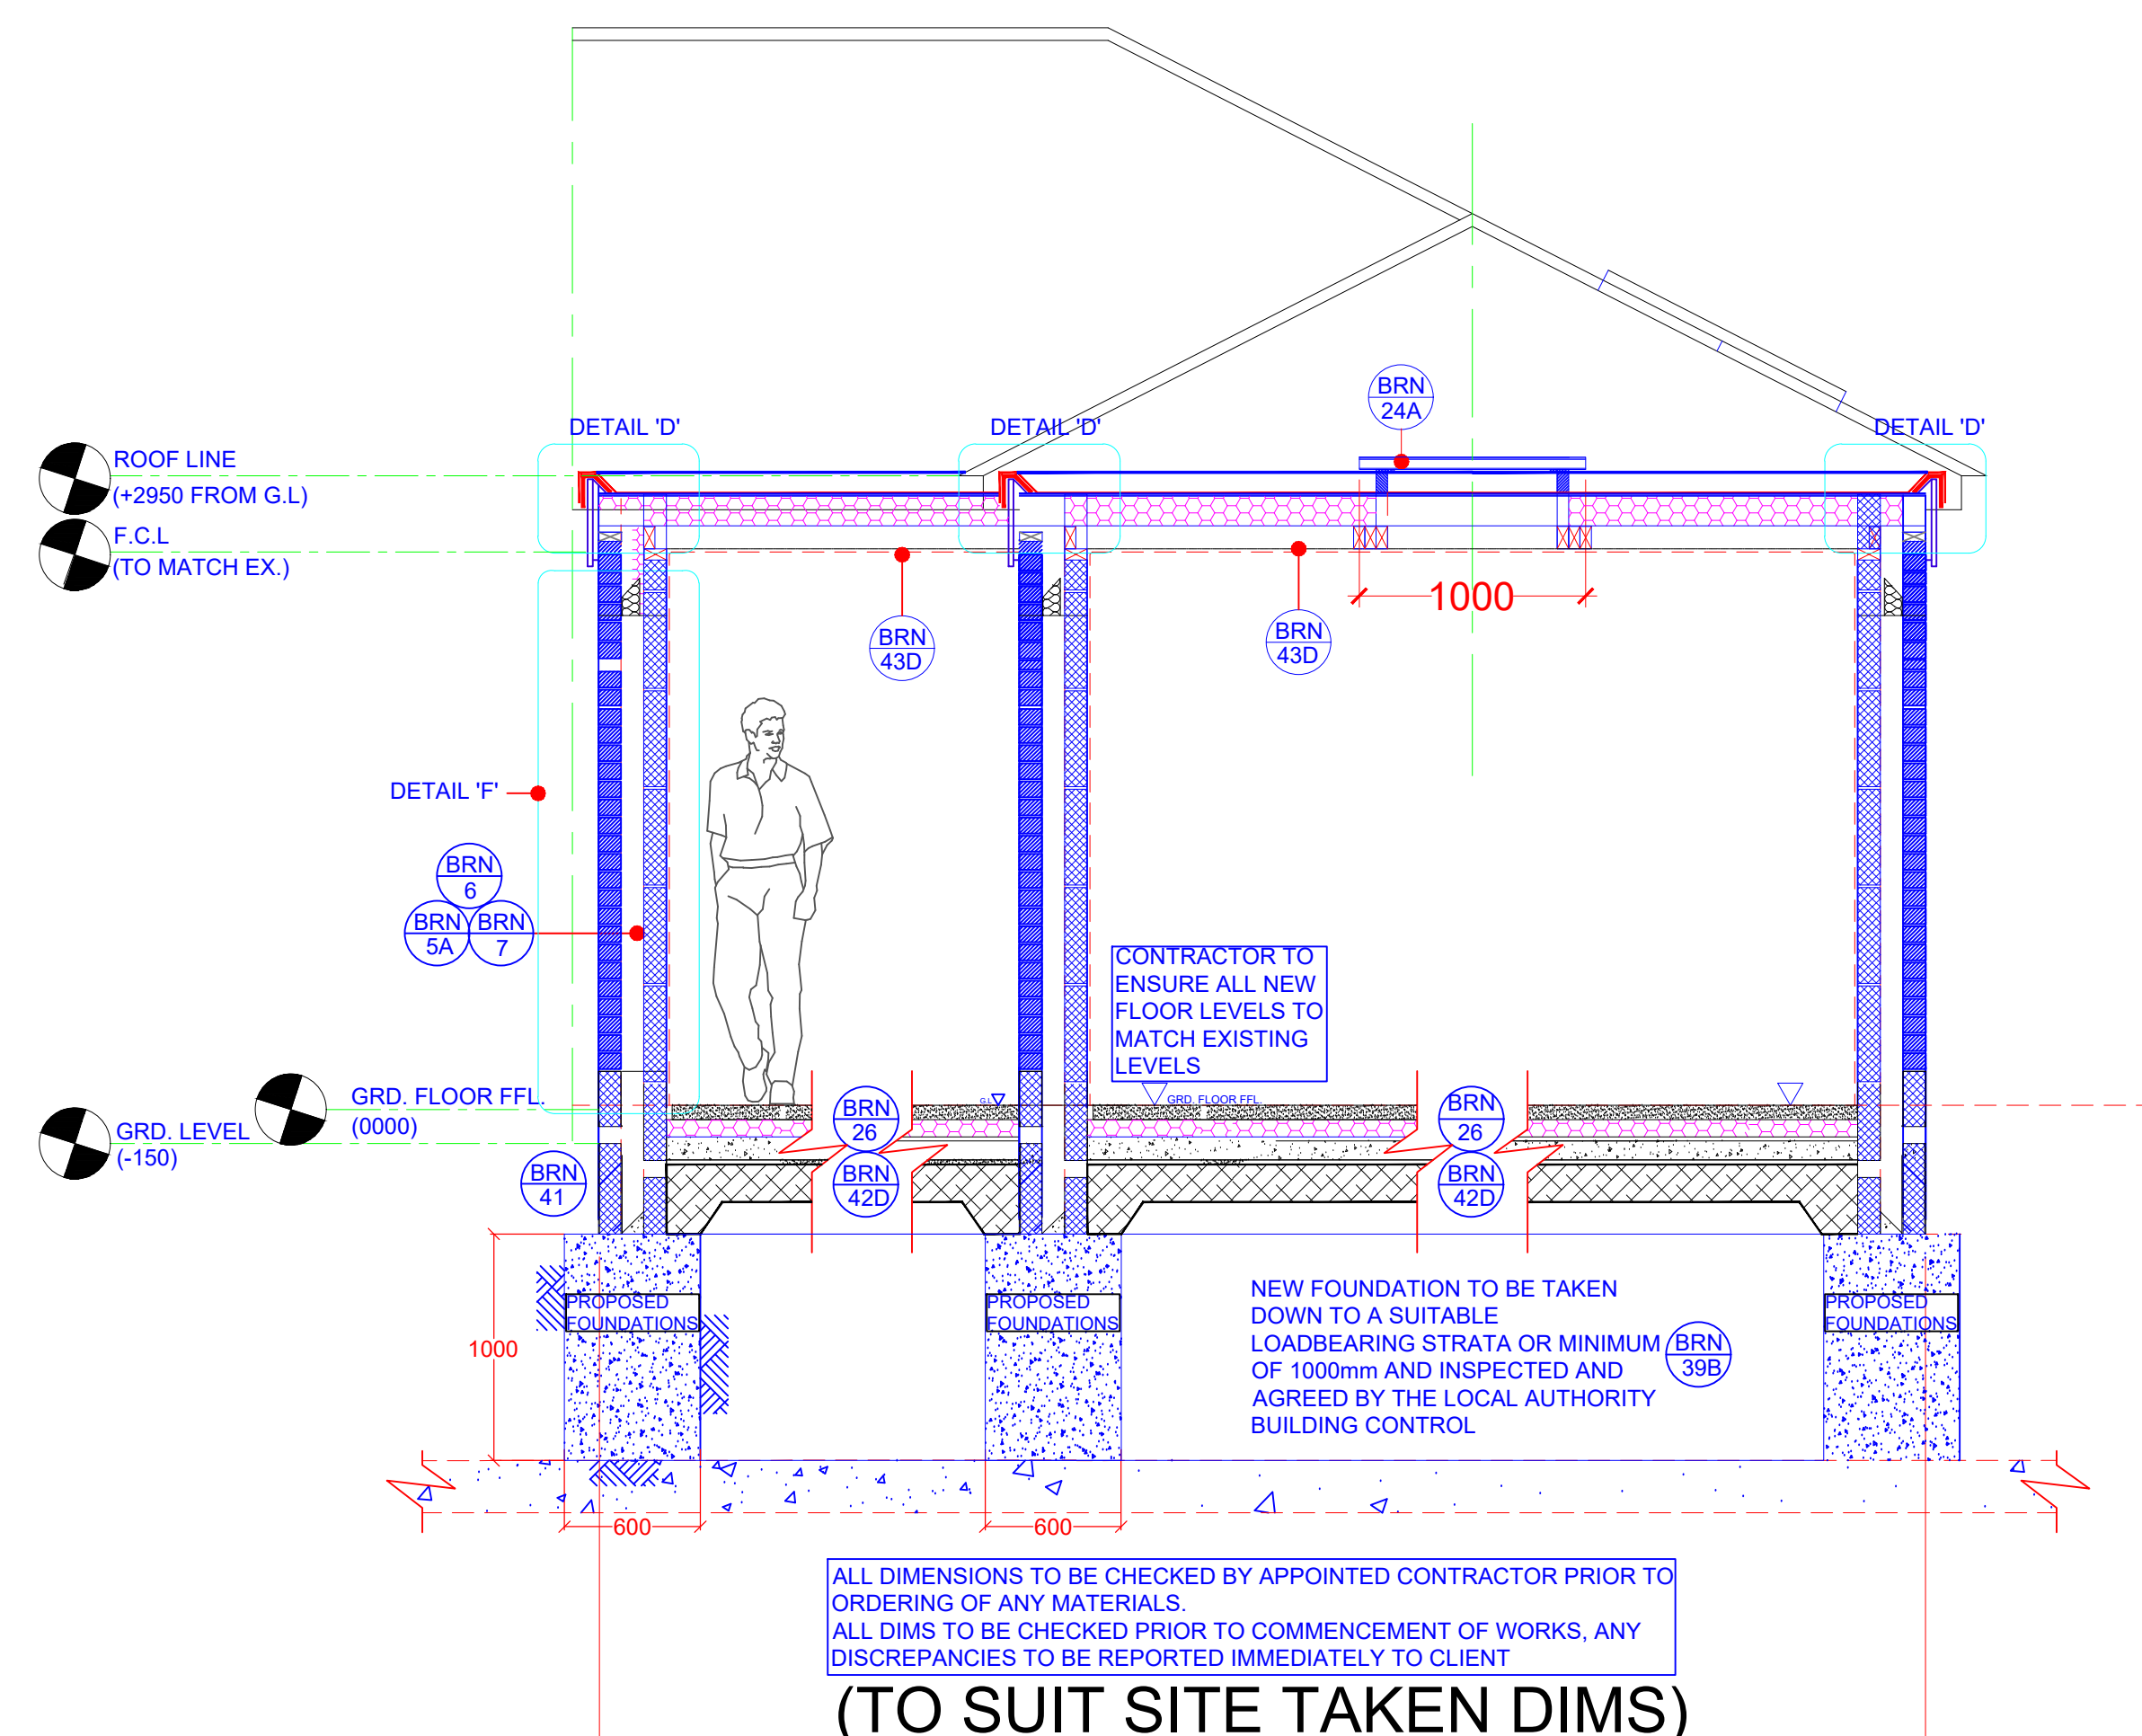
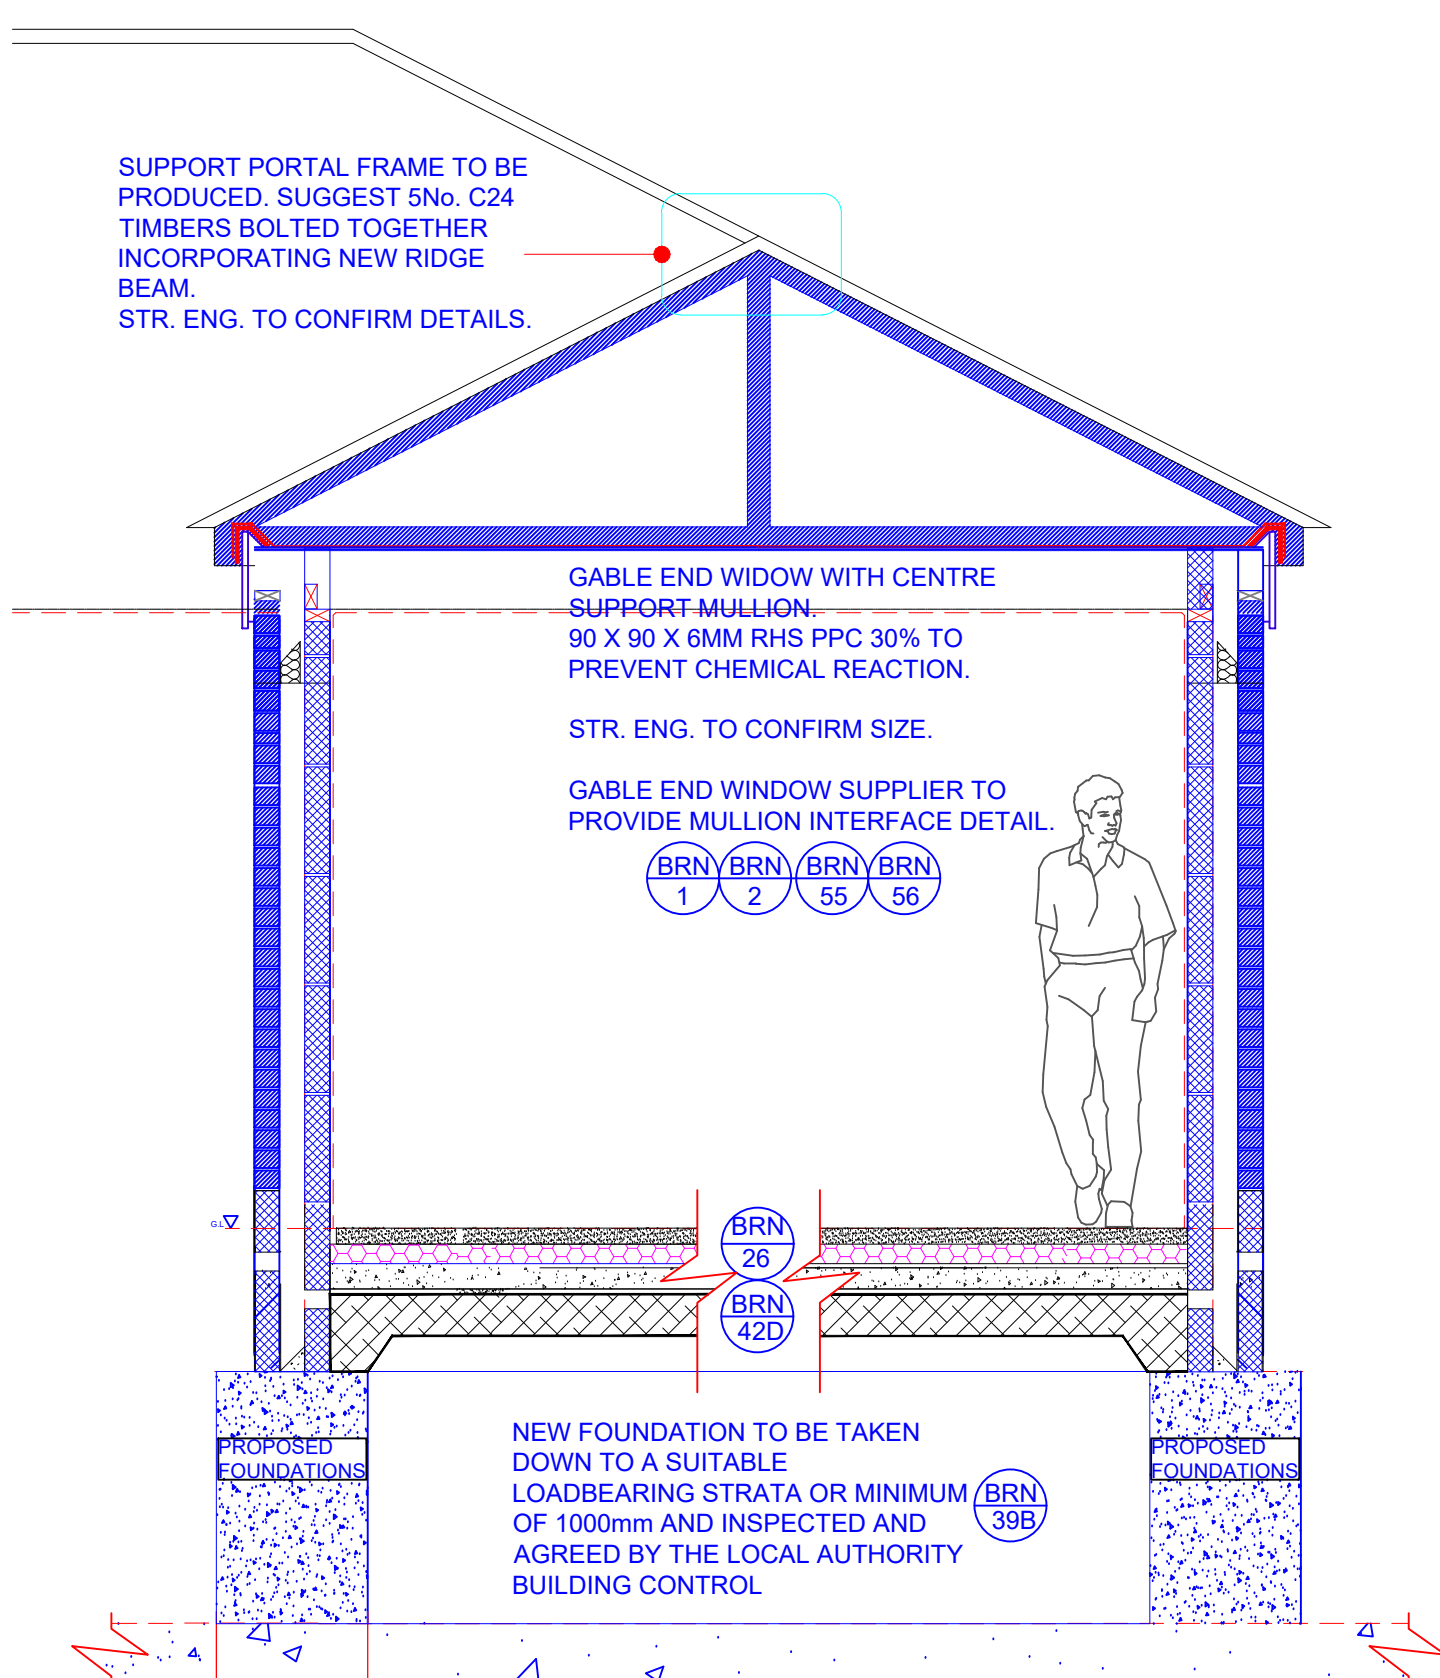
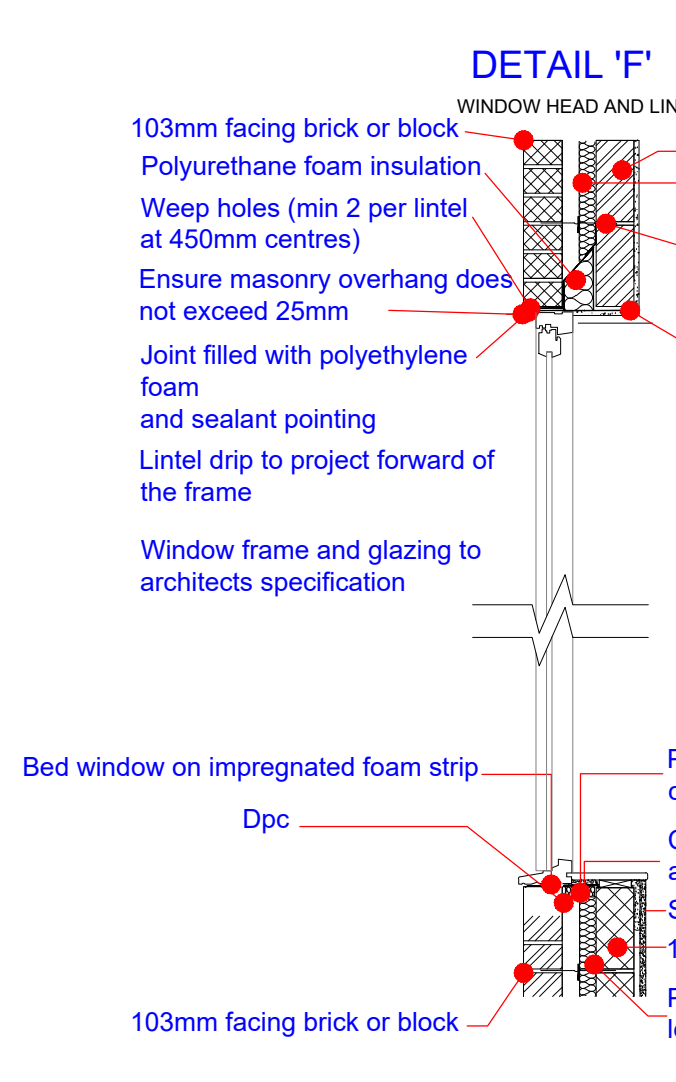
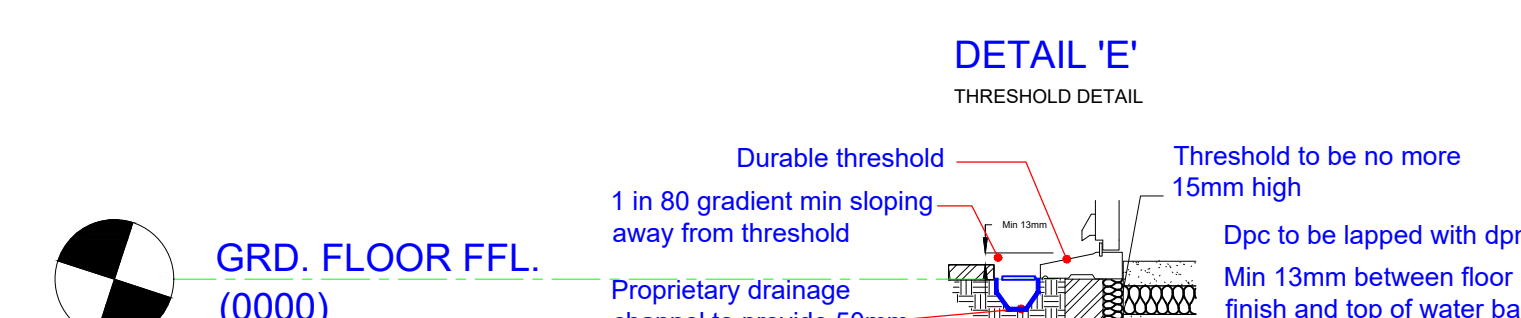


1 EXISTING SIDE ELEVATION
1:1002 EXISTING FRONT ELEVATION
1:1003 EXISTING SIDE ELEVATION
1:1004 EXISTING REAR ELEVATION
1:1005 EXISTING GRD FLOOR PLAN
1:1006 EXISTING ROOF PLAN
1:1007 PROPOSED SIDE ELEVATION
1:1008 PROPOSED FRONT ELEVATION
1:1009 PROPOSED SIDE ELEVATION
1:10010 PROPOSED REAR ELEVATION
1:10011 PROPOSED ROOFPLAN
1:10012 PROPOSED GRD FLOOR PLAN
1:5013 PROPOSED DETAIL 'D'
1:2014 PROPOSED WALL SECTION
1:1615 PROPOSED FOUNDATION AND FLOOR SECTION
1:2016 PROPOSED FLAT ROOF SECTION
1:2017 PROPOSED SECTION 'A' - 'A'
1:3018 PROPOSED SECTION 'B' - 'B'
1:3019 PROPOSED DETAIL 'F'
1:2020 PROPOSED DETAIL 'E'
1:20

DETAILS AND DIMENSIONS OF ALL LEVELS OF PROPOSED PLANS TO BE CHECKED ON SITE BY APPOINTED CONTRACTOR PRIOR TO ANY COMMENCEMENT/ORDERING OF MATERIALS OF WORK, ANY QUERIES, VARIATIONS OR DISCREPANCIES DIRECTED TO CLIENT - DM DESIGNS ACCEPTS NO RESPONSIBILITY IN ANY PART ON DRAWINGS UNLESS OTHERWISE AGREED PRIOR.

NOTE:
DRAWING:PFEFFER_01A TO BE USED IN CONJUNCTION WITH ASSOCIATED BUILDING REGULATIONS NOTES PFEFFER/BRN, DIRECTIONAL NORTH ARROW SHOWN ON BLOCK & LOCATION PLANS PFEFFER/BLP.

BRN 1 DENOTES ATTACHED BUILDING REGULATION NOTES
DENOTES ITEM No.

MODIFICATIONS	ISSUE:
AMENDED ELEVATION AS PER PLANNING REQUIREMENTS	B - 24.01.2020

TITLE
PROPOSED REAR EXTENSION

CUSTOMER 29 PRIVETT ROAD,
PURBROOK,
WATERLOOVILLE, PO7 5HJ

DRAWN BY:	DRAWING NO:	1 OF 1
	PFEFFER 01A	
SCALE:	VARIES:	
DATE:	21.11.2019	
REVISION:	B	A0

