

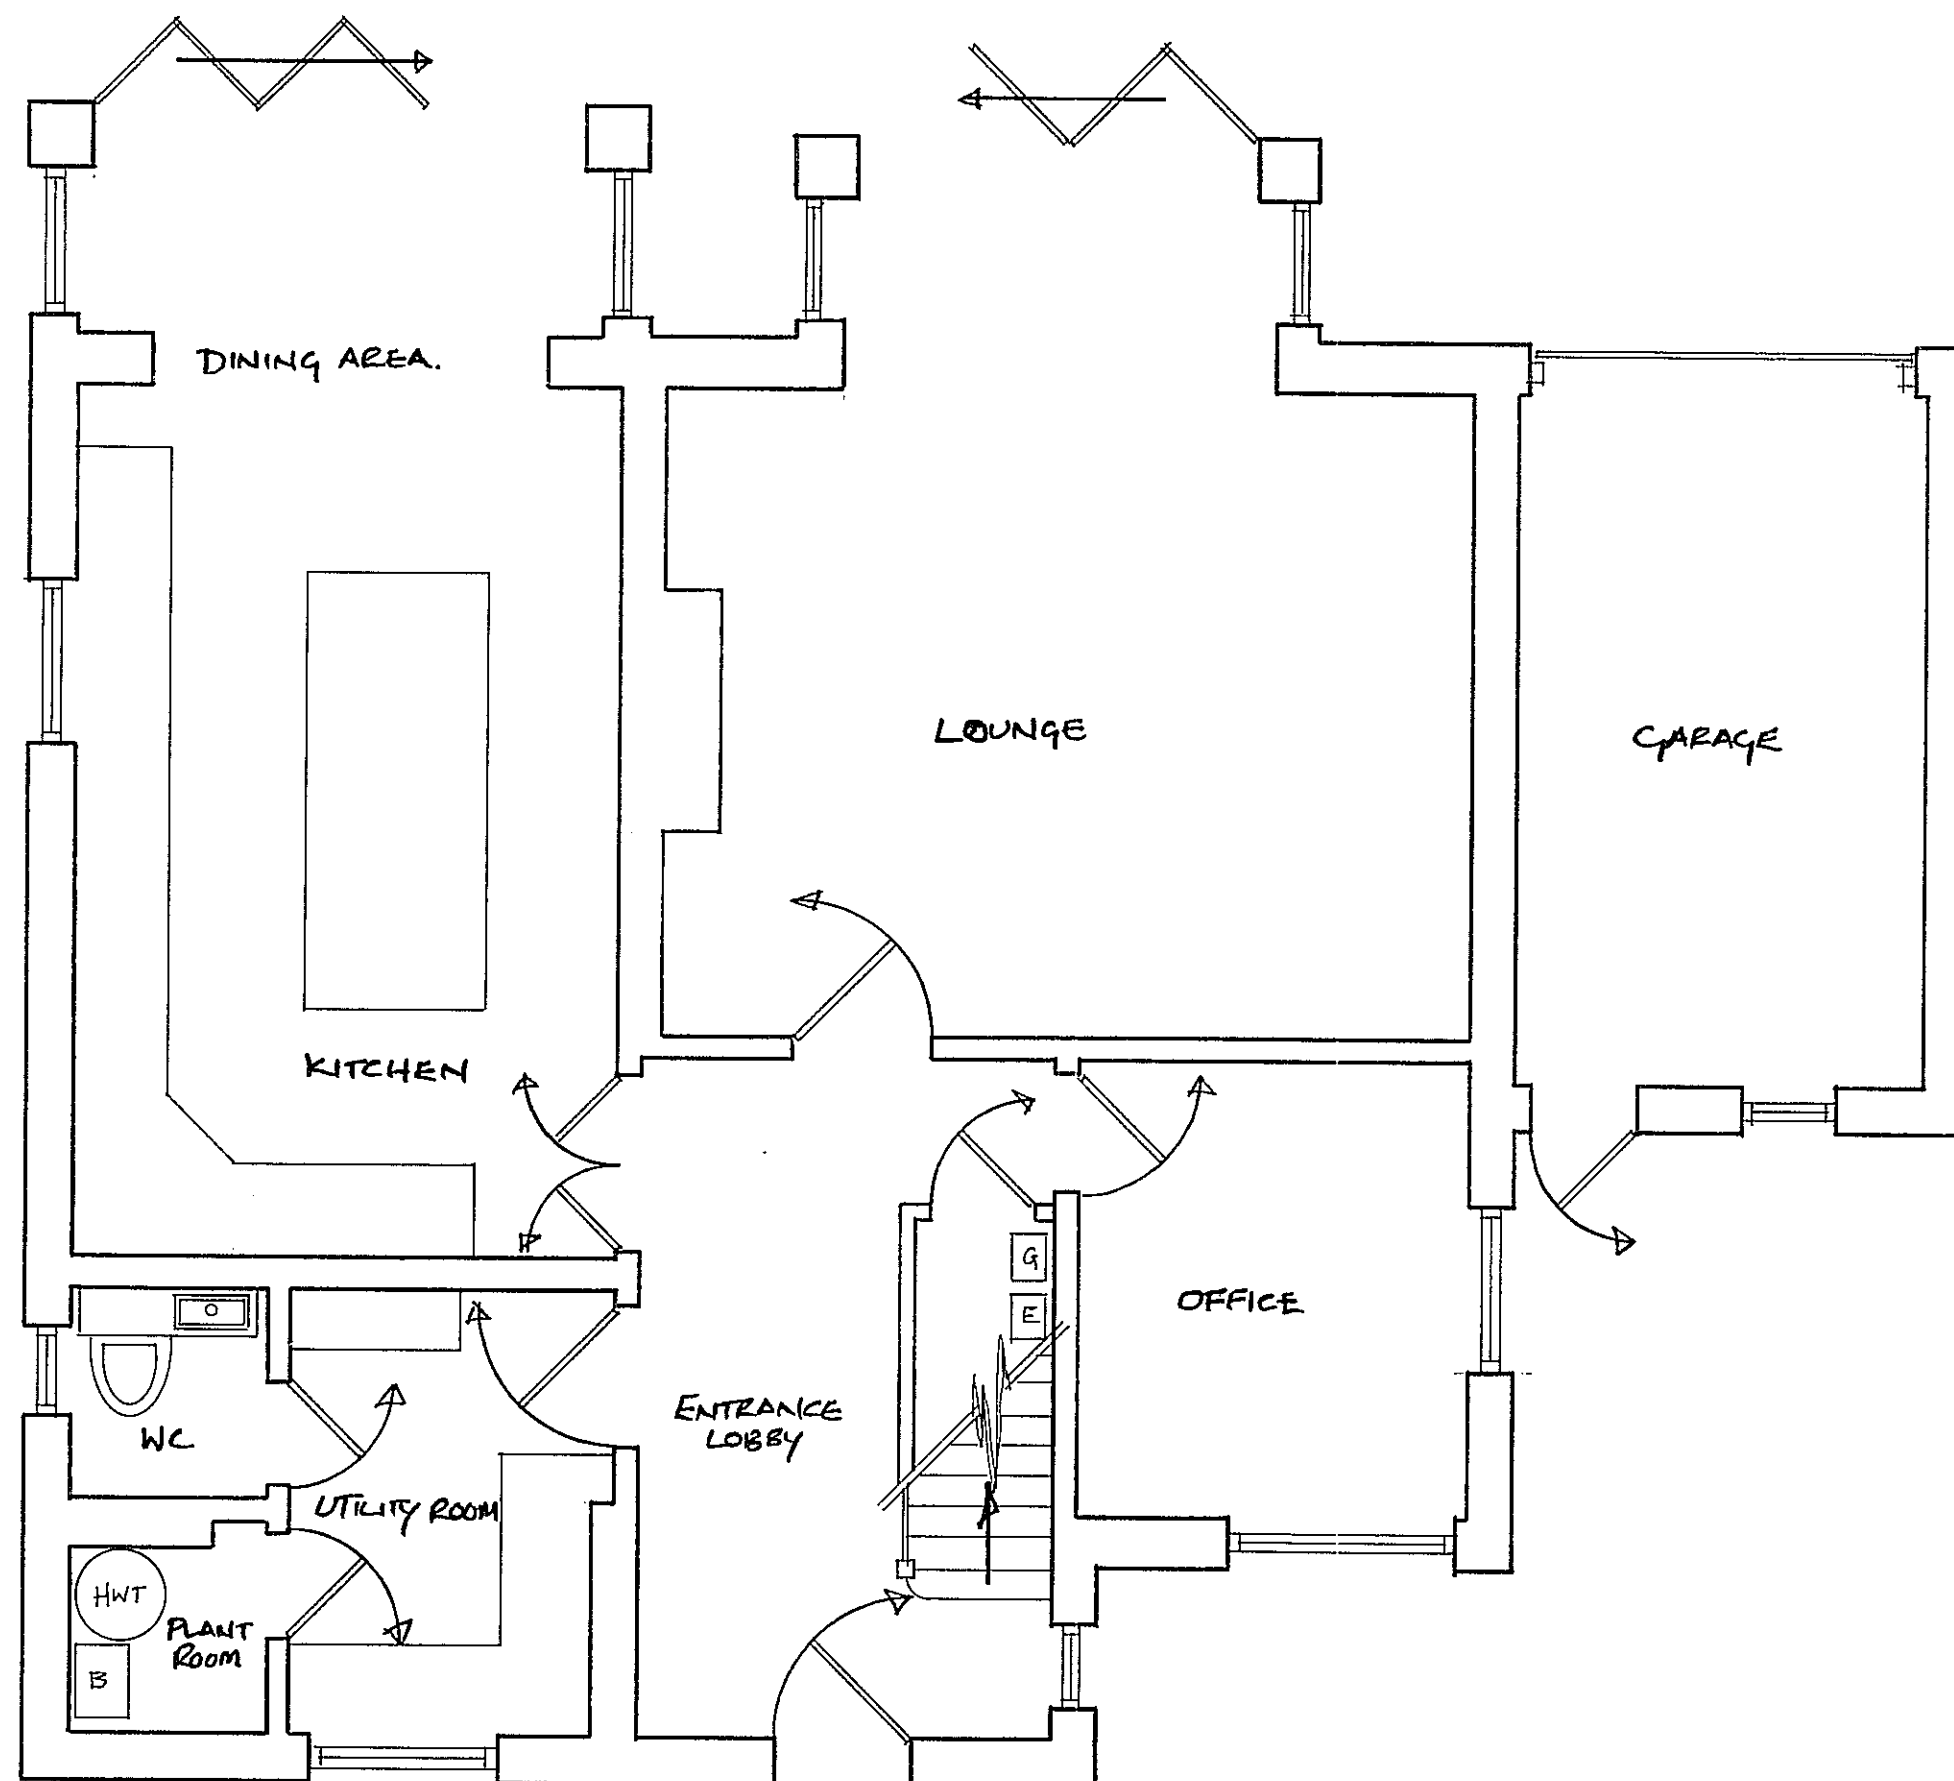


PROJECT - PROPOSED EXTENSION TO EXISTING DETACHED PROPERTY.
 CLIENT - MR + MRS SAMMUT.
 ADDRESS - 60 BEDHAMPTON HILL, HAVANT, HAMPSHIRE, PO9 3JP.
 DRAWINGS - FLOOR PLANS EXISTING - GROUND AND FIRST FLOOR. LAYOUT.
 SCALE - FLOOR PLANS 1:50 @ A2 LAY OUT 1:200 @ A2.
 DRAWN BY - TRISTAN DONALDSON CARPENTRY AND CONSTRUCTION.
 DRAWING REF - DRAWING NUMBER 3JP 011 DATE JULY 2019.

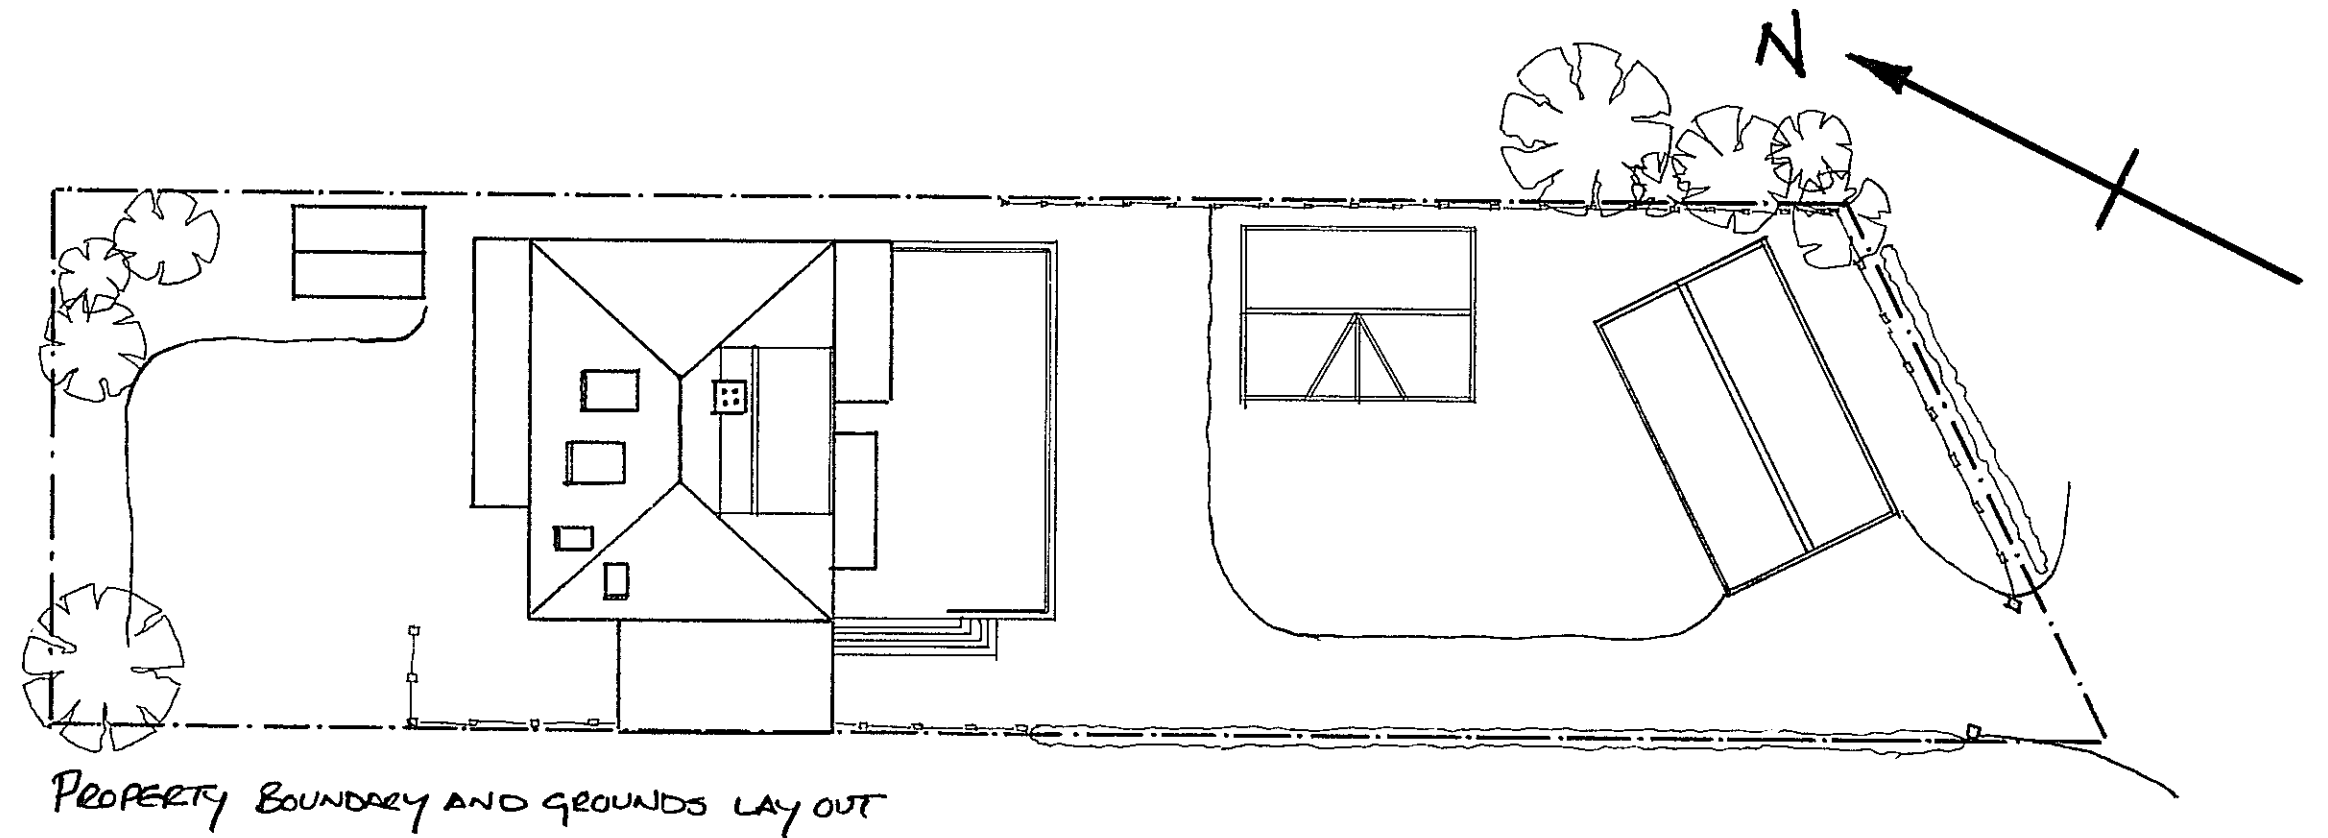

GROUND FLOOR EXISTING.

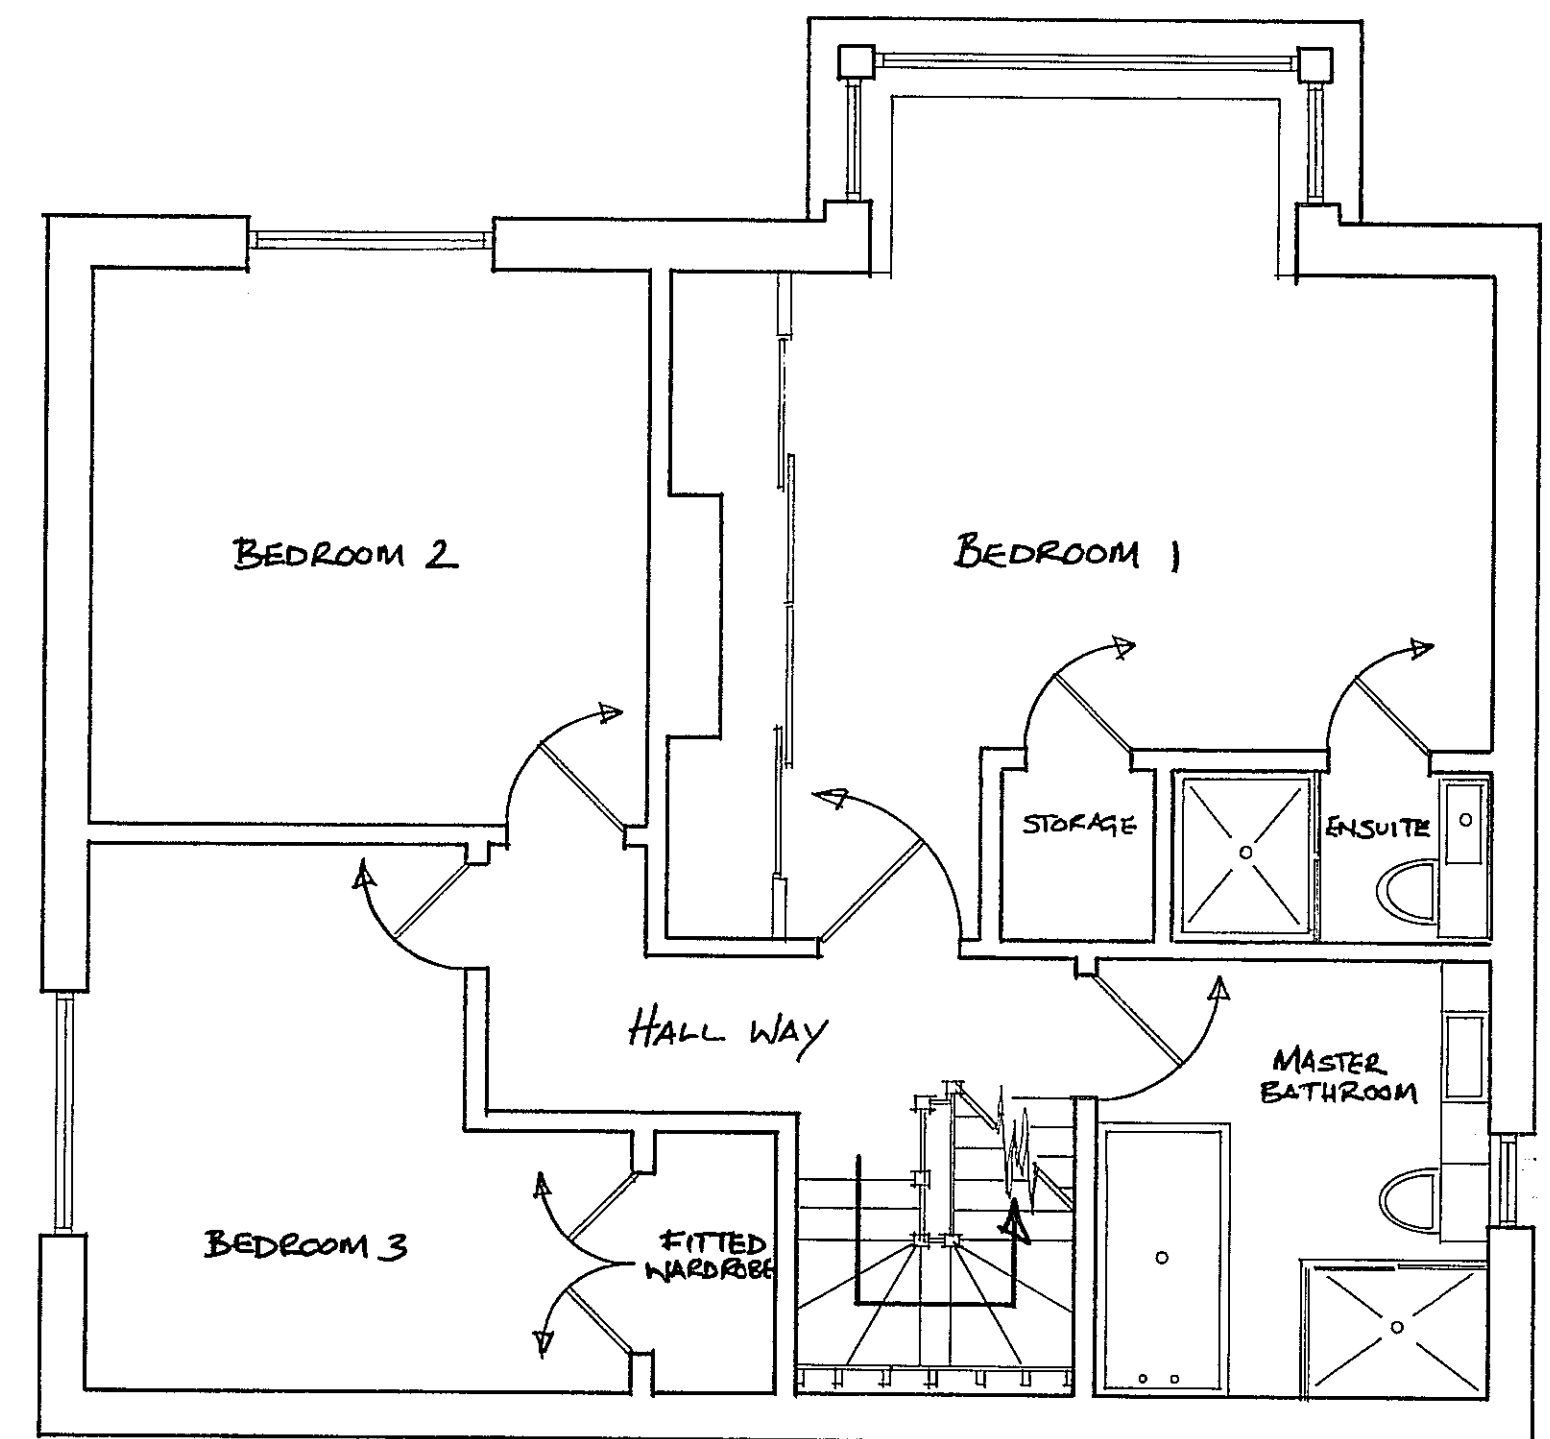

FIRST FLOOR EXISTING.