

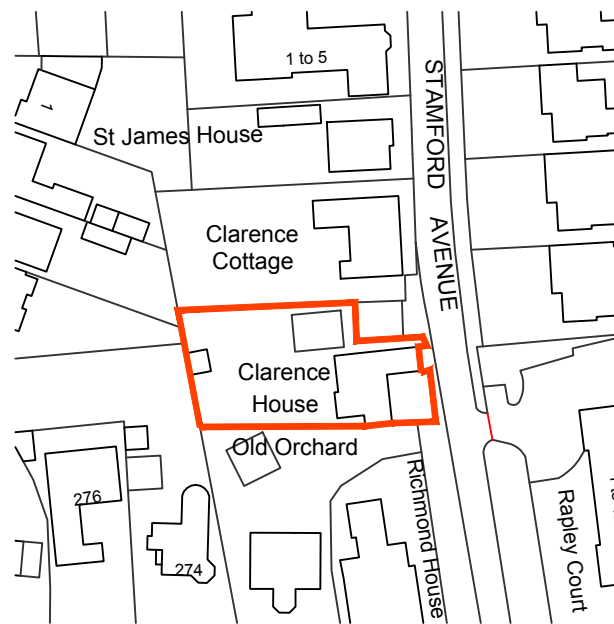


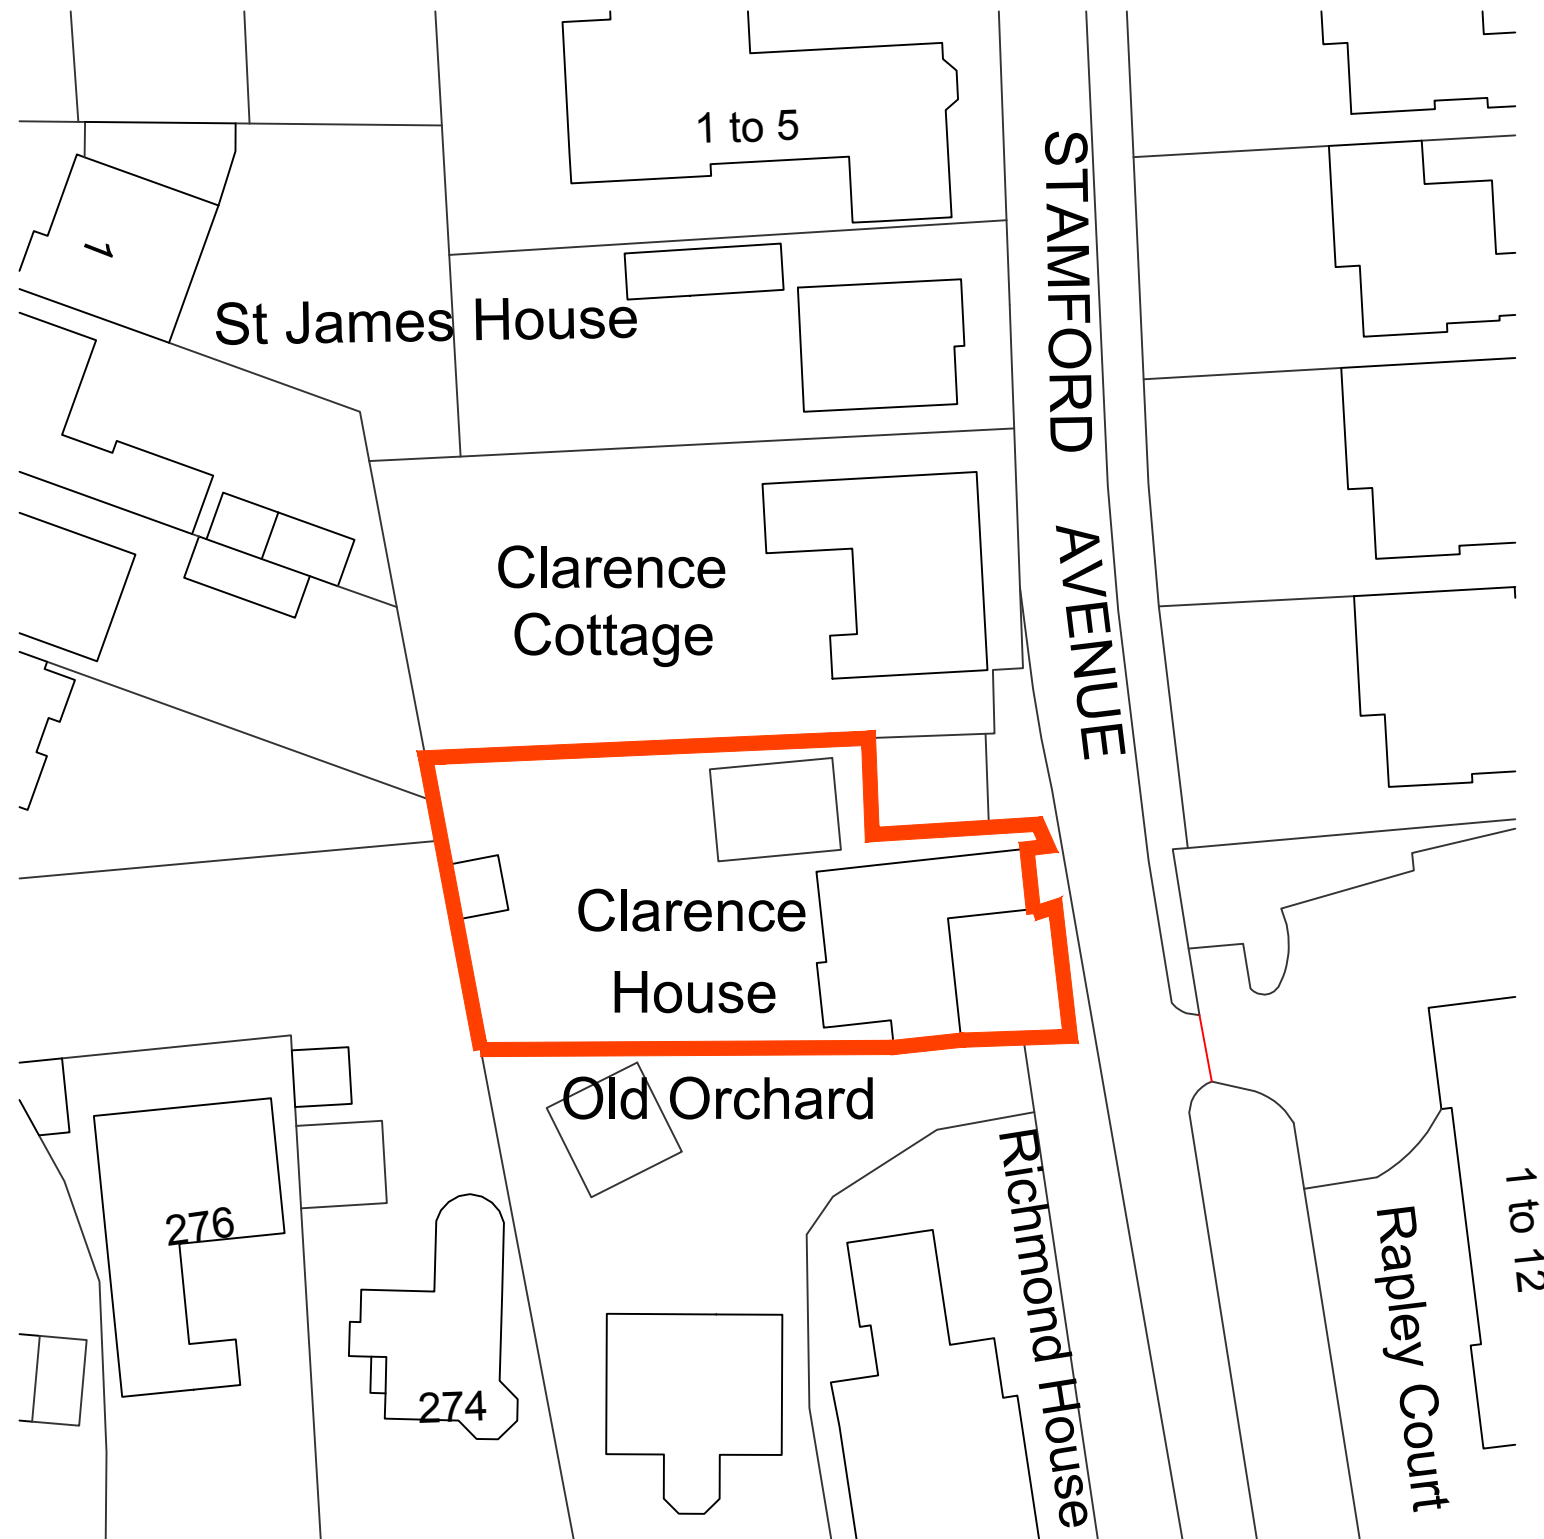

Ordnance Survey, (c) Crown Copyright 2019. All rights reserved. Licence number 100022432

1 existing site plan
scale 1:1250 @ A3

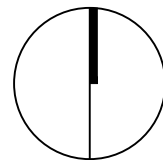

key
existing boundary line


Ordnance Survey, (c) Crown Copyright 2019. All rights reserved. Licence number 100022432

2 existing site plan
scale 1:500 @ A3

pre-application

this drawing is not for construction
this drawing is the property of:
dwell design
unit 8d,
funtley court,
funtley hill,
fareham,
po16 7uy

revisions
a/29.08.19/issued for pre-application

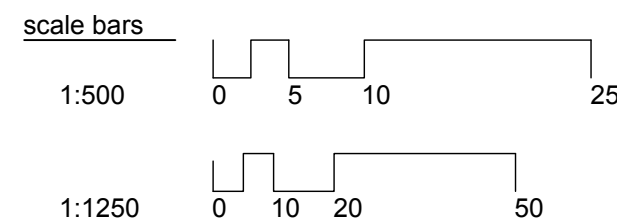

scale
1:1250 @ A3 /
1:500 @ A3

job name
clarence house,
stamford avenue

date
february 2019

job number
18038

drawing number
(pl)001

drawing name
existing site plans

status
planning

revision
a

dwell design ltd