



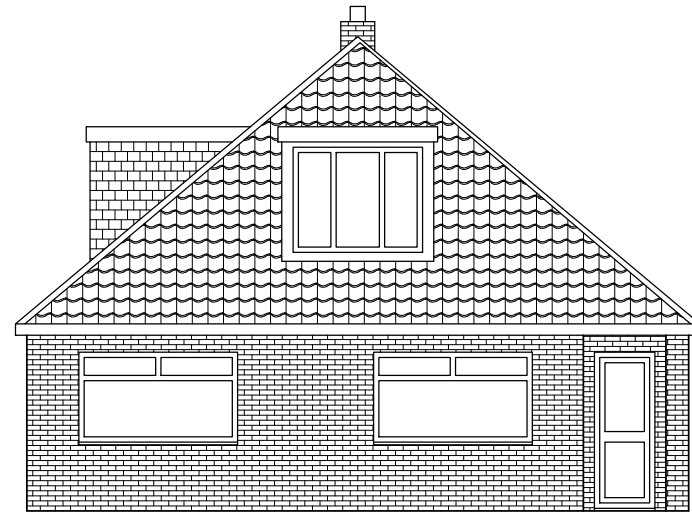


Existing North Elevation

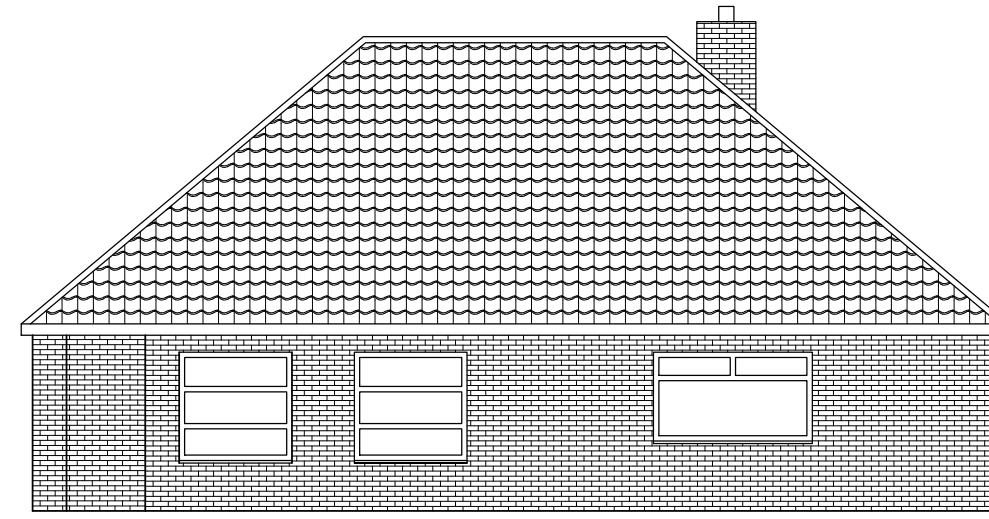


Existing West Elevation




Existing South Elevation

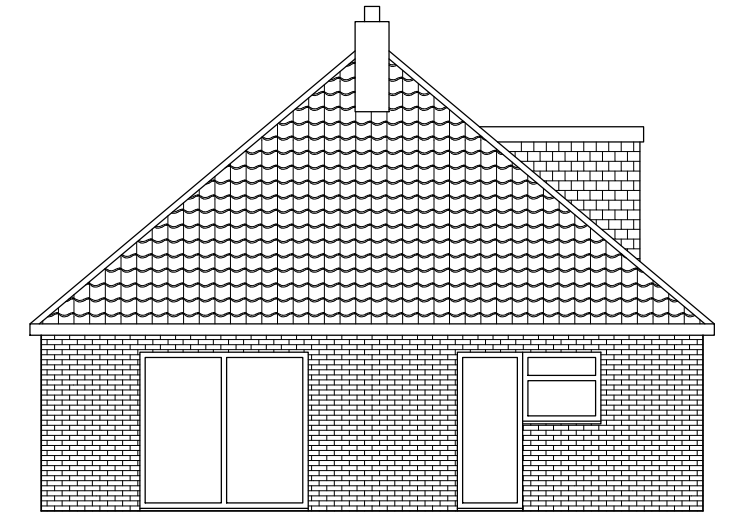


Existing East Elevation

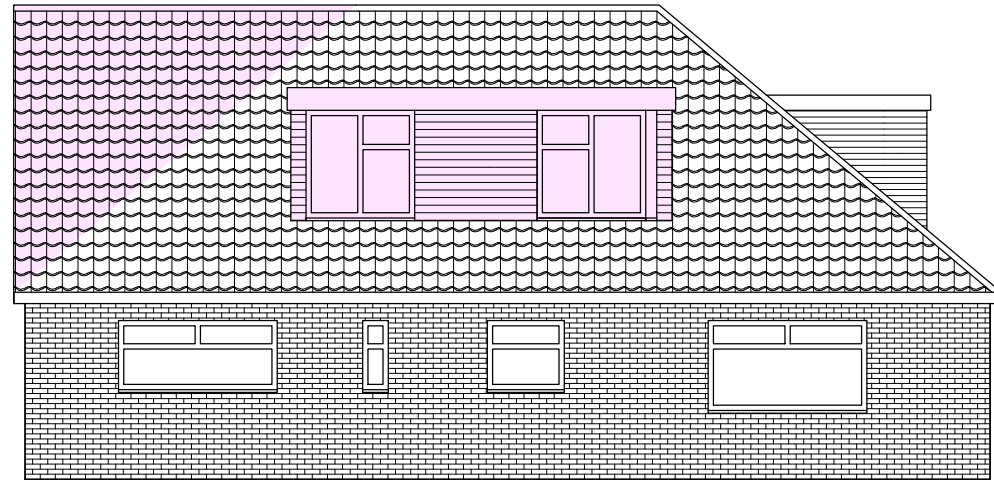


Proposed North Elevation

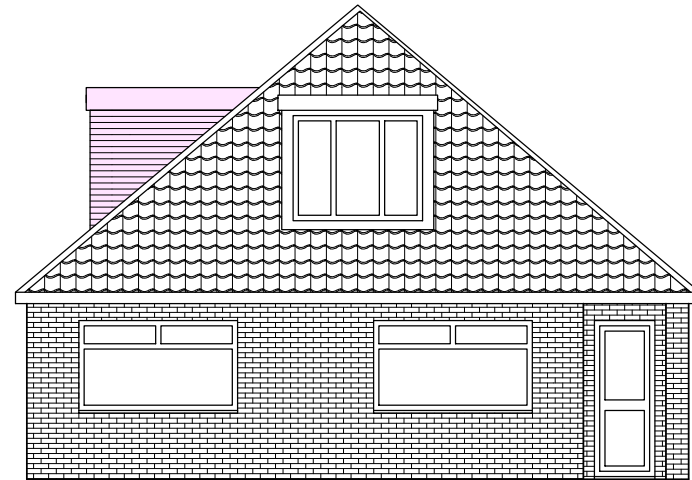


Proposed West Elevation

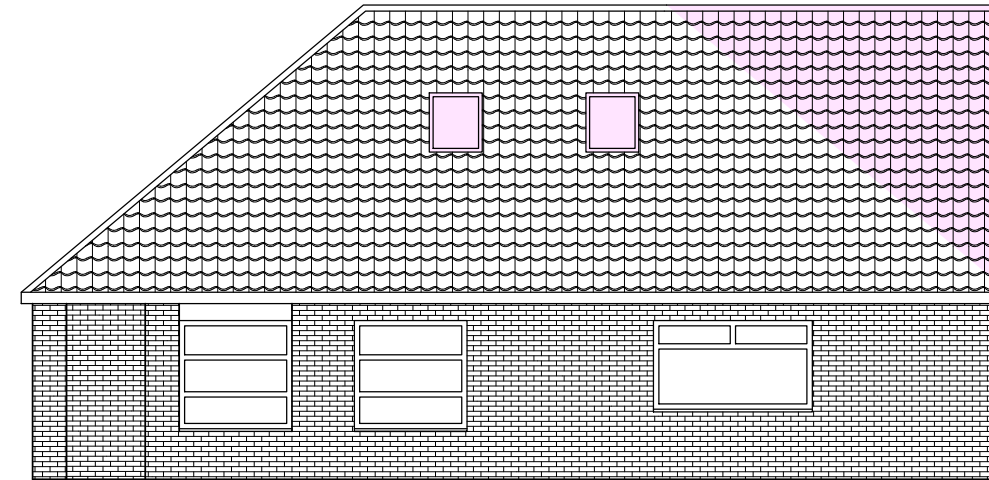


Proposed South Elevation

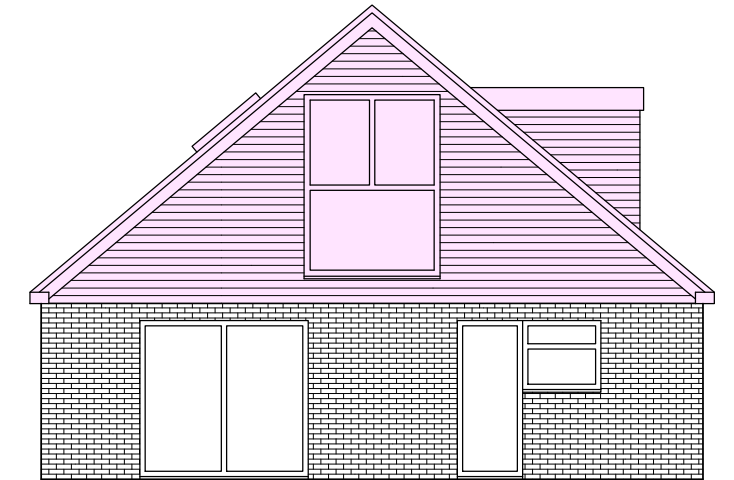


Proposed East Elevation

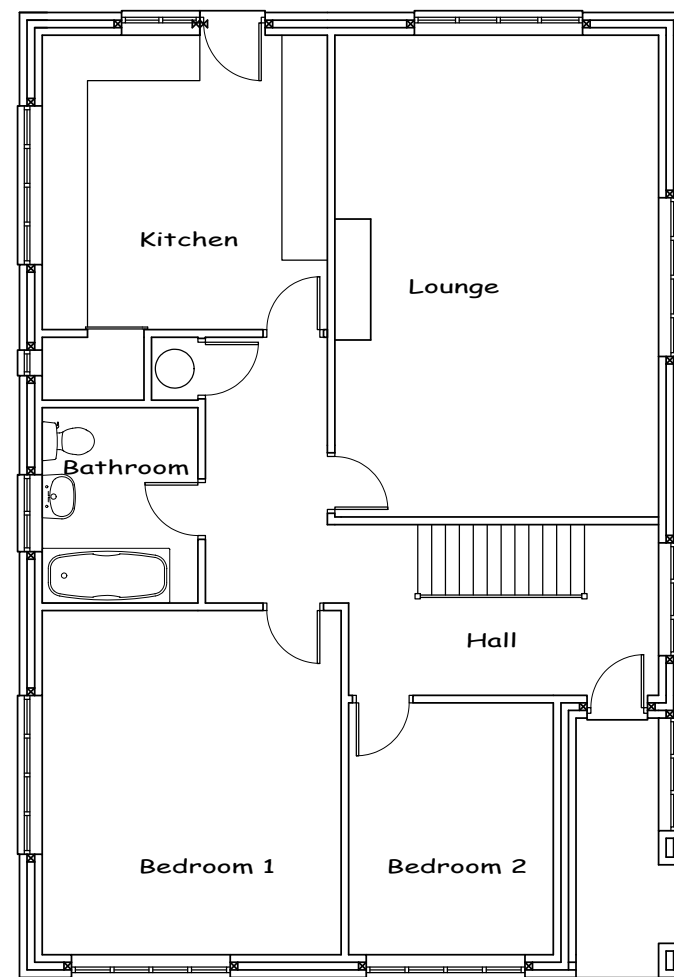


Existing Ground Floor

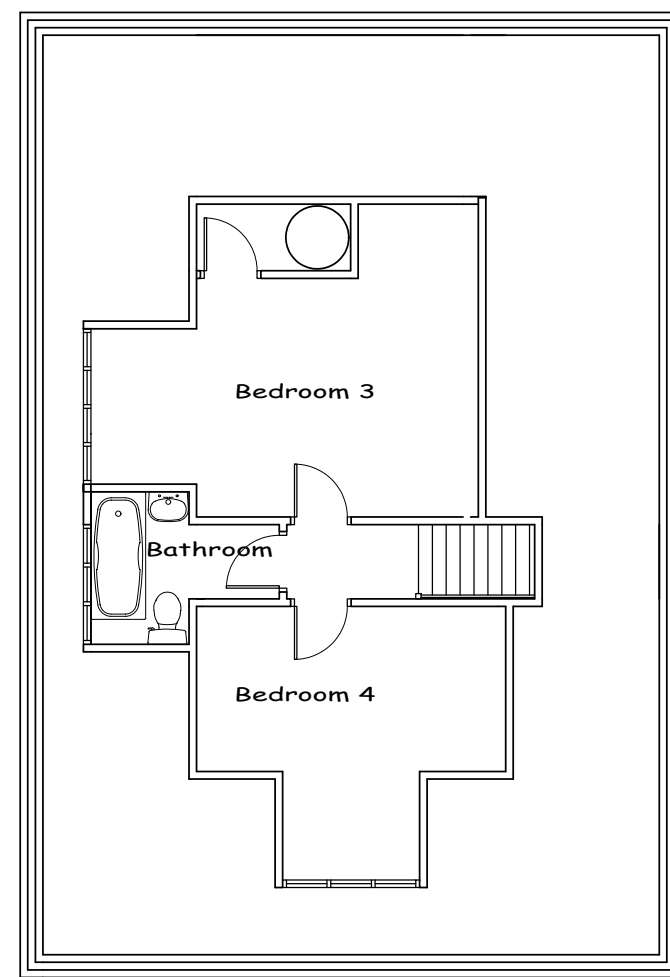

Existing First Floor

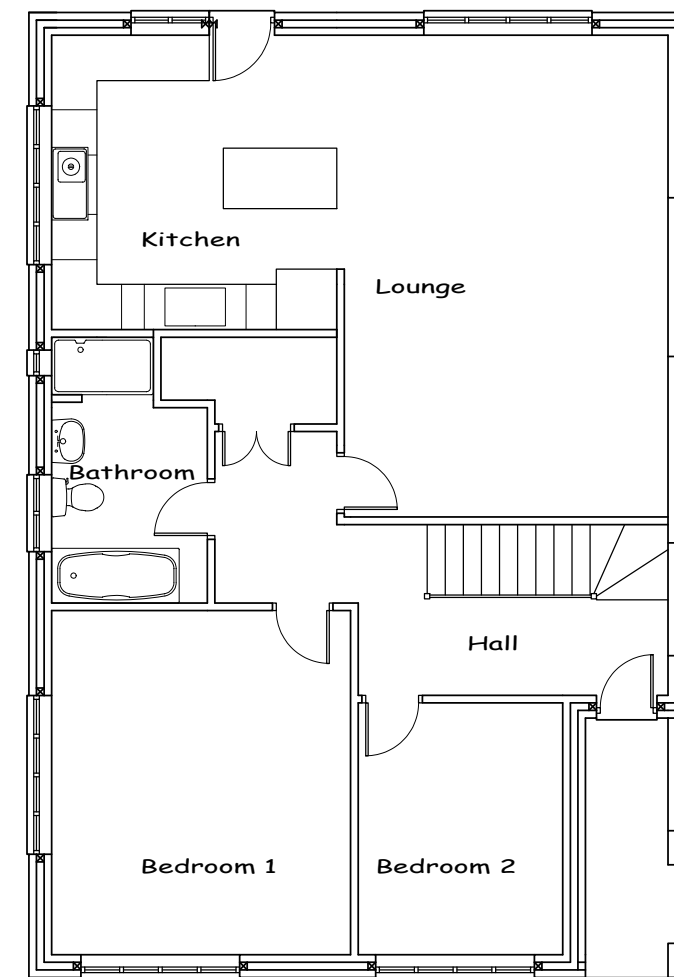

Proposed Ground Floor

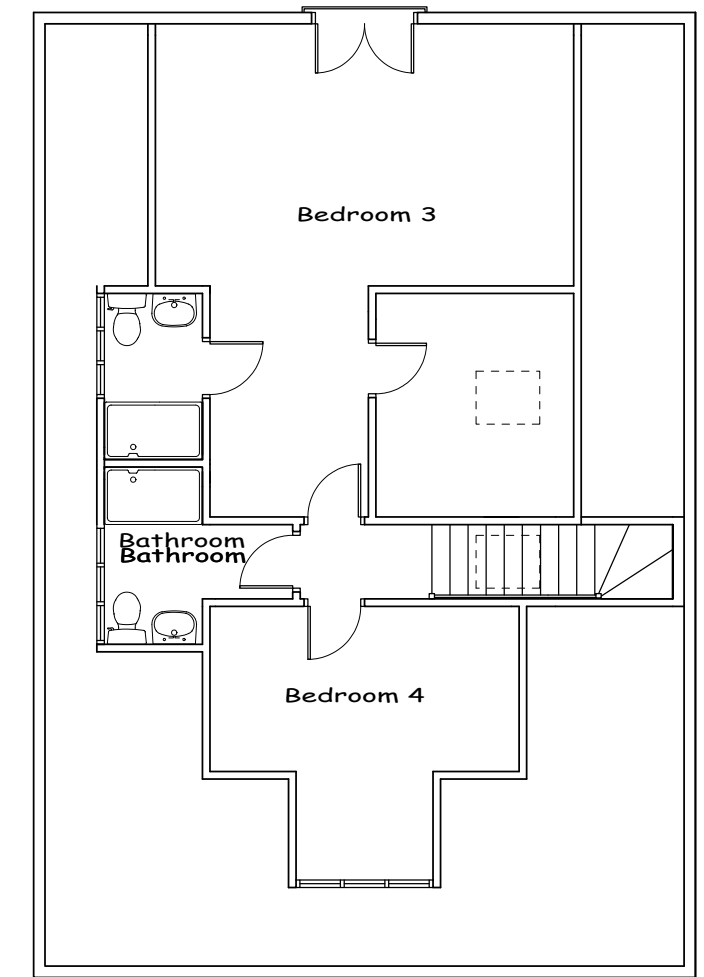

Proposed First Floor

27th January 2020
Drawings produced for:

Home Address: 10 Solent Road, Droyton, Portsmouth, PO6 1HH
Site Address: 40 The Thicket, Widley, Waterlooville, PO7 5JL

This drawing is the copyright of R & G Design and may not be copied, altered or reproduced in anyway without written authorization. Do not scale from this drawing. Drawing for planning purposes only all dimensions to be checked on site prior to the commencement of any work.

R & G DESIGN

R & G Design
San Remo
Little Bull Lane,
Waltham Chase,
SO32 2LT

randgdesign@hotmail.co.uk
Phone George on 07597116637

A2

Drawing Number

Burnett 242.5

Drawing Scales

Scale 1:100
Scale 1:50
Scale 1:20

1. Metre
1. Metre
1. Metre

 **R&G Design**
ARCHITECTURAL SERVICES