

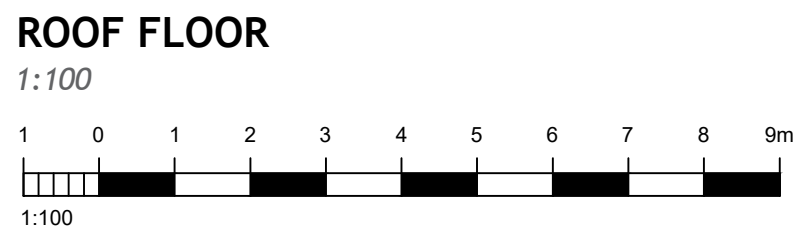
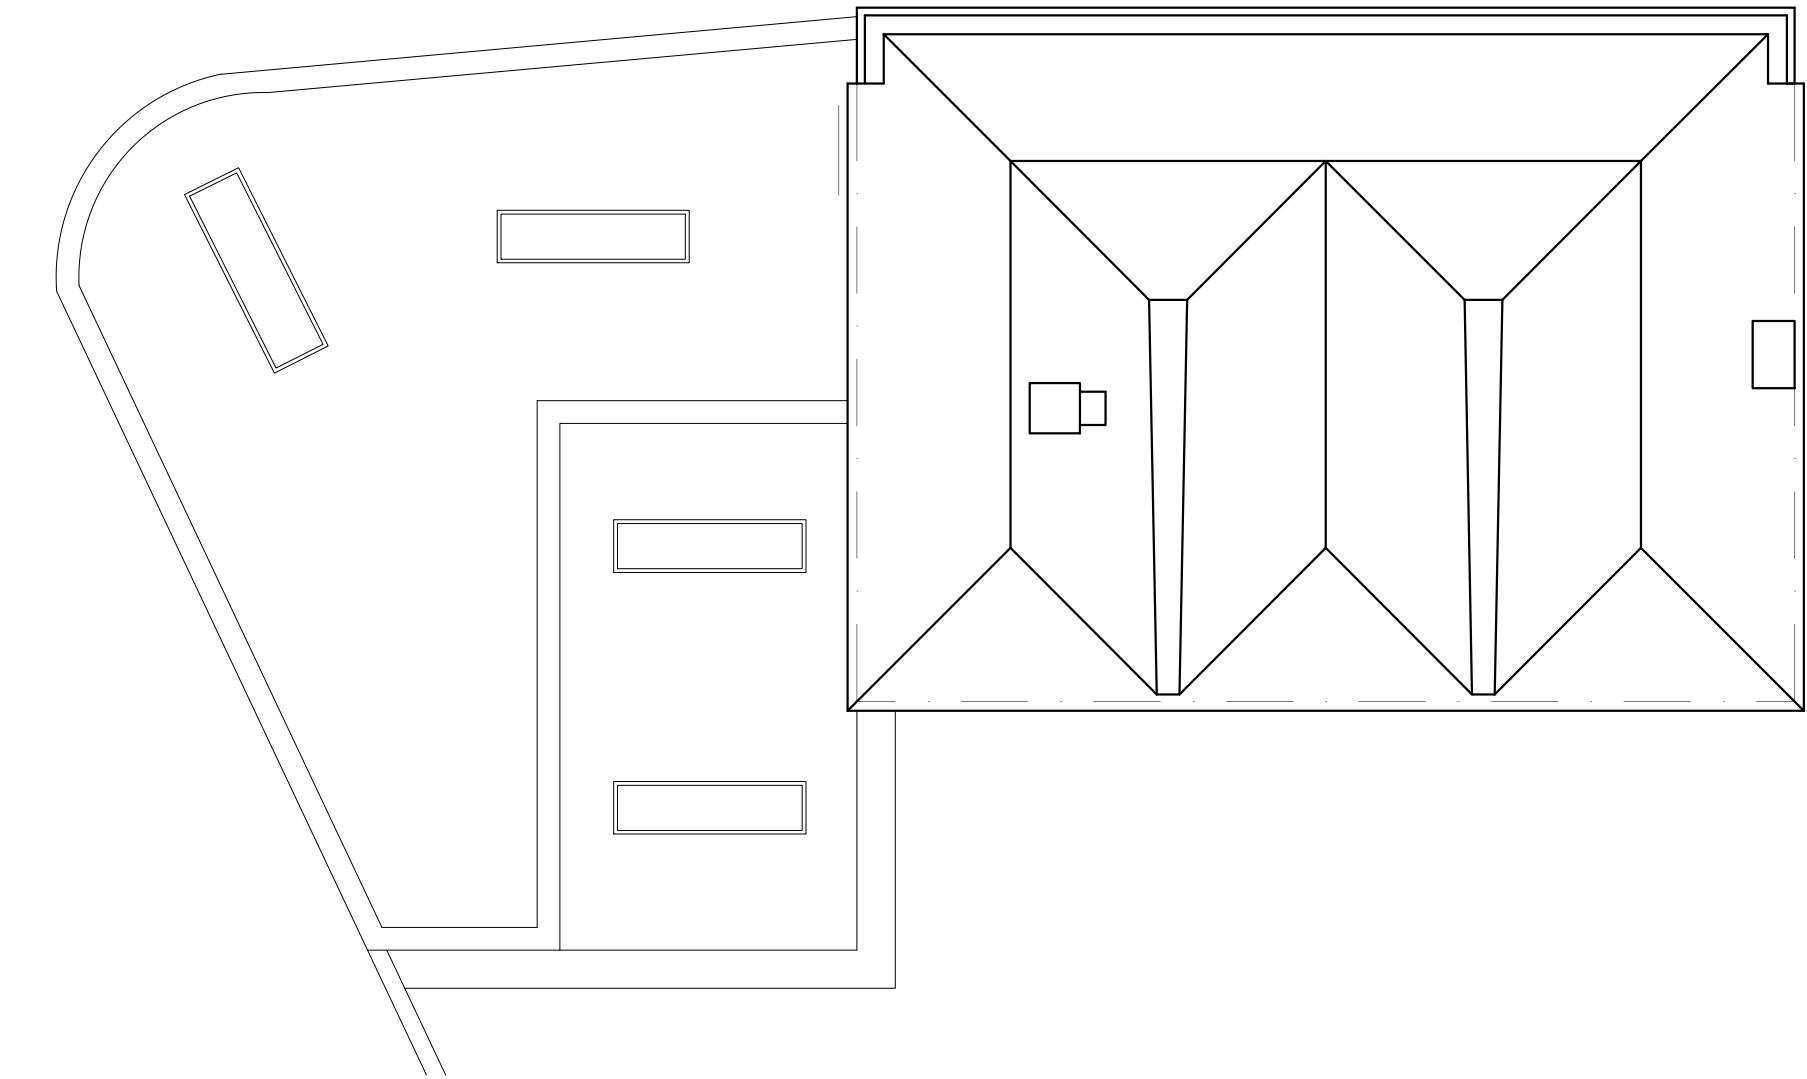
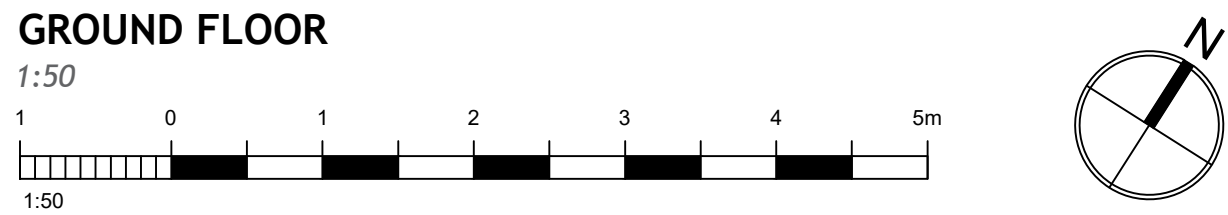



WHARF HOUSE, KING STREET, EMSWORTH
PROPOSED

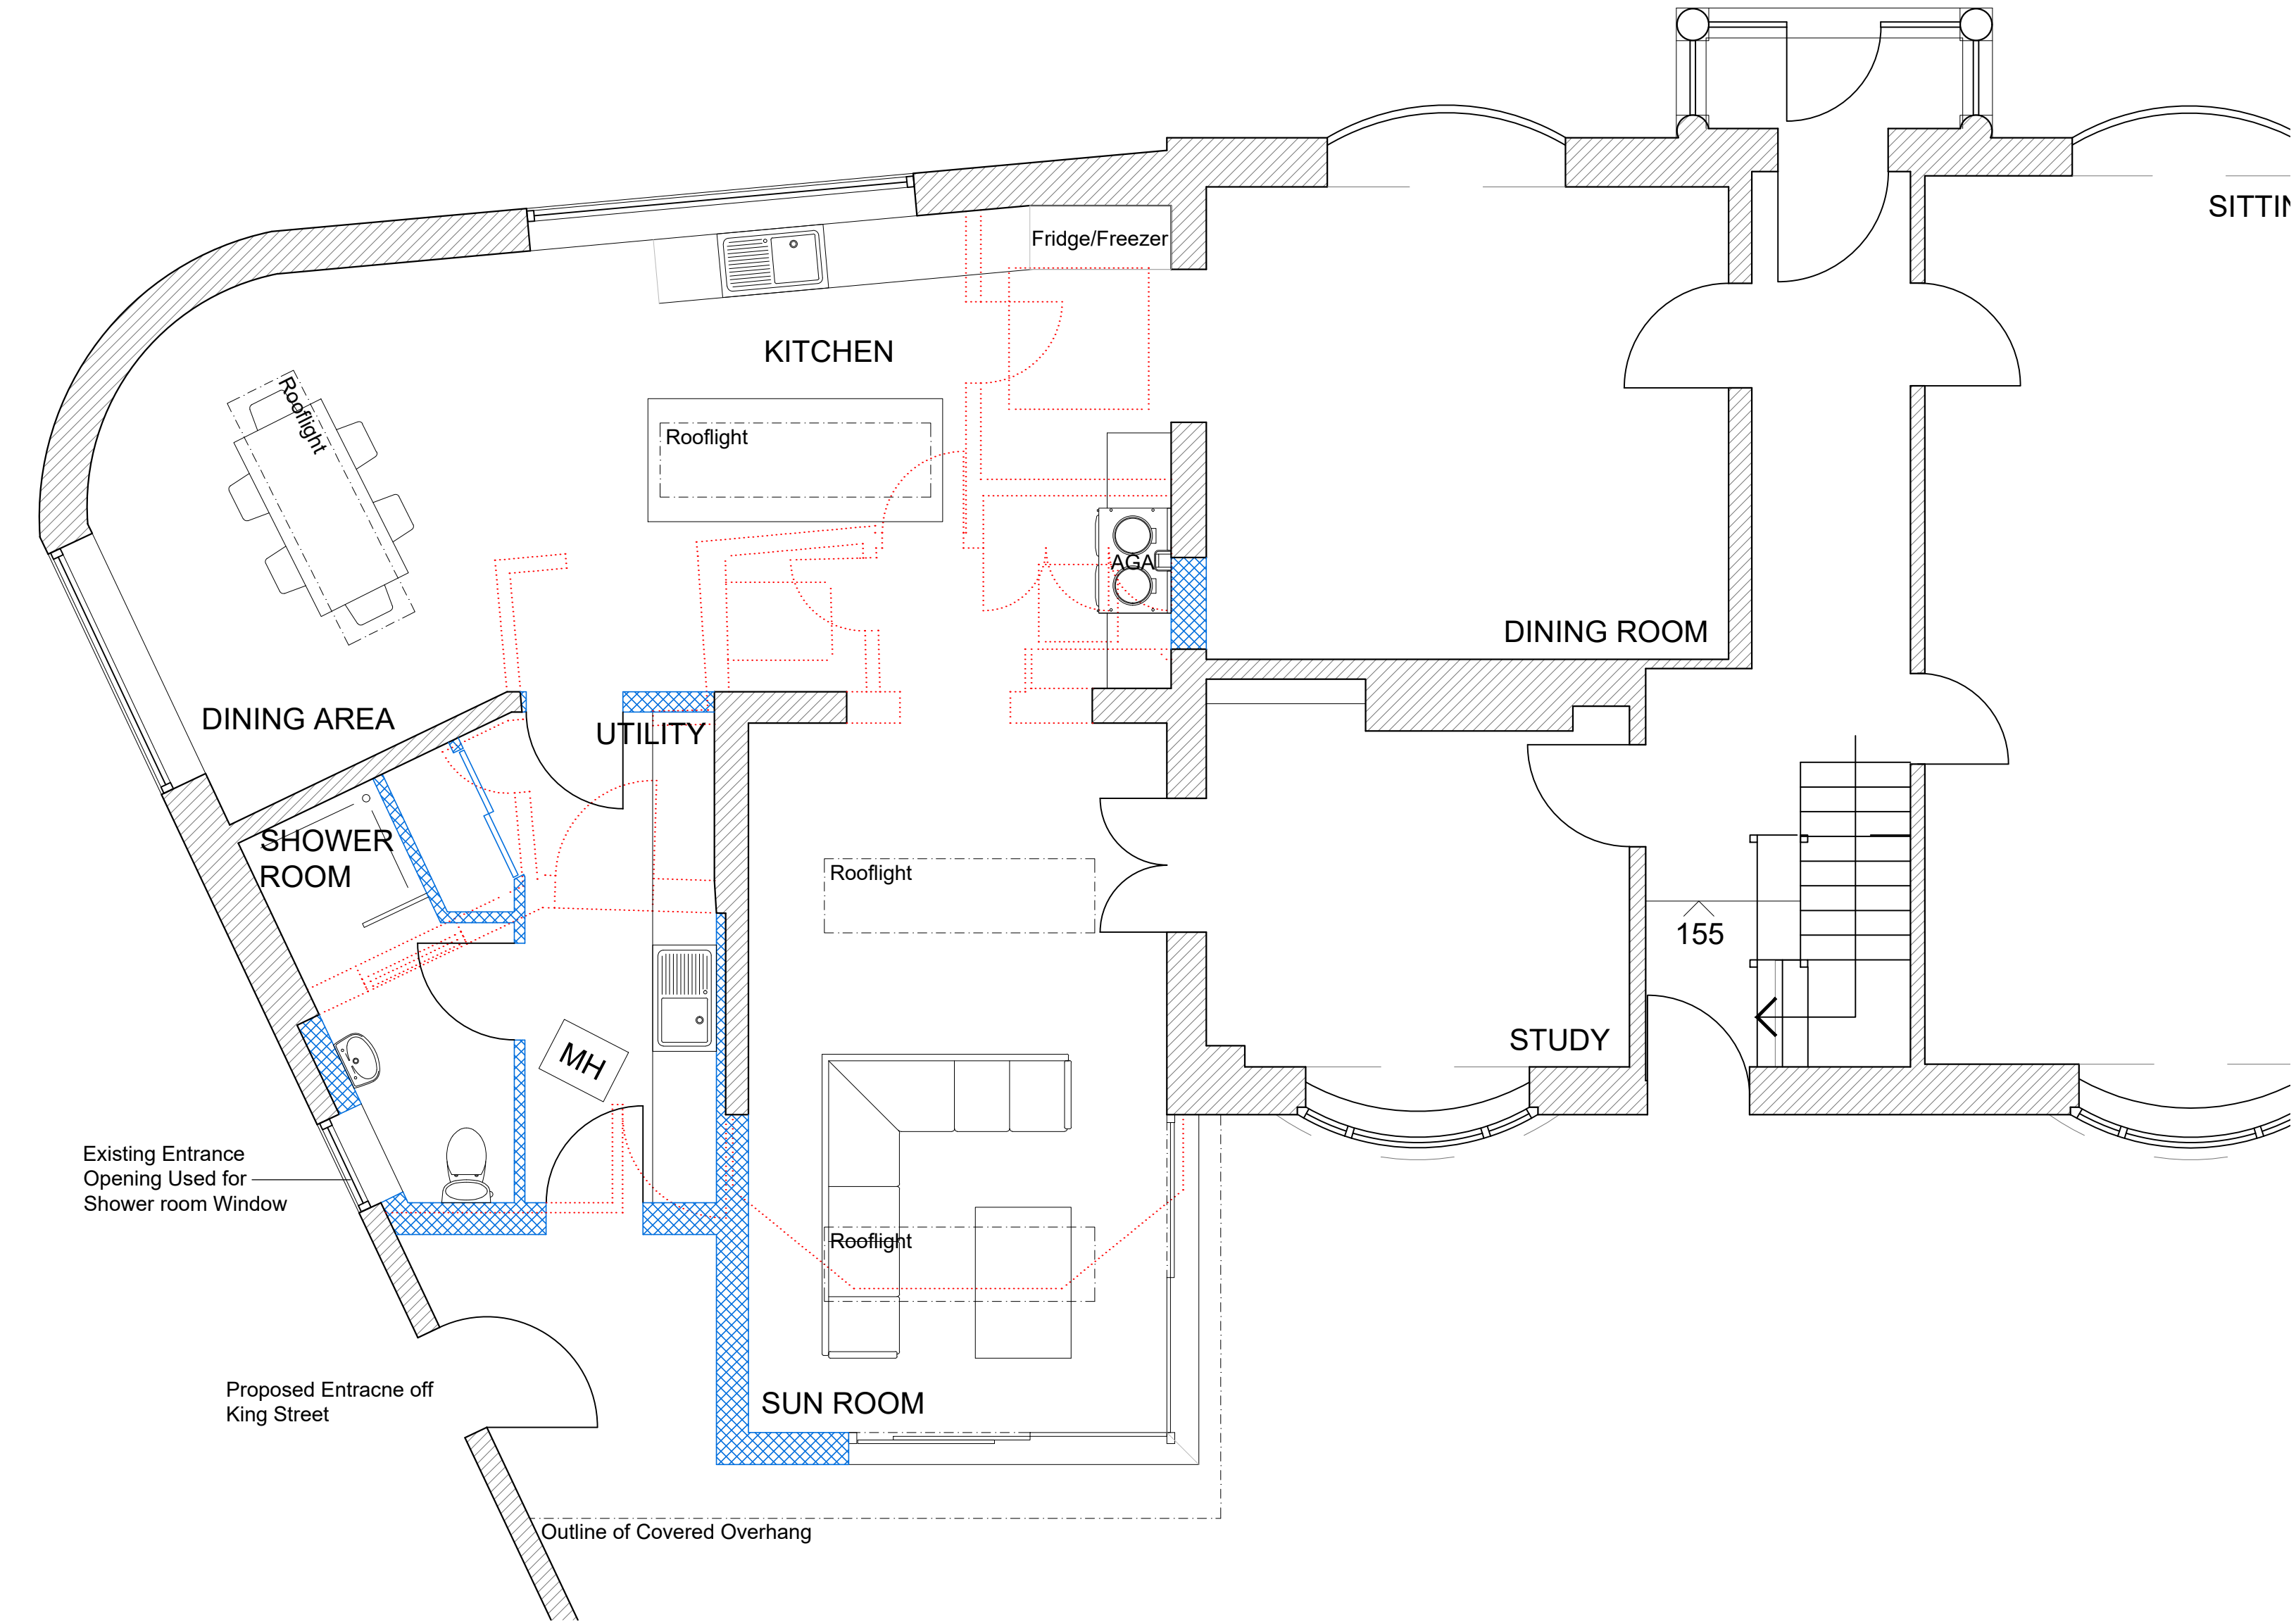

NORTH EAST ELEVATION
1:100

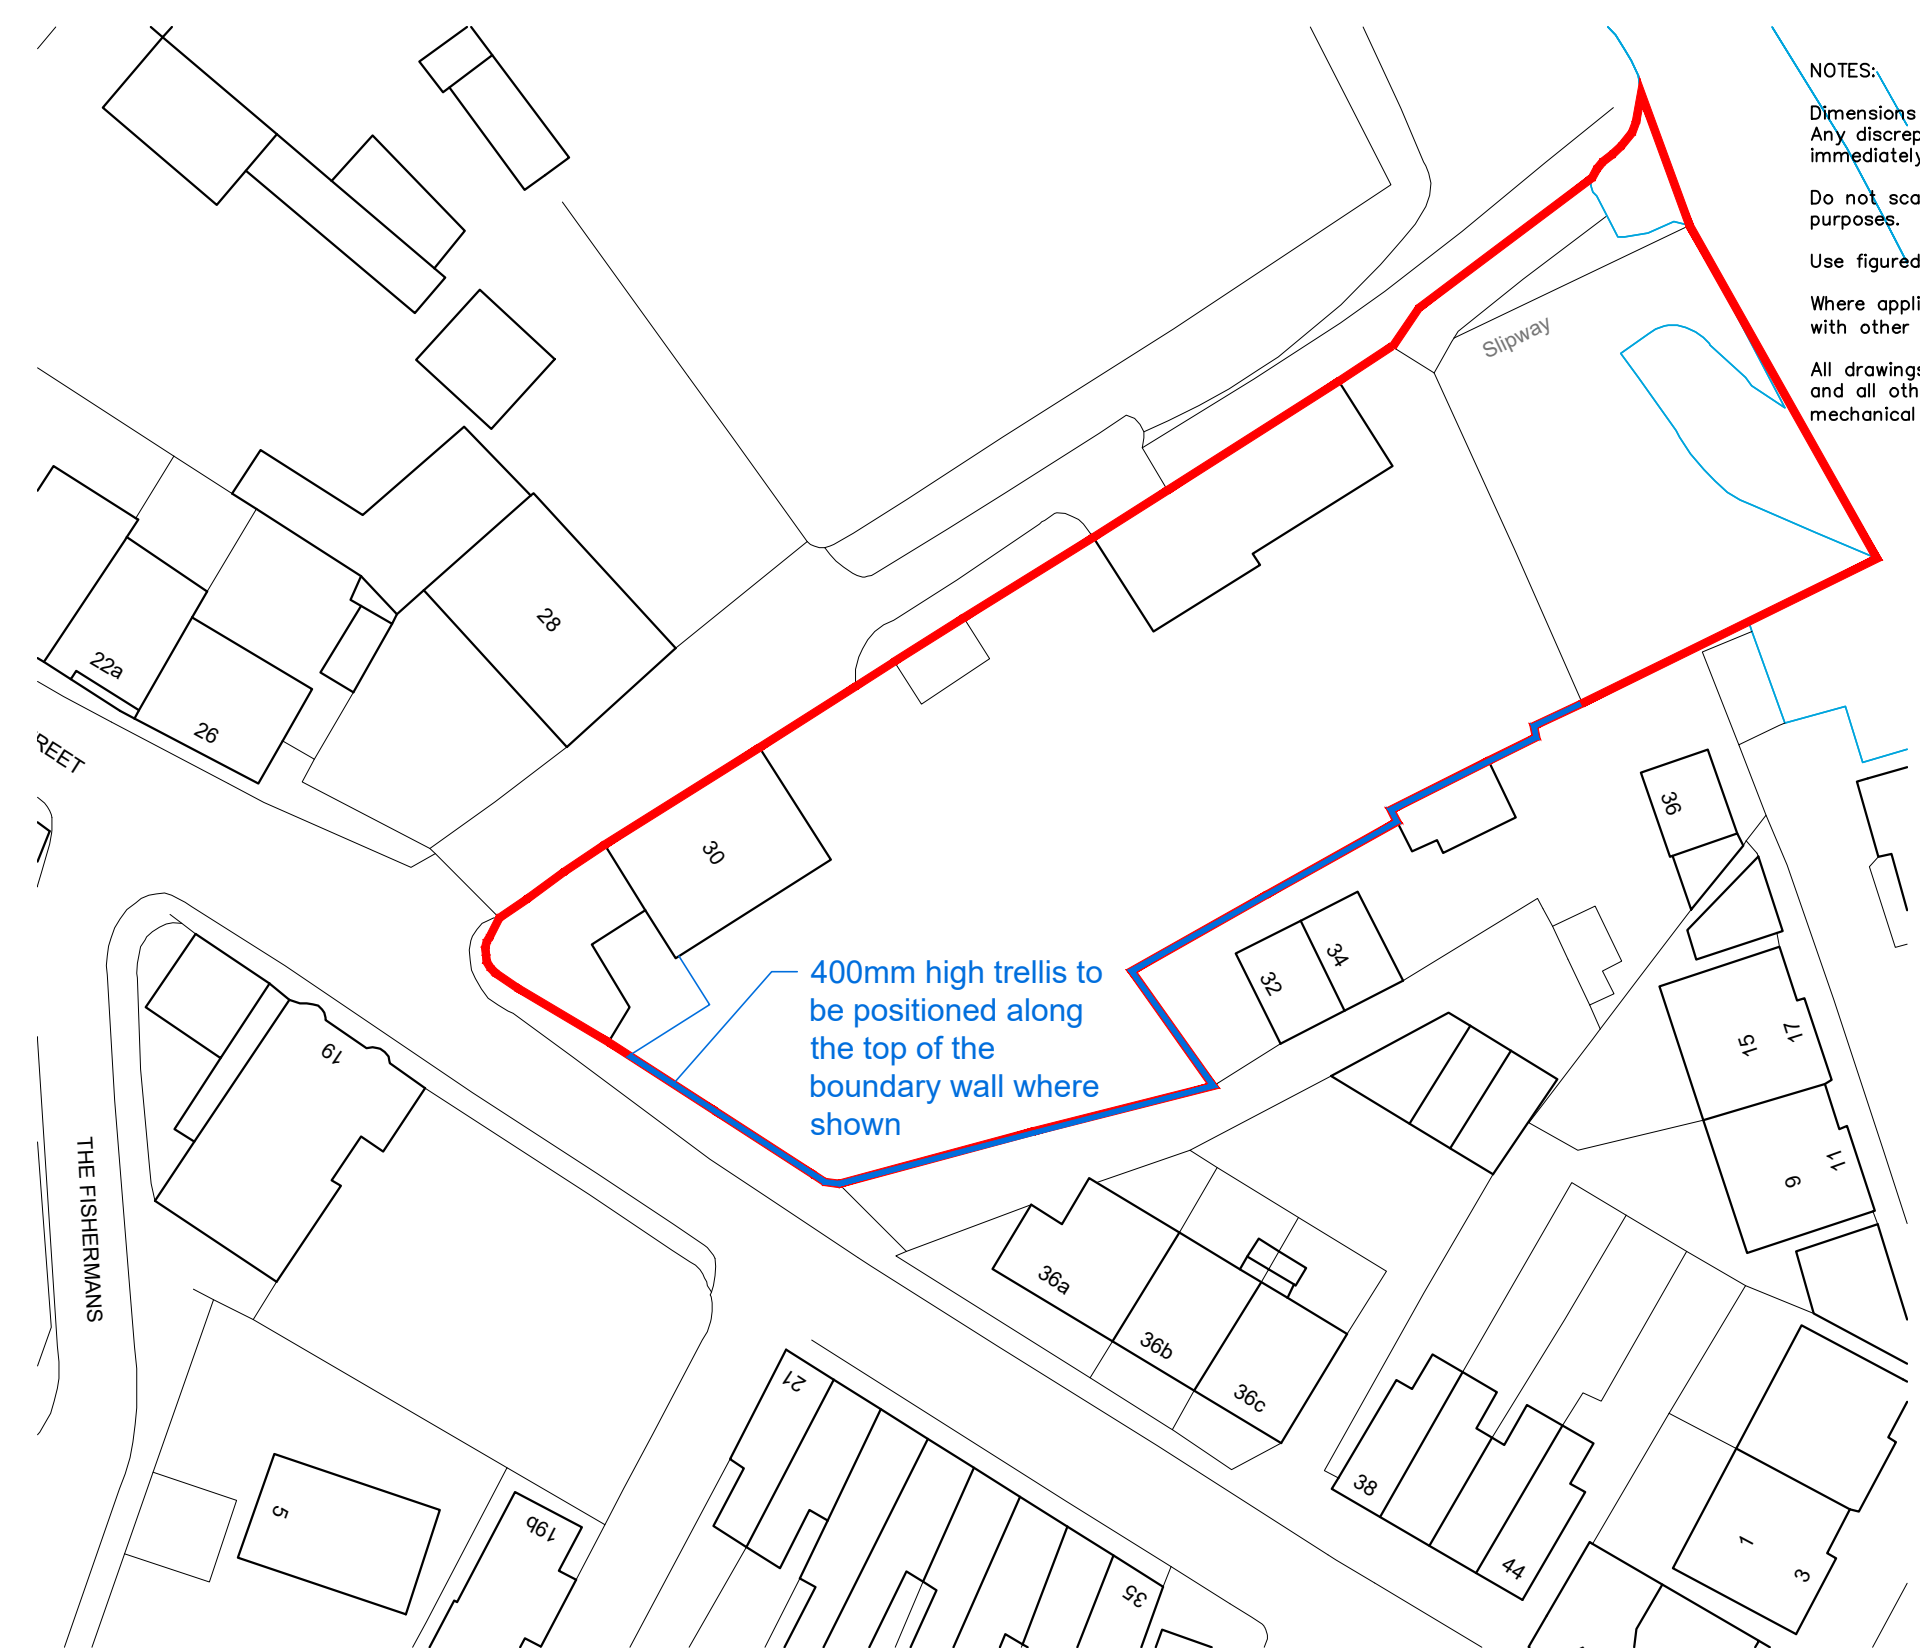

SITE BLOCK PLAN
1:500
Ordnance Survey, (c) Crown Copyright 2019. All rights reserved.
Licence number 100022432

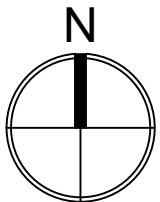

SOUTH EAST ELEVATION
1:100



SOUTH WEST ELEVATION
1:100

NOTES:
Dimensions to be checked on site before commencing work. Any discrepancies shall be reported to the architect immediately.
Do not scale from these drawings except for planning purposes.
Use figured dimensions only.
Where applicable this drawing is to be read in conjunction with other consultants' drawings.
All drawings to be read in conjunction with specification and all other drawings including structural engineer and mechanical and electrical drawings / specification

REV	DATE	AMENDMENT	DRAWN

hd architects	Helyer Davies Architects Ltd 1 The Old Flour Mill, Emsworth, PO10 7BT 01243 370 715 www.hdarchitects.co.uk mail@hdarchitects.co.uk
-------------------------	---

PROJECT Wharf House King Street Emsworth PO10 7AZ	SCALE as noted @ A1
--	-------------------------------

DRAWING Proposed Plans	DATE JAN 2020 DRAWING NUMBER 19165-03	DRAWN TW REVISION *
----------------------------------	--	--------------------------------------