
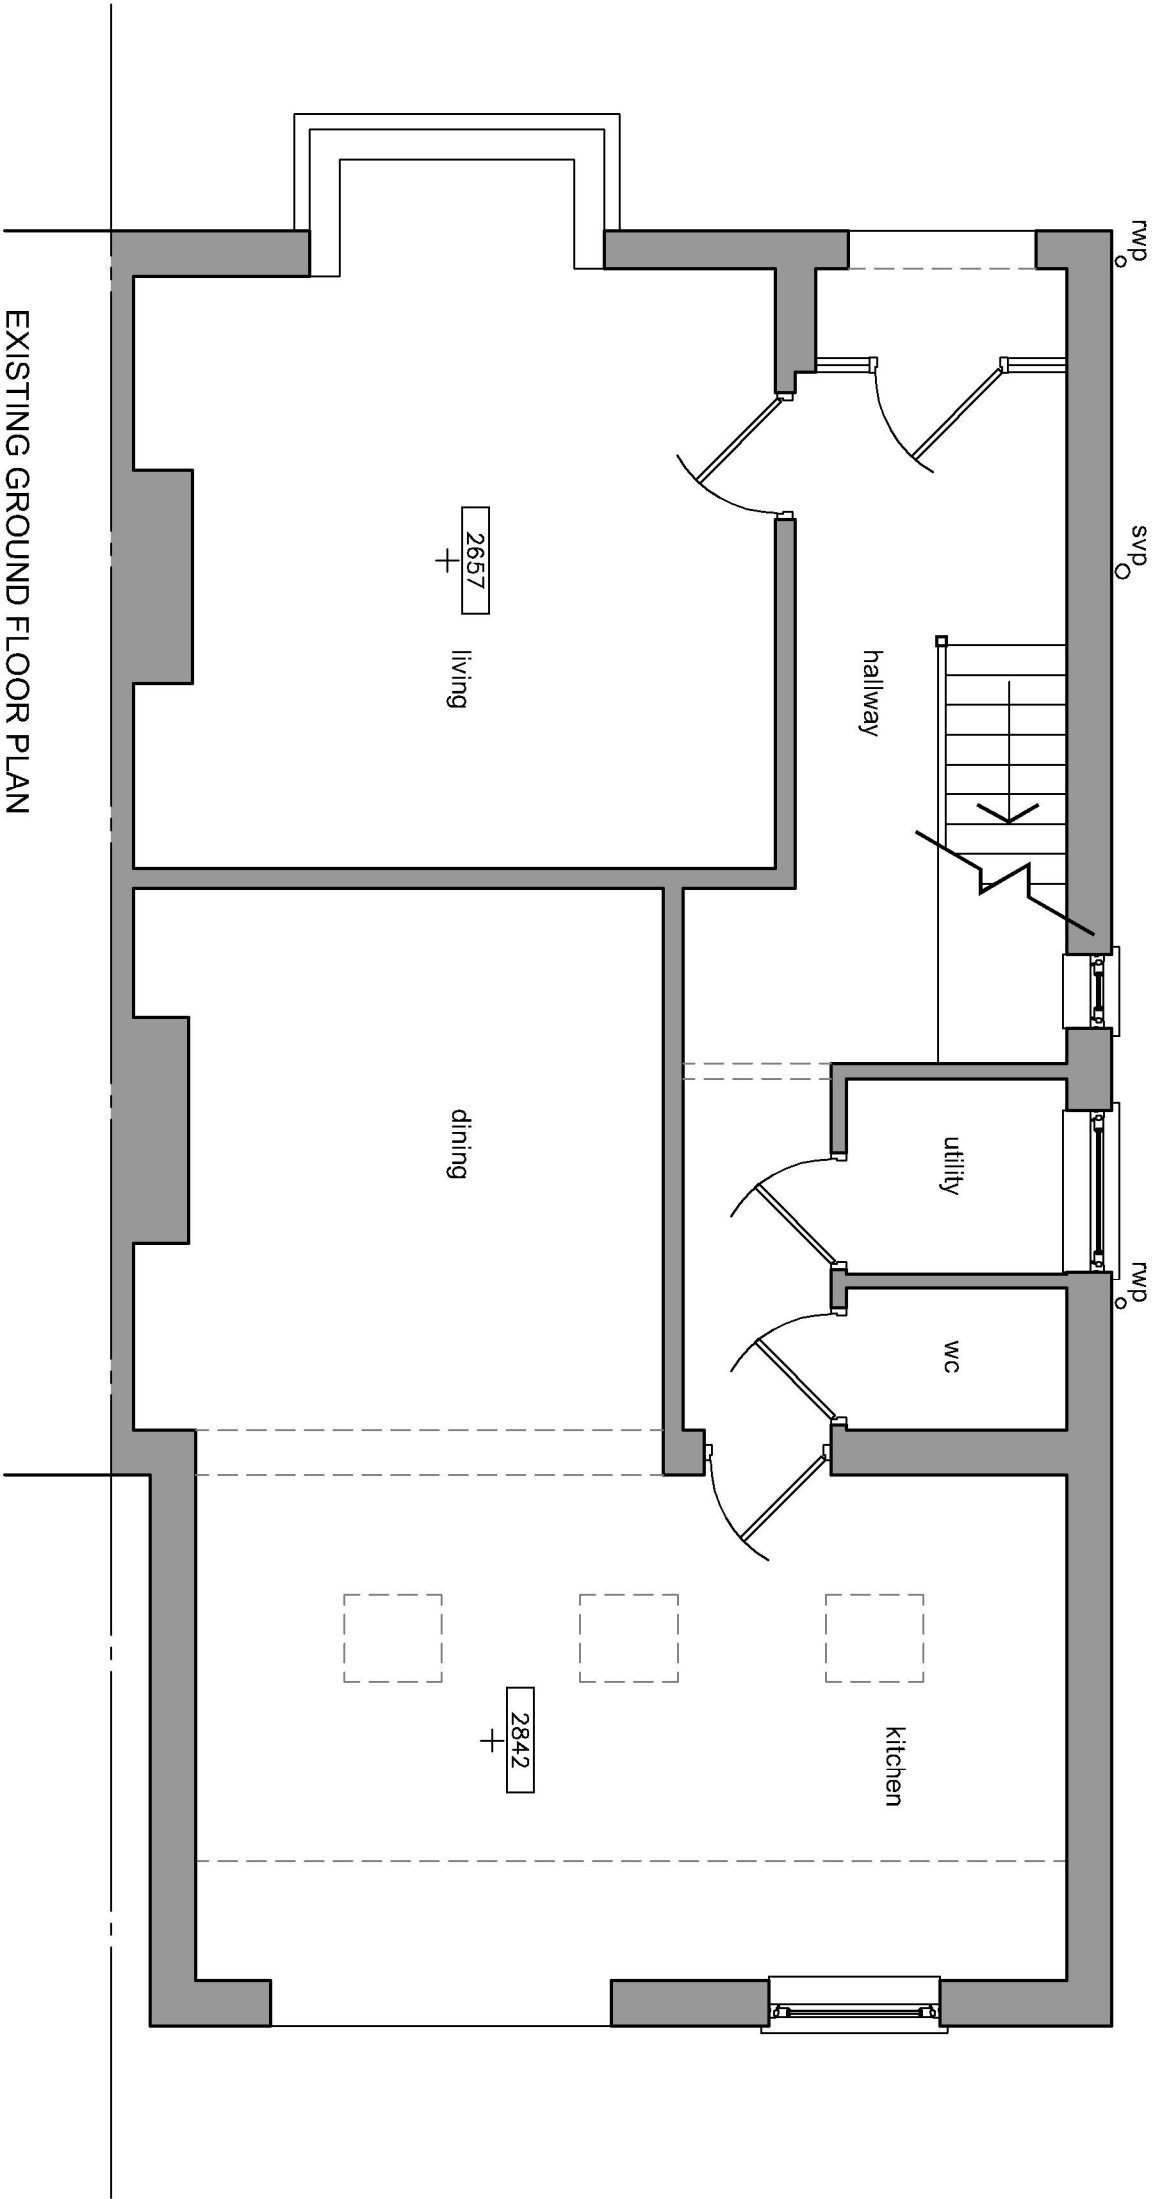


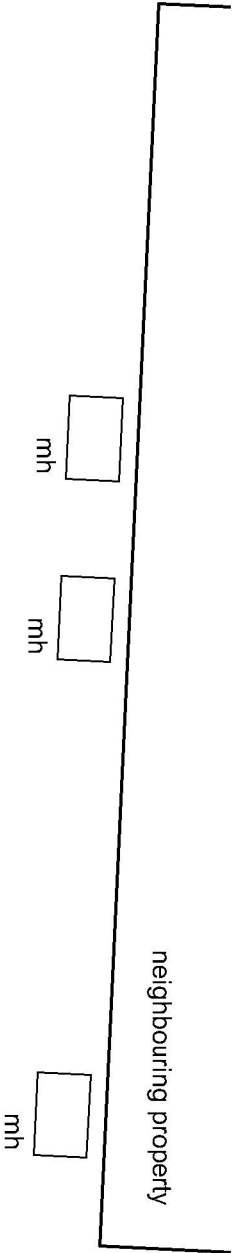

EXISTING GROUND FLOOR PLAN
SCALE 1:50