



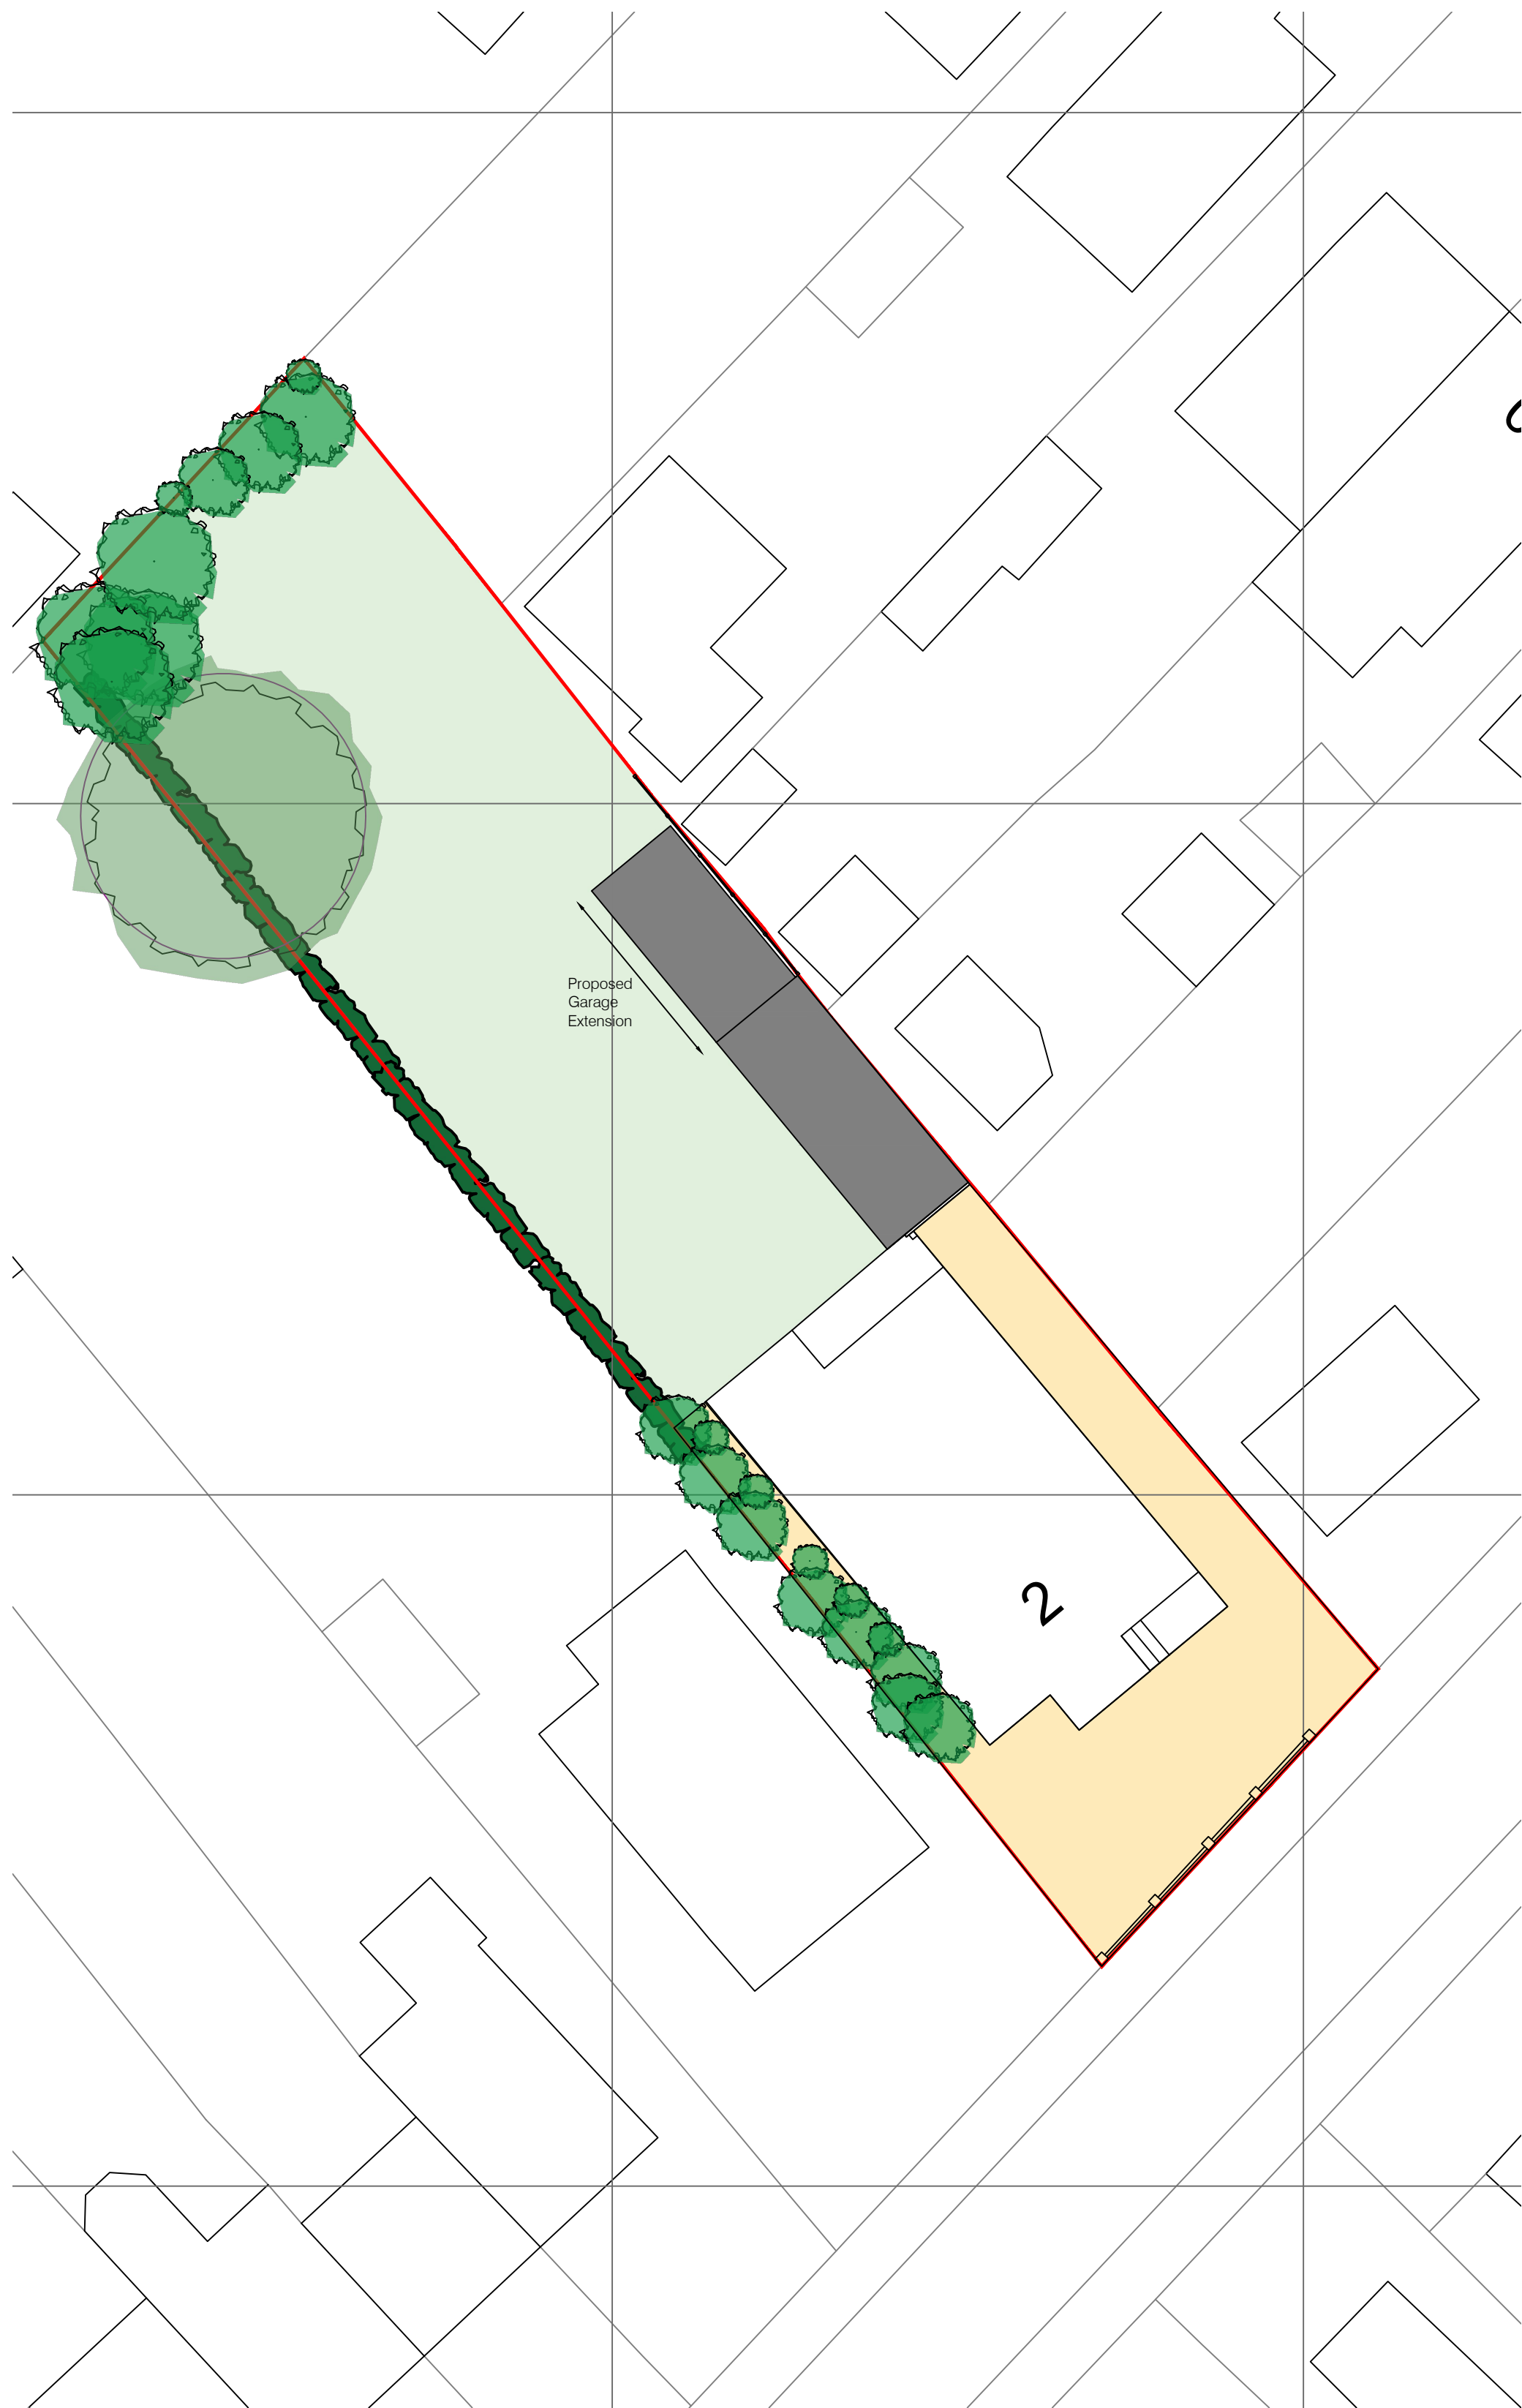


Proposed Site Plan


1:200 0 1 2 3 4 5 6 7 8 9 10

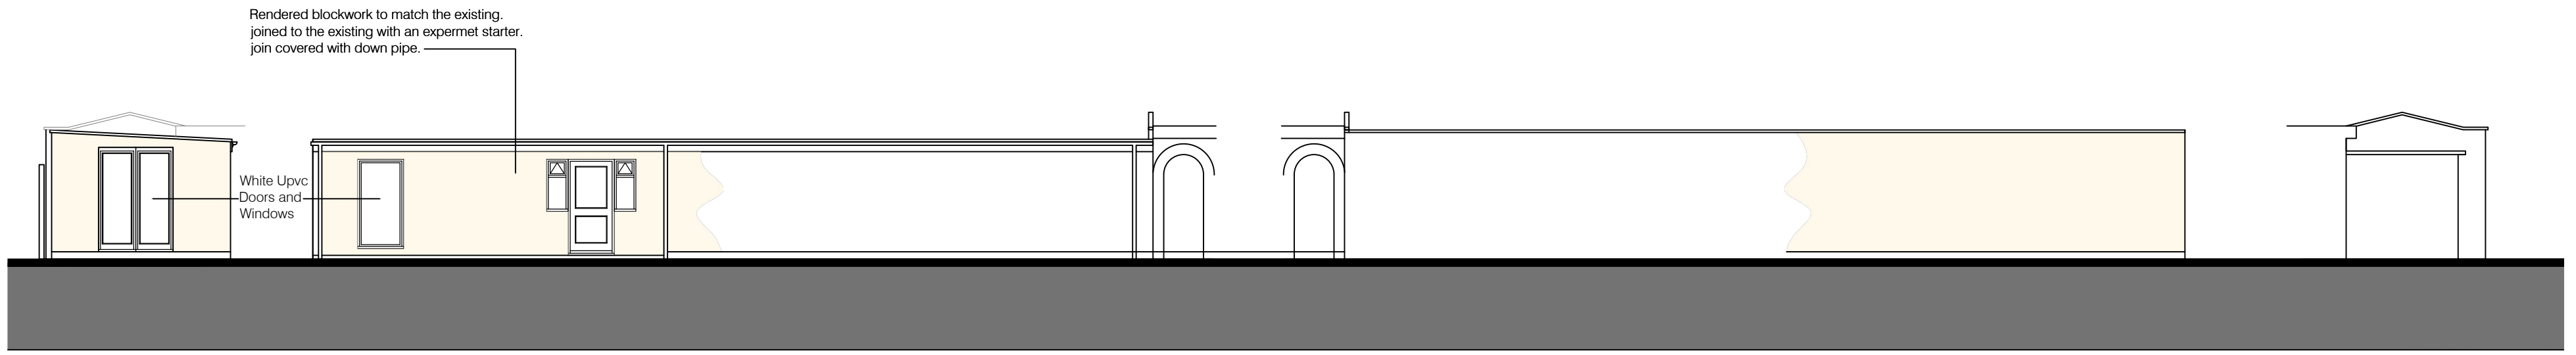

Proposed Elevations

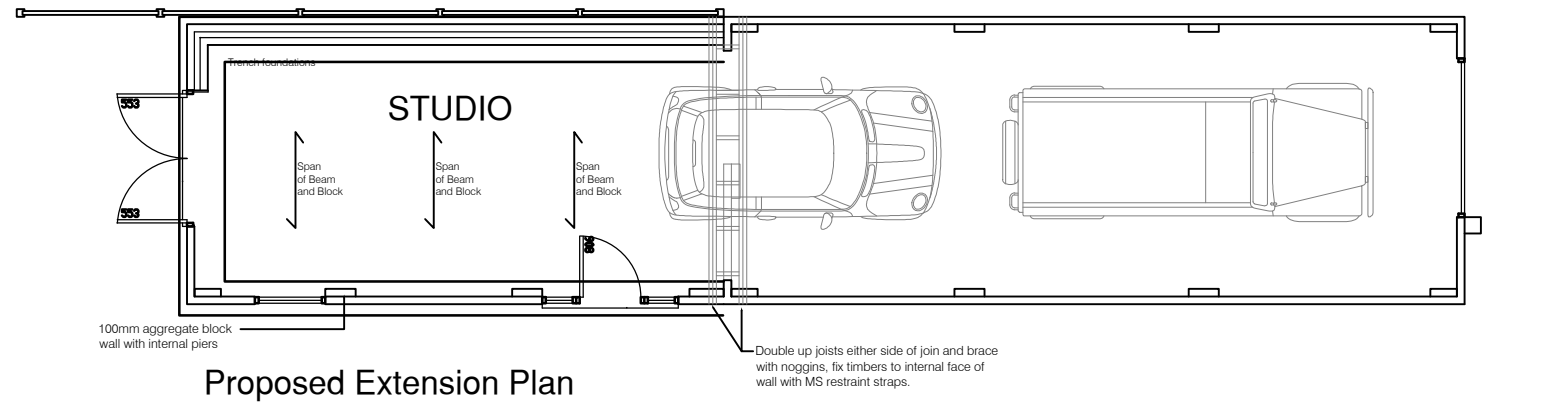


Proposed Extension Plan

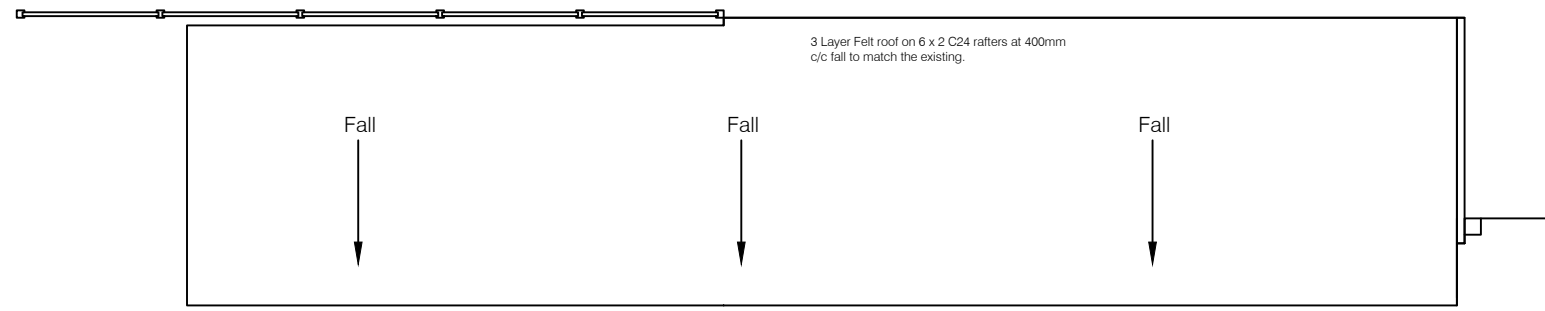


Proposed Roof Plan




Location Plan

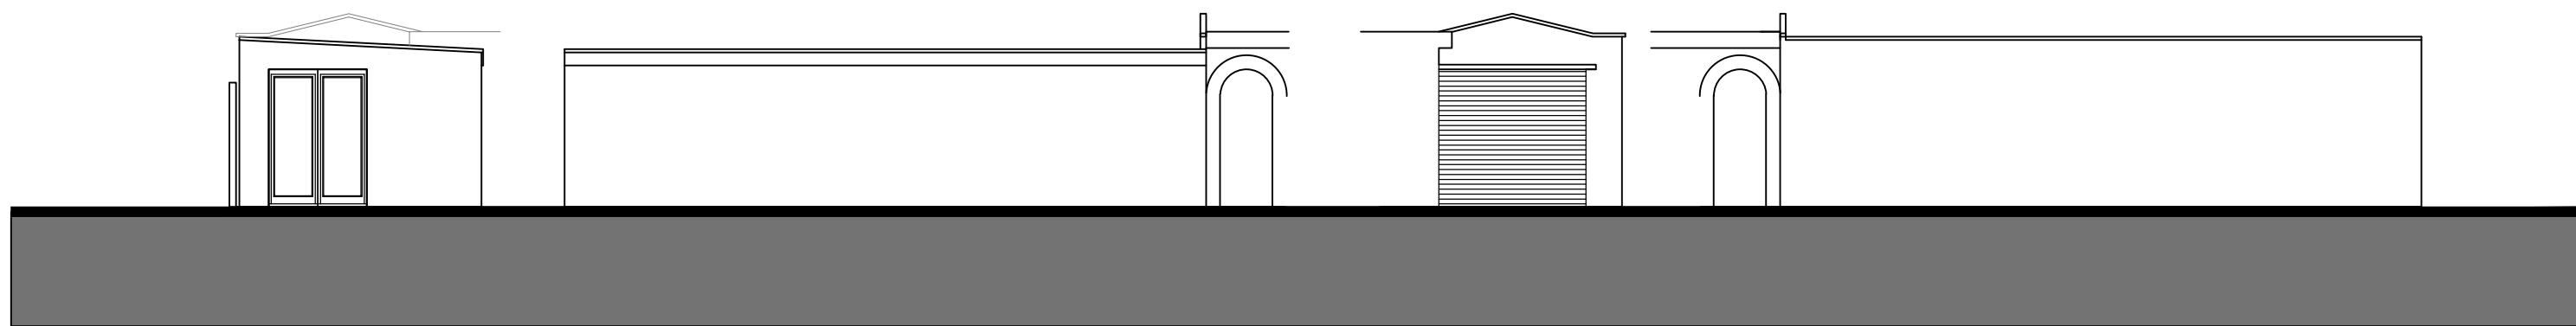

Existing Elevations

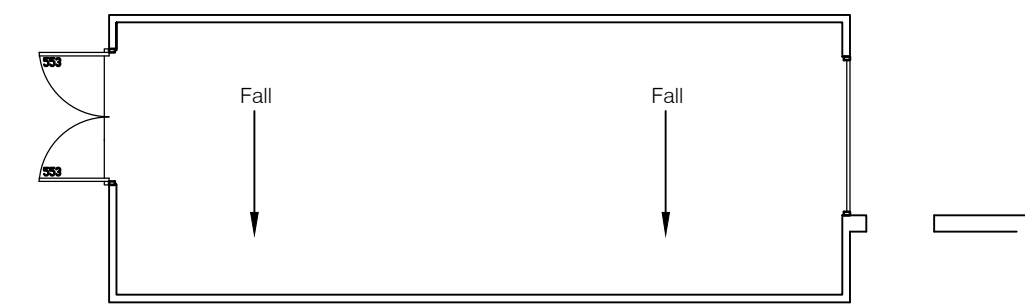

Existing Garage Plan

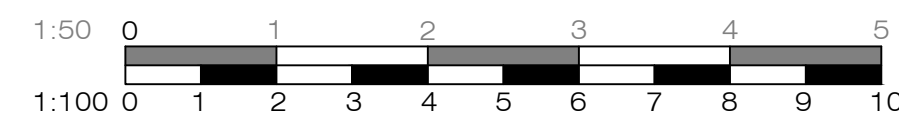

Solent Design Ltd
5 The old Railway
Spring Garden Lane
Gosport
PO12 1TQ
tel: 02392 580745 mob: 07771 355742 e-mail: info@solentplans.com

PROJECT DESCRIPTION:
Garage Extension
DRAWING TITLE:
Existing/ Proposed Plans and Elevations

ADDRESS: 2 Elmwood avenue
Waterlooville
PO7 7LG
CLIENT: Mts Lifton
FIRST DRAWN: May 2020

SCALE: 1:100
1:200
1:1250
DRAWING No. SD-2036-01 A
drawing status: Issued For Planning
GIA=83.9m²
NORTH