



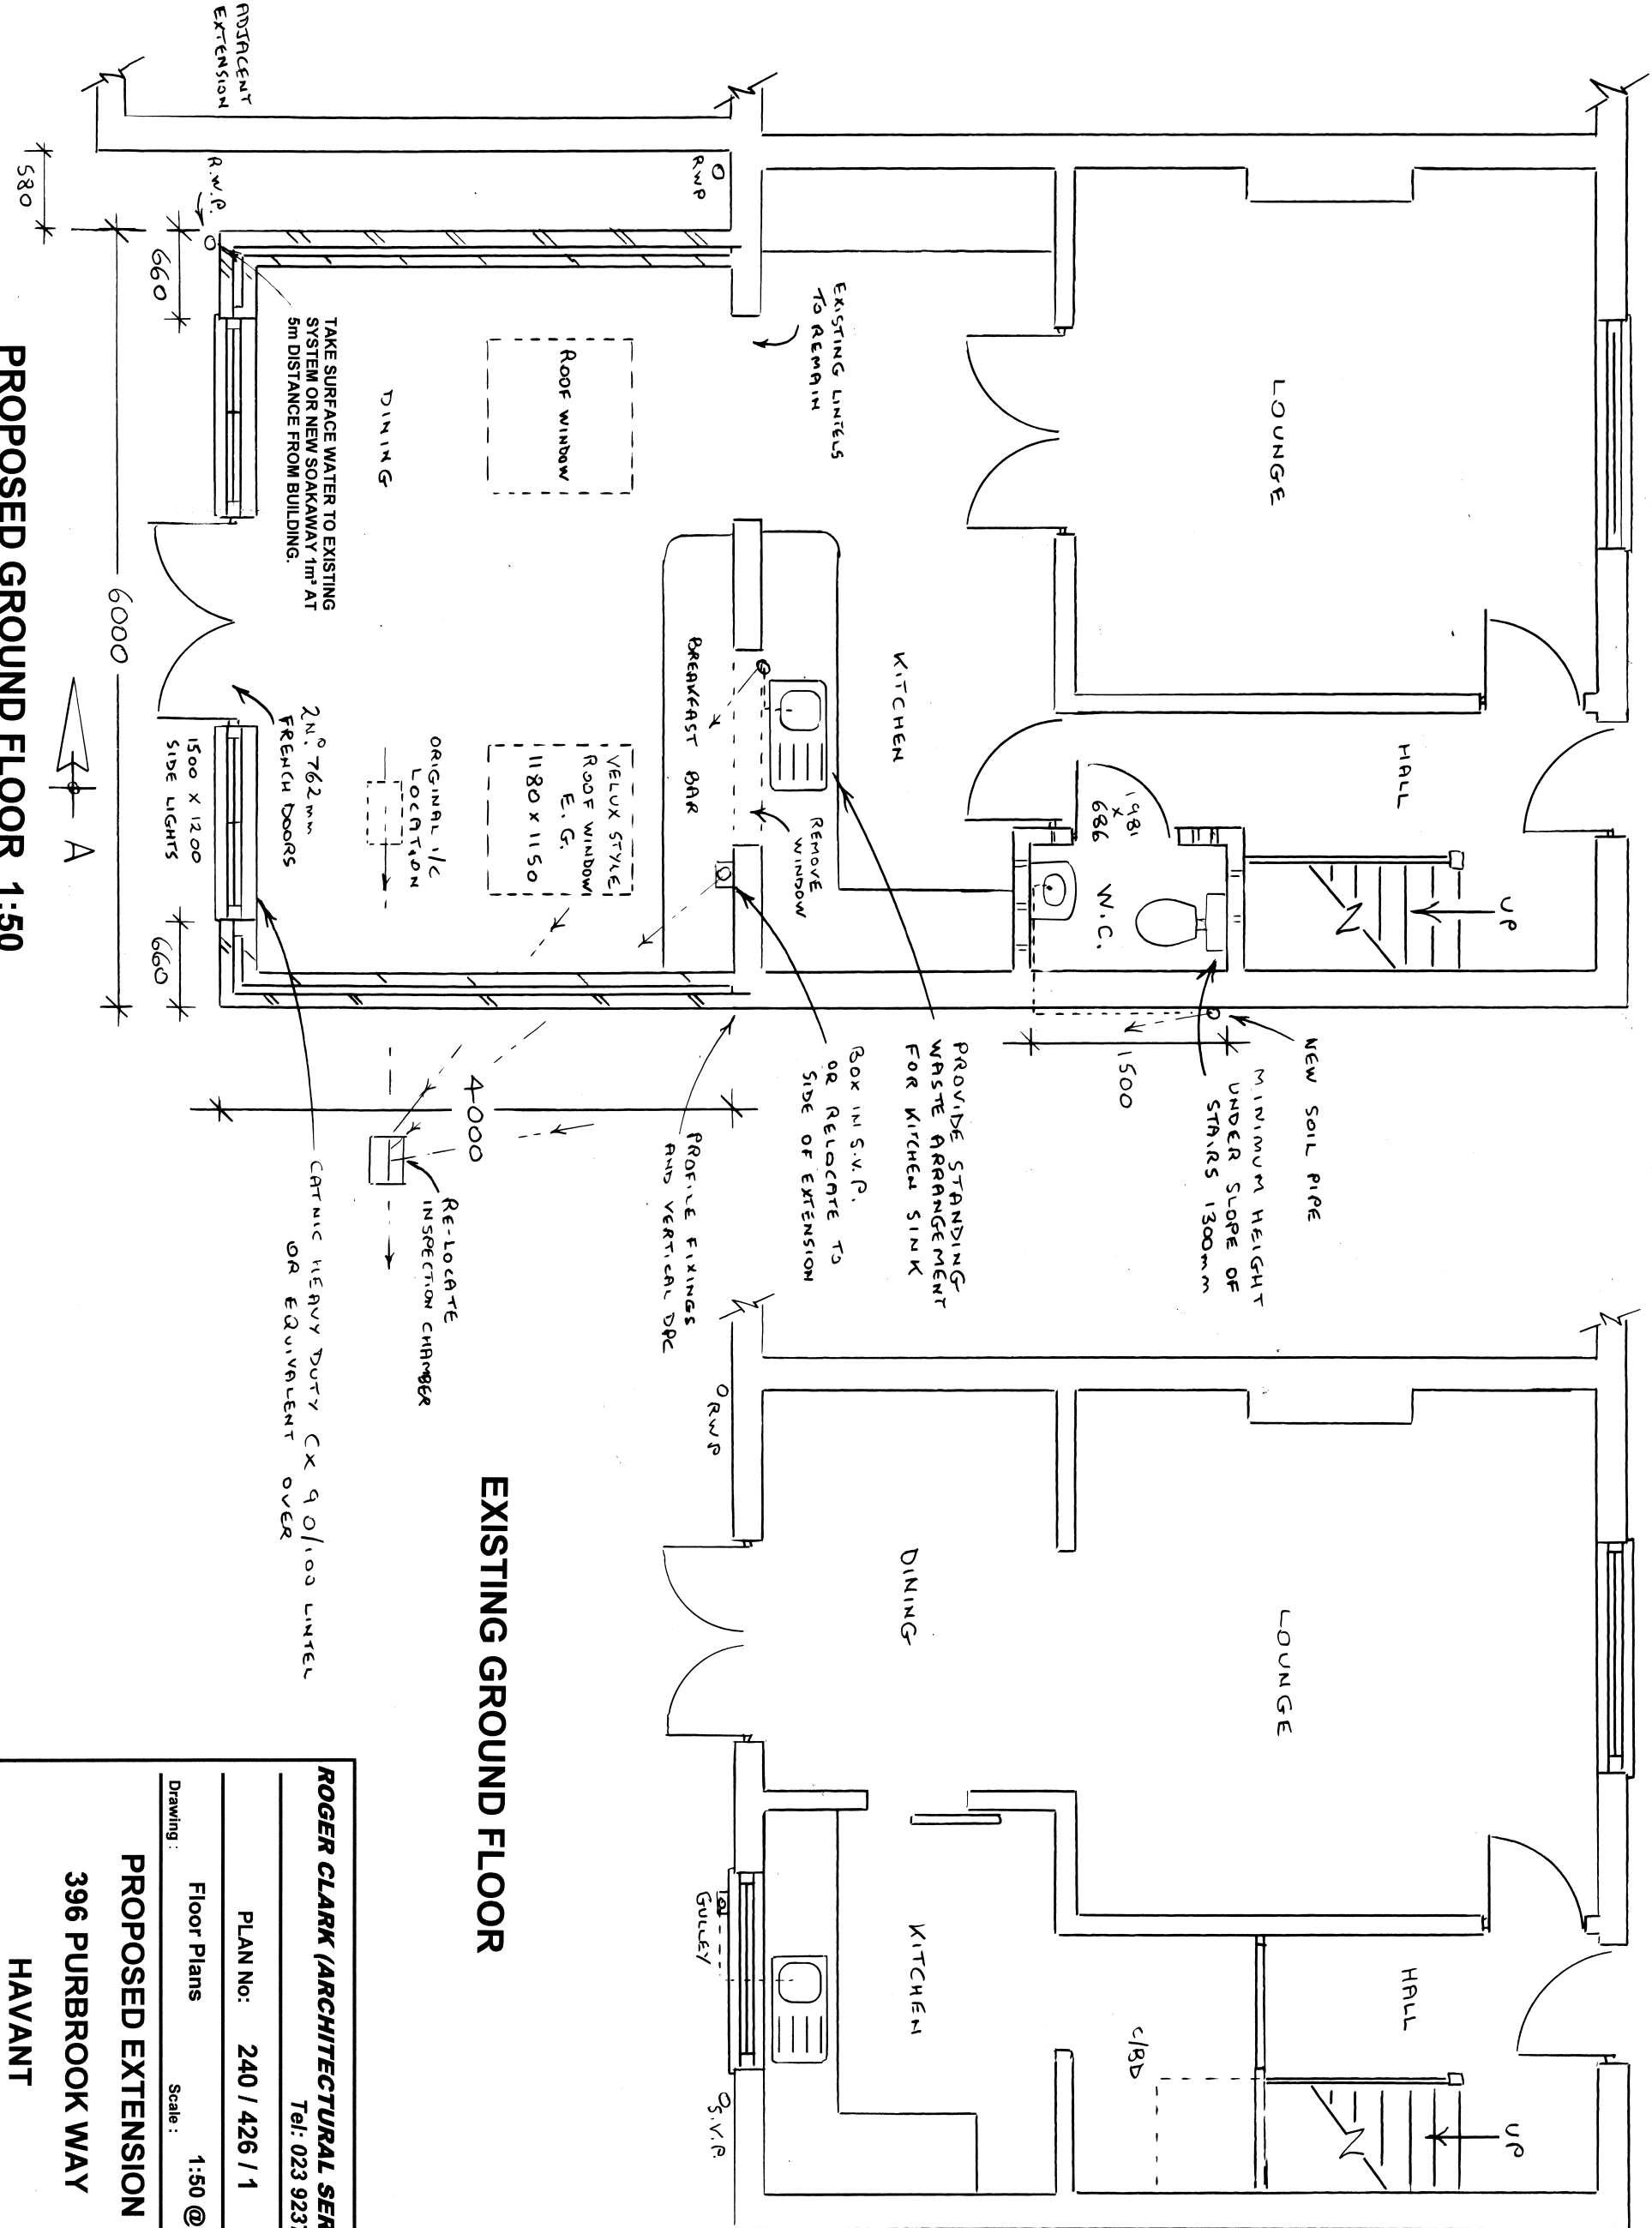

Scale 1:50

OVERALL MEASUREMENTS TO BE CHECKED ON SITE
PRIOR TO CONSTRUCTION WORK COMMENCING

 

PROPOSED GROUND FLOOR 1:50

EXISTING GROUND FLOOR

ROGER CLARK (ARCHITECTURAL SERVICES)	
Tel: 023 9237 3841	
PLAN No:	240 / 426 / 1
Floor Plans	Scale: 1:50 @ A3
PROPOSED EXTENSION	
396 PURBROOK WAY	
HAVANT	