



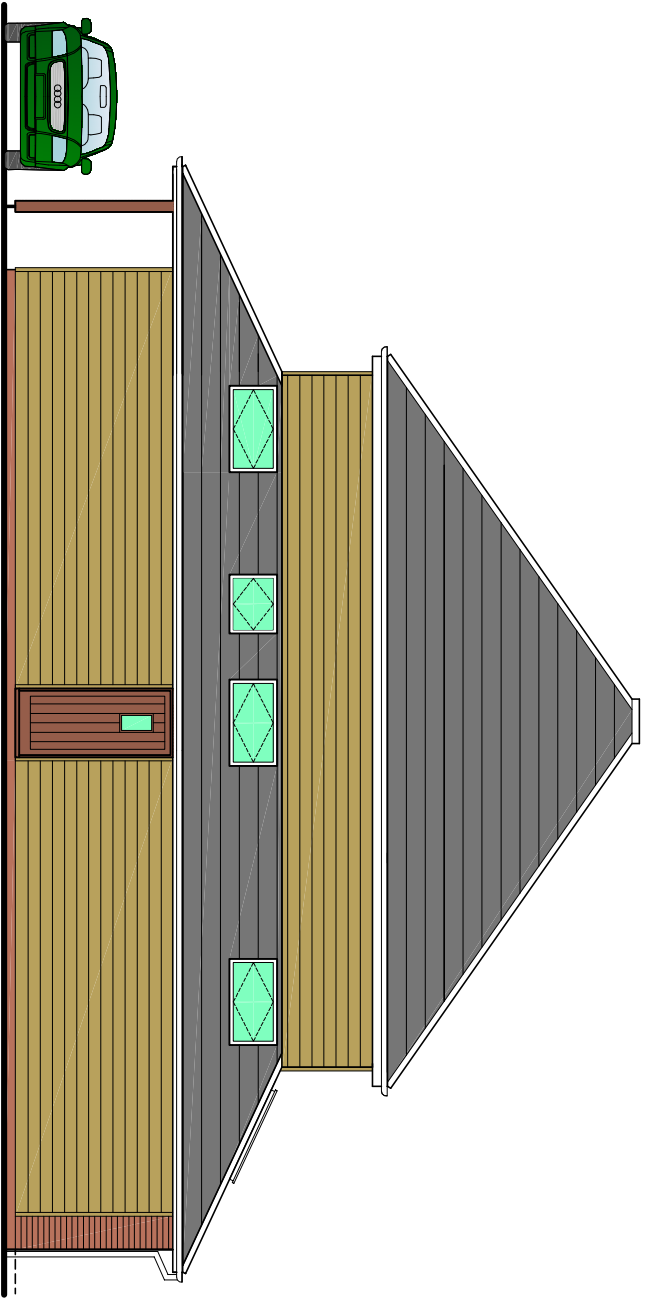


Proposed north (side) elevation scale 1:100

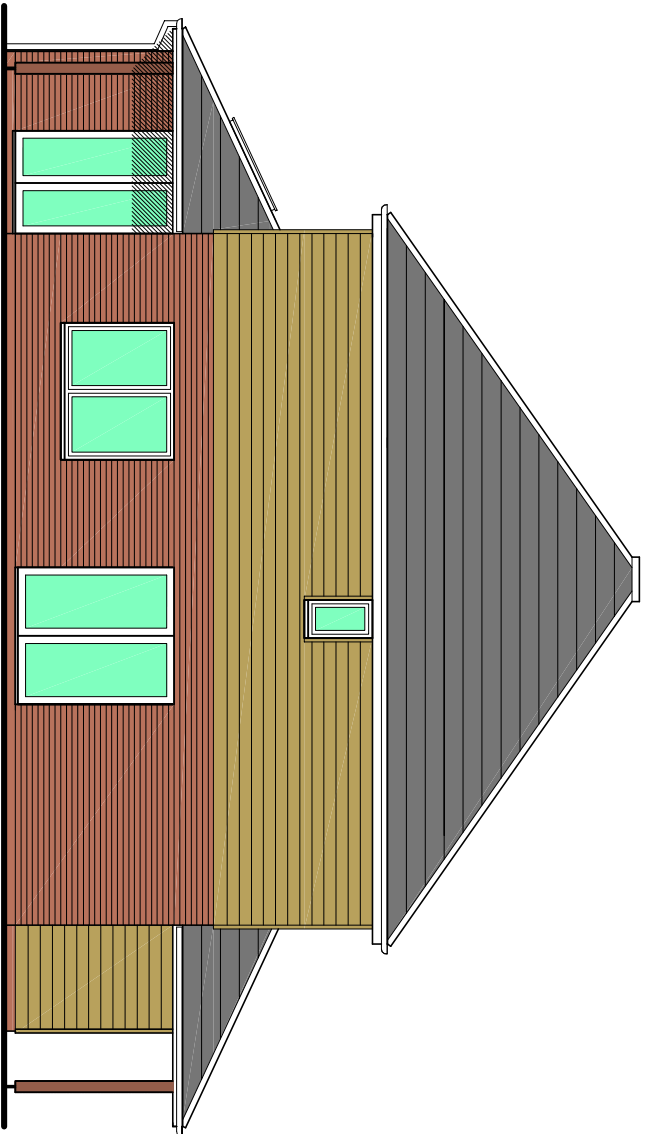

Proposed east (front) elevation




Proposed south (side) elevation

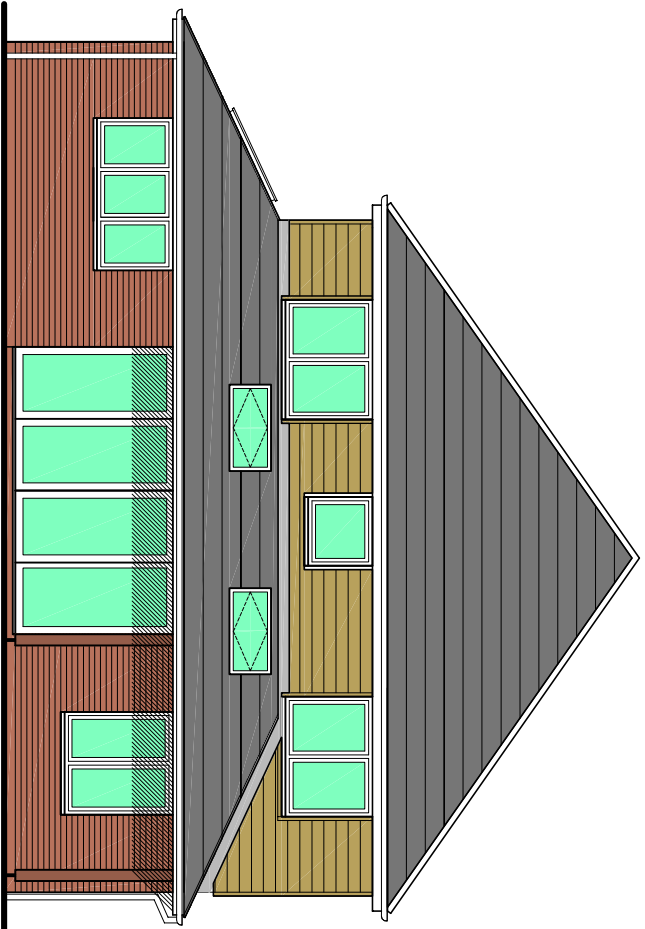


Proposed west (rear) elevation

Schedule of materials:

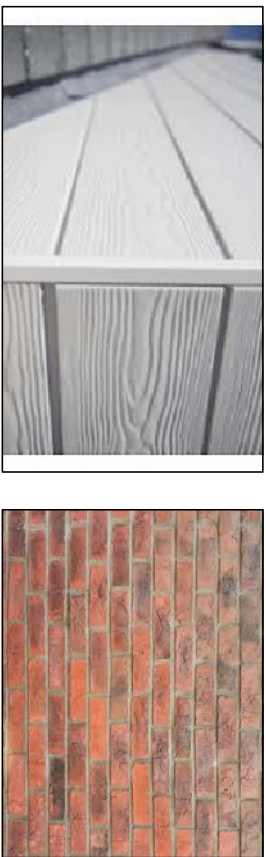



Tree Protection Plan Overlay: To be read in conjunction with tree report by Arboricultural Consultant Kim Gifford kim@treetesting.com 07831488456 27th January 2020

BS5837 Protective fencing

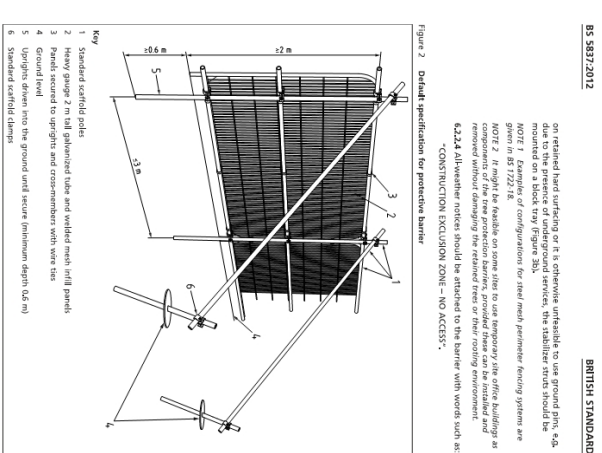


Paving and driveway to be constructed 'no dig' to protect RPA of trees T1,T2,T3.

BS5837 Protective fencing

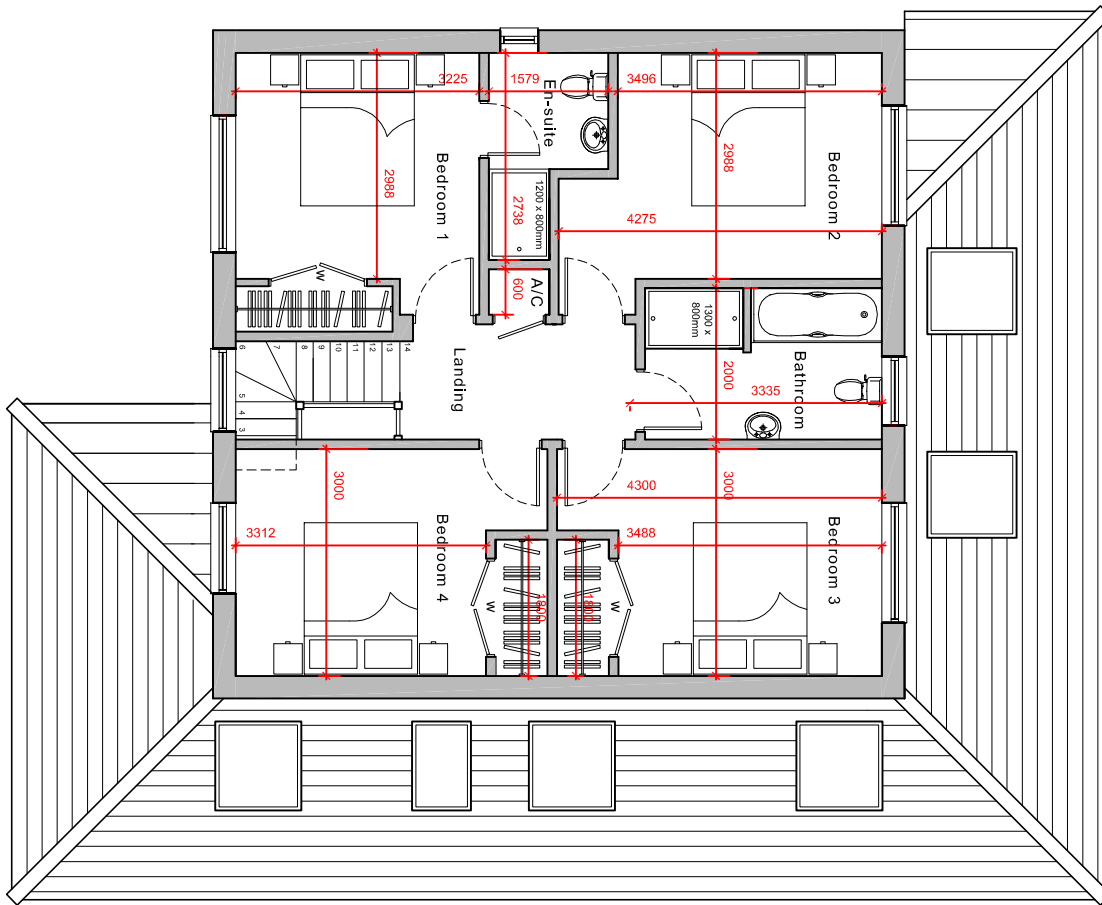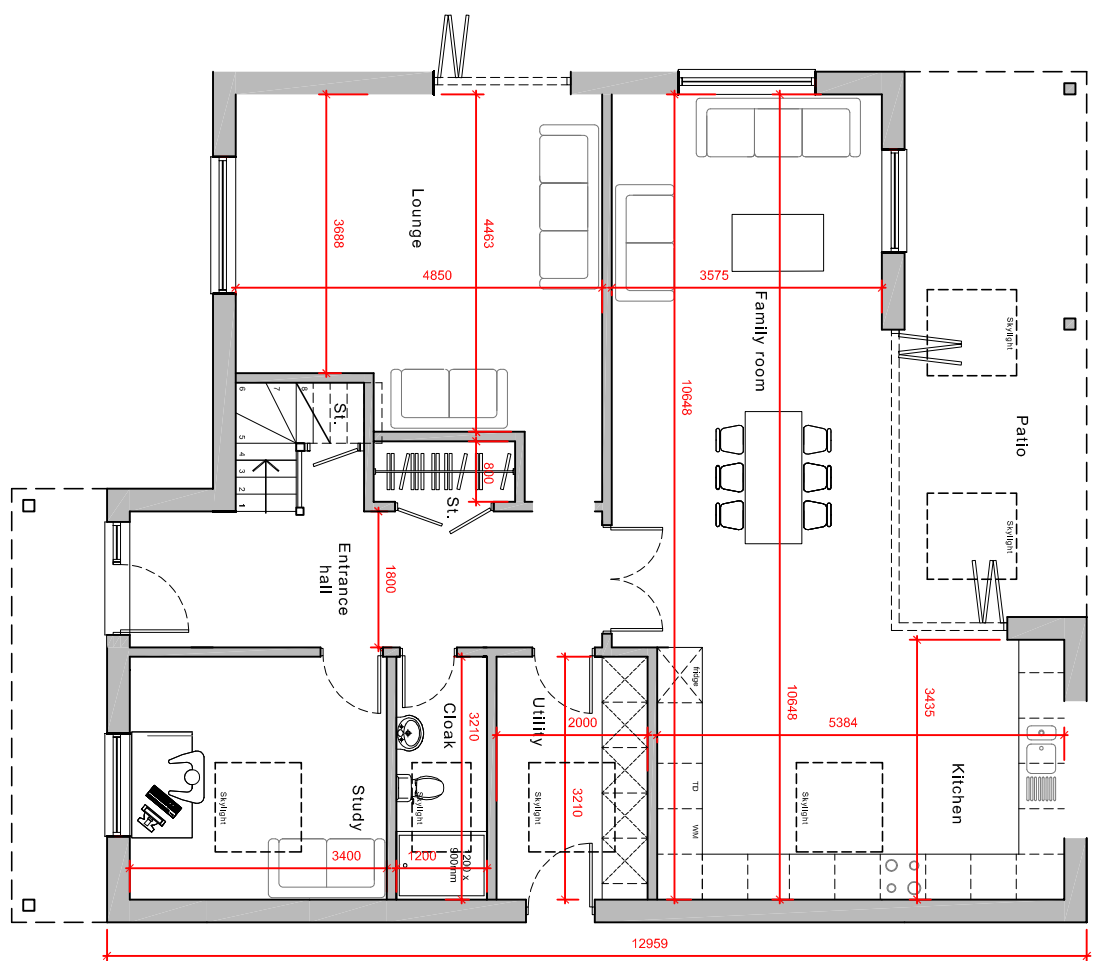

Whole Area A Building to be built on a raft foundation.

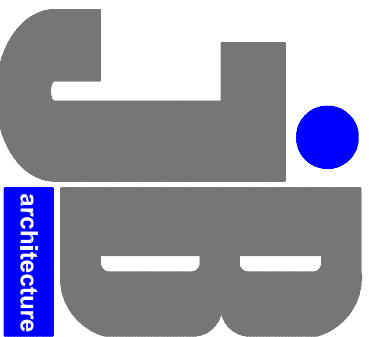

E: admin@jb-architecturedesign.com
Web: www.jb-architecturedesign.com
TEL: 01243 983732

For MR & MRS REHILL

PROPOSED NEW DWELLING
AT LAND NORTH OF
61 HOLLYBANK LANE
HANTS

PROPOSED FLOOR PLANS,
ELEVATIONS & SITE PLAN

Date	Drawn	Scale	Checked
SEP 2019	JB	1:100 @ A1	-
Job Number	Drawing Number	Revision	
FE201910	C		