



LINEAR SCALE 1:200

A3 @ 1:200

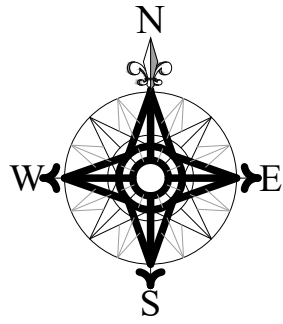

Indicative

# SITE LAYOUT 1:200

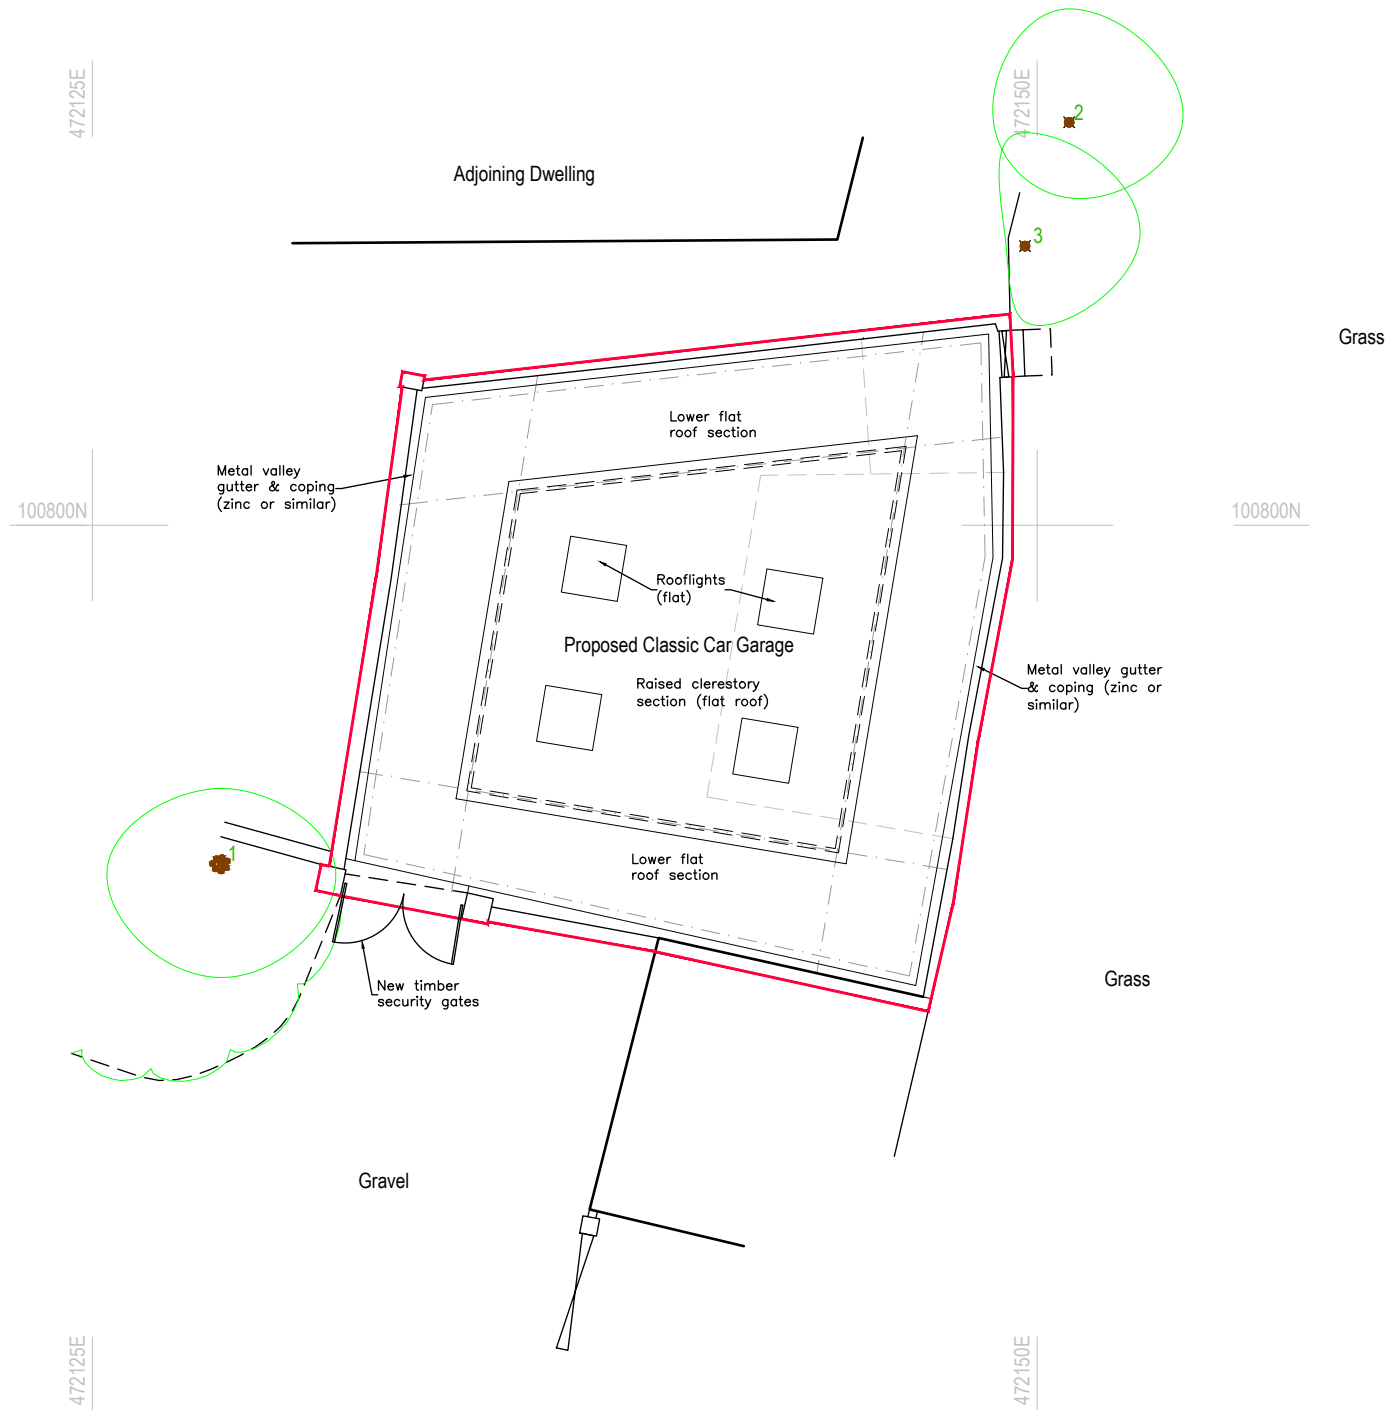

RIBA

Chartered Practice

arb

Architects Registration Board

This drawing is the copyright of ADP Architects Ltd. It may not be altered or reproduced in any form, or passed onto Third Parties without the written consent of ADP Architects Ltd.

## LEGEND

- Existing trees
- Existing hedges/planting
- Proposed planting (subject to detailed landscape design)

A

19.08.19

Planning issue

rev:

date:

note:

adp

architects & urban designers

Tel: 0845 365 1475

Email: mail@adp-ltd.co.uk

www.adparchitectsltd.co.uk

Richmond Court, 94 Botley Road, Park Gate, Southampton, SO31 1BA

project name/address:  
**Proposed Classic Car Garage**  
**Manor House**  
**Manor Road**  
**Hayling Island**

client:  
**Mrs J Gladdis**  
drawing title:  
**Site Layout & Roof Plan**

|             |                 |           |
|-------------|-----------------|-----------|
| job number: | drawing number: | revision: |
| <b>1864</b> | <b>01</b>       | <b>A</b>  |

|                     |               |        |
|---------------------|---------------|--------|
| drawing scale/size: | date:         | drawn: |
| <b>1:200 (A2)</b>   | <b>Aug 19</b> |        |